

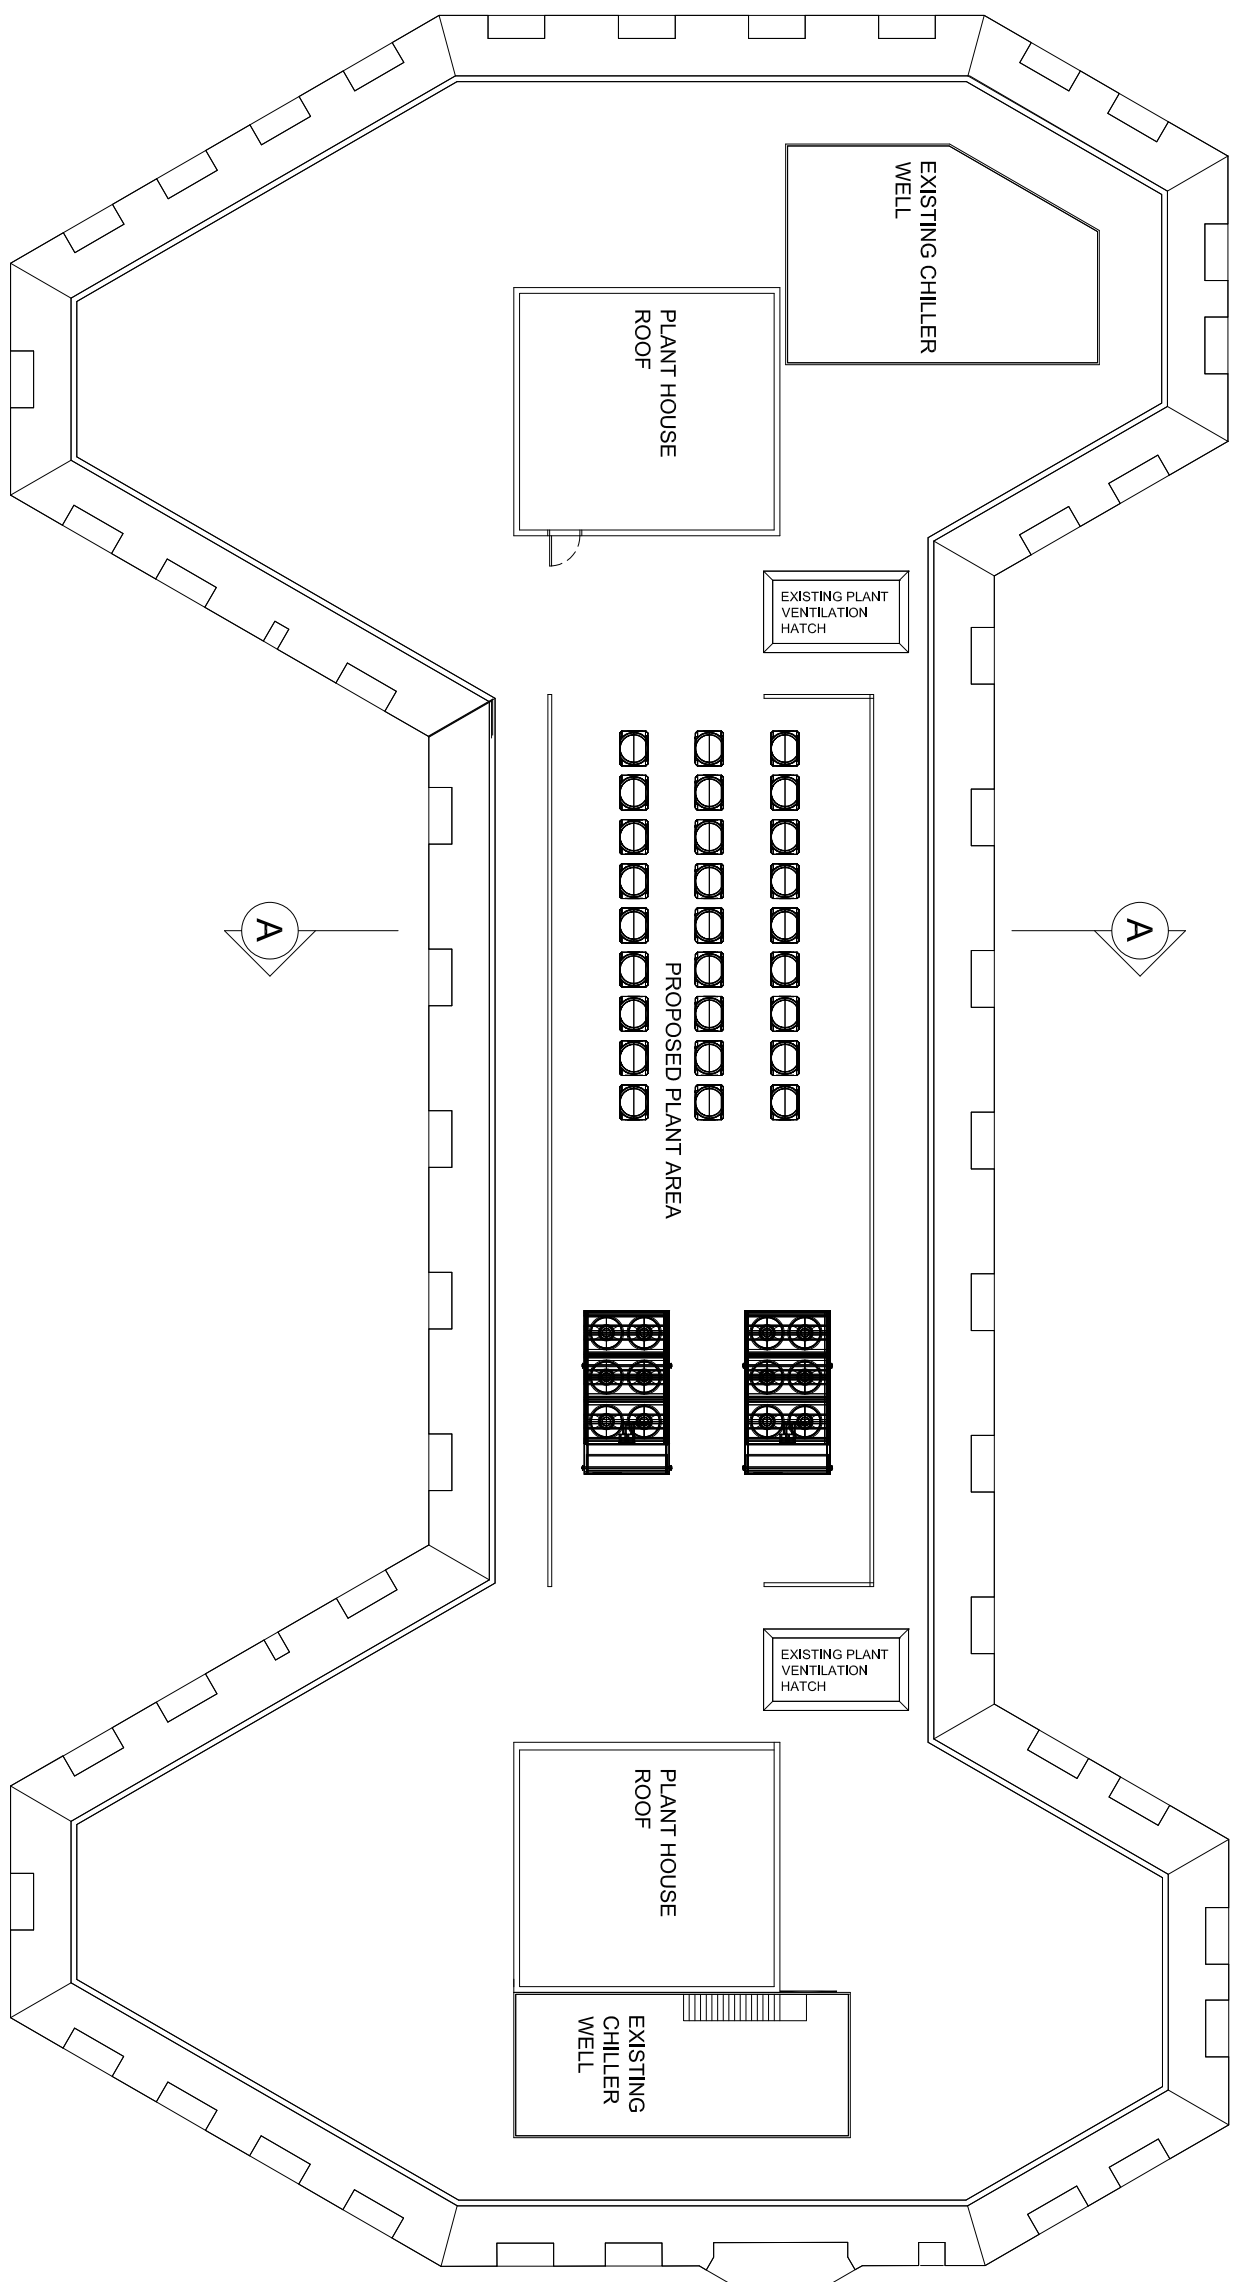


The Contractor is responsible for checking dimensions and any discrepancy, to be verified with the Architects before proceeding. Figured dimensions to be worked to only. Subject to all Local Authority and Statutory approvals.
DO NOT SCALE


PLANNING

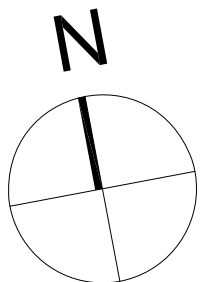


PROPOSED ROOF PLANT PLAN
SCALE 1:200

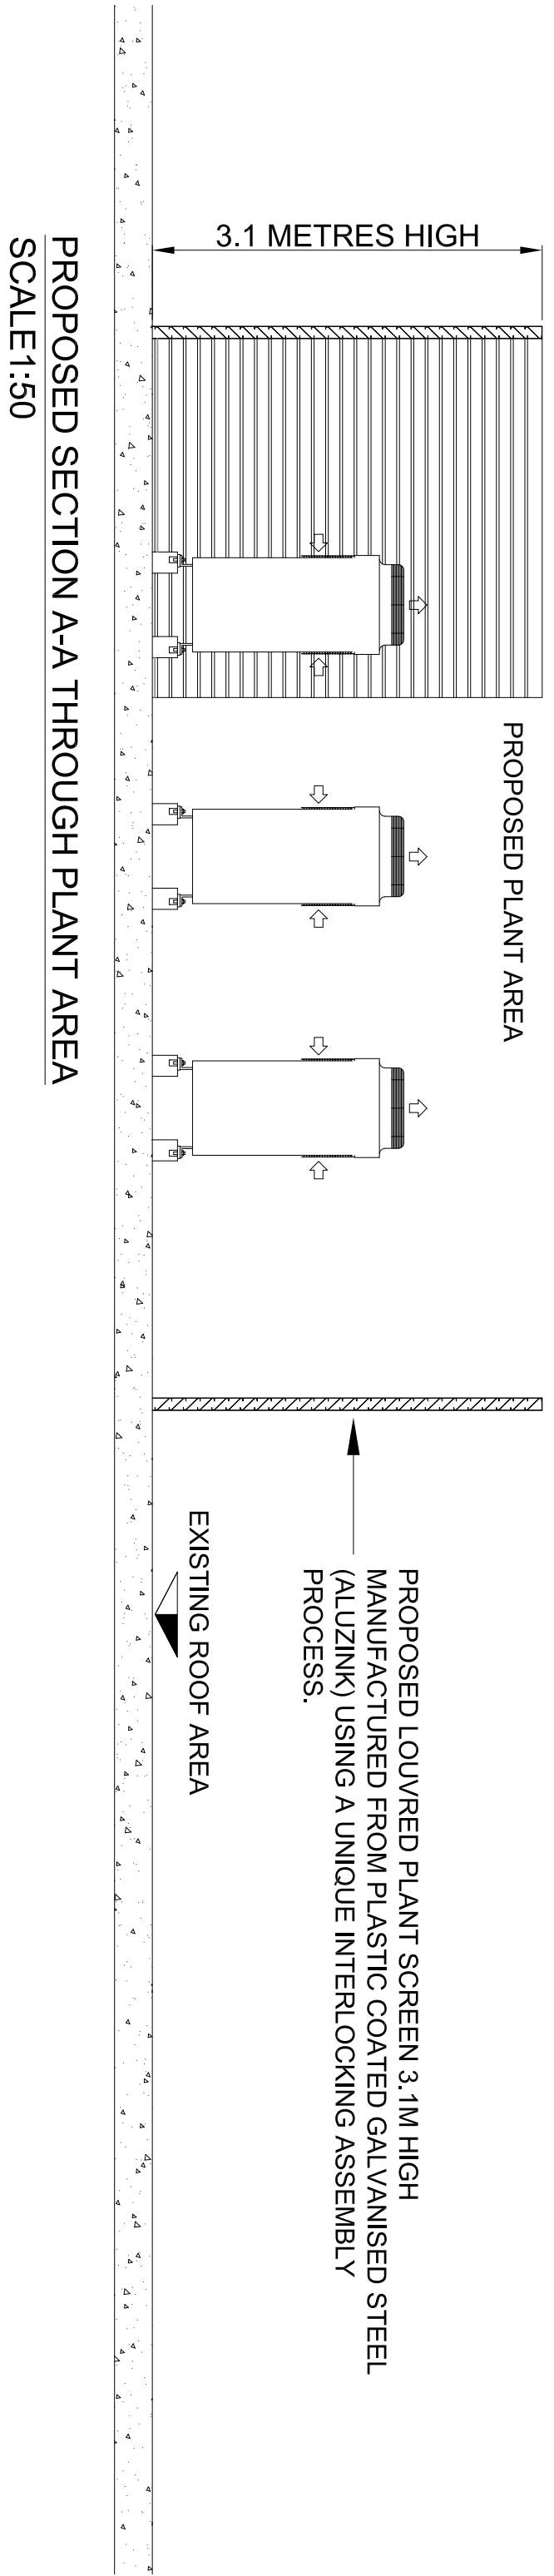

PROPOSED SECTION A-A THROUGH PLANT AREA
SCALE 1:50

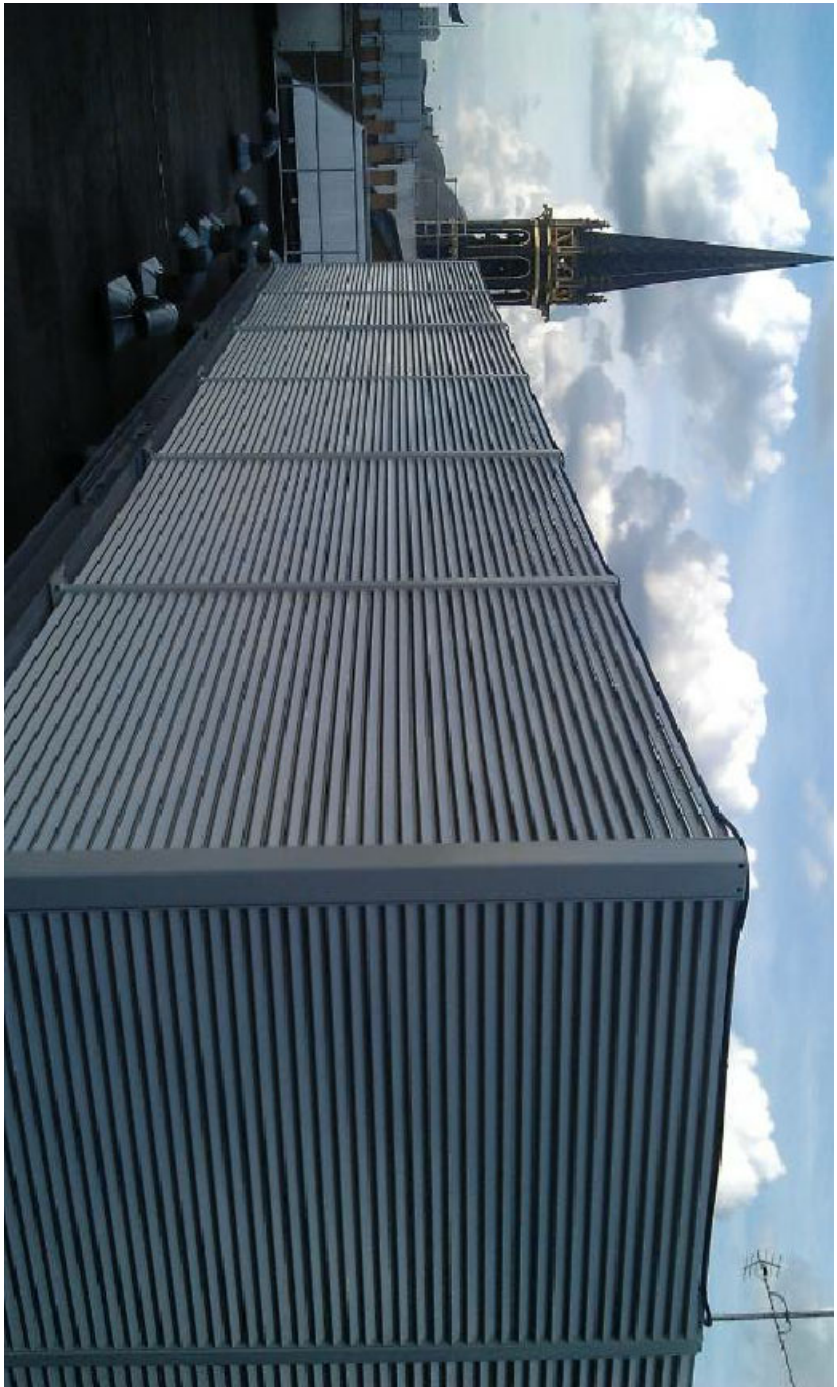

PROPOSED PLANT LOUVRE SCREEN DETAIL




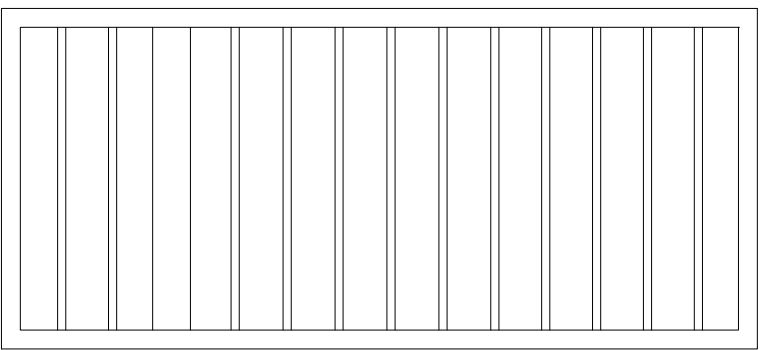


EXISTING FRAME TO BE RETAINED.
GLAZING TO BE REMOVED
AND REPLACED WITH A ALUMINIUM
LOUVRE WILL BE HARD ANODISED IN A
COLOUR TO BLEND SYMPATHETICALLY
WITH THE EXISTING GRANITE
CLADDING. PLEASE SEE DWG NO. 55-PL-2021
& 2022 FOR ELEVATIONAL LOCATION &
VISUALS

PROPOSED TYPICAL WINDOW LOUVRE DETAIL
SCALE 1:20



PROPOSED WINDOW LOUVRE

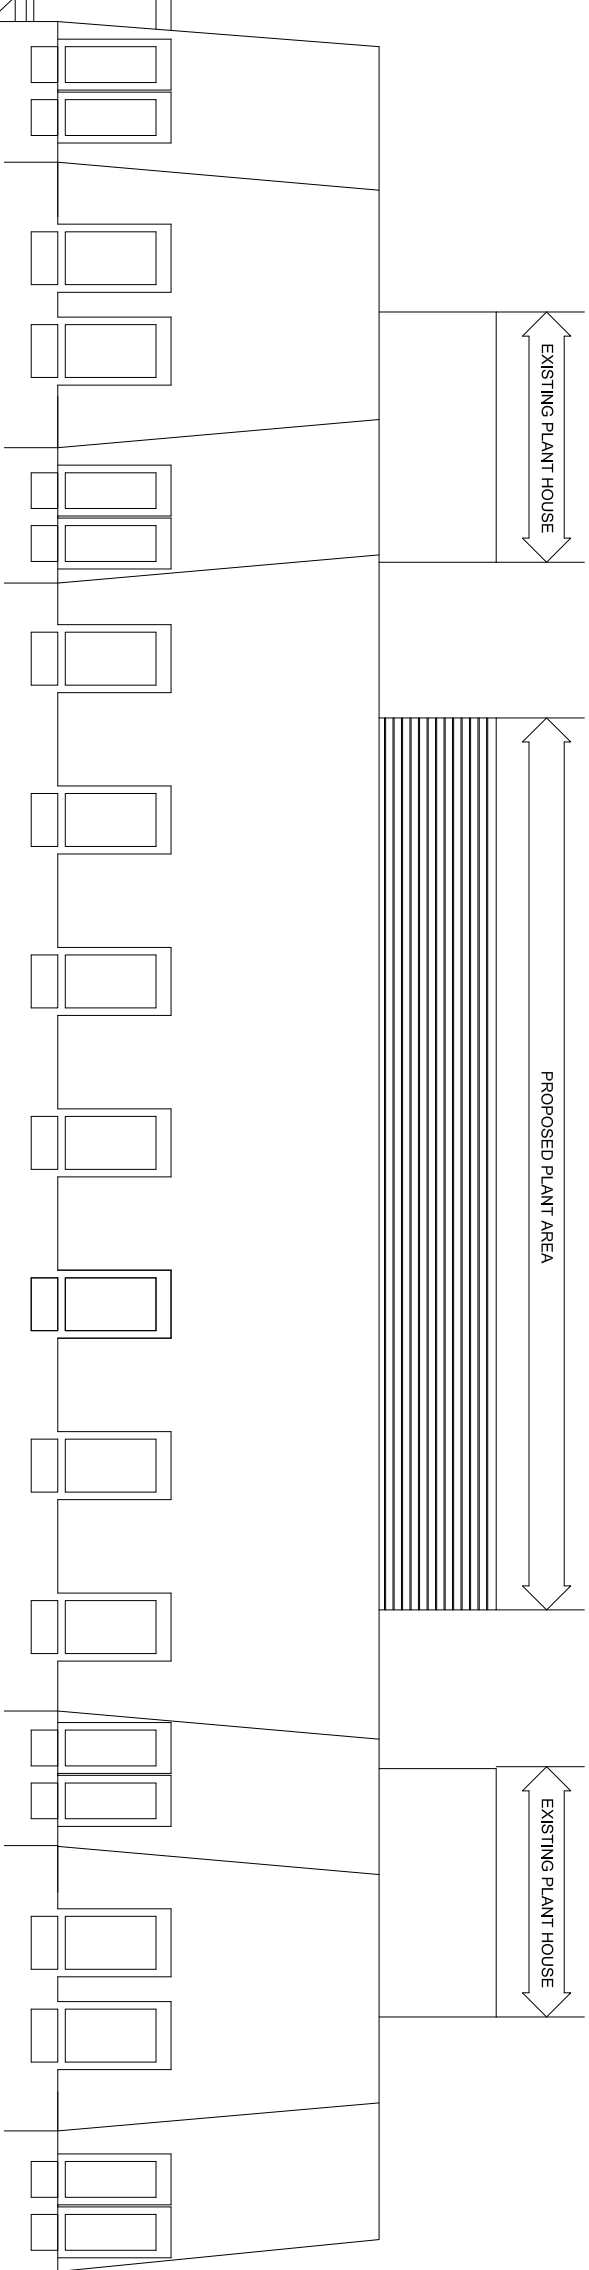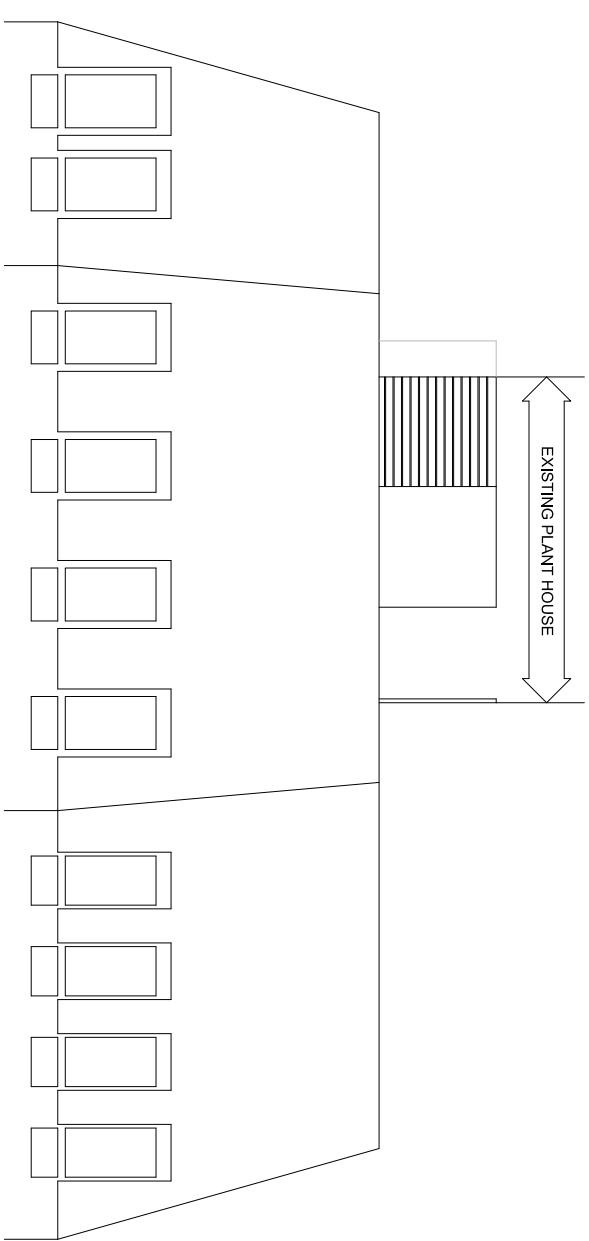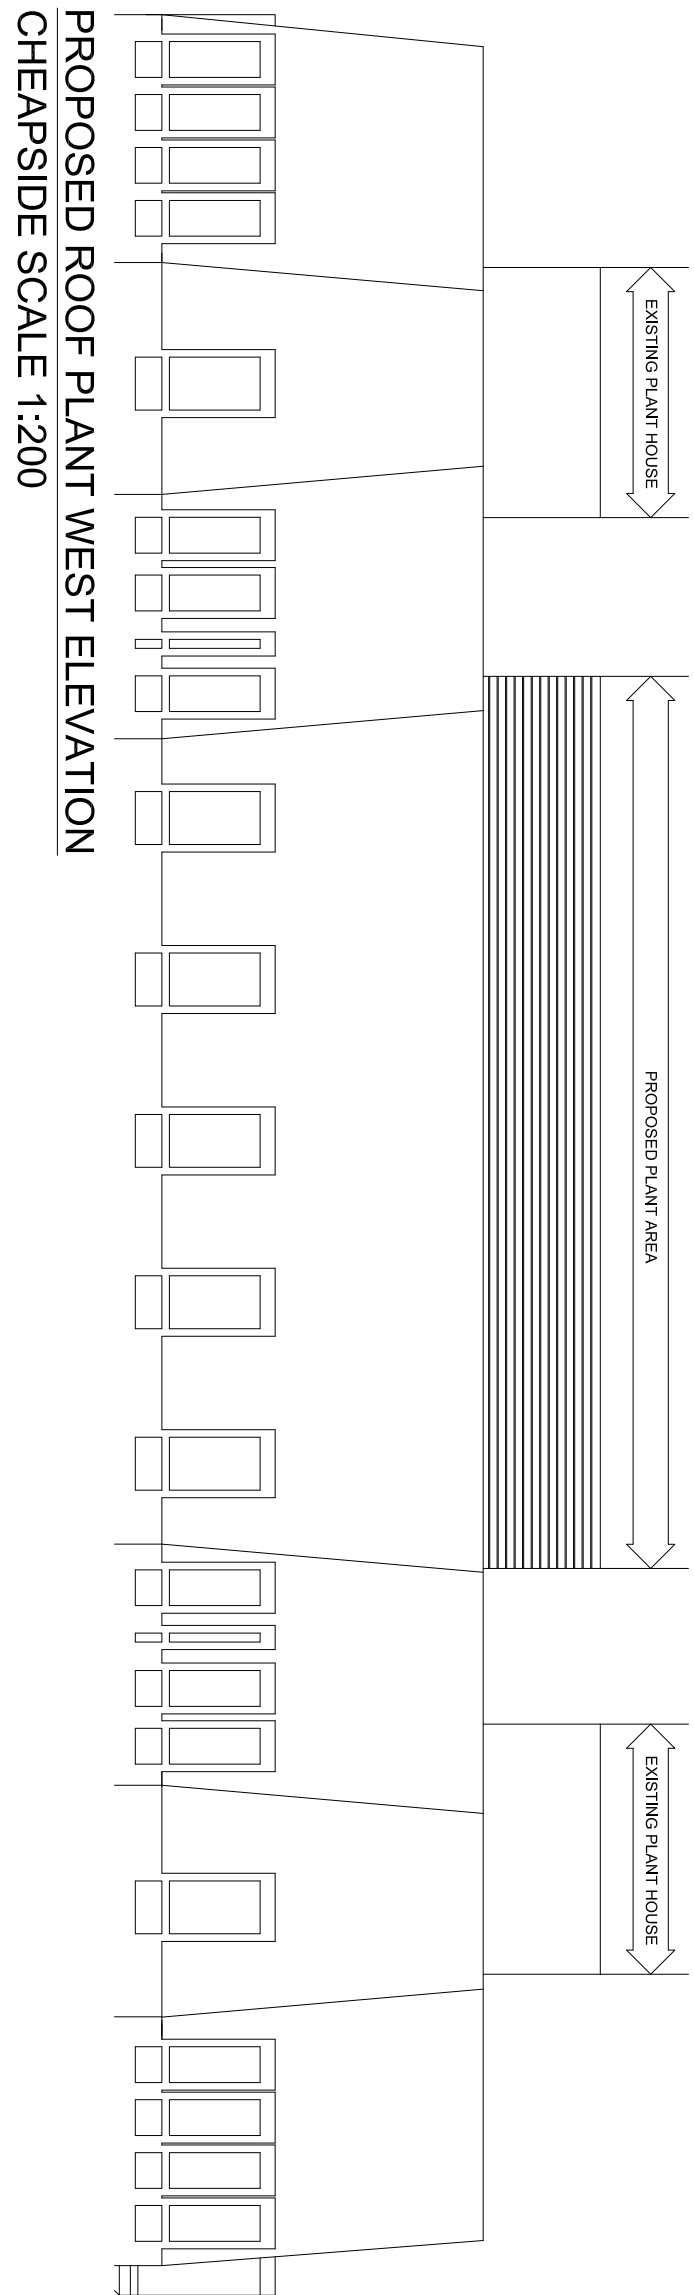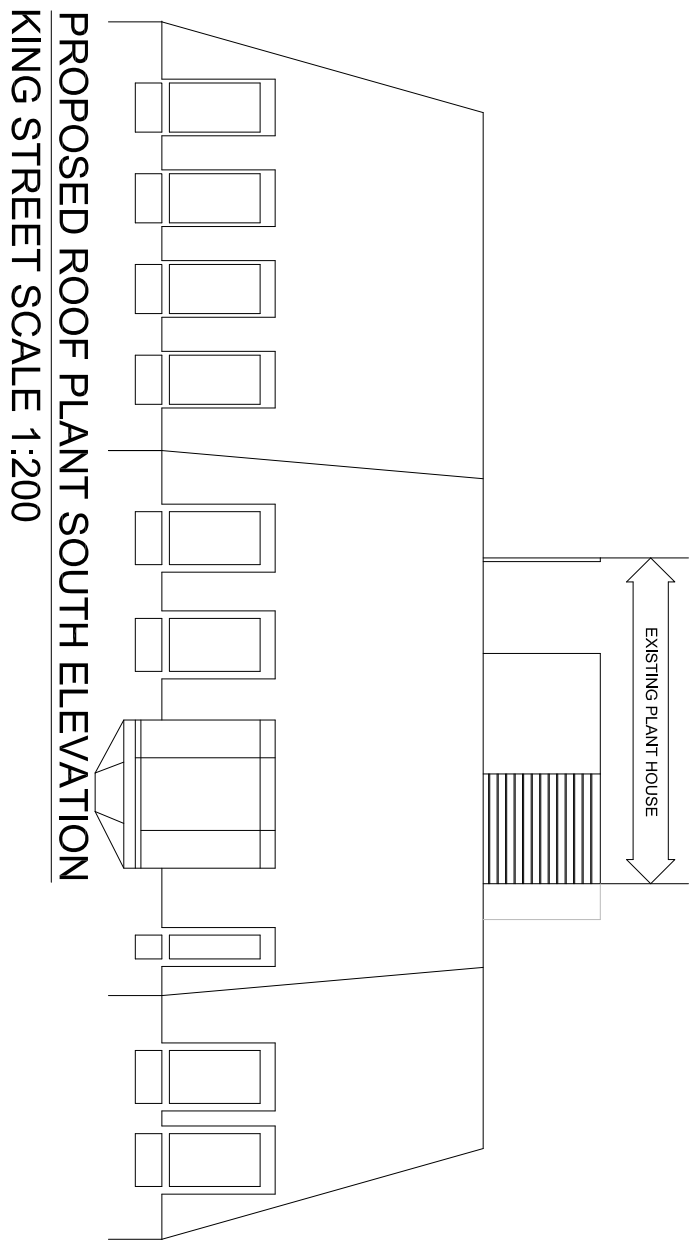

--	--	--	--

A	WINDOW DETAIL UPDATED	01.06.23
---	-----------------------	----------

REV	DESCRIPTION	DATE
A	EMERSON HOUSE, HEYTES LANE, ALDERLEY EDOE, CHESHIRE SK9 7LF Tel: (01625) 598400, Fax: (01625) 598276	



Location
**55 KING STREET
MANCHESTER**

Title
**PROPOSED ROOF PLANT DETAIL
& WINDOW DETAIL**

Scale	AS SHOWN @ A1	Ref	L.P.S.	checked	03.05.23
-------	---------------	-----	--------	---------	----------

drawing no.
55-PL-2025A