



Front Elevation


01 Existing Elevations
14 Scale 1:100 @ A1



Side Elevation (South)



Side Elevation (North)

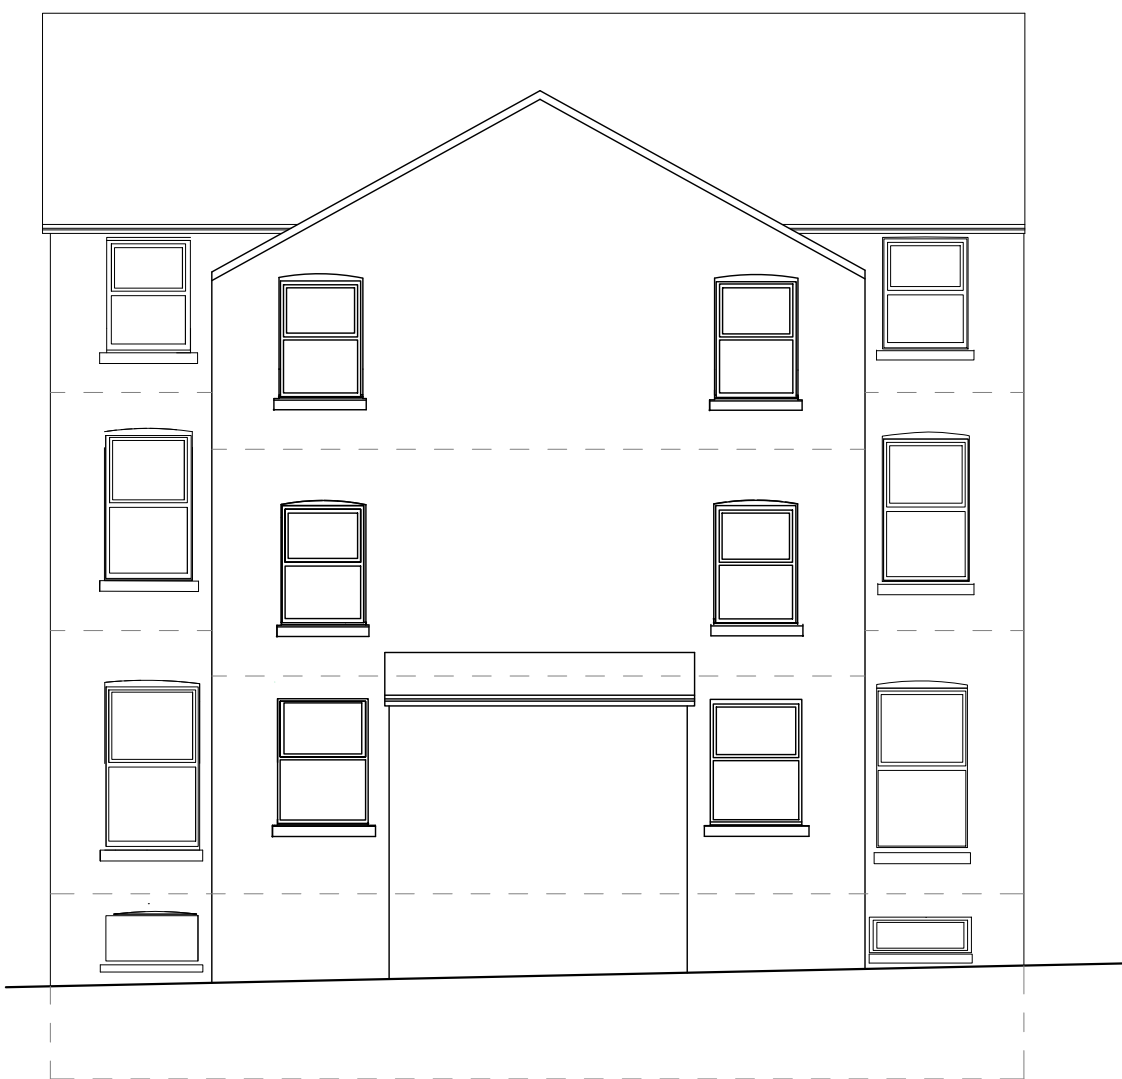

Rear Elevation



Front Elevation


Repair and renewal works
only to front elevation

Materials

- Brick to rear extension to match existing
- Slates to rear extension to match existing
- Windows - triple glazed black upvc
- Rainwater goods - black upvc
- Bin store to be have fire resistant wall cladding system with slate roof to match main building



Side Elevation (South)

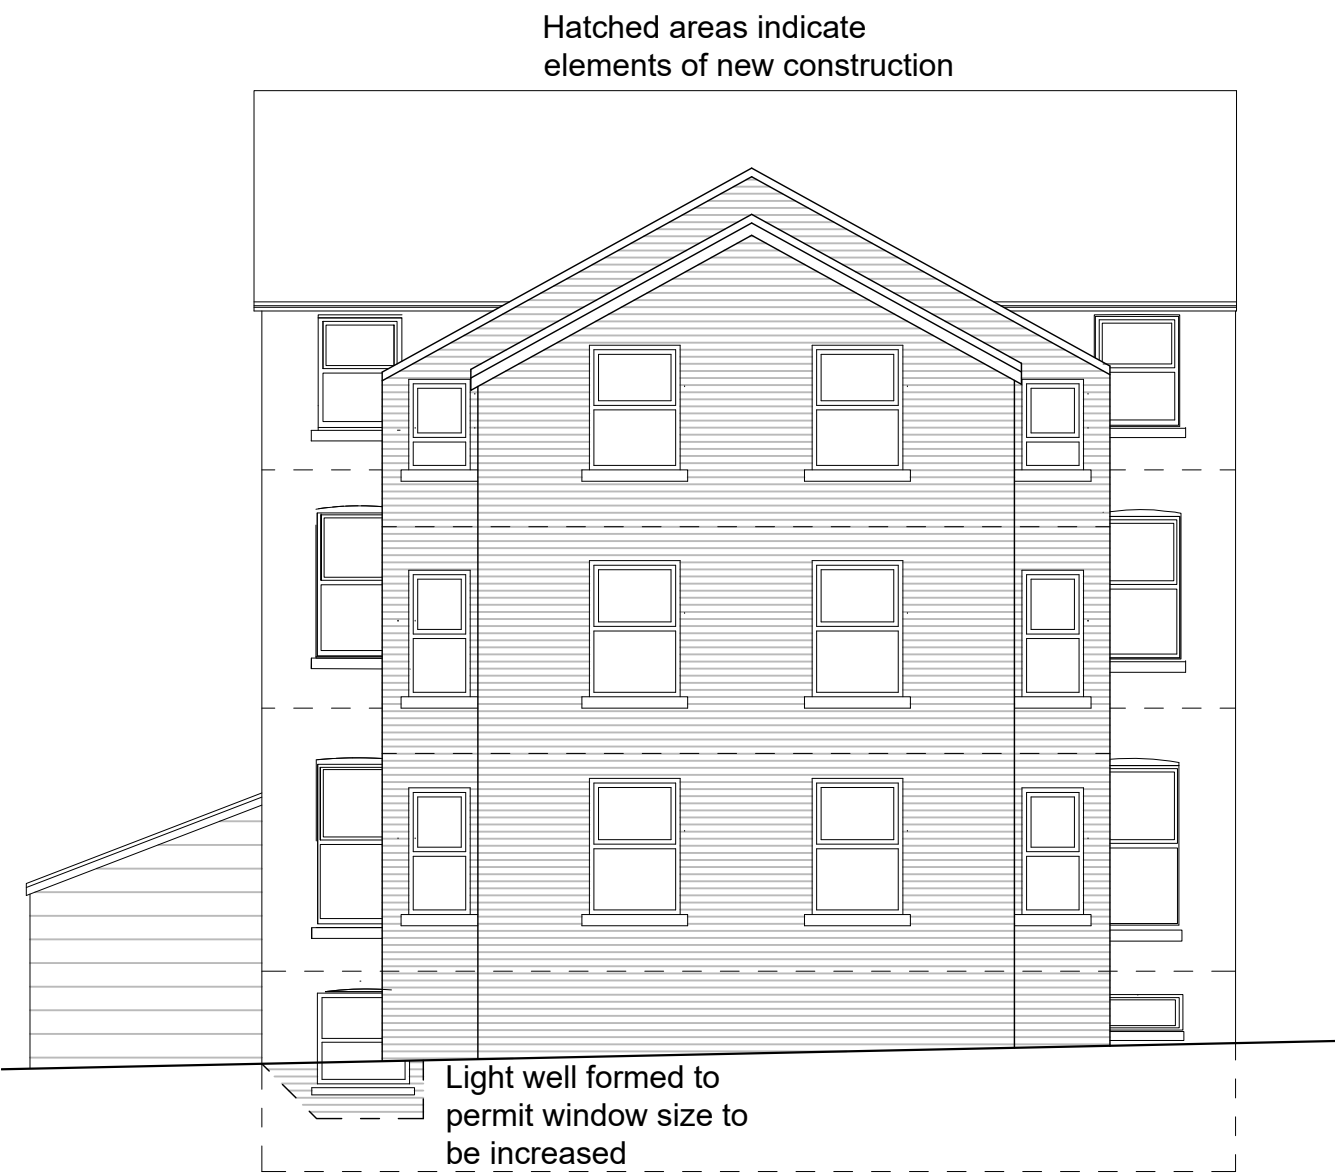


Rear Elevation

02 Proposed Elevations
14 Scale 1:100 @ A1



Side Elevation (North)

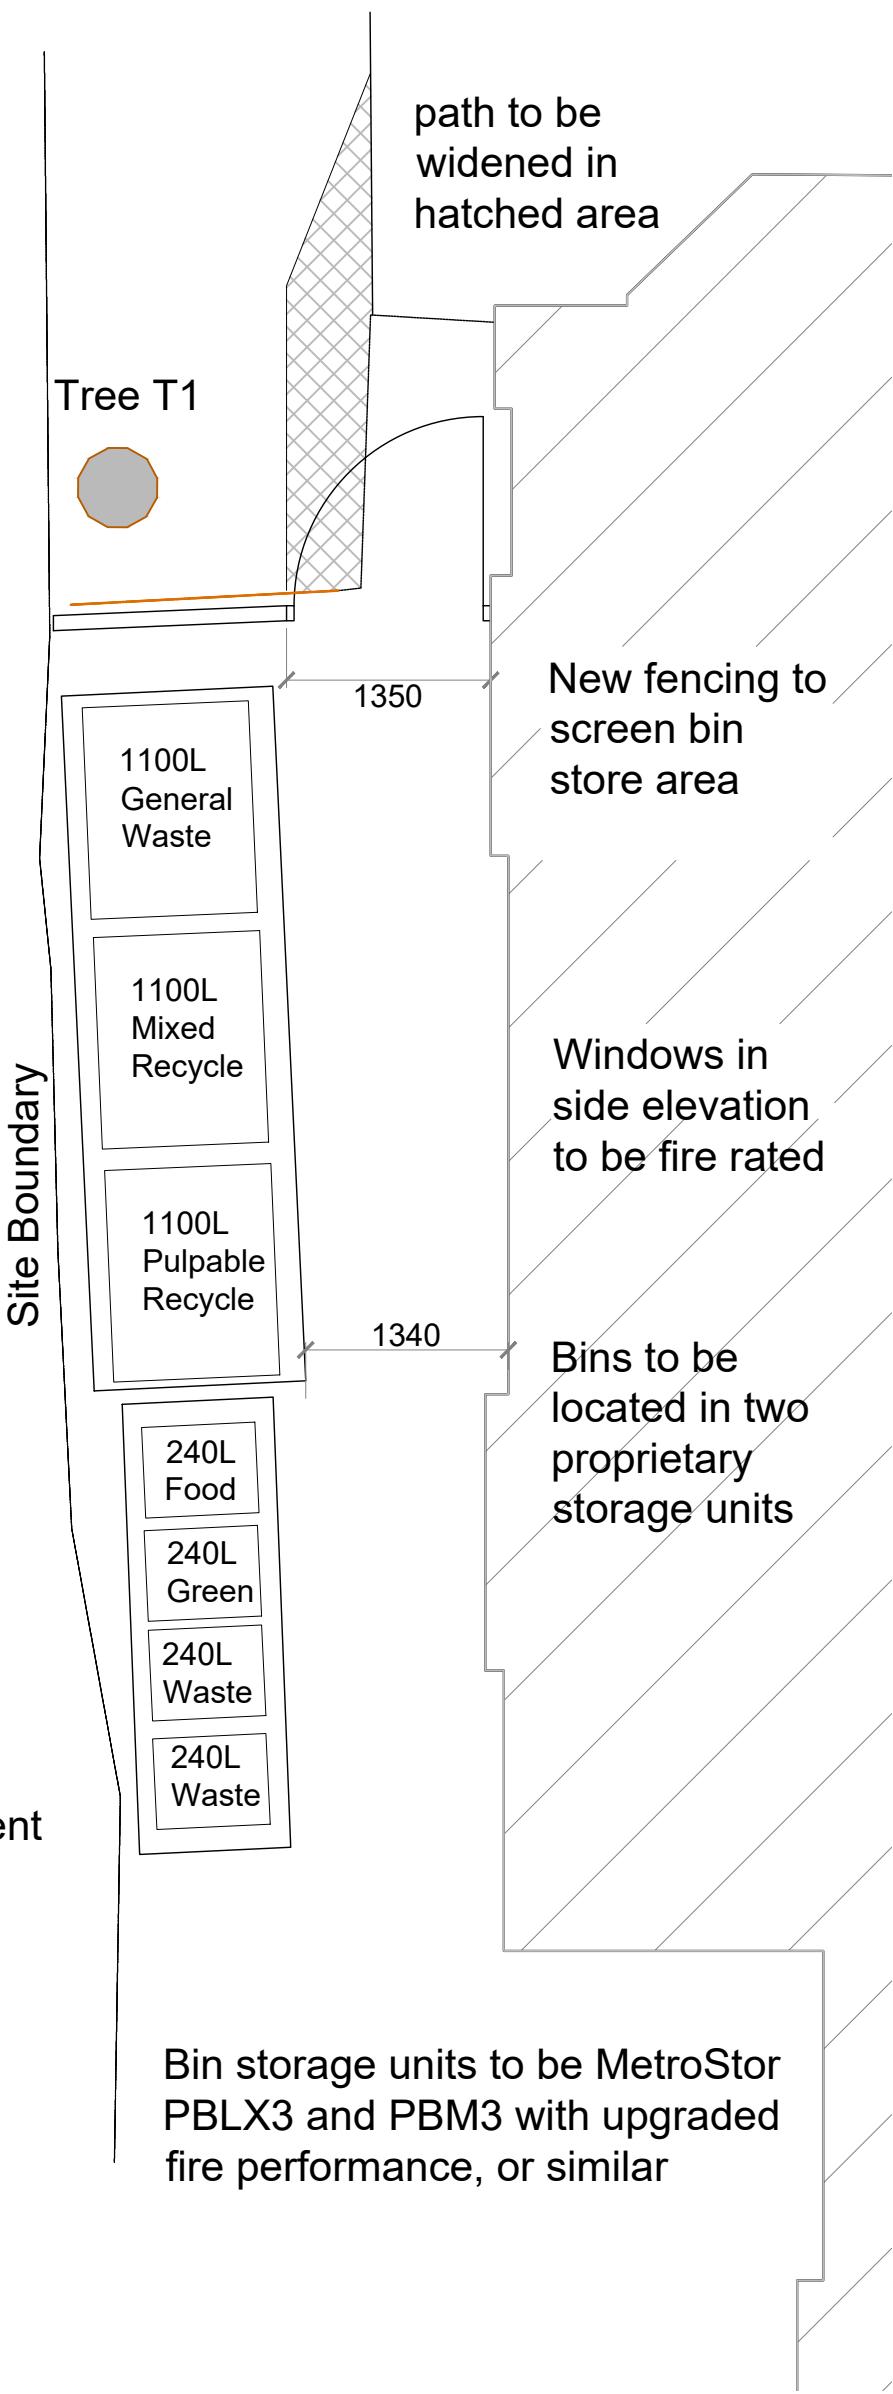

03 Indicative Bin Store
14 Scale 1:50 @ A1

General Notes
01: Dimensions must not be scaled from this drawing. If in doubt, please ask.
02: All dimensions are in millimetres unless noted otherwise.
03: All dimensions should be verified on site before proceeding with the work.
04: TADW Architects shall be notified in writing of any discrepancies.
05: © TADW Limited (UK) 2015

Issue	Description	Date	Drawn	Checked
P3	Bin storage arrangements revised	27.11.23	MH	BB
P2	Bin store layout revised	13.11.23	MH	BB
P1	Drawing prepared for planning application	27.10.23	MH	BB

Drawing Status
P - Planning | T - Tender | C - Construction | R - As Record

For Planning



Six St. Petersgate Stockport Cheshire SK1 1HD
Ph 0161 477 6158 Fx 0161 480 8342 mail@tadw.co.uk www.tadw.co.uk

Client Great Places Housing Group

Job 63-65 Upper Chorlton Road
Whalley Range

Title Existing and Proposed Elevations
and Bin Store

Scale 1:100 @ A1

Note - Prints from PDF files may not be to scale, check accuracy against scale

Job Number 231332	Drawing Number 14	Issue P3
----------------------	----------------------	-------------