
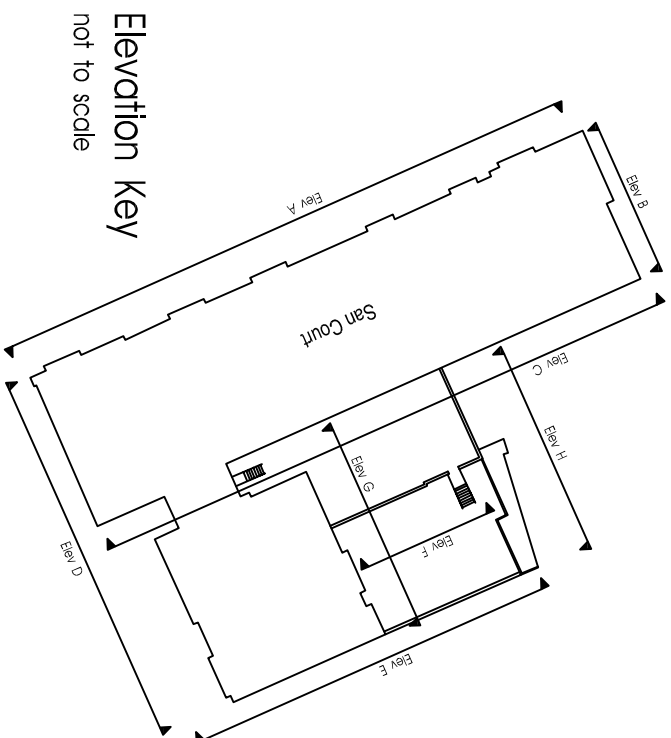


- do not scale dimensions from this drawing
- all dimensions to be checked on-site and
discrepancies to be reported to the architects

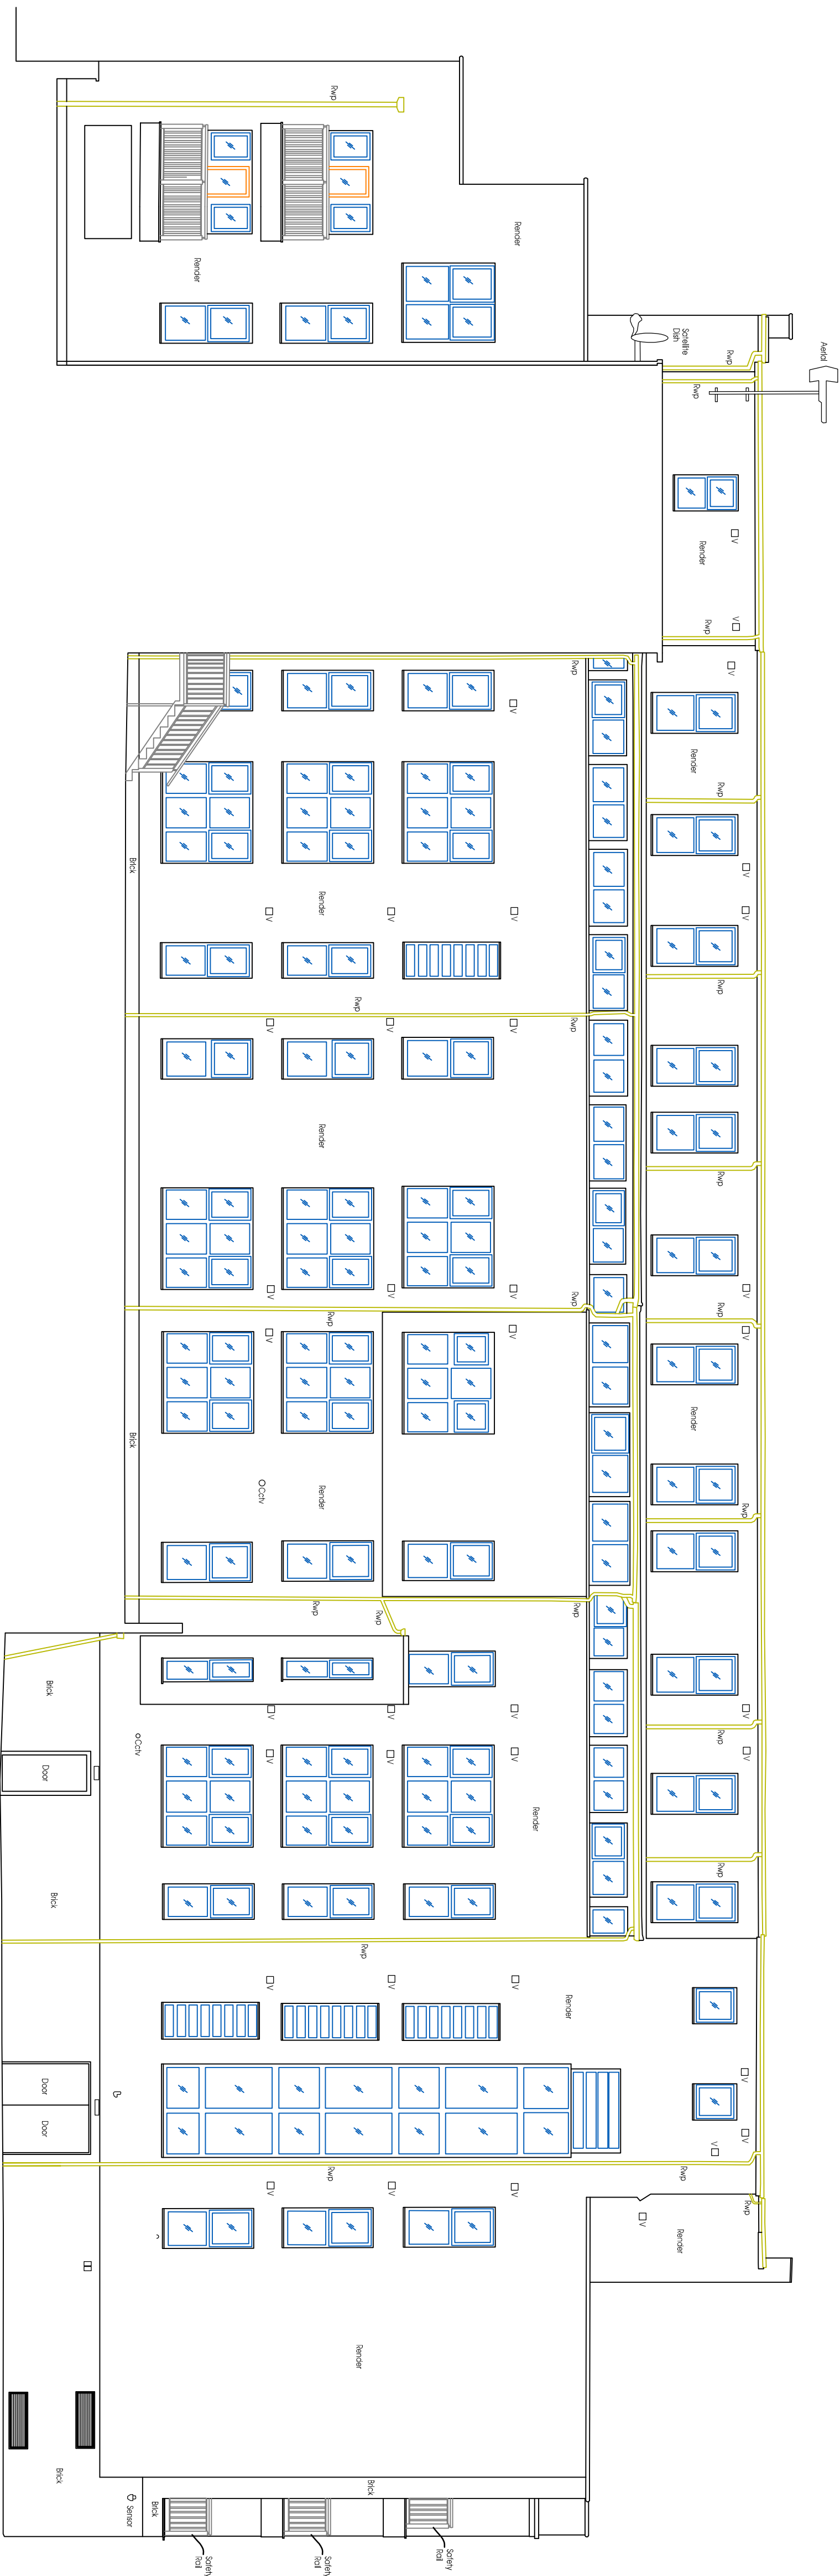

Elevation Key
not to scale

Client	Eamar Developments UK Ltd.		
Project	San Court, 25 to 33 Wilmslow Road, Rusholme, M14 5EB Manchester, M14 5EB		
Title	Proposed East Elevation (Elevation C)		
Drawing Number	3453.07	Revision	A
Scale	1:100 A1	Scale	
Drawn by	RH/MHL	Stamps	

fisk
& associates
architects

20 Chorley road, swinton, manchester, m27 5dJ
t - 0161 793 5300 e - info@rnfisk.co.uk

