
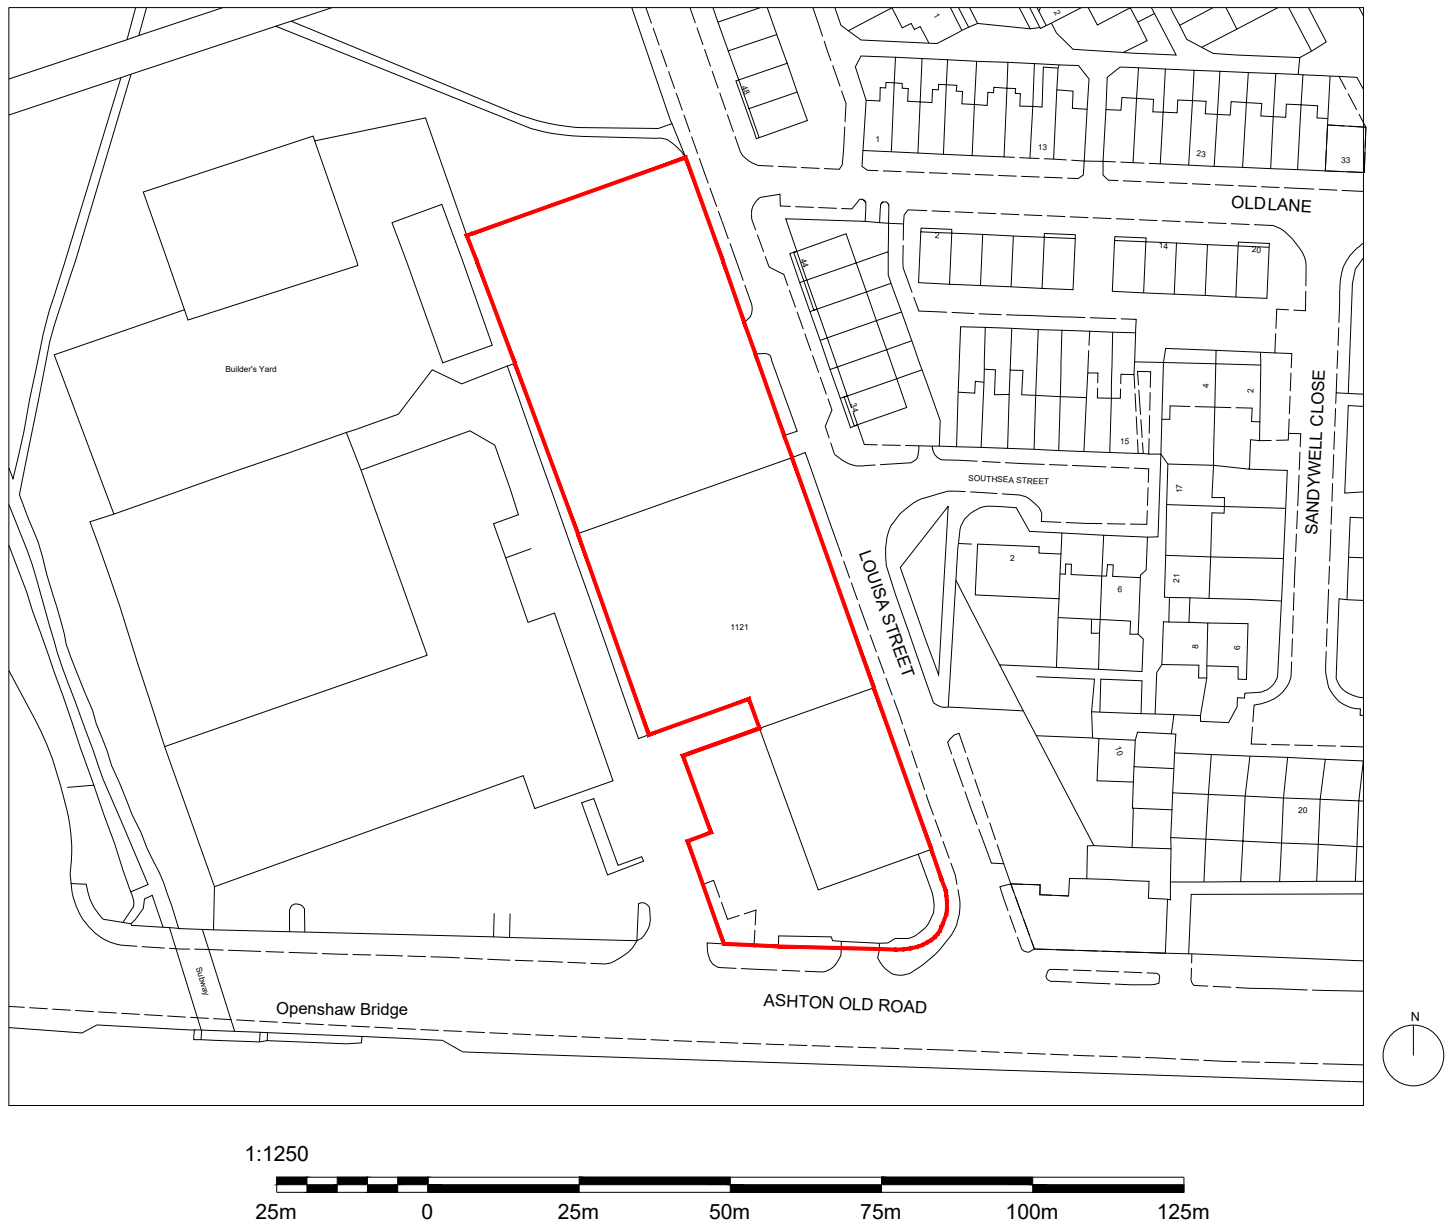


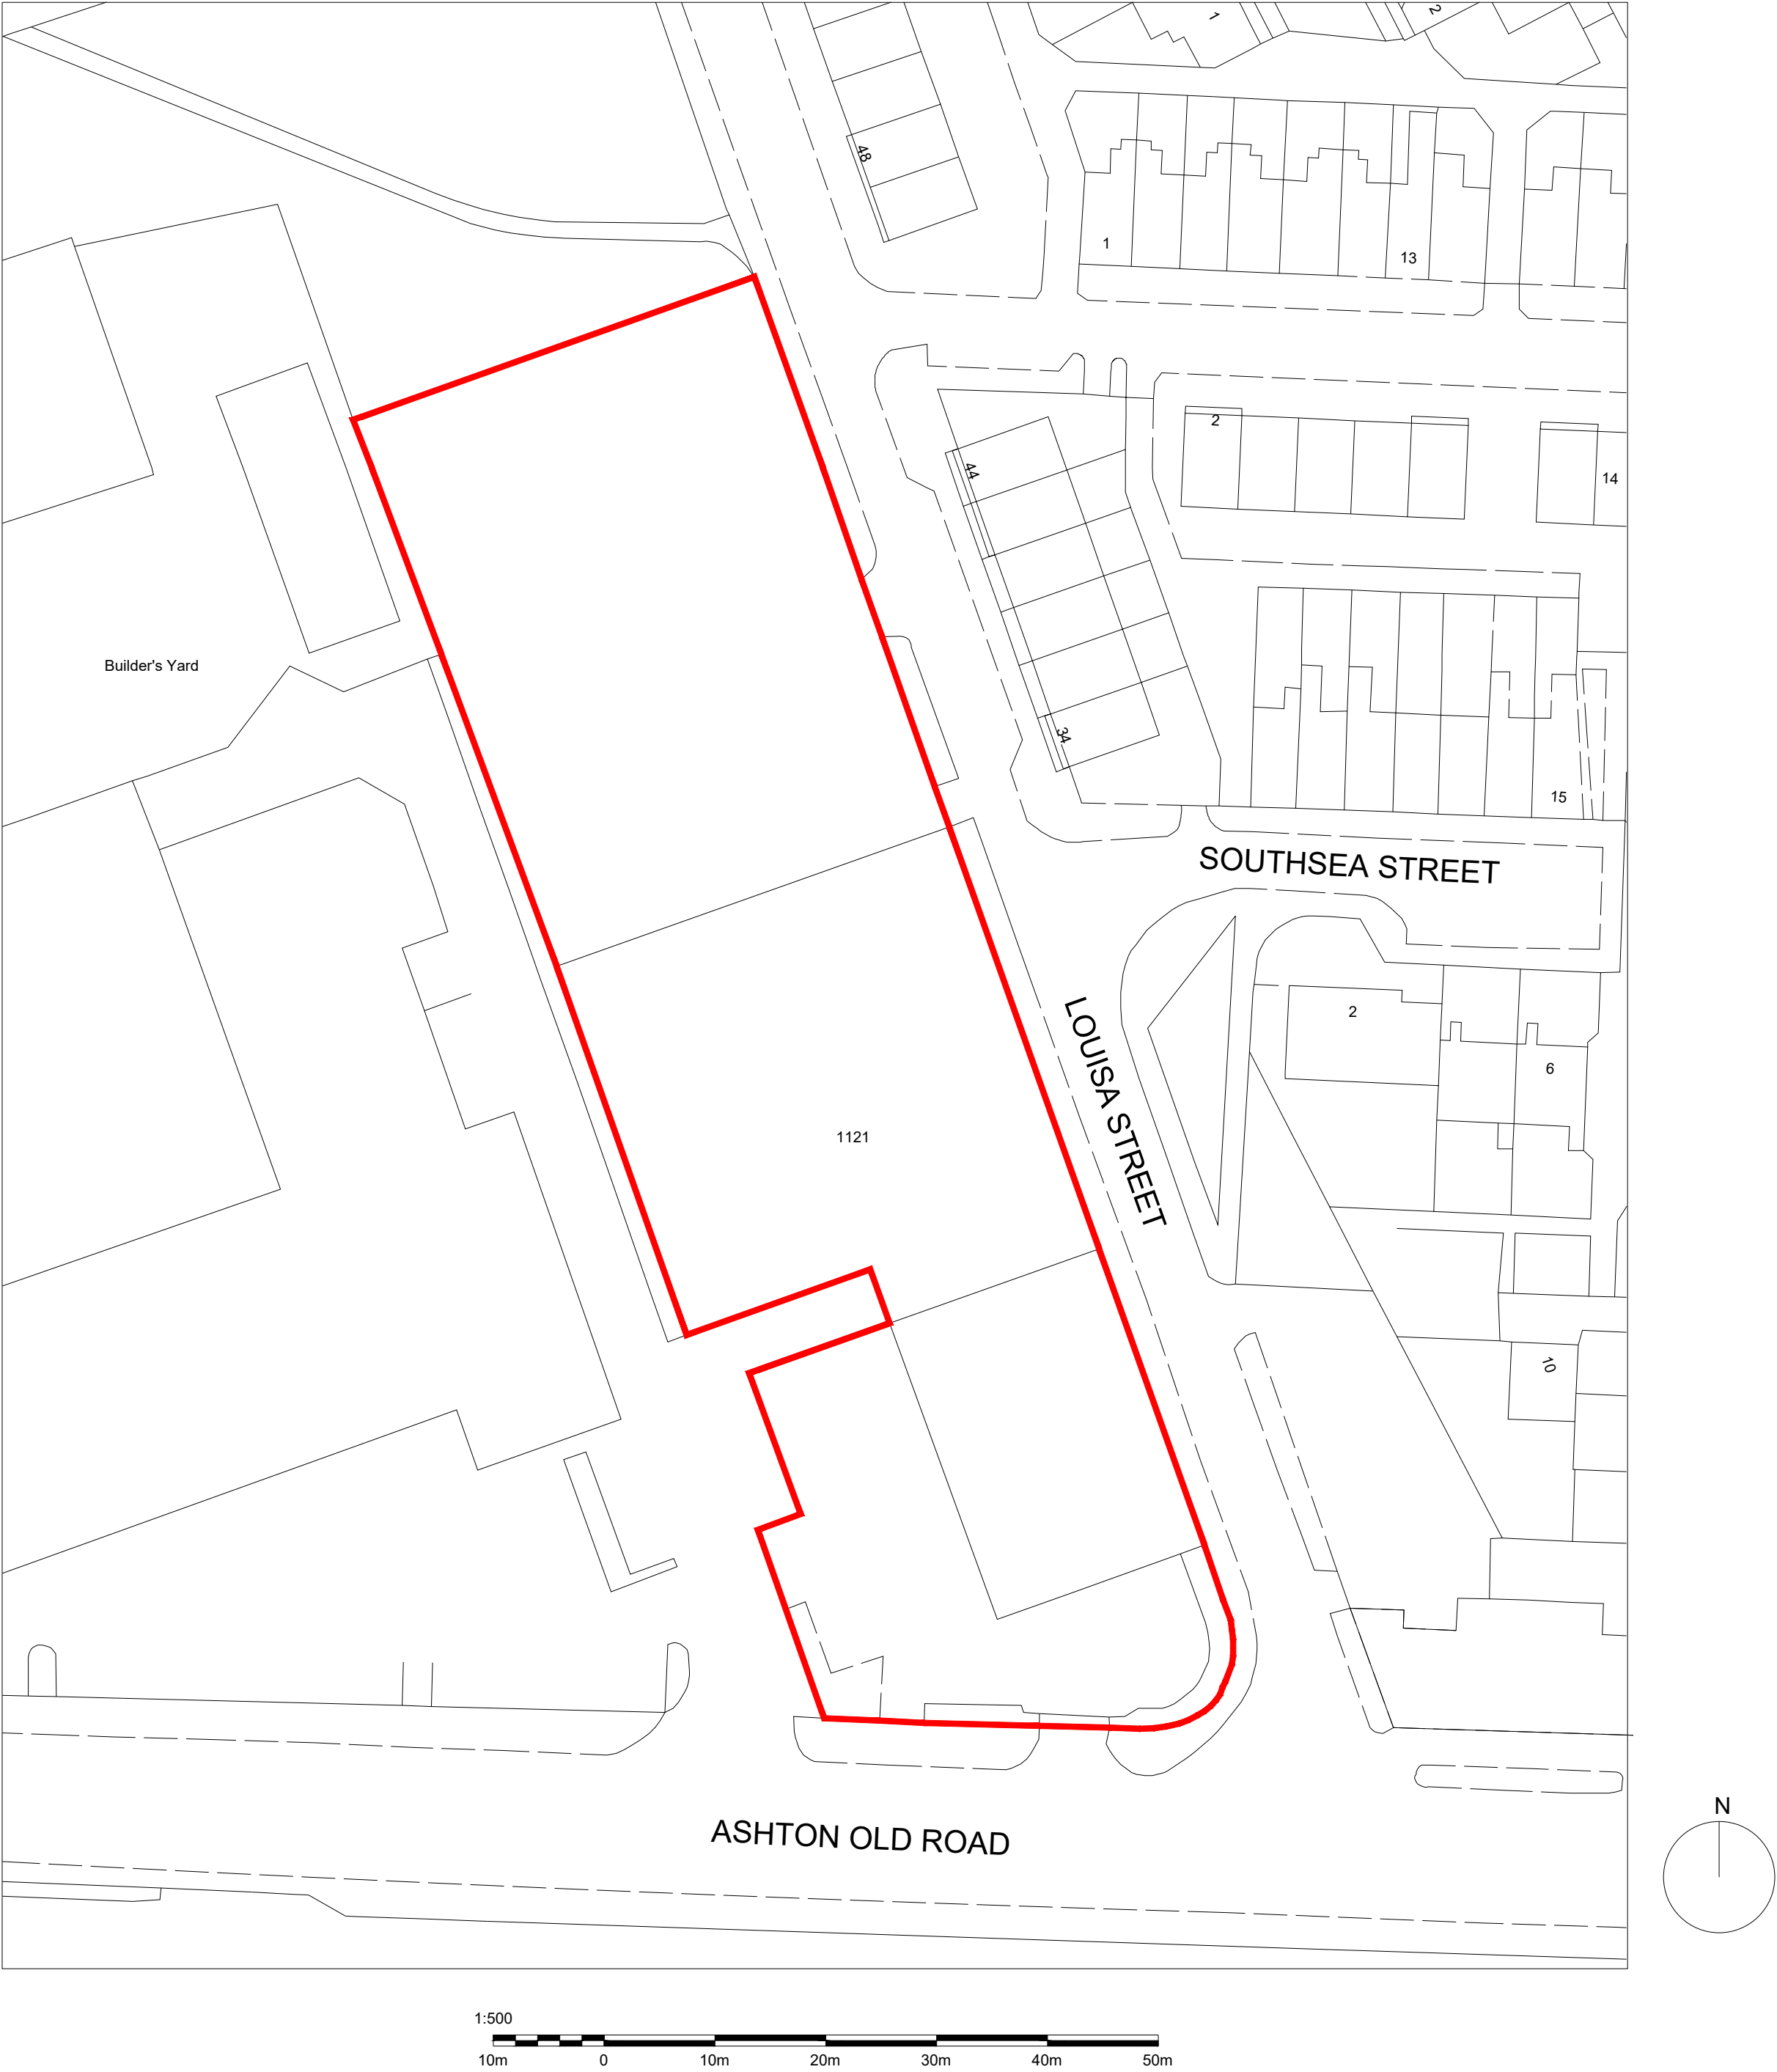

DRAWING NOTES

Written dimensions to be taken in preferences to scaled dimensions. The Contractor is responsible for checking all dimensions before work starts.

All work is to be carried out to the requirements, and to the satisfaction of the Local Authority.
These drawings are for planning purposes only

Any discrepancies to be brought to the attention of 4D Planning Consultants immediately.

REVISIONS				
REV	DATE	DESCRIPTION	BY	CH

PROJECT TITLE

Units 1, 3 & 4,
1121 Ashton Old Road,
Manchester, M11 1AA

Change of Use

DRAWING TITLE

Location Plan + Site Plan

CLIENT

UK Management College

DRAWING No		REV
4D01		/
Scale 1:1250 + 1:500 @ A1		
DATE	DRAWING STATUS	
Nov 2023	Planning	

4D PLANNING™

Architecture | Town Planning

T: 0161 408 4680 www.GetMePlanning.com

www.GetMePlanning.com