



| Revision            | Date     | By | Chk. |
|---------------------|----------|----|------|
| -- First Issue      | 17.11.23 | EY | PT   |
| A Planning comments | 05.01.24 | EY | PT   |
|                     |          |    |      |

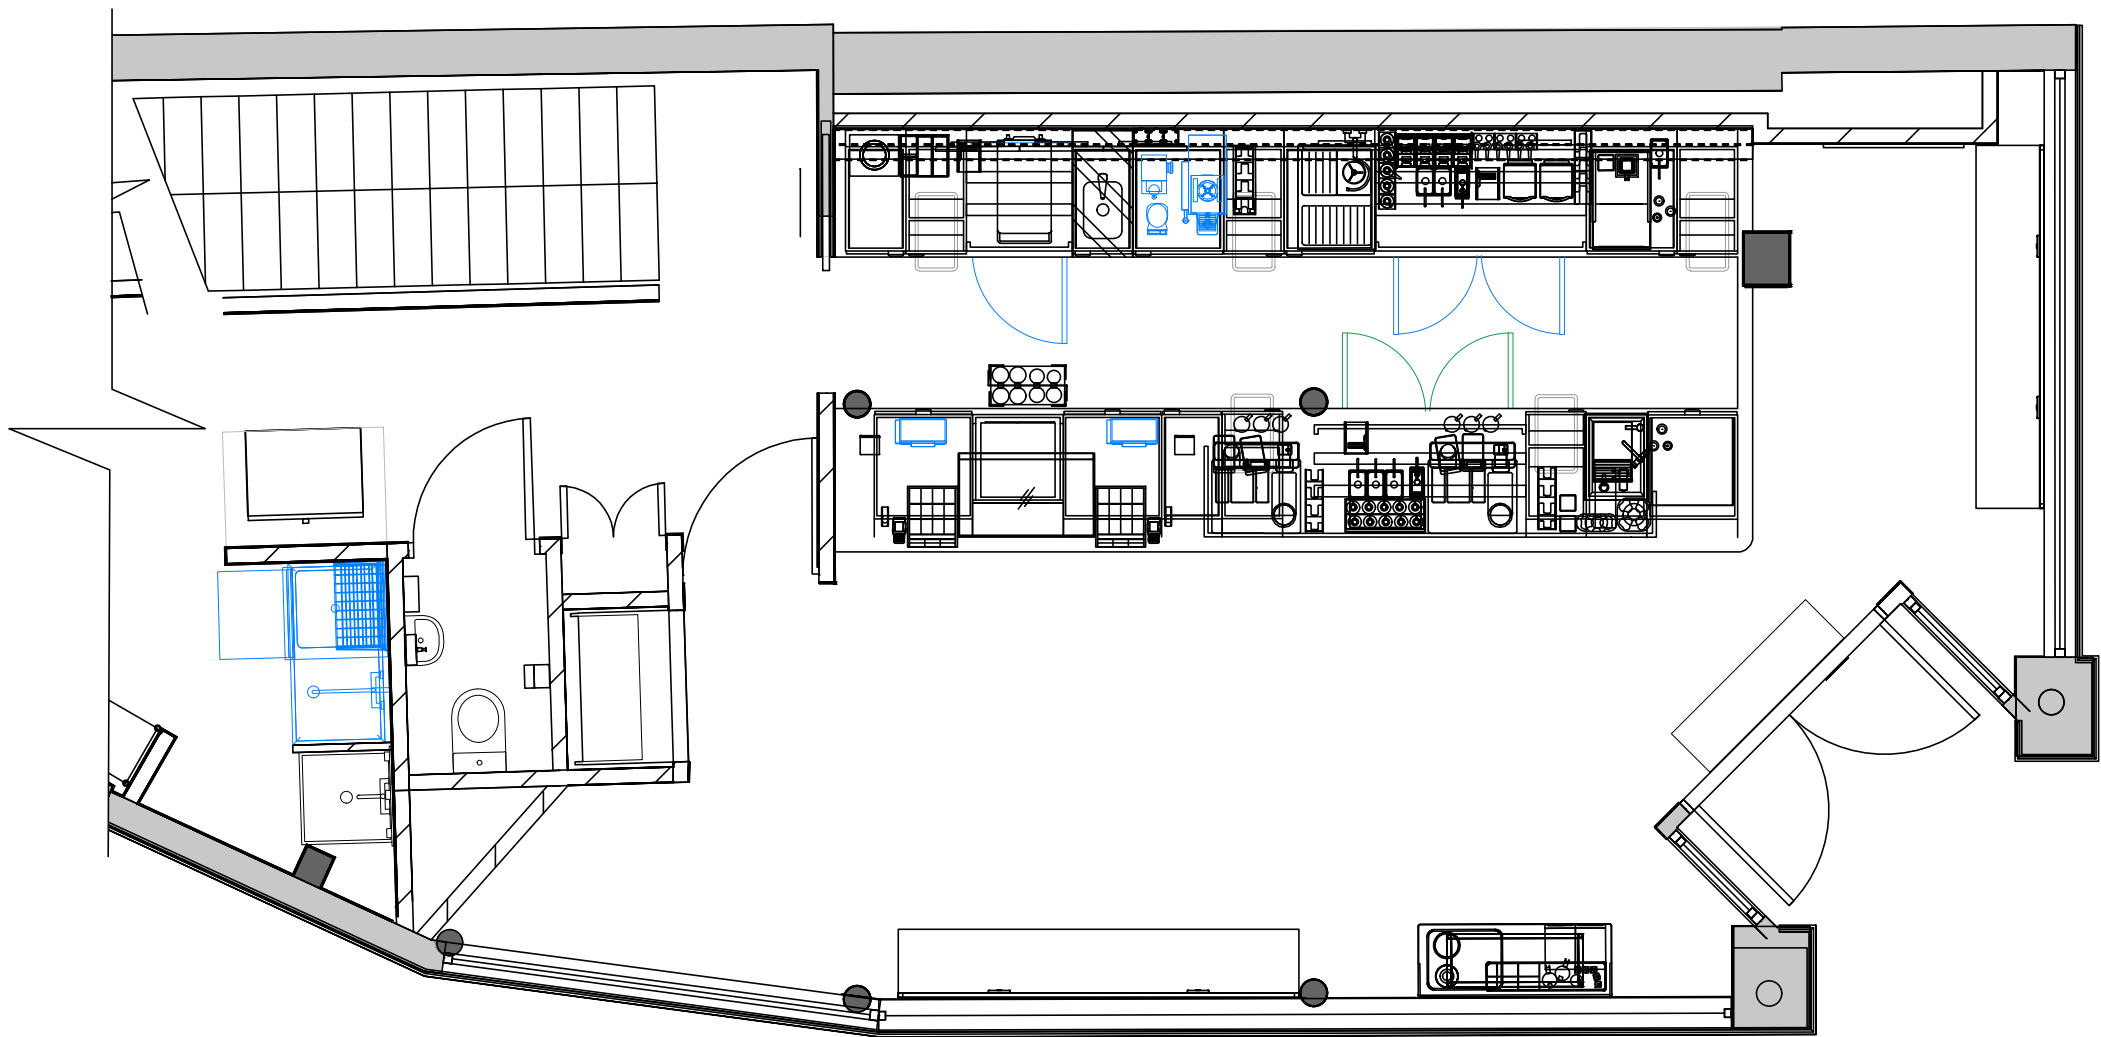

PROPOSED  
DIGITAL MENU  
BOARD TO BE  
RAWL BOLTED  
BOTH TOP AND  
BOTTOM

01 PROPOSED PLAN VIEW OF DMB  
1:25@A1 / 1:50@A3


01 EXISTING GROUND FLOOR PLAN  
1:25@A1 / 1:50@A3

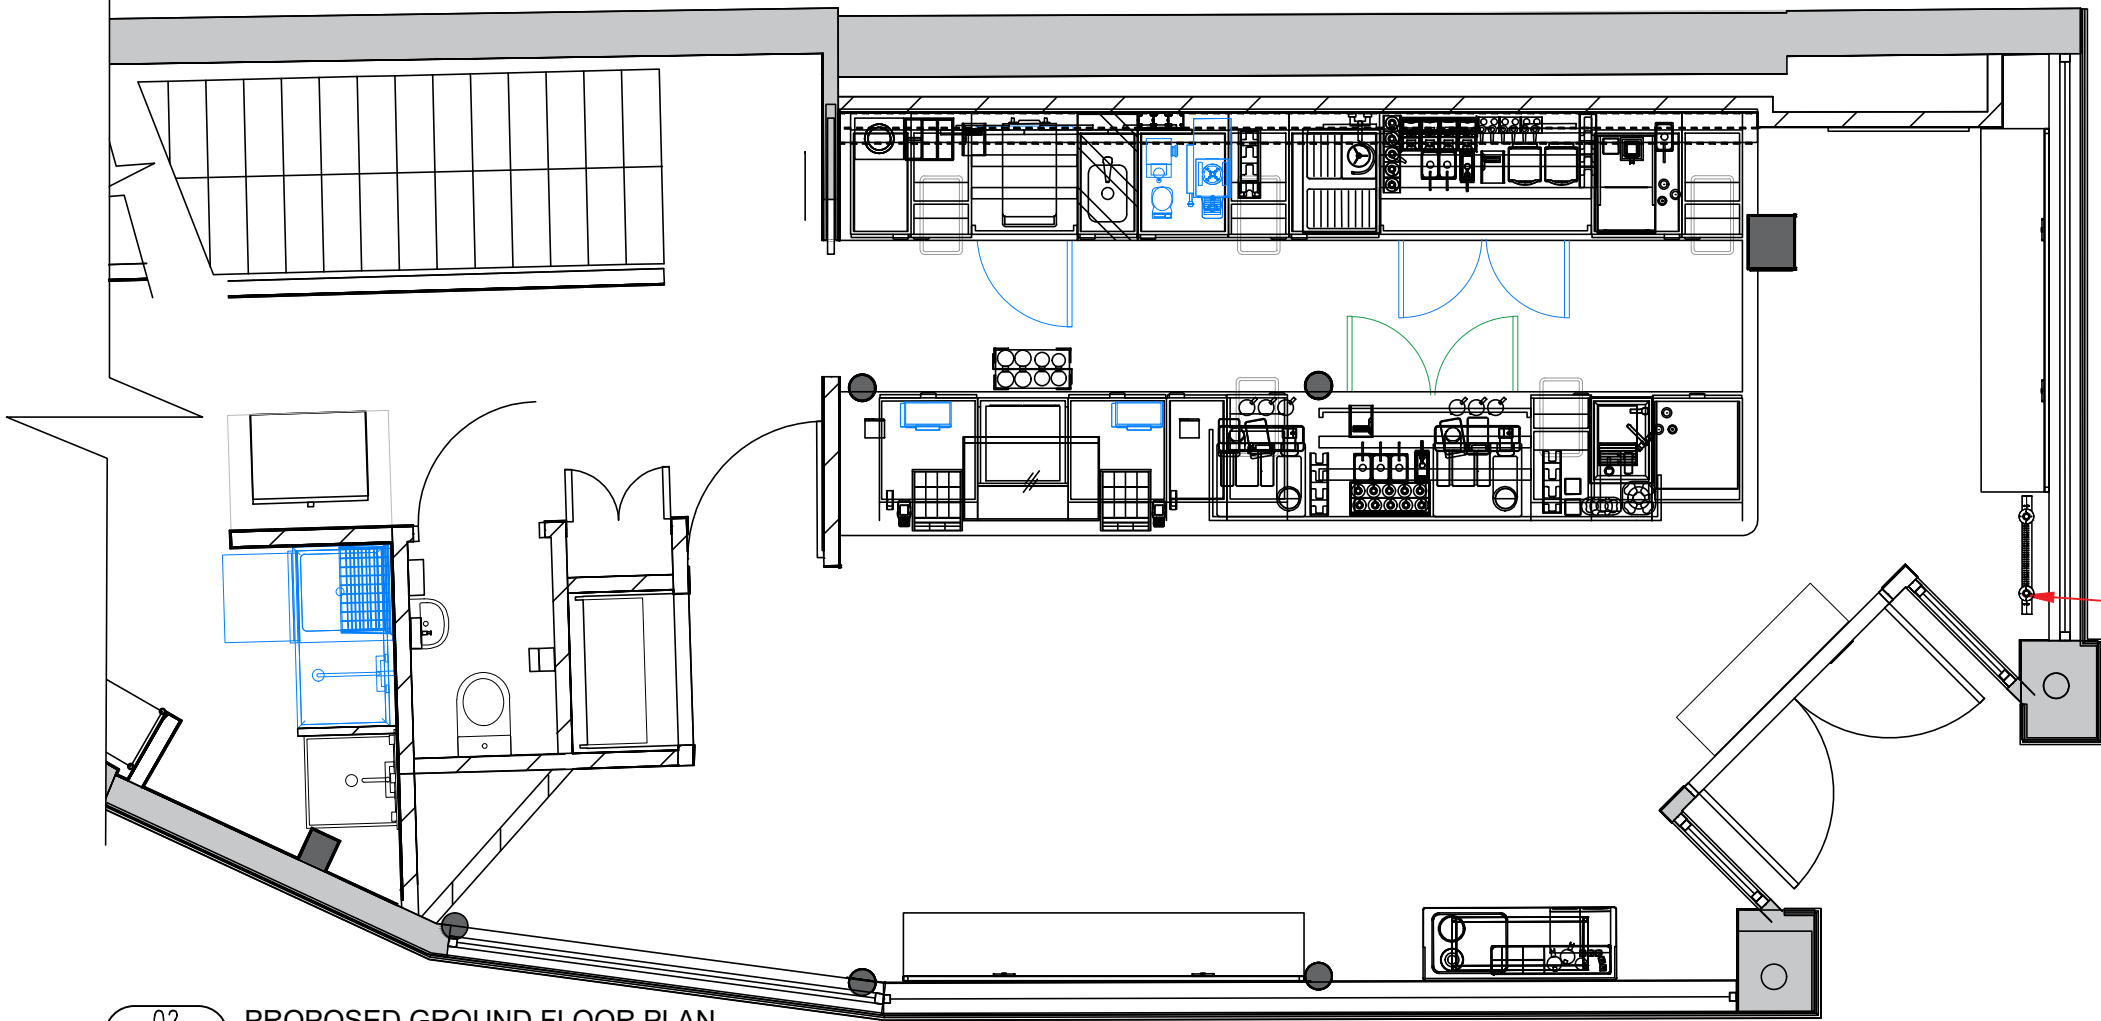

PROPOSED NEW DIGITAL  
MENU BOARD  
INTERNALLY DISPLAYED.  
THE SCREEN WILL BE  
RAWL BOLTED TOP AND  
BOTTOM TO ENSURE  
WINDOW SCREEN IS  
SUITABLY FIXED AND  
STABLE

02 PROPOSED GROUND FLOOR PLAN  
1:25@A1 / 1:50@A3

0 0.5 1 2 2.5m  
SCALE 1:50 @ A3 (1:25 @ A1)

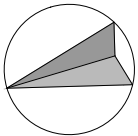

|   |                                                                                       |                |            |
|---|---------------------------------------------------------------------------------------|----------------|------------|
| Status   | PLANNING                                                                              |                |            |
| Client   |  |                |            |
| Starbucks Project Number                                                                                                  | 25121-055                                                                             | Store Number   | 12508      |
| Architect   |  |                |            |
| Project Title   | MANCHESTER MARKET STREET<br>1-3 PICCADILLY GARDEN,<br>MANCHESTER, M1 1LZ              |                |            |
| Drawing Title   | EXISTING & PROPOSED<br>FLOOR PLAN                                                     |                |            |
| Project Number   | 124-SB                                                                                | Drawing Number | 101        |
| Revision   | A                                                                                     |                |            |
| Drawn   | EY                                                                                    | Checked        | PT         |
| Scale   | AS SHOWN@A3                                                                           | Date           | 17.11.2023 |
| The content of this drawing is the property of RPM Consult and may not be copied in whole or part without formal consent. |                                                                                       |                |            |