



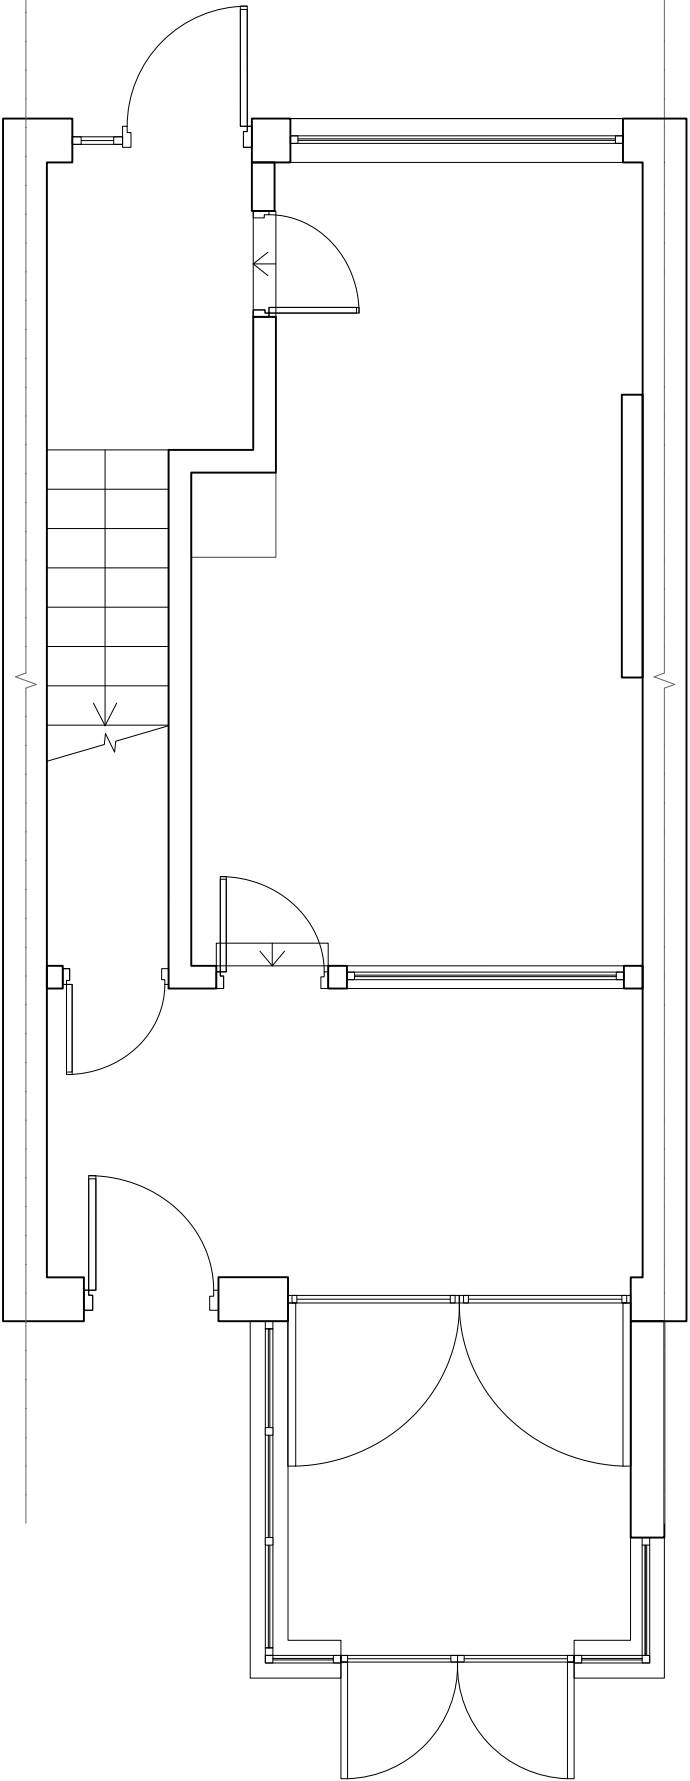

FOR PLANNING

 


EDITIONAL
STUDIO

Drawing
Existing Ground Floor Plan


Project
Déanbank Avenue

Contact
post@editionalstudio.com

Scale 1:50 @ A3 Date 06.03.23 Drawing No. 069_L02_01

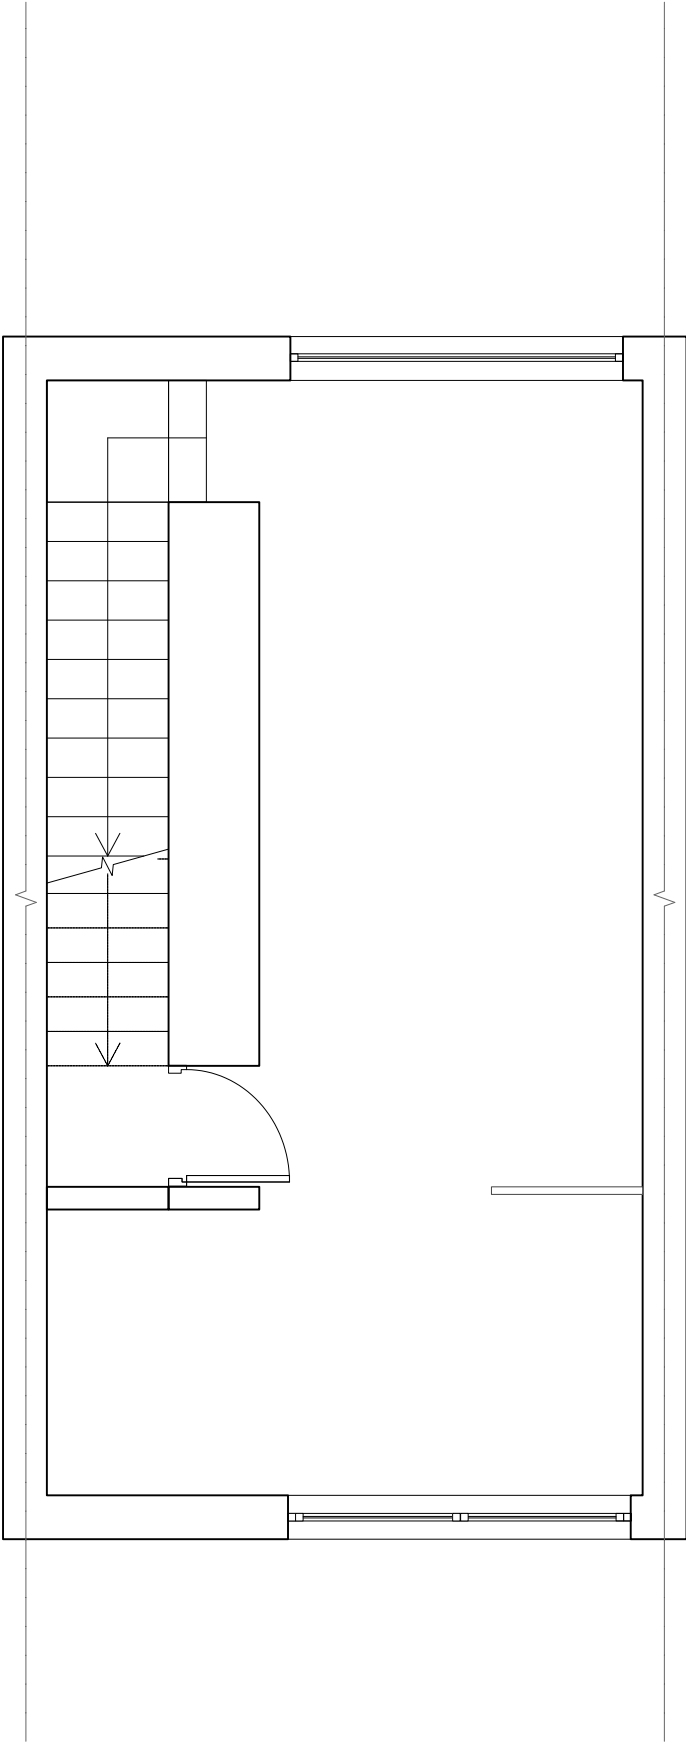

FOR PLANNING

 


EDITIONAL
STUDIO

Drawing
Existing First Floor Plan


Project
Déanbank Avenue

Contact
post@editionalstudio.com

Scale 1:50 @ A3	Date 06.03.23	Drawing No. 069_L02_02
--------------------	------------------	---------------------------

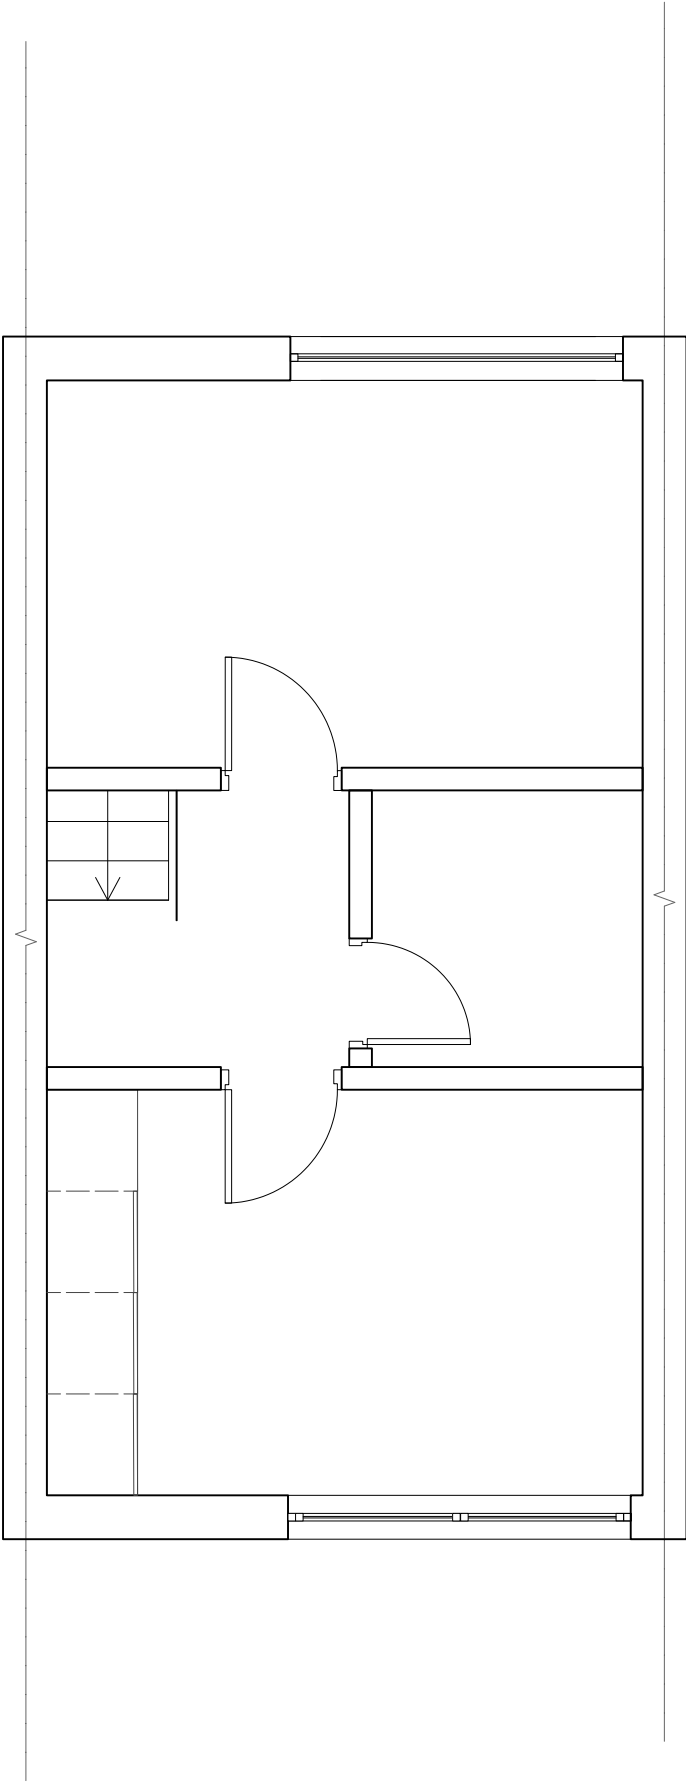

FOR PLANNING

 


EDITIONAL
STUDIO

Drawing
Existing Second Floor Plan


Project
Déanbank Avenue

Contact
post@editionalstudio.com

Scale 1:50 @ A3	Date 06.03.23	Drawing No. 069_L02_03
--------------------	------------------	---------------------------

 

FOR PLANNING

 

EDITIONAL
STUDIO

Drawing

Existing Roof Plan

Project
Déanbank Avenue


Contact

post@editionalstudio.com

Scale 1:50 @ A3 Date 06.03.23 Drawing No. 069_L02_04



FOR PLANNING

 

EDITORIAL
STUDIO

Drawing

Existing Front Elevation

Project
Déanbank Avenue


Contact

post@editorialstudio.com

Scale 1:50 @ A3 Date 06.03.23 Drawing No. 069_L05_01



FOR PLANNING

 

EDITORIAL
STUDIO

Drawing


Existing Rear Elevation

Project
Déanbank Avenue


Contact

post@editorialstudio.com

Scale 1:50 @ A3 Date 06.03.23 Drawing No. 069_L05_02

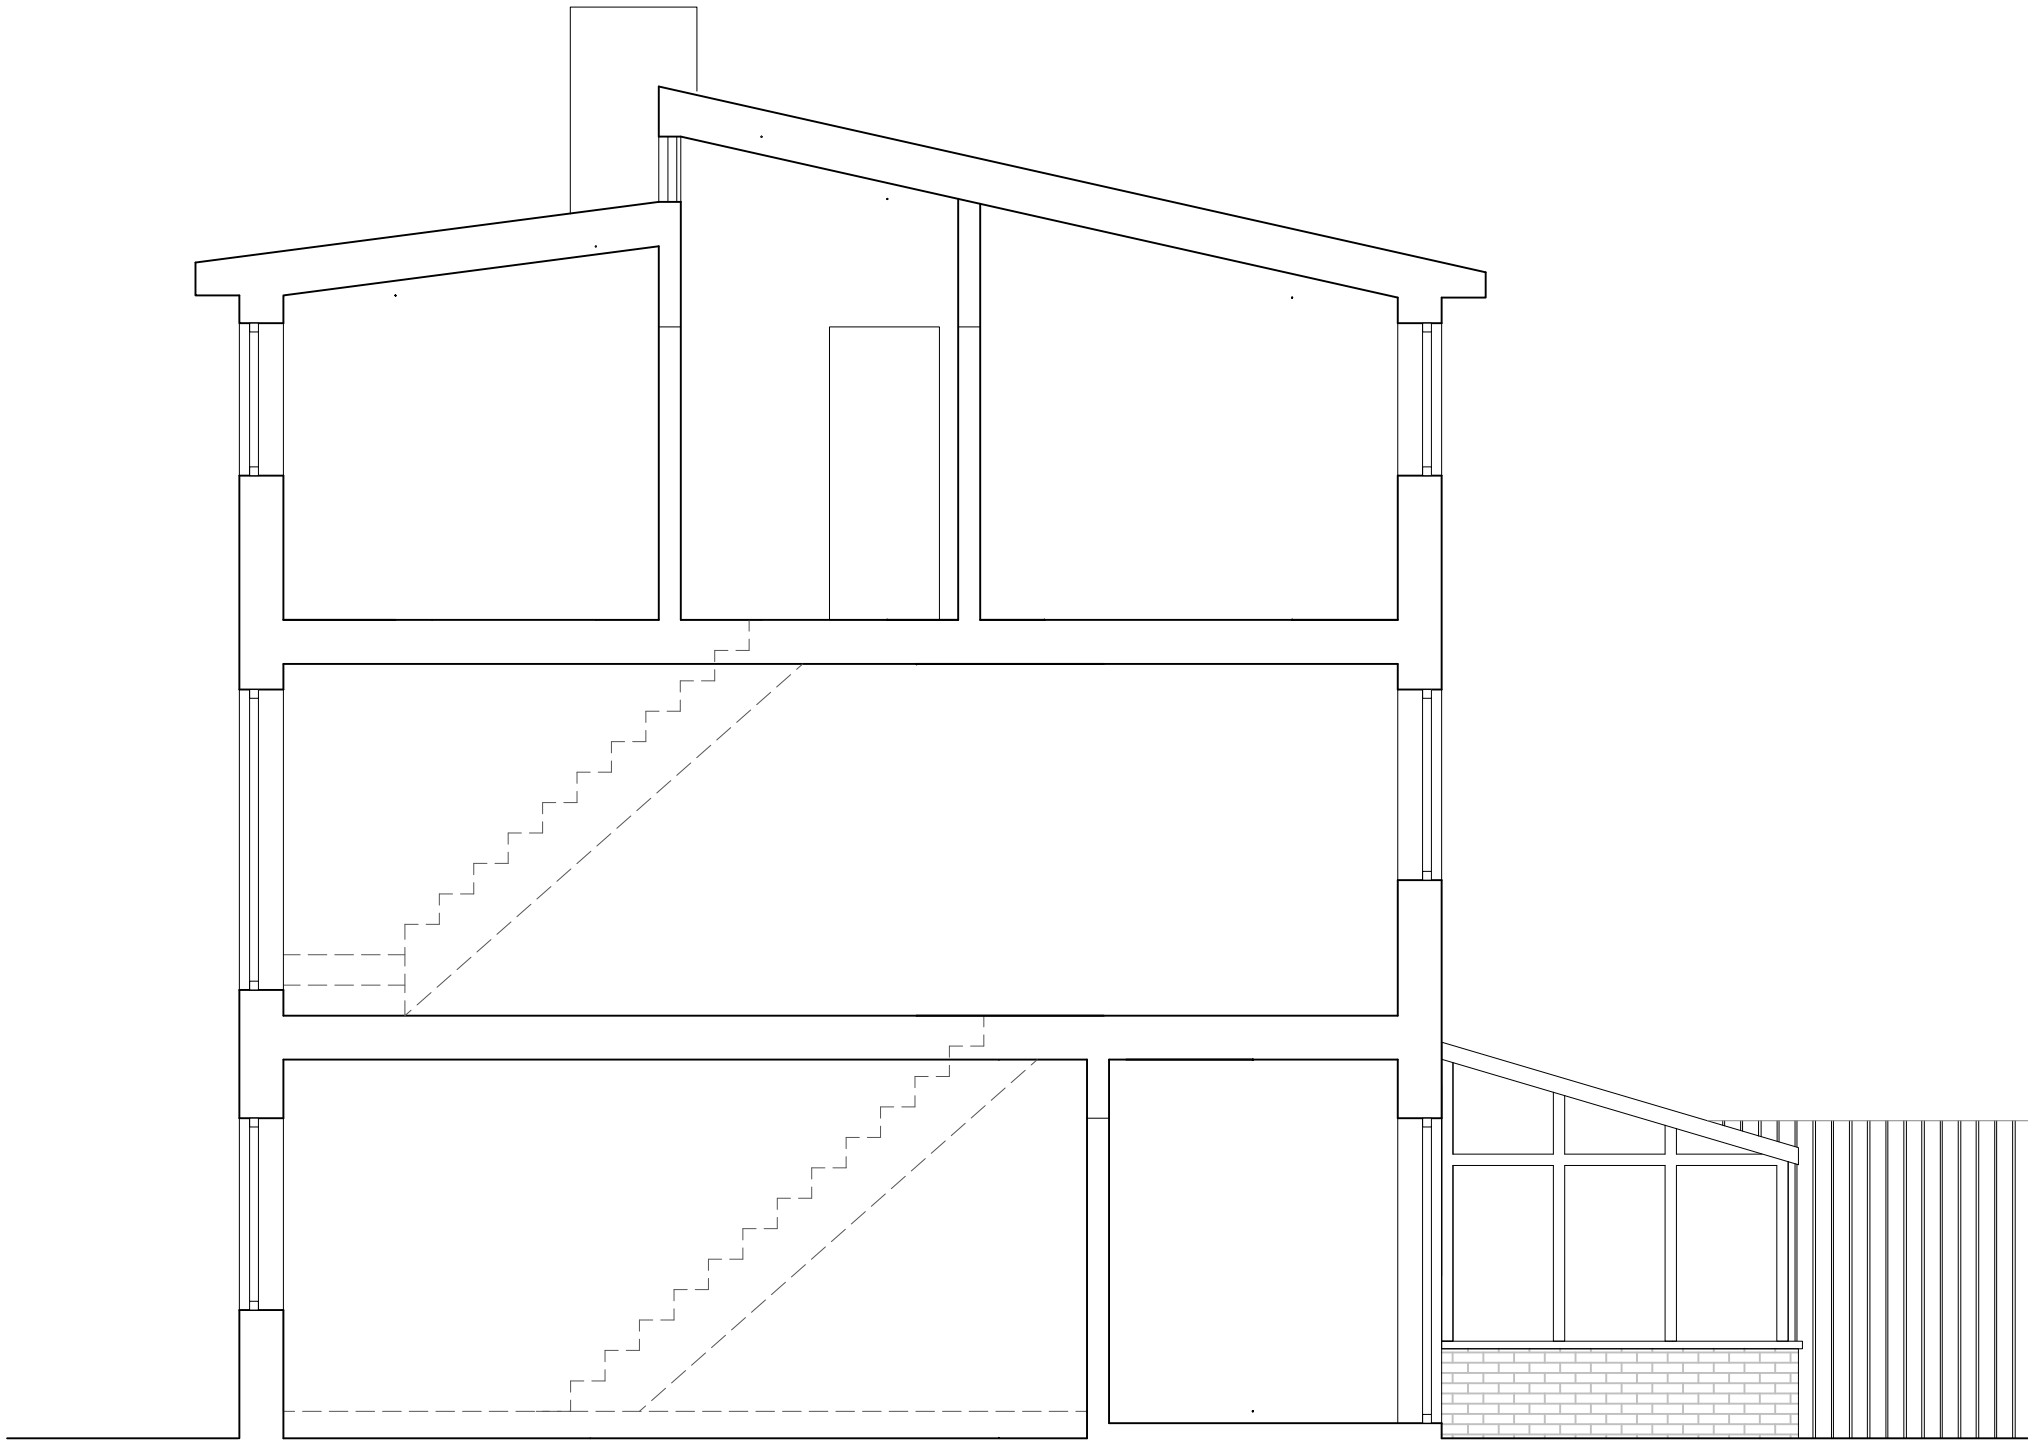

FOR PLANNING

 

EDITORIAL
STUDIO

Drawing


Existing Side Elevation

Project
Deanbank Avenue


Contact

post@editorialstudio.com

Scale 1:50 @ A3 Date 09.11.23 Drawing No. 069_L05_03

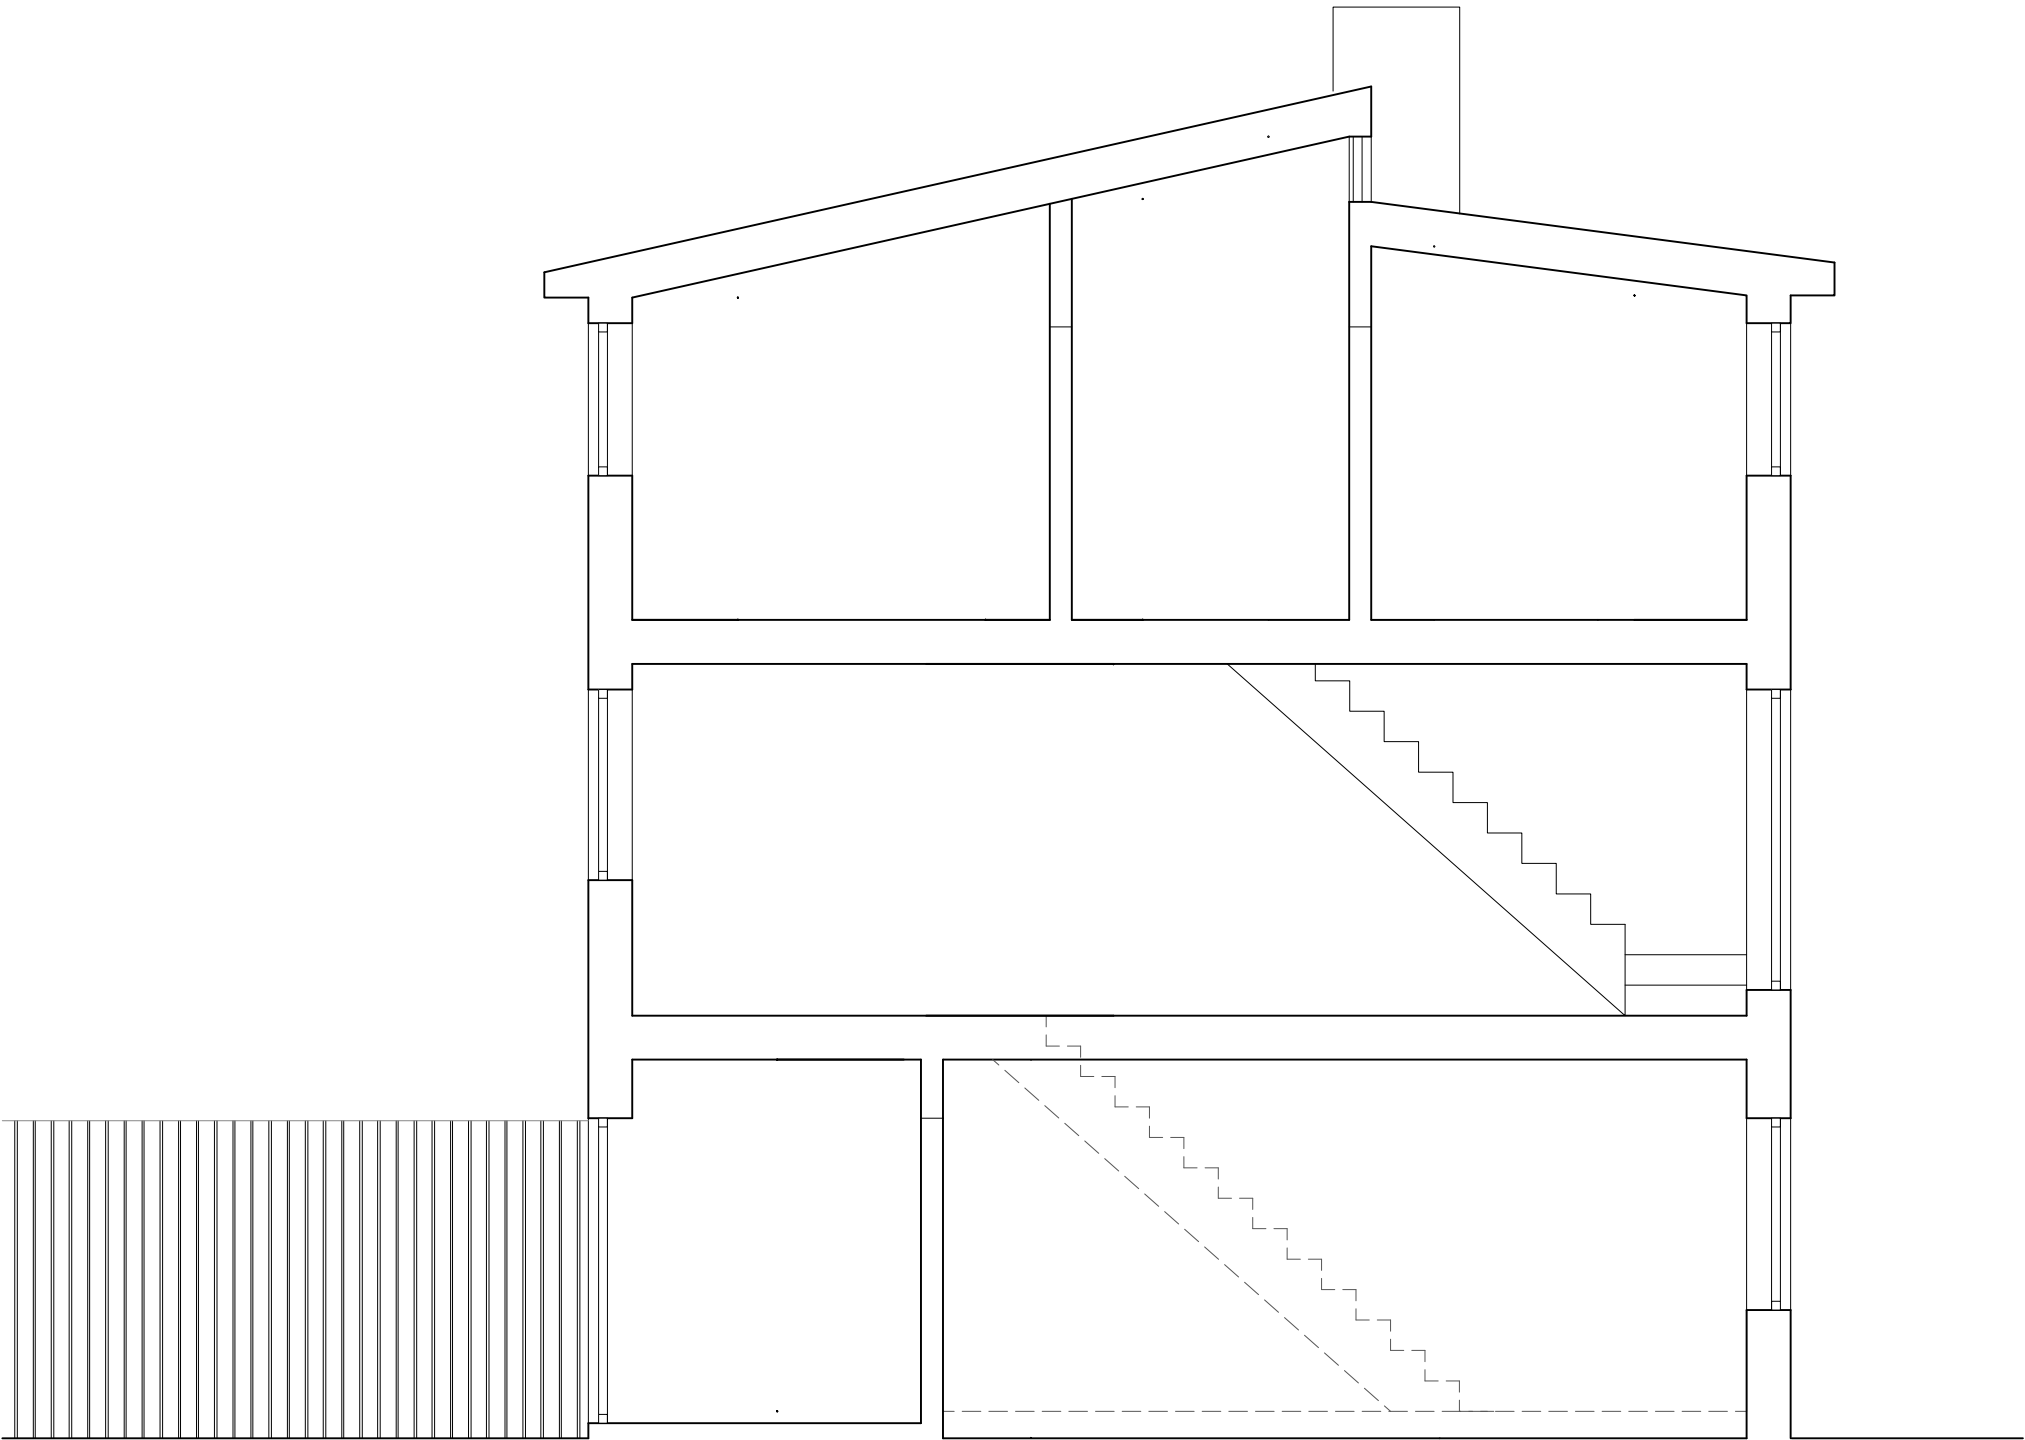

FOR PLANNING

 

EDITORIAL
STUDIO

Drawing

Existing Side Elevation

Project
Deanbank Avenue

Contact

post@editorialstudio.com

Scale 1:50 @ A3 Date 09.11.23 Drawing No. 069_L05_04