

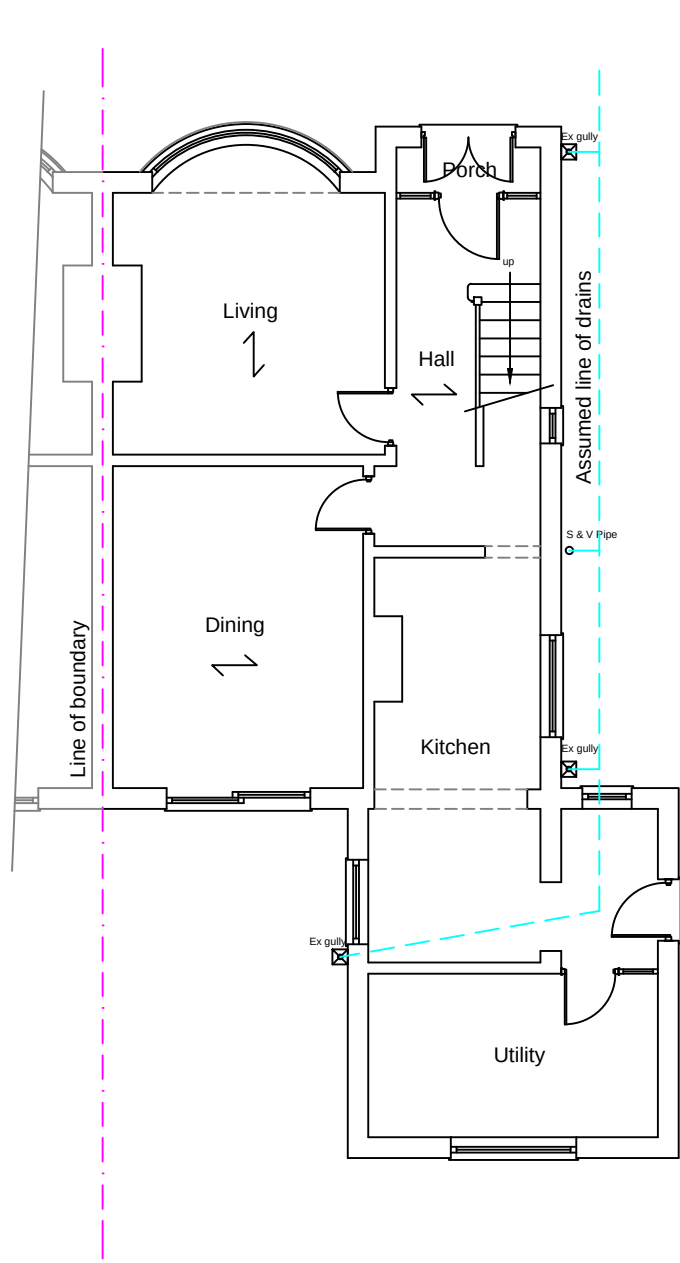


This drawing is protected by copyright and the information contained therein is the property of William McCall.
The drawing must not be copied and the information contained therein may not be used or disclosed without written permission of and in the manner permitted by William McCall.

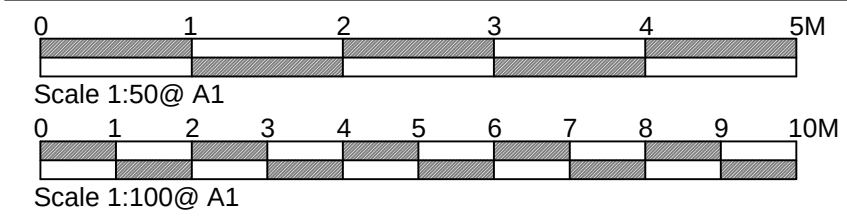

Existing Ground Floor Plan

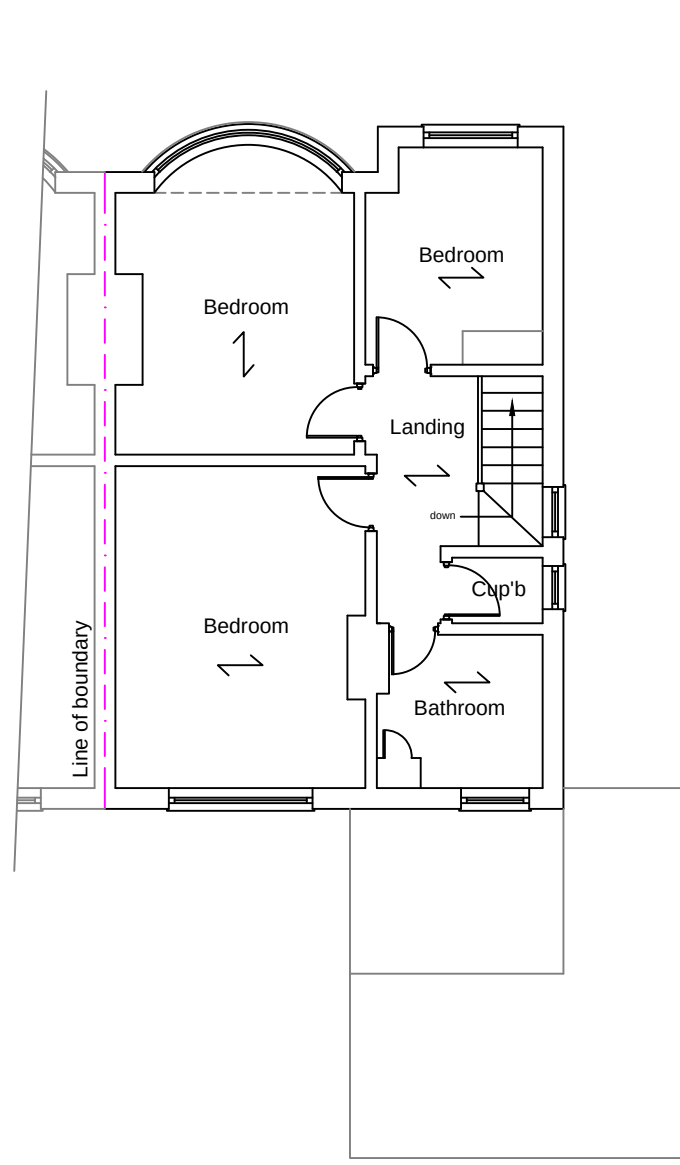

Existing First Floor Plan

1:100



Existing Front Elevation




Existing Side Elevation

1:100




Existing Rear Elevation

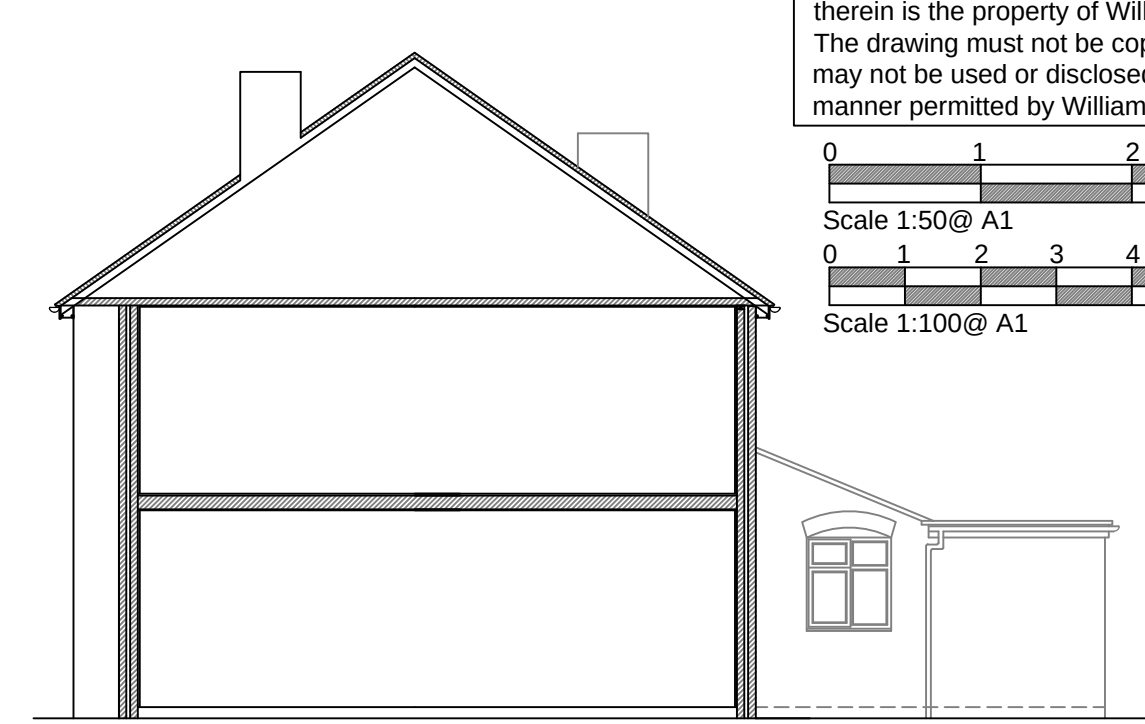


Existing Side Elevation

Proposed Option A

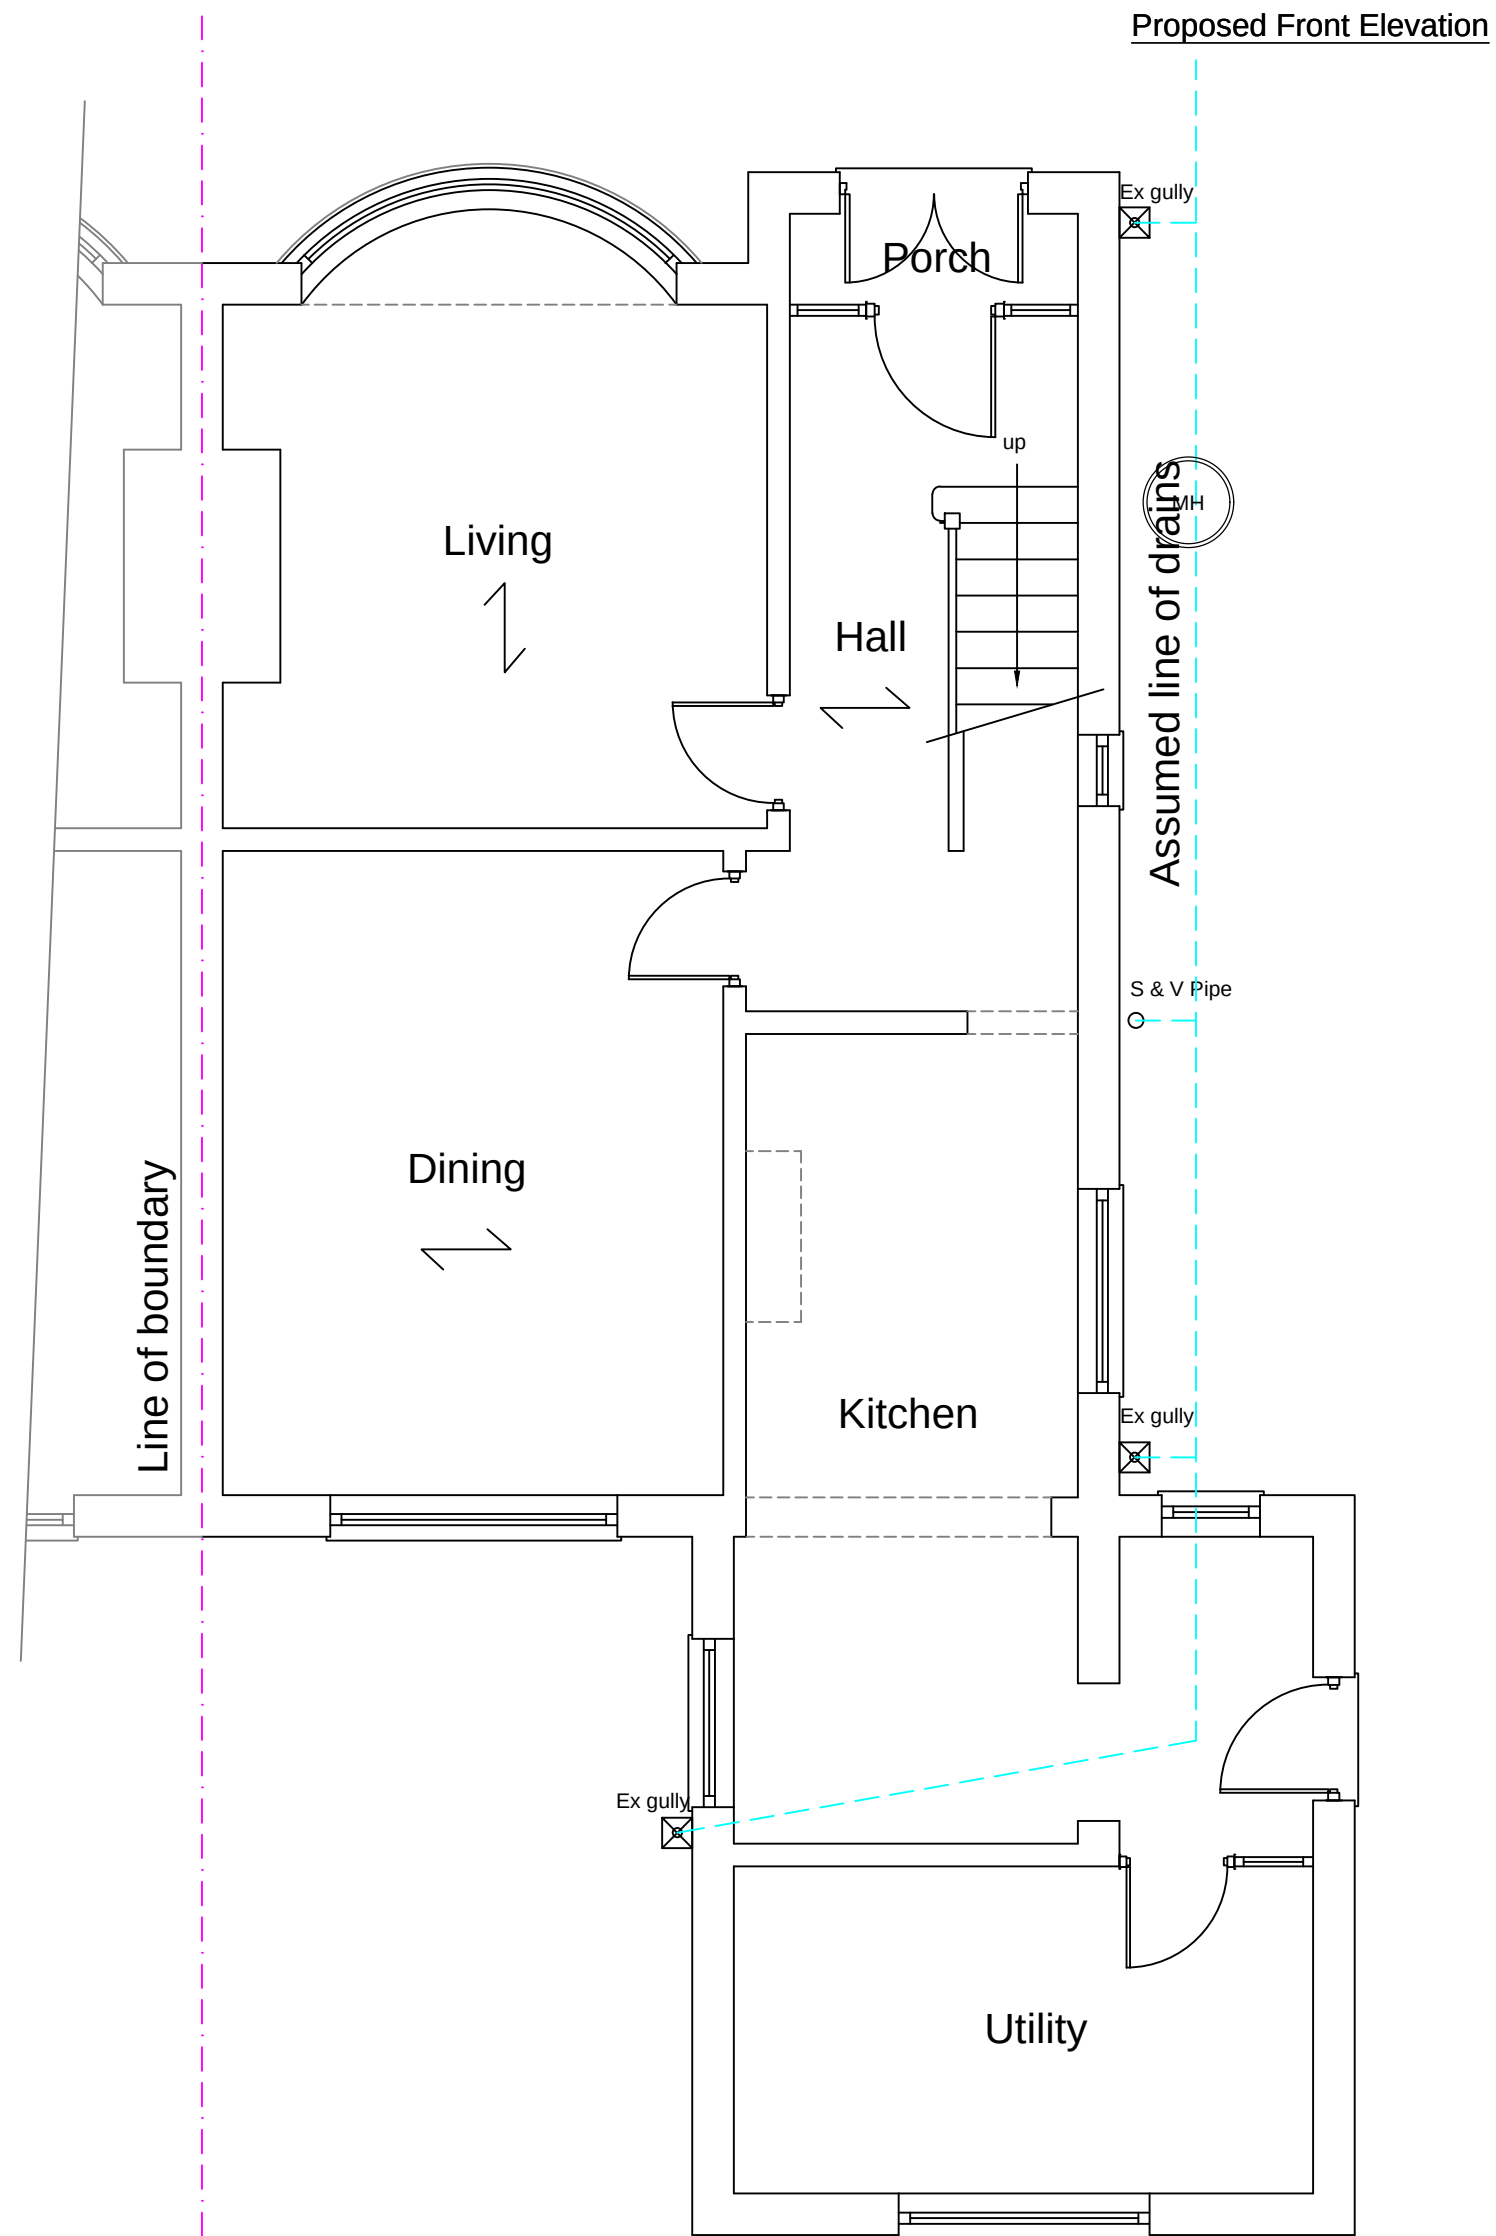

Proposed Ground Floor Plan

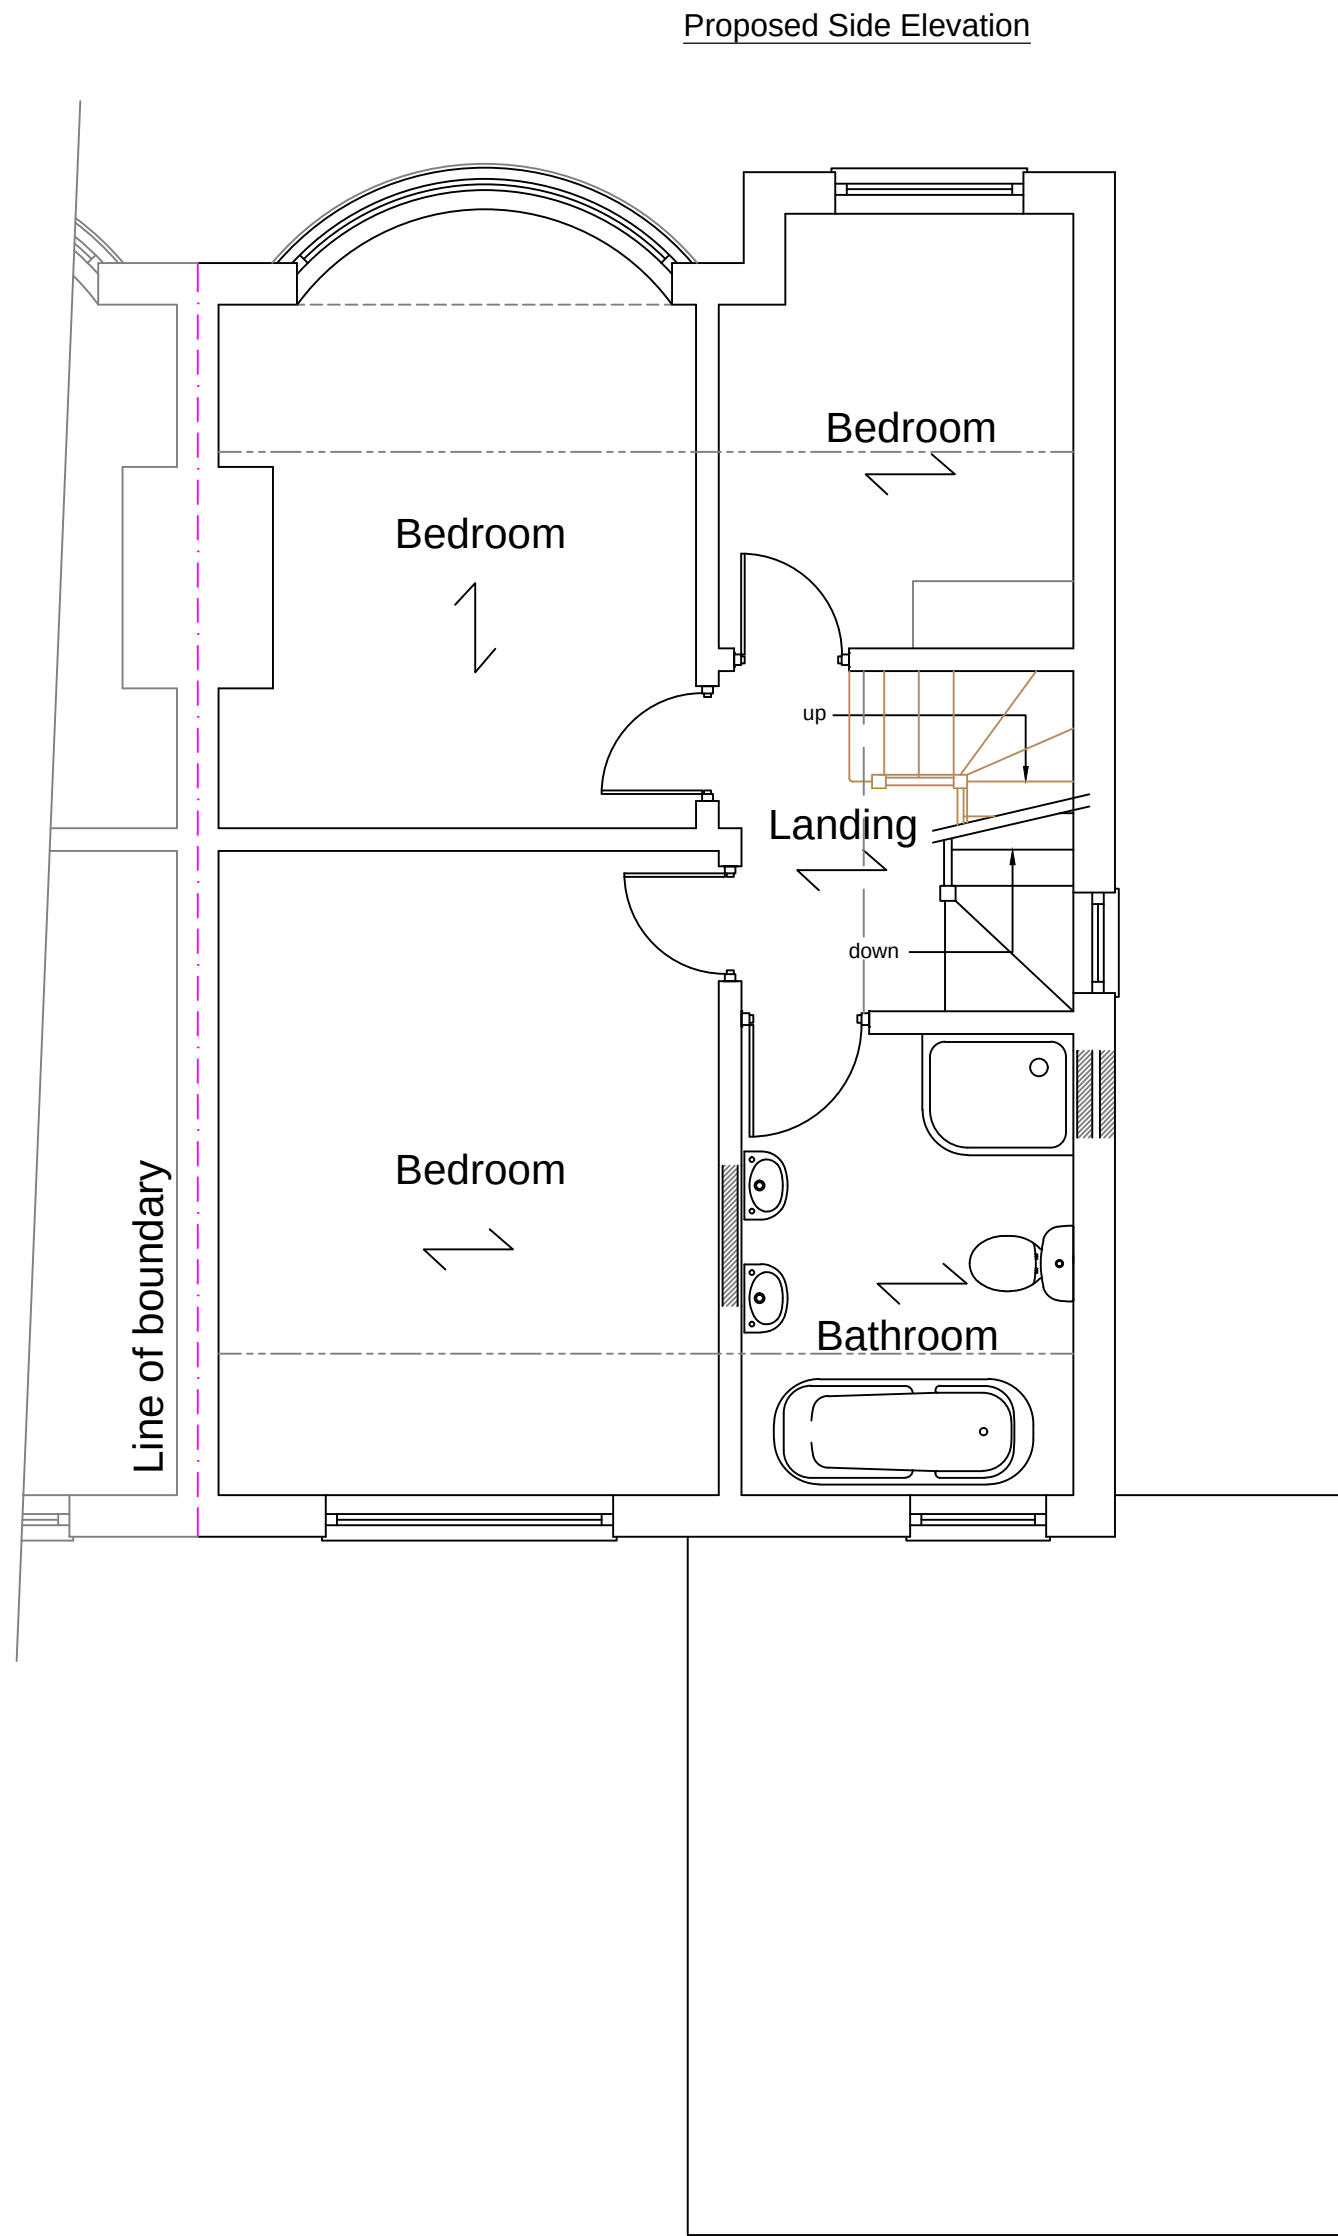

Proposed First Floor Plan

1:50




Proposed Front Elevation




Proposed Side Elevation


1:100

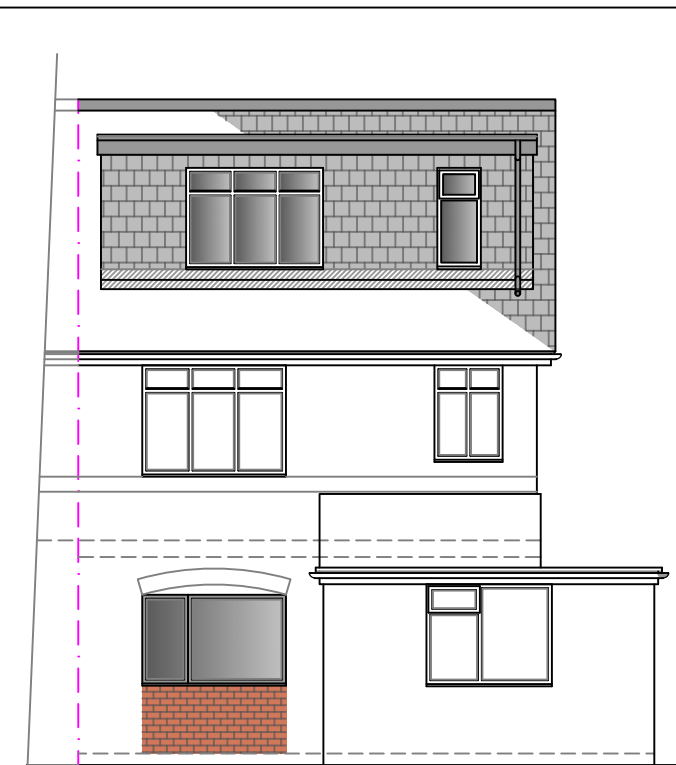

Proposed Rear Elevation

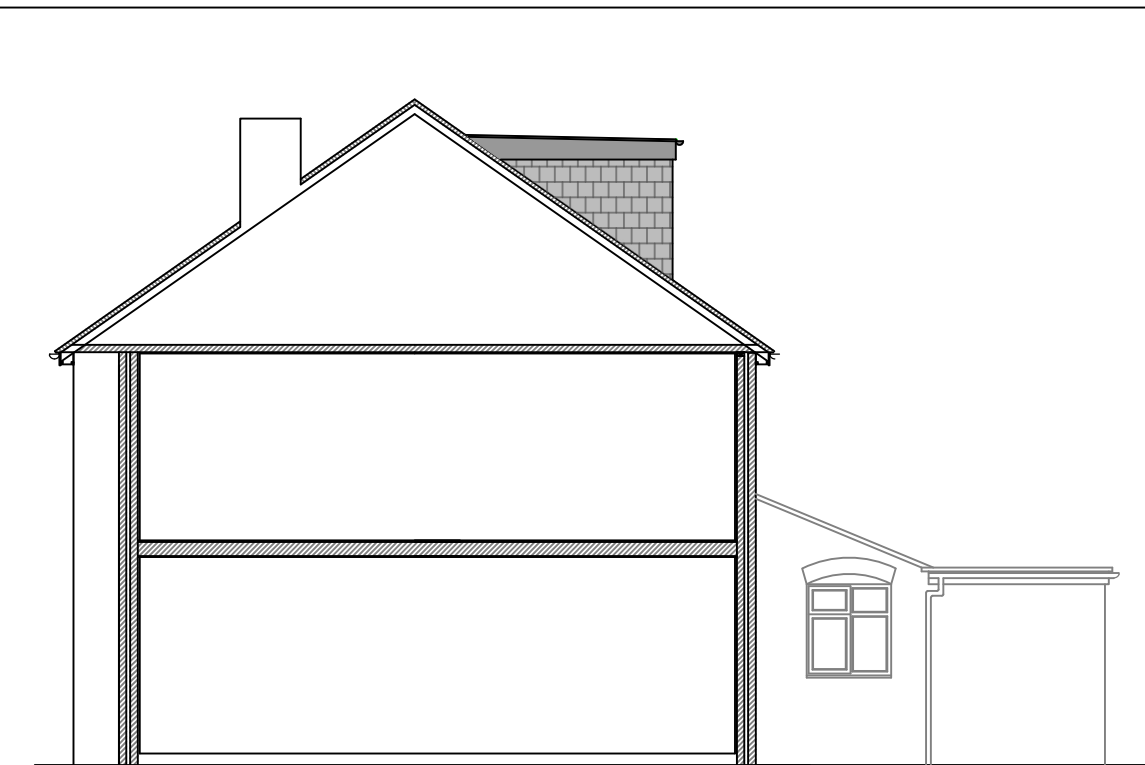

Proposed Side Section / Elevation

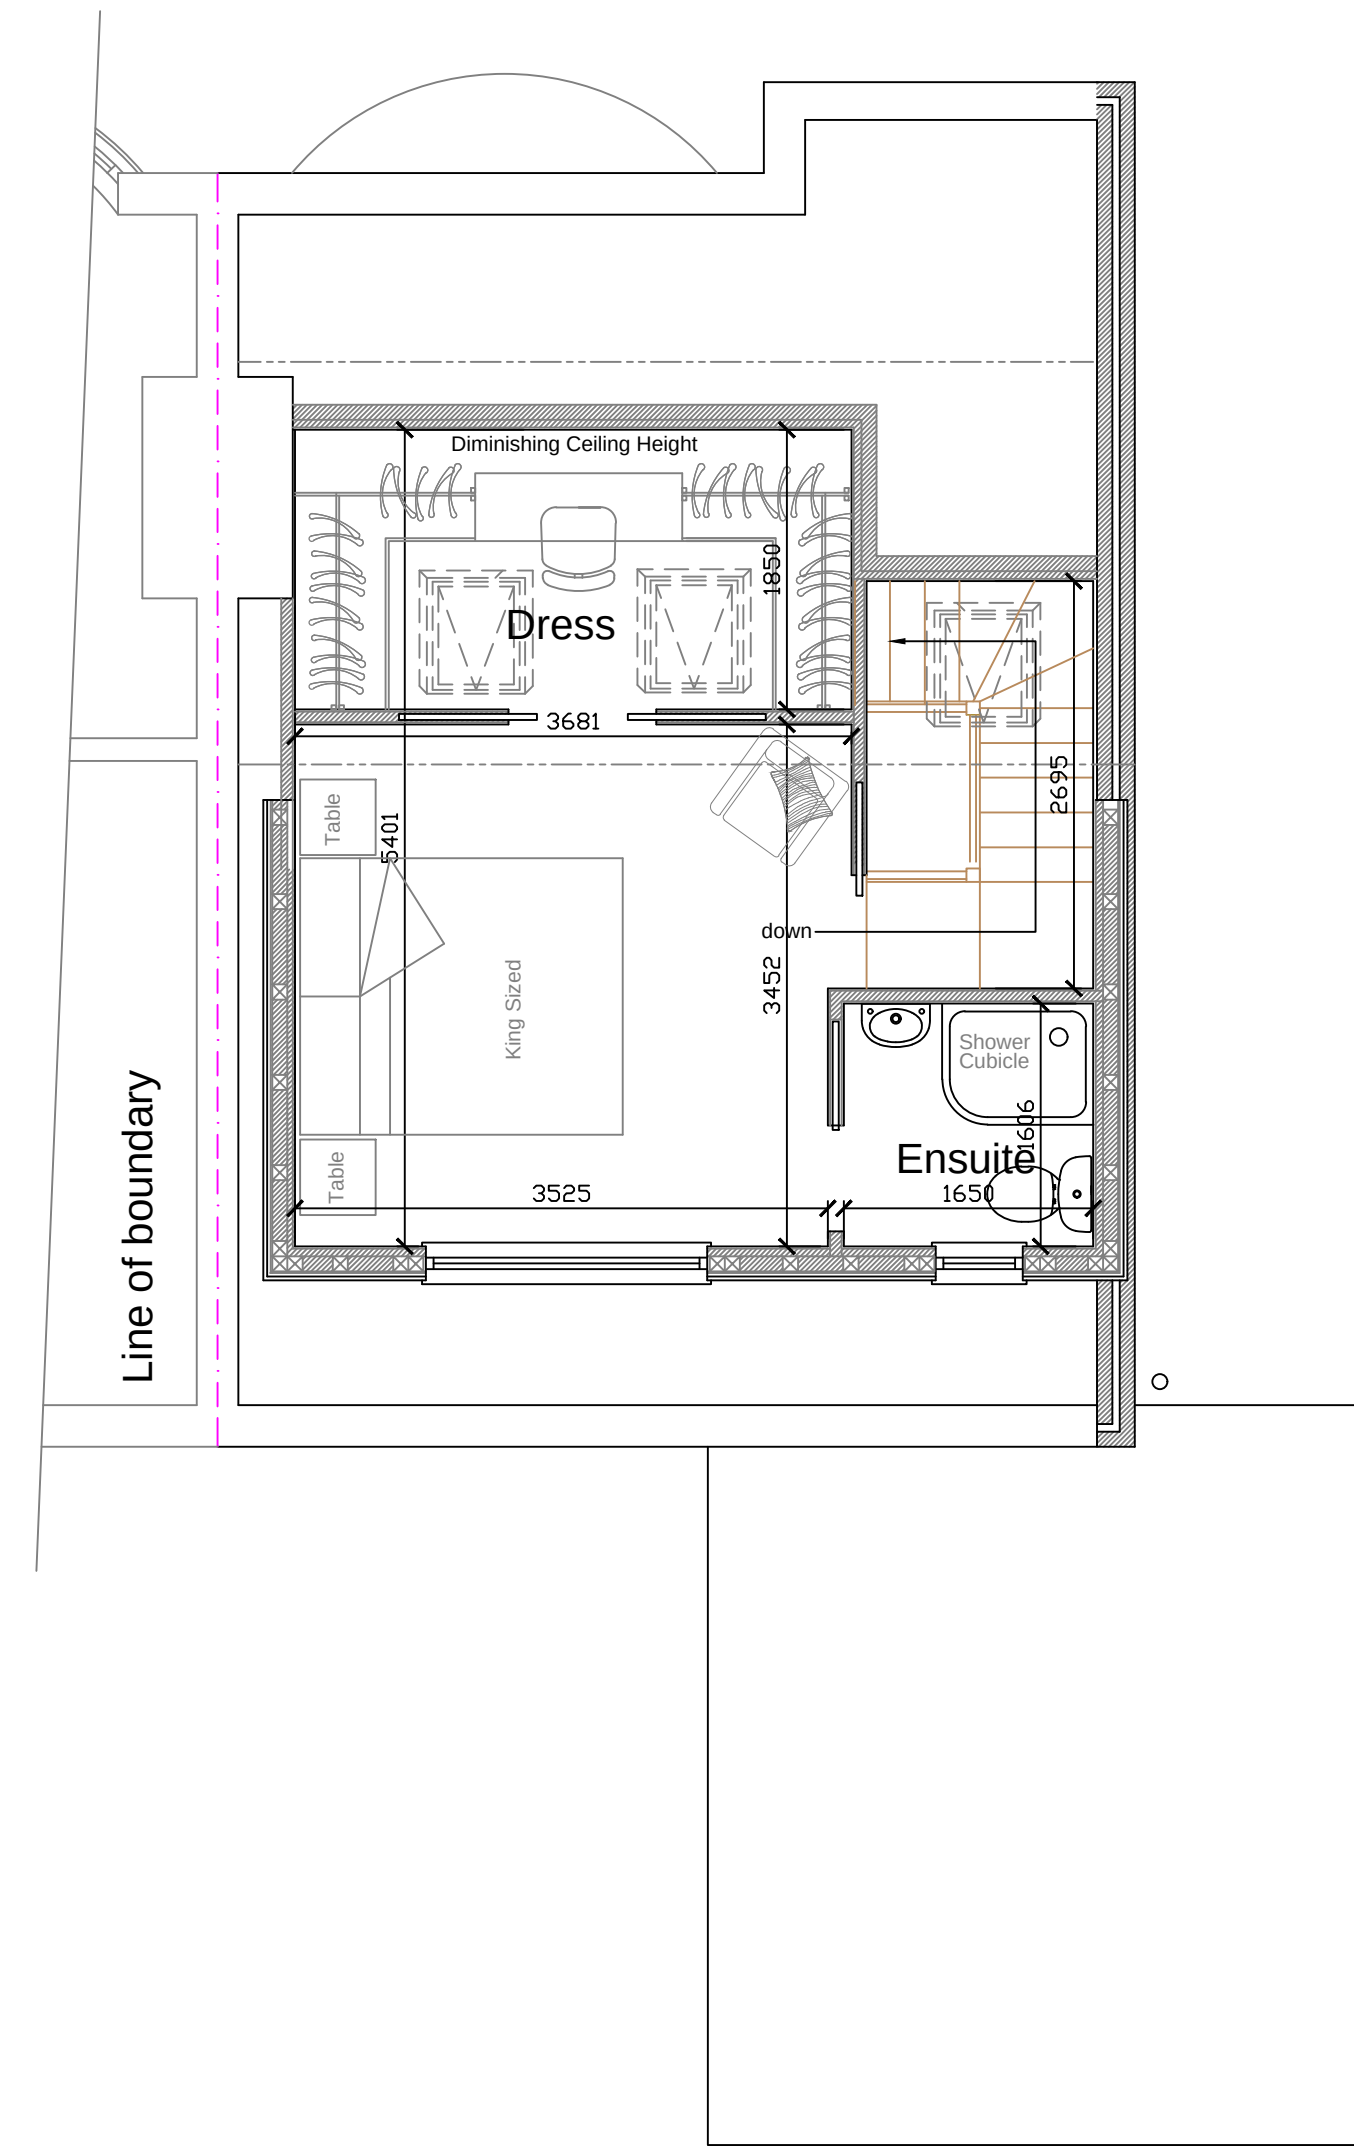

Proposed Attic Floor Plan

Stage :- Lawful Development Drawing				
Project Title :- Proposed Hip to Gable Dormer Loft Conversion				
Drawing Title :- Existing & Proposed Plans & Elevations				
Client :- Mr & Mrs Price				
Drwg No :- LD 05/23/55		1 of 2	Date :- May '23	Rev :-
Scale :- 1:100 & 1:50@A1		Drawn:- SCM		Checked :-
Site Address :- 44 Ferndene Road, Didsbury, Manchester, M20 4TT				
The Old Post Room 34 Chew Valley Road Greenfield Saddleworth OL3 7DA Tel: 01457 871202 www.william-mccall.com enquiries@william-mccall.com				
 				
A1				