


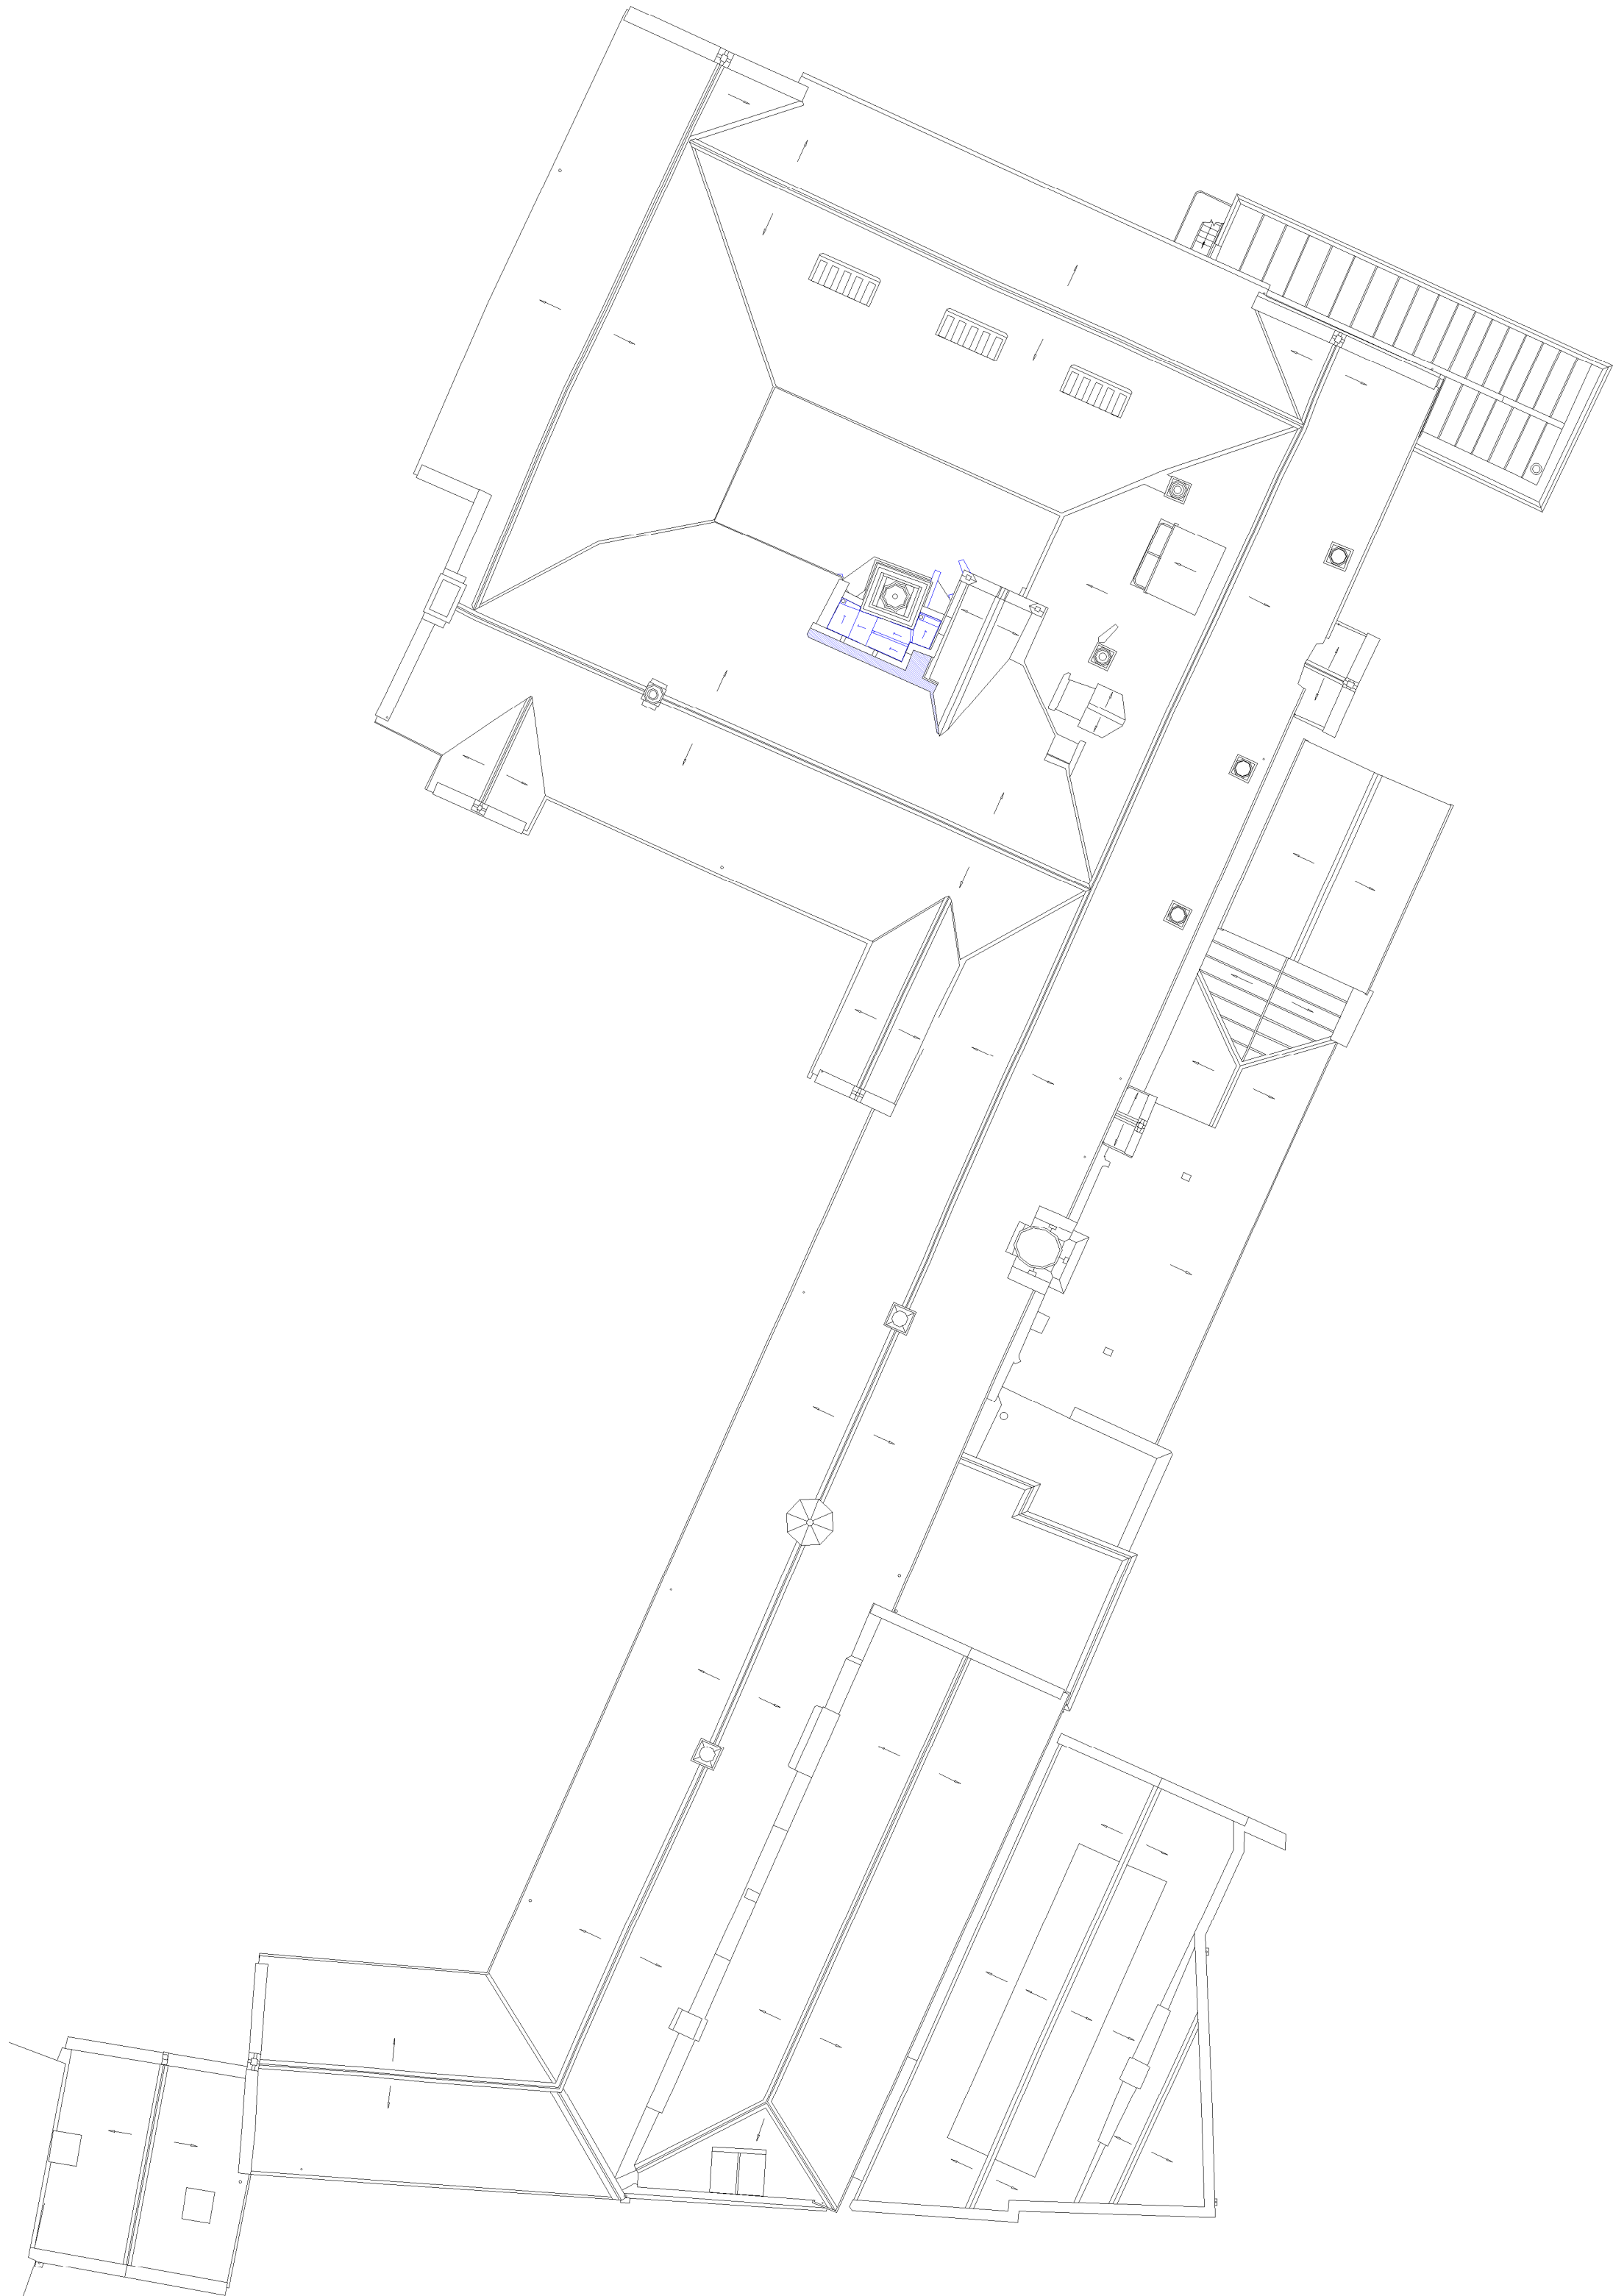

Roof Plan of College - :200

Rev Date/mk Details

© The copyright in this draft is reserved by the author. All rights are reserved. No part of this draft may be reproduced, stored in a retrieval system, or transmitted, in any form or by any means, electronic, mechanical, photocopying, recording, or by any information storage or retrieval system, without the prior written permission of the author.

Buttress

41 Bengali St
New Delhi
India
T 0161 235 3303
E contact@buttress.net
W www.buttress.net

Project Title CSM - College House and Fox's Court
Client Chetnam's School of Music
Location Manchester

Drawing Title Proposed College House Roof Plan

Date	22/02/23	Scale	1:200
Checked	EK	Orig Paper Size	A1

Status **PLANNING**

Project: Origin: Zone: Level: Type: Desc: Number: Rev:

9424 - BA - ZZ - RF - DR - A - (04)004 -