



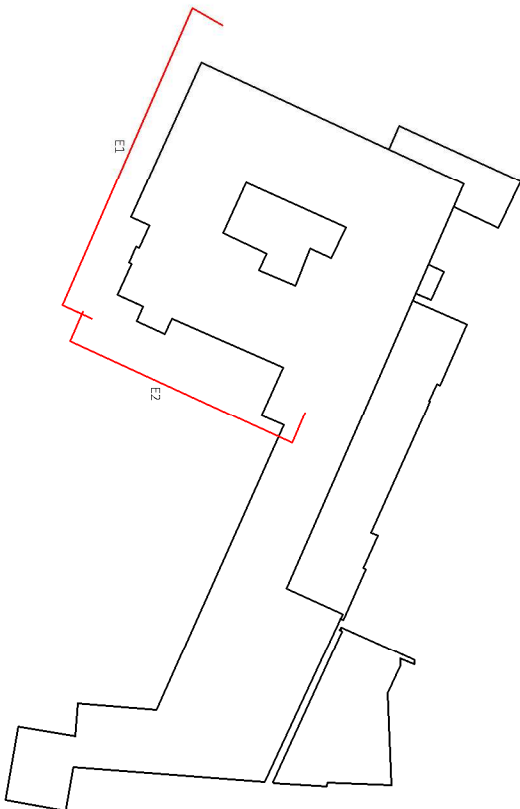


Key

Snowboards and brackets to be removed. Remove all associated fixings and secure stone work in place. Remove all redundant fixings to be made good with a masonry mortar repair. New fixings are to be into mortar joints only.

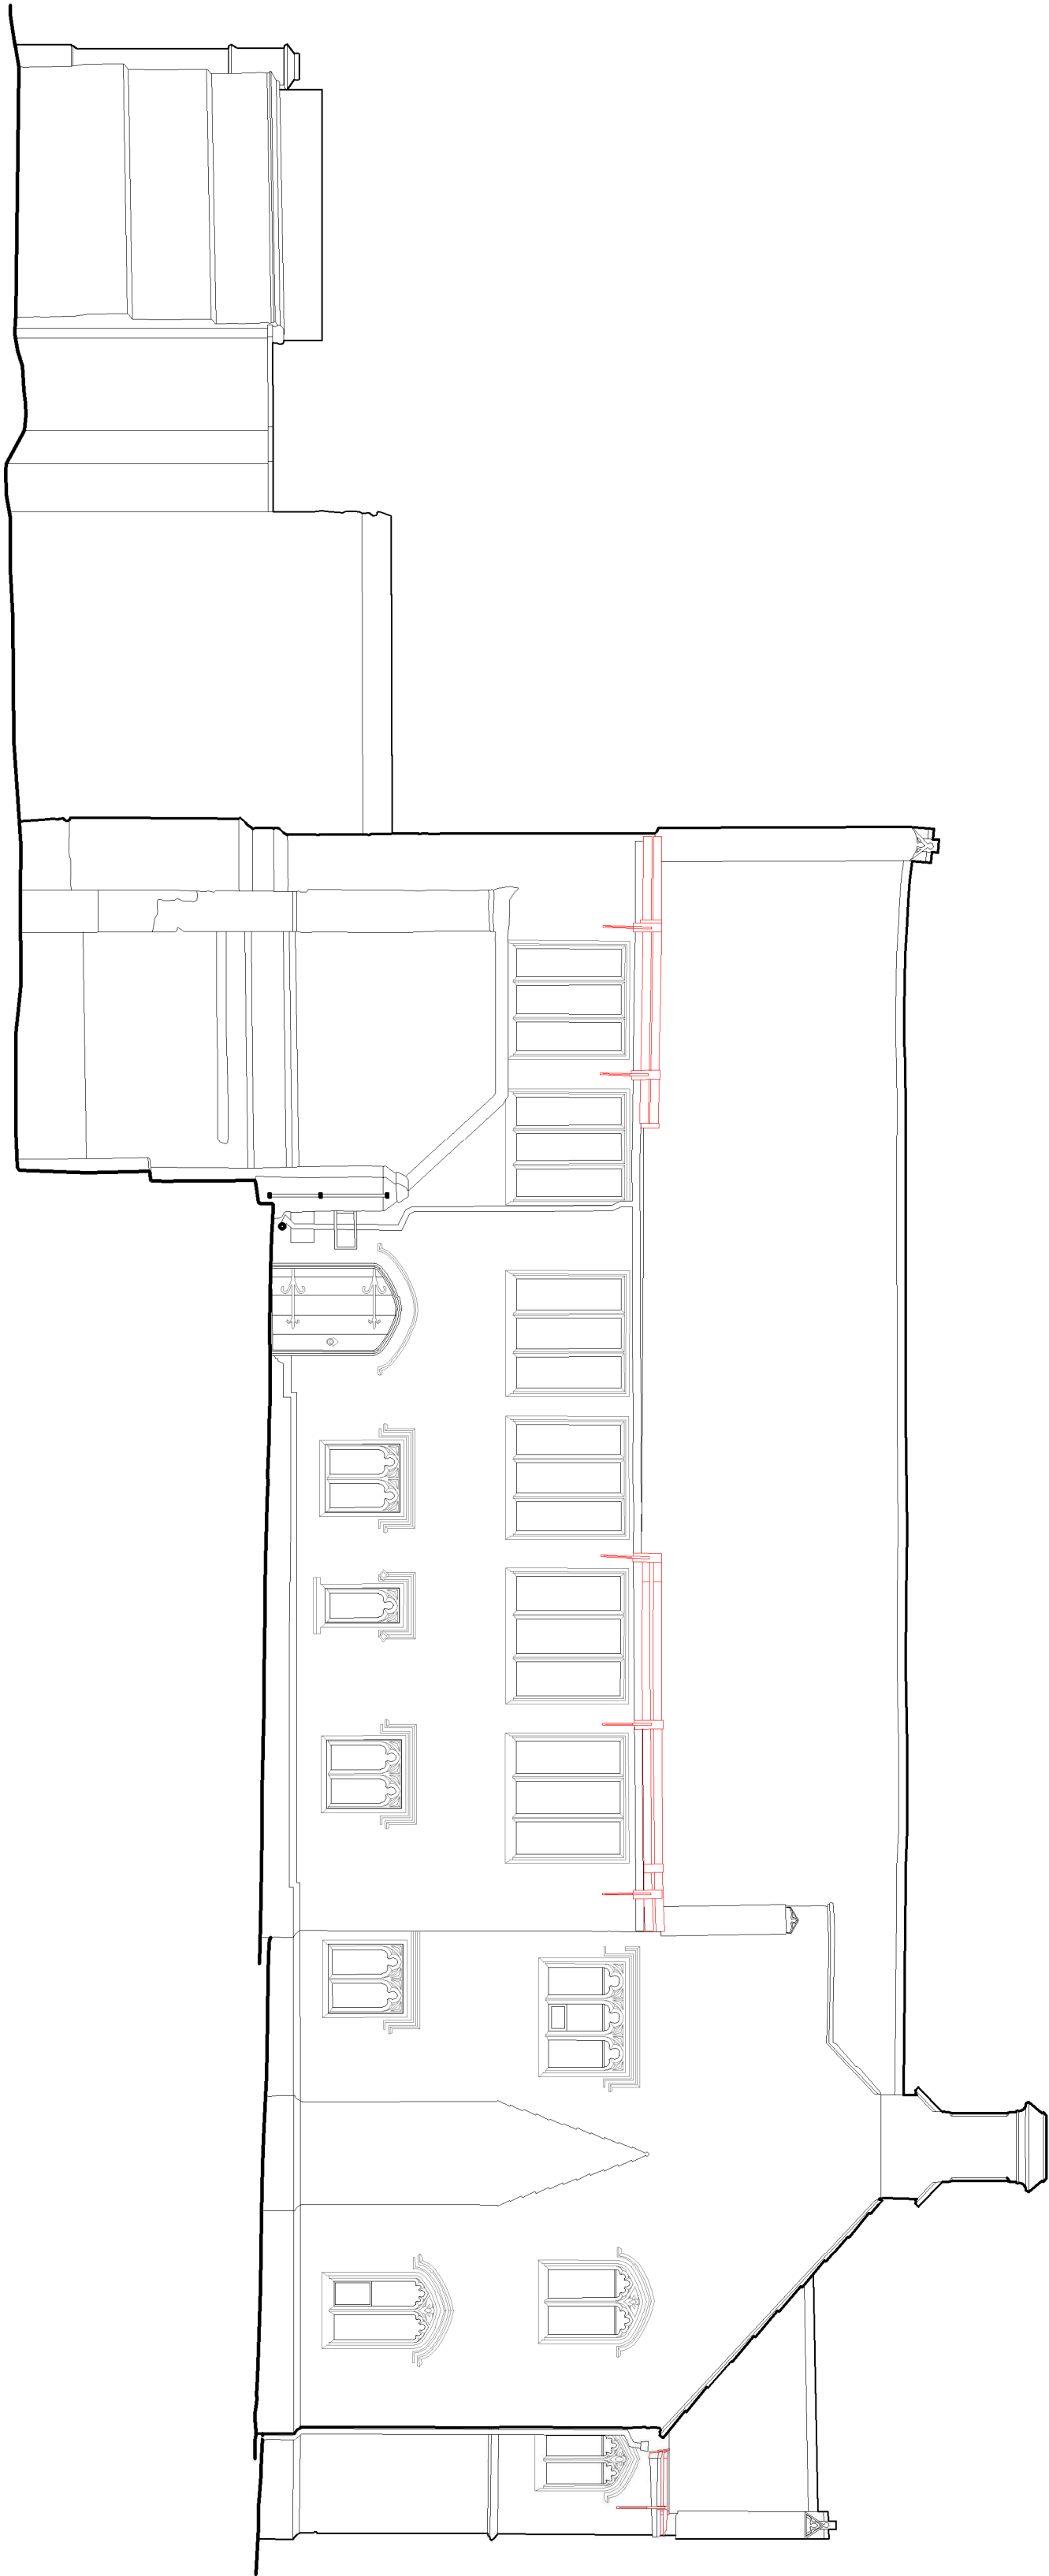

Library South Elevation 01

Mechanical services contractor to isolate and remove all redundant fixings and brackets. Redundant fixings are to be removed and the masonry mortar repair. New fixings are to be into mortar joints only.

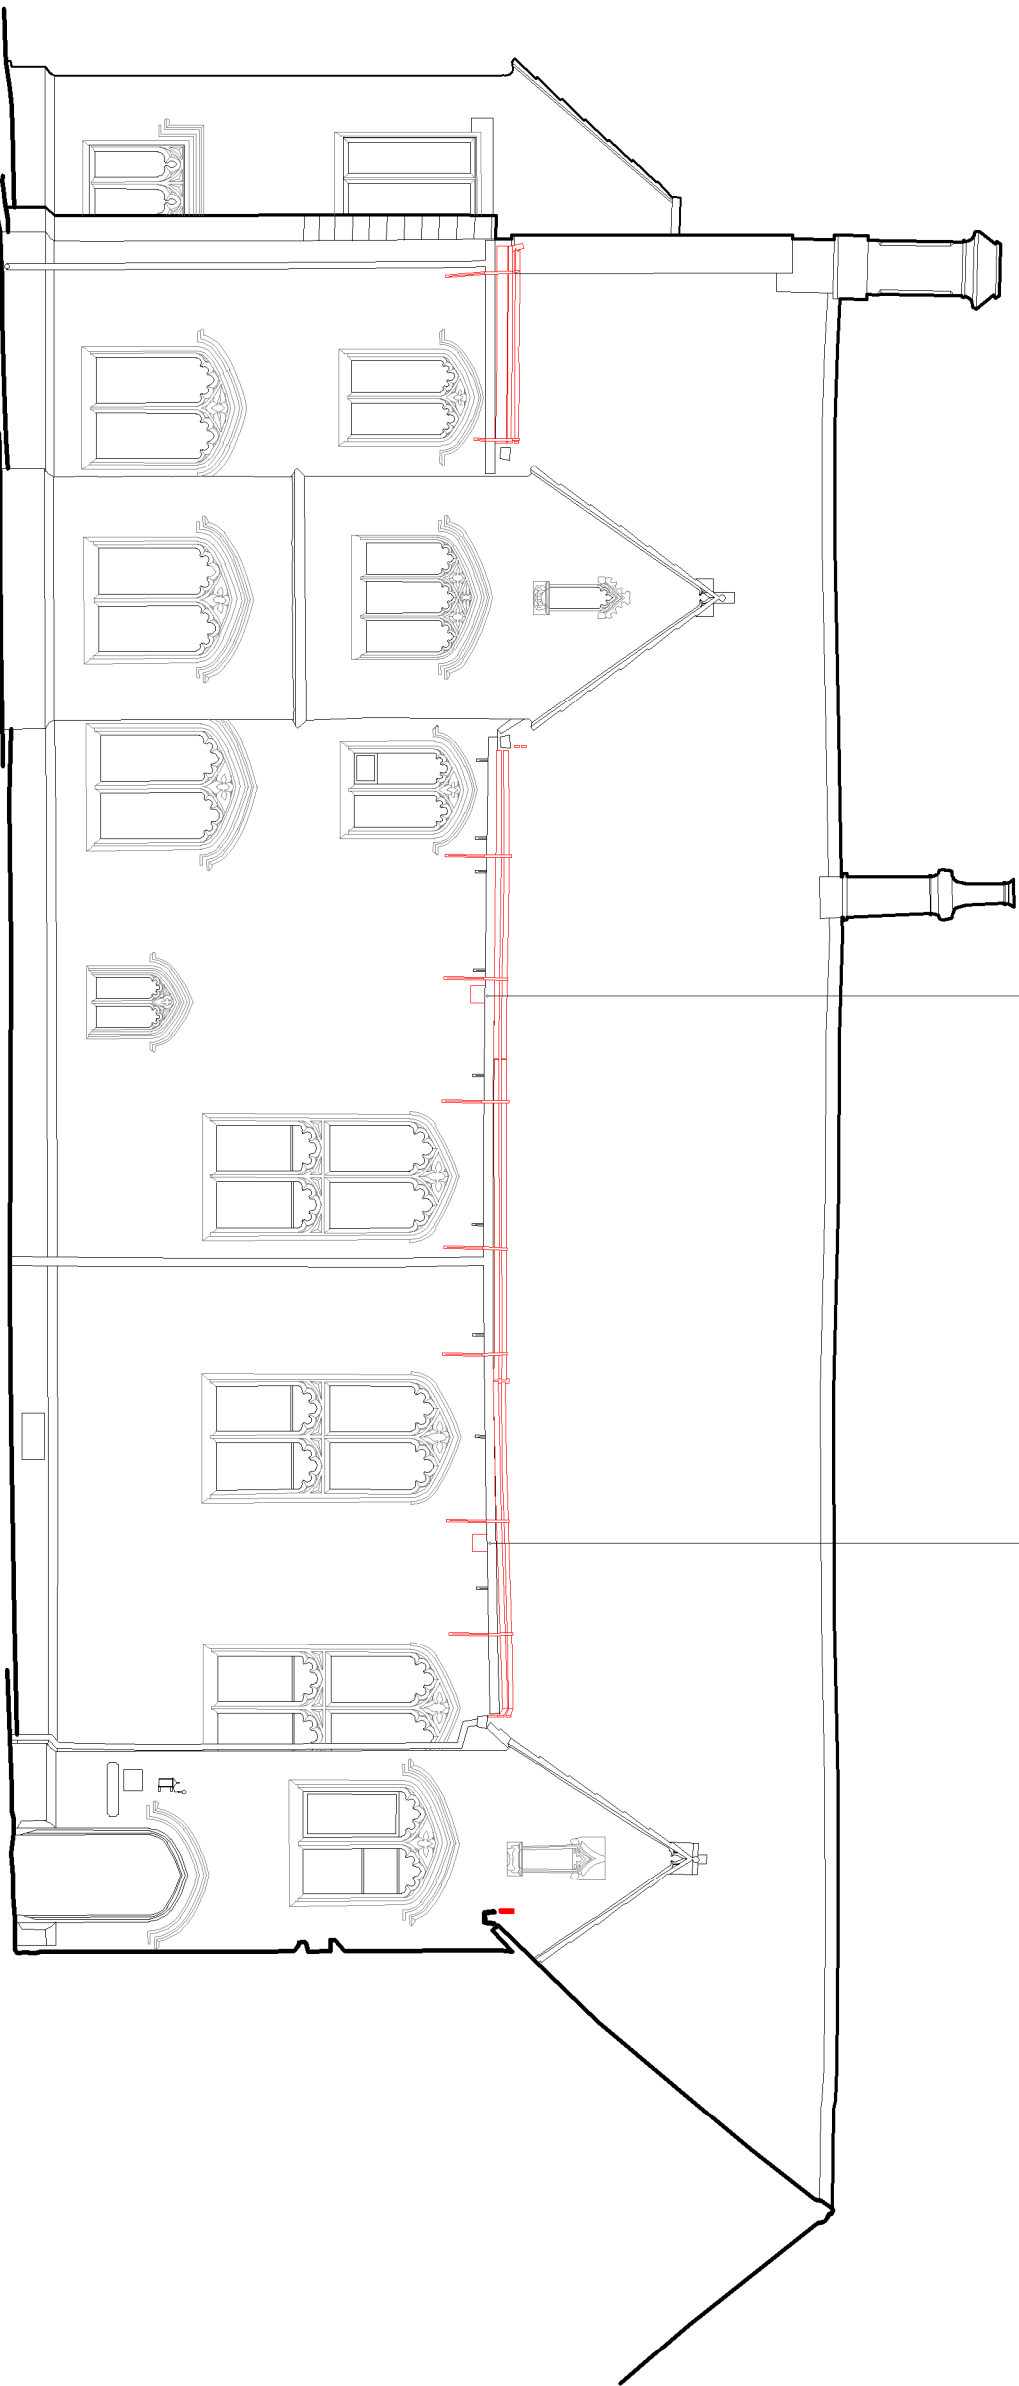

Library East Elevation 02



External view of College House - Baronial Hall

Rev Date/rev Details

© The client and the author are not responsible for any use of the copyright material without permission. All rights reserved. If required, please contact the author for permission.

Buttress

41 Bengali St
Newcastle
NE4 6AP
T 0161 235 3303
E contact@buttress.net
W www.buttress.net

Project Title CSM - College House
Client Chetham's School of Music
Location Manchester

Drawing Title Library South Elevation 01 and East Elevation 02
As Existing

Date 10/01/23 Scale 1:100
Checked EK Orig Paper Size A1

Status PLANNING

Project: Origin: Zone: Level: Type: Desc: Number: Rev:

9424 - BA - ZZ - ZZ - DR - A - (02)001 - -