




All dimensions are to be checked on site. This drawing shall not be scaled to ascertain dimensions.

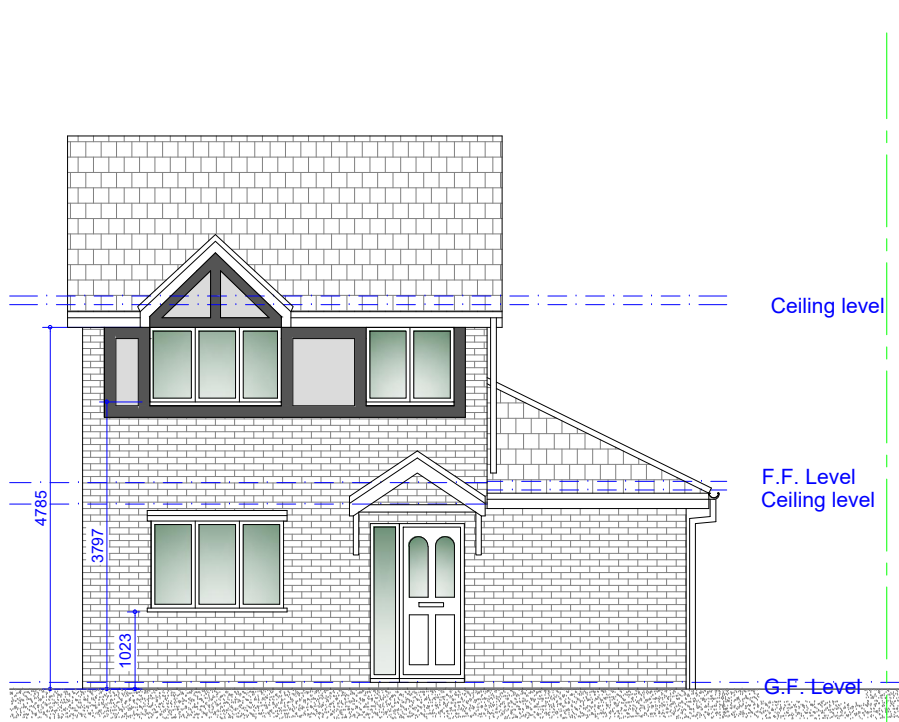


**Existing Front Elevation**  
Scale 1:100

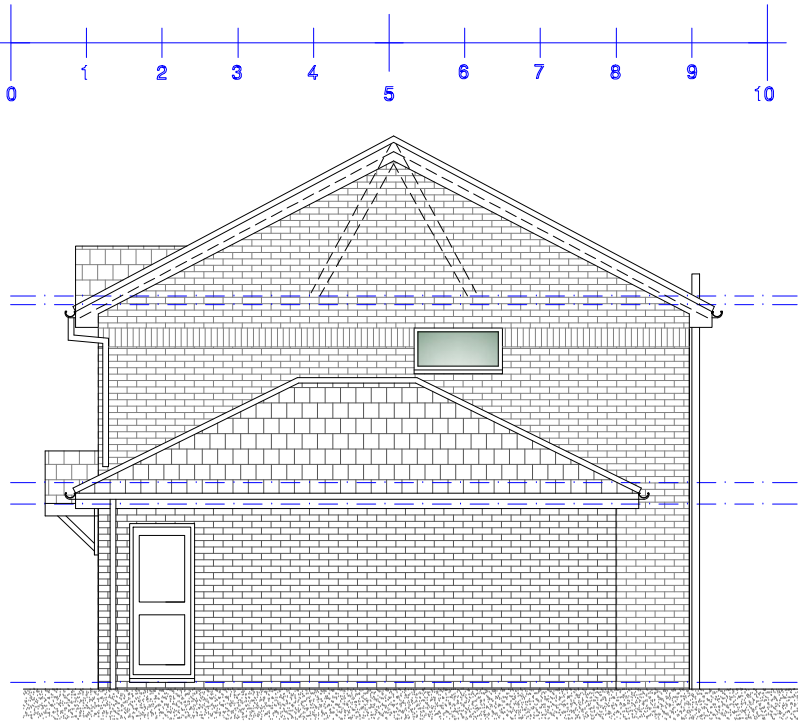


**Existing R/H Side Elevation**  
Scale 1:100

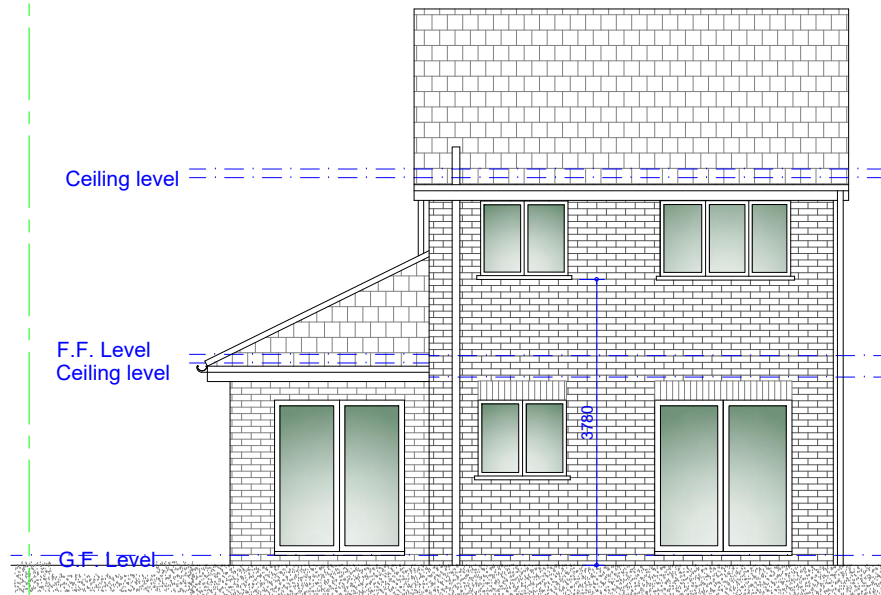


**Existing Rear Elevation**  
Scale 1:100

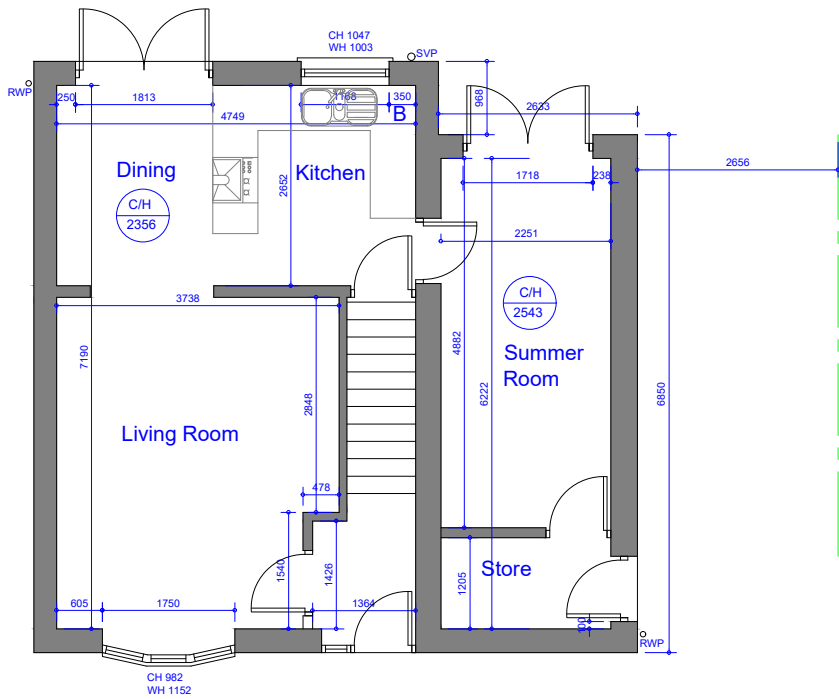

**Existing Ground Floor Plan**  
Scale 1:100

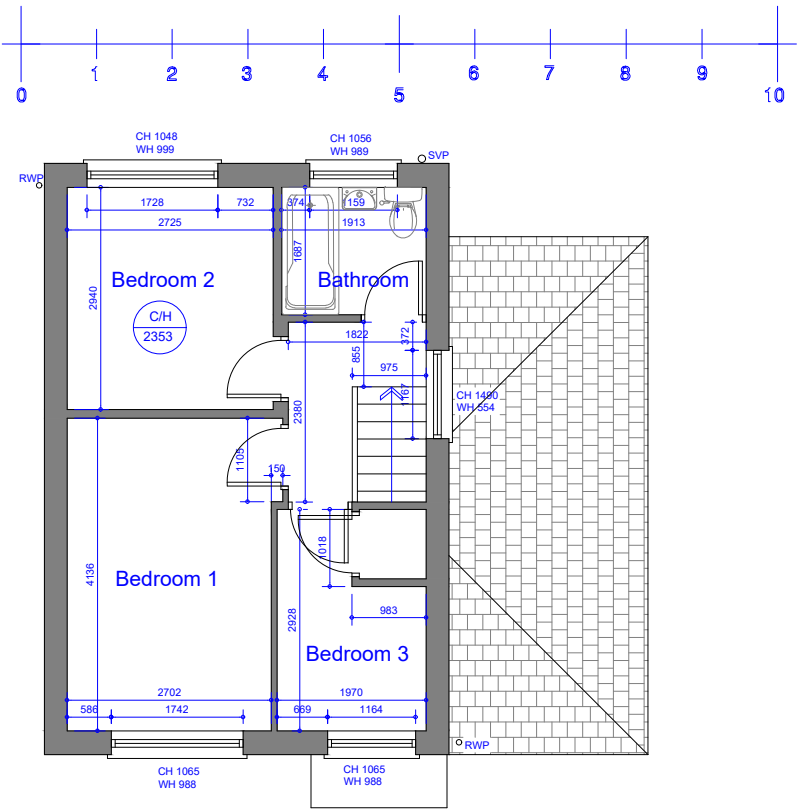

**Existing First Floor Plan**  
Scale 1:100

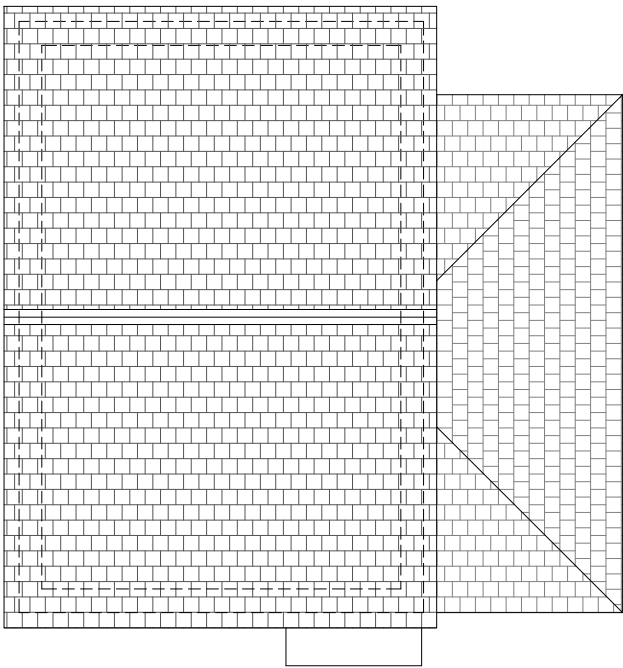

**Existing Roof Plan**  
Scale 1:100

| Rev                                    | Date | Description |
|----------------------------------------|------|-------------|
| Issued For : INFORMATION PURPOSES ONLY |      |             |
| Client                                 |      |             |
| Mr. Dave Long                          |      |             |
| Project                                |      |             |
| 28 Francis Road, Withington M20 4XP    |      |             |
| Proposed first floor side extension.   |      |             |
| Scheme - Drawing Title                 |      |             |
| Existing Plans.                        |      |             |

|             |          |           |
|-------------|----------|-----------|
| 01          | Date     | 21.02.23  |
| Drawing No. | Revision | Scale     |
|             |          | 1:100 @A3 |



Plans To Build It Ltd  
Tel: 0161 728 5730  
Mob: 07741175755  
www.planstobuildit.com