




Elevations
1:100

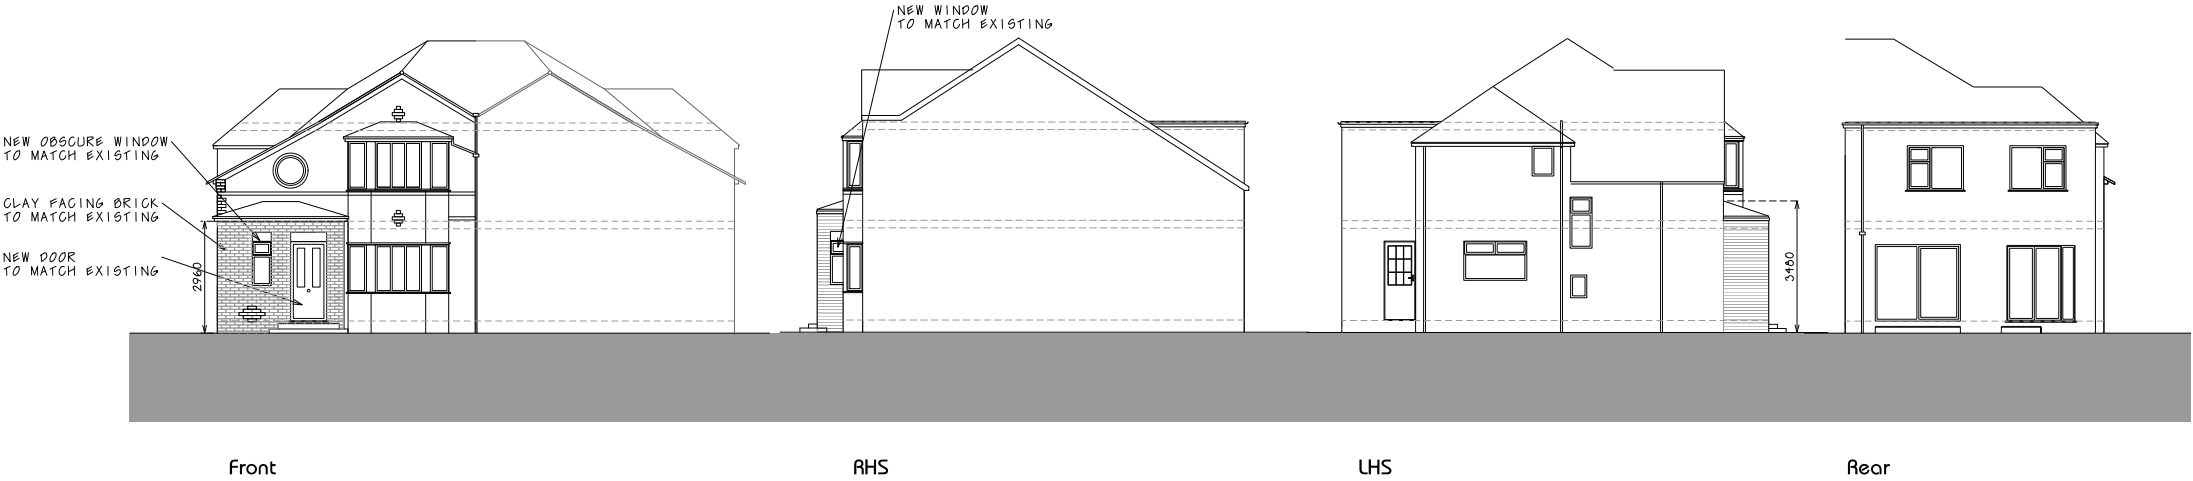



Ground Floor Plan
1:50

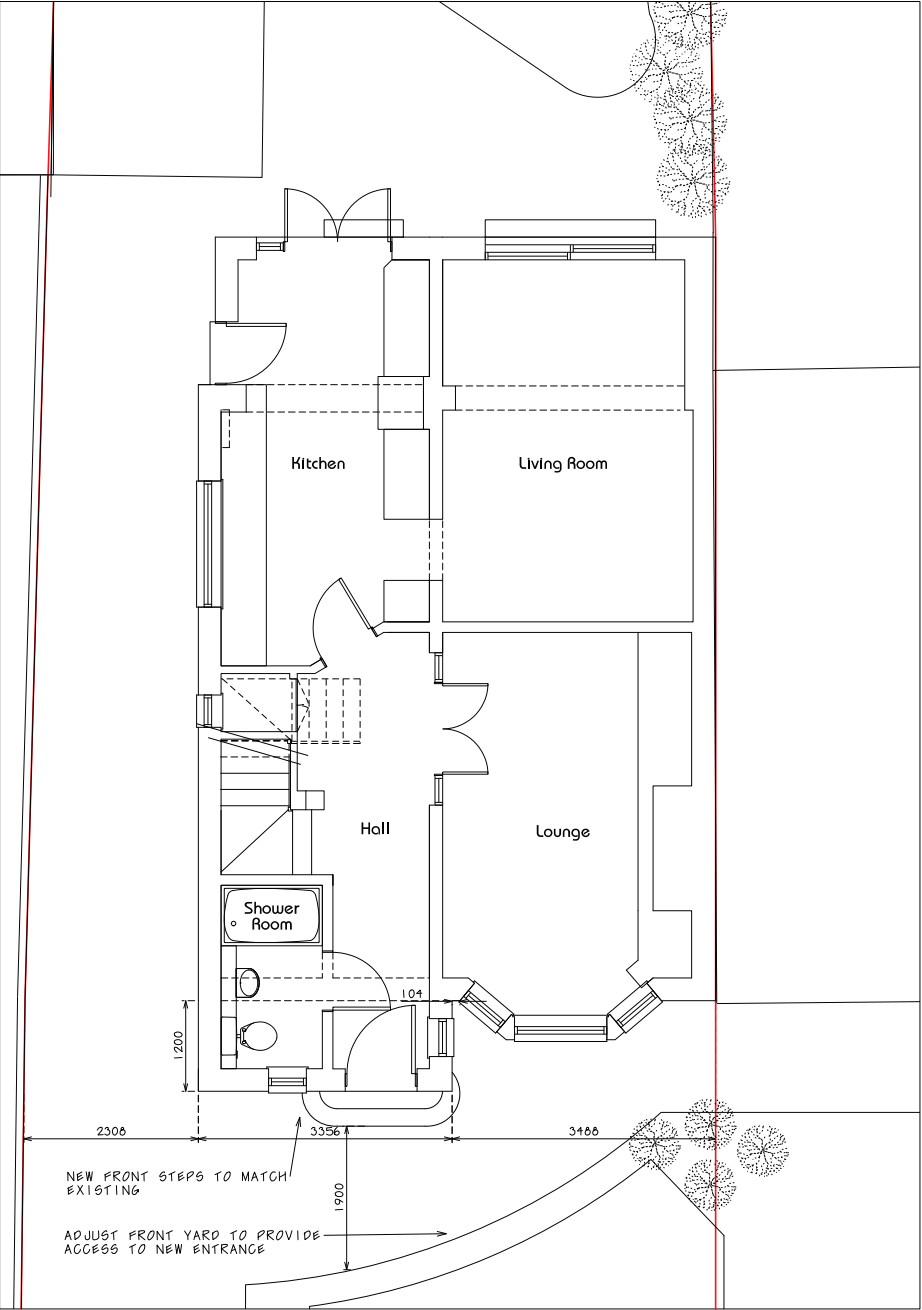

First Floor Plan
1:50

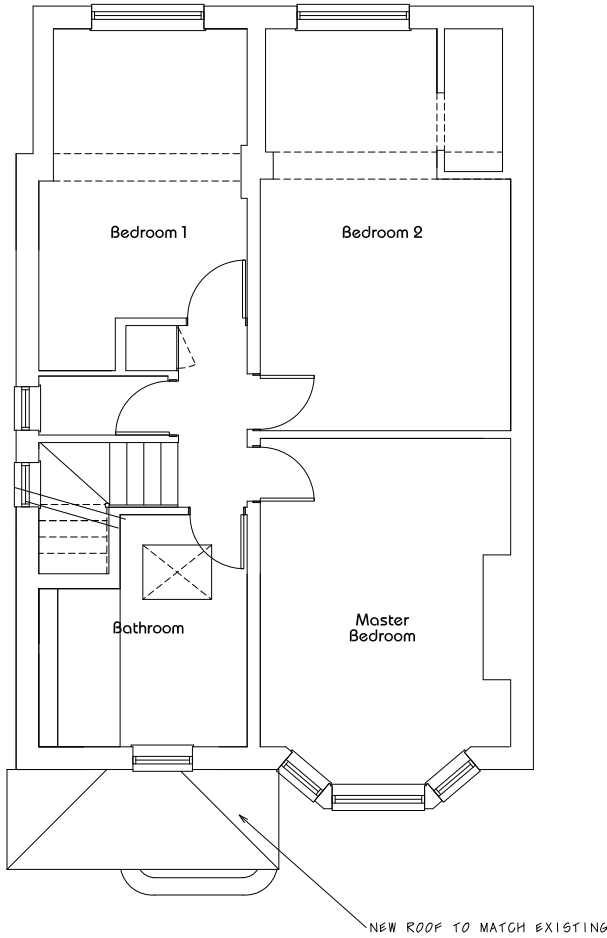

Site Plan
1:100

 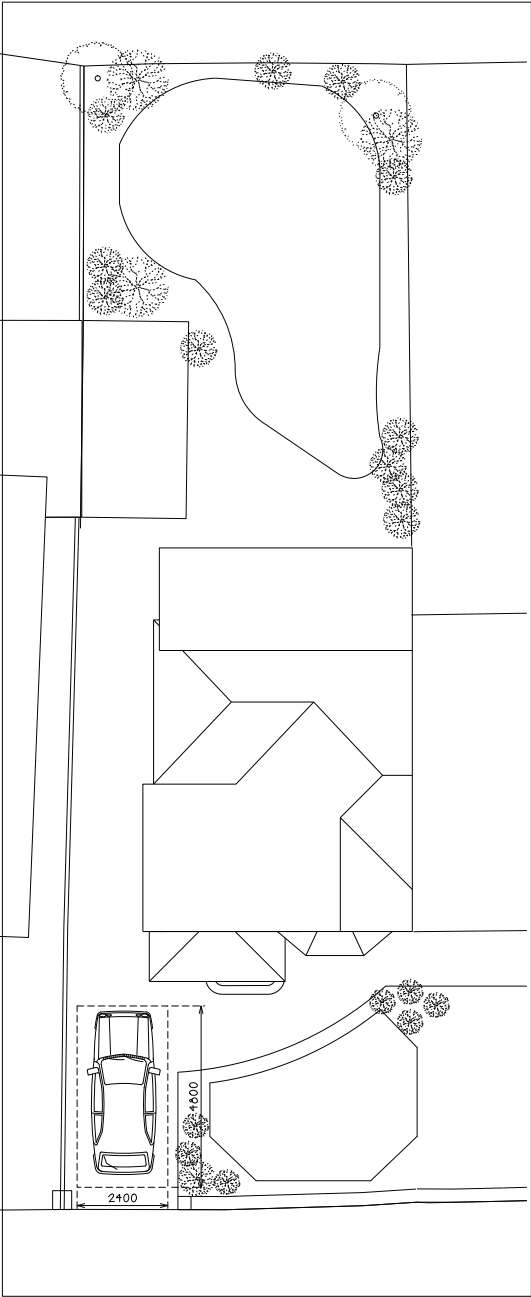

linberg

design associates limited

Suite A, Unit 10 Century Park, Crompton Road, Macclesfield, Cheshire, SK10 5PL
(t) 0161 260 0853 (e) info@linberg.co.uk (w) www.linberg.co.uk

Dwg Title:

Proposed Plans and Elevations

Project Title:

5 Harefield Drive
Didsbury
Manchester
M20 2SZ

Dwg No.:

PP01

Revision:

B

Scale:

1: 50 @ A1

Drawn By / Date:

JL

8.10/09/23 Addressed information following planner's comments
R 27/07/23 Planning Application