




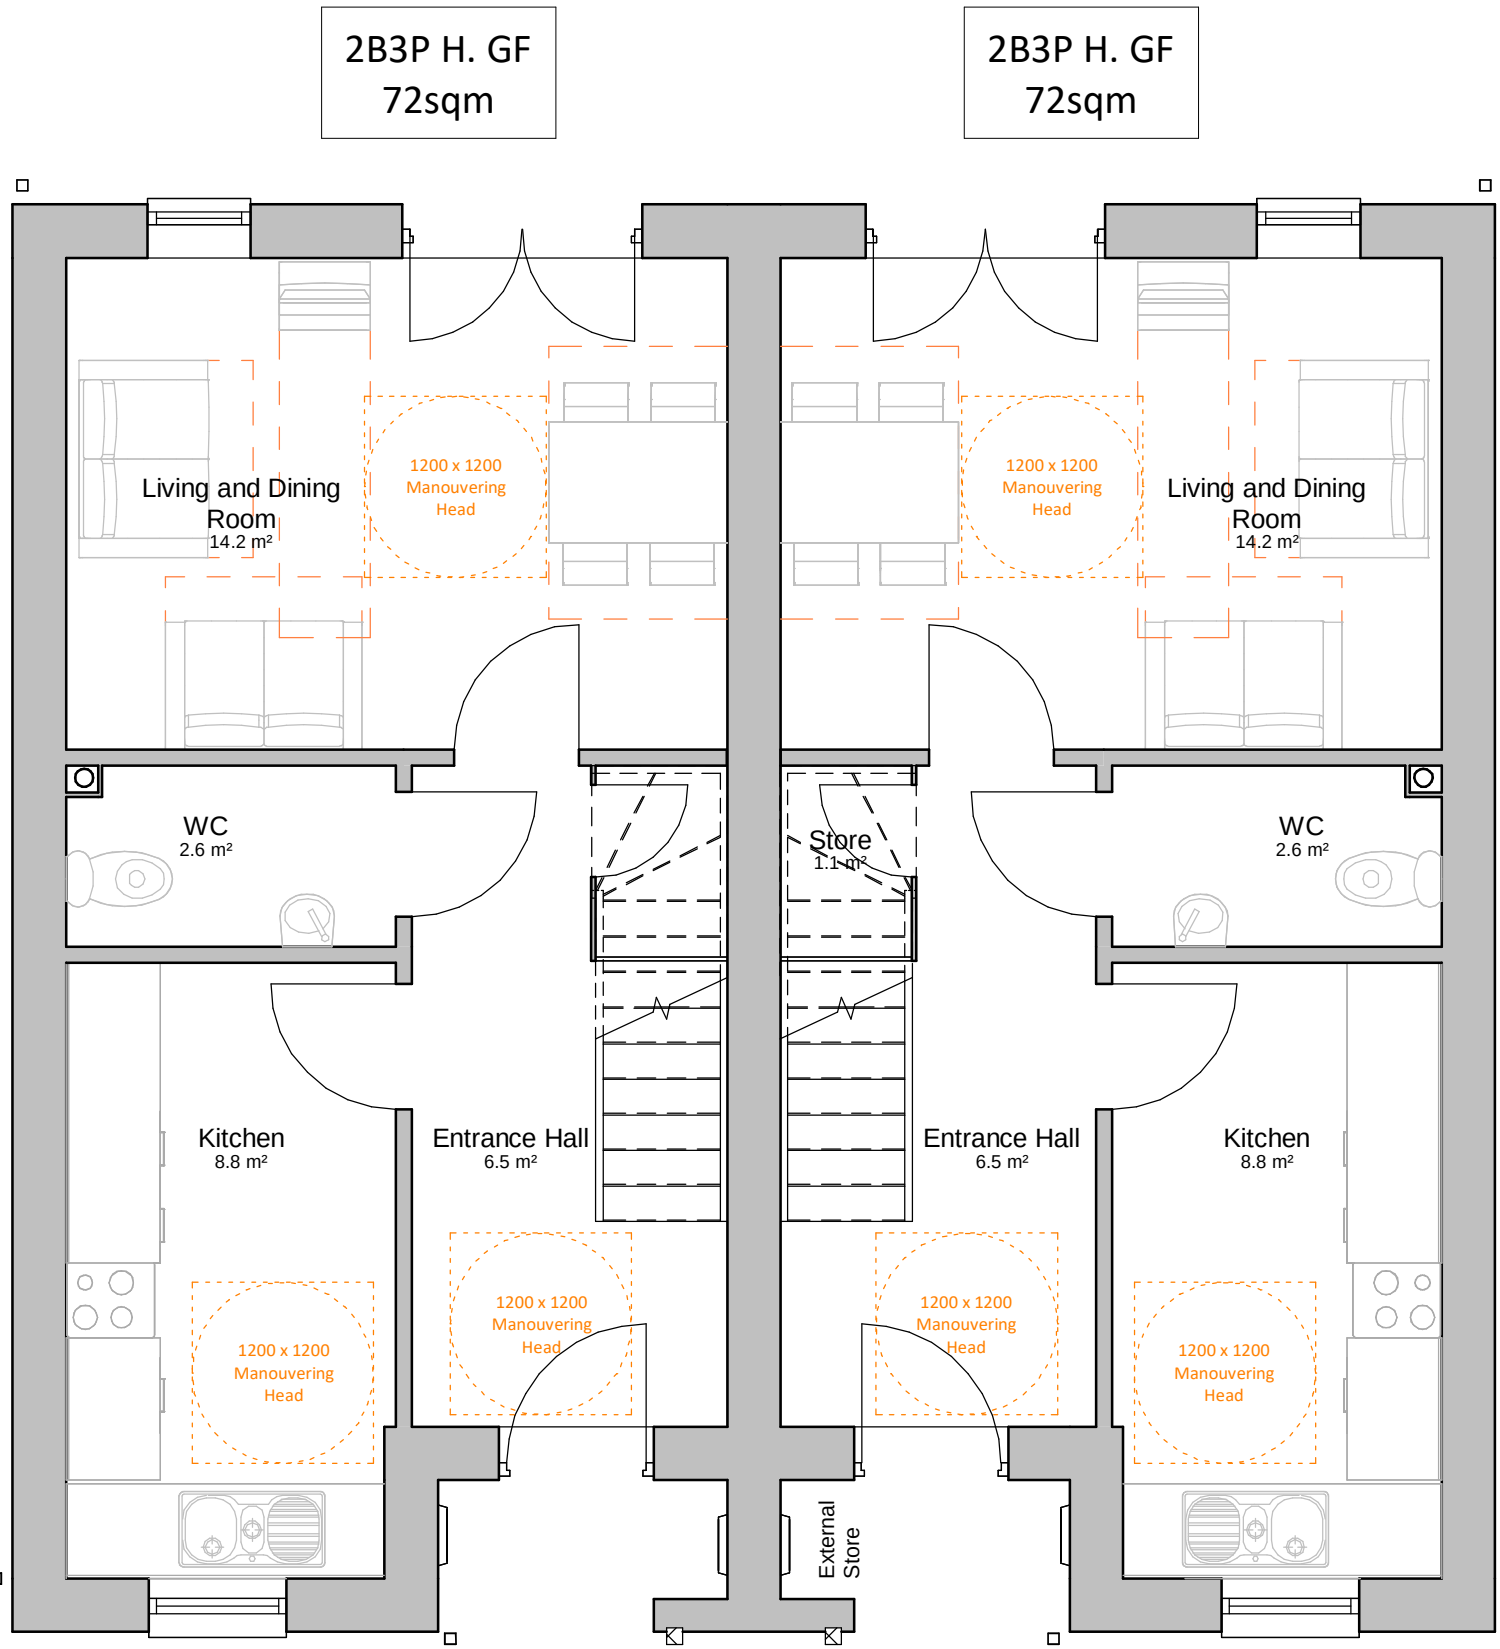

House Type - 2BH 72m² Ground Floor Plan
1 : 50

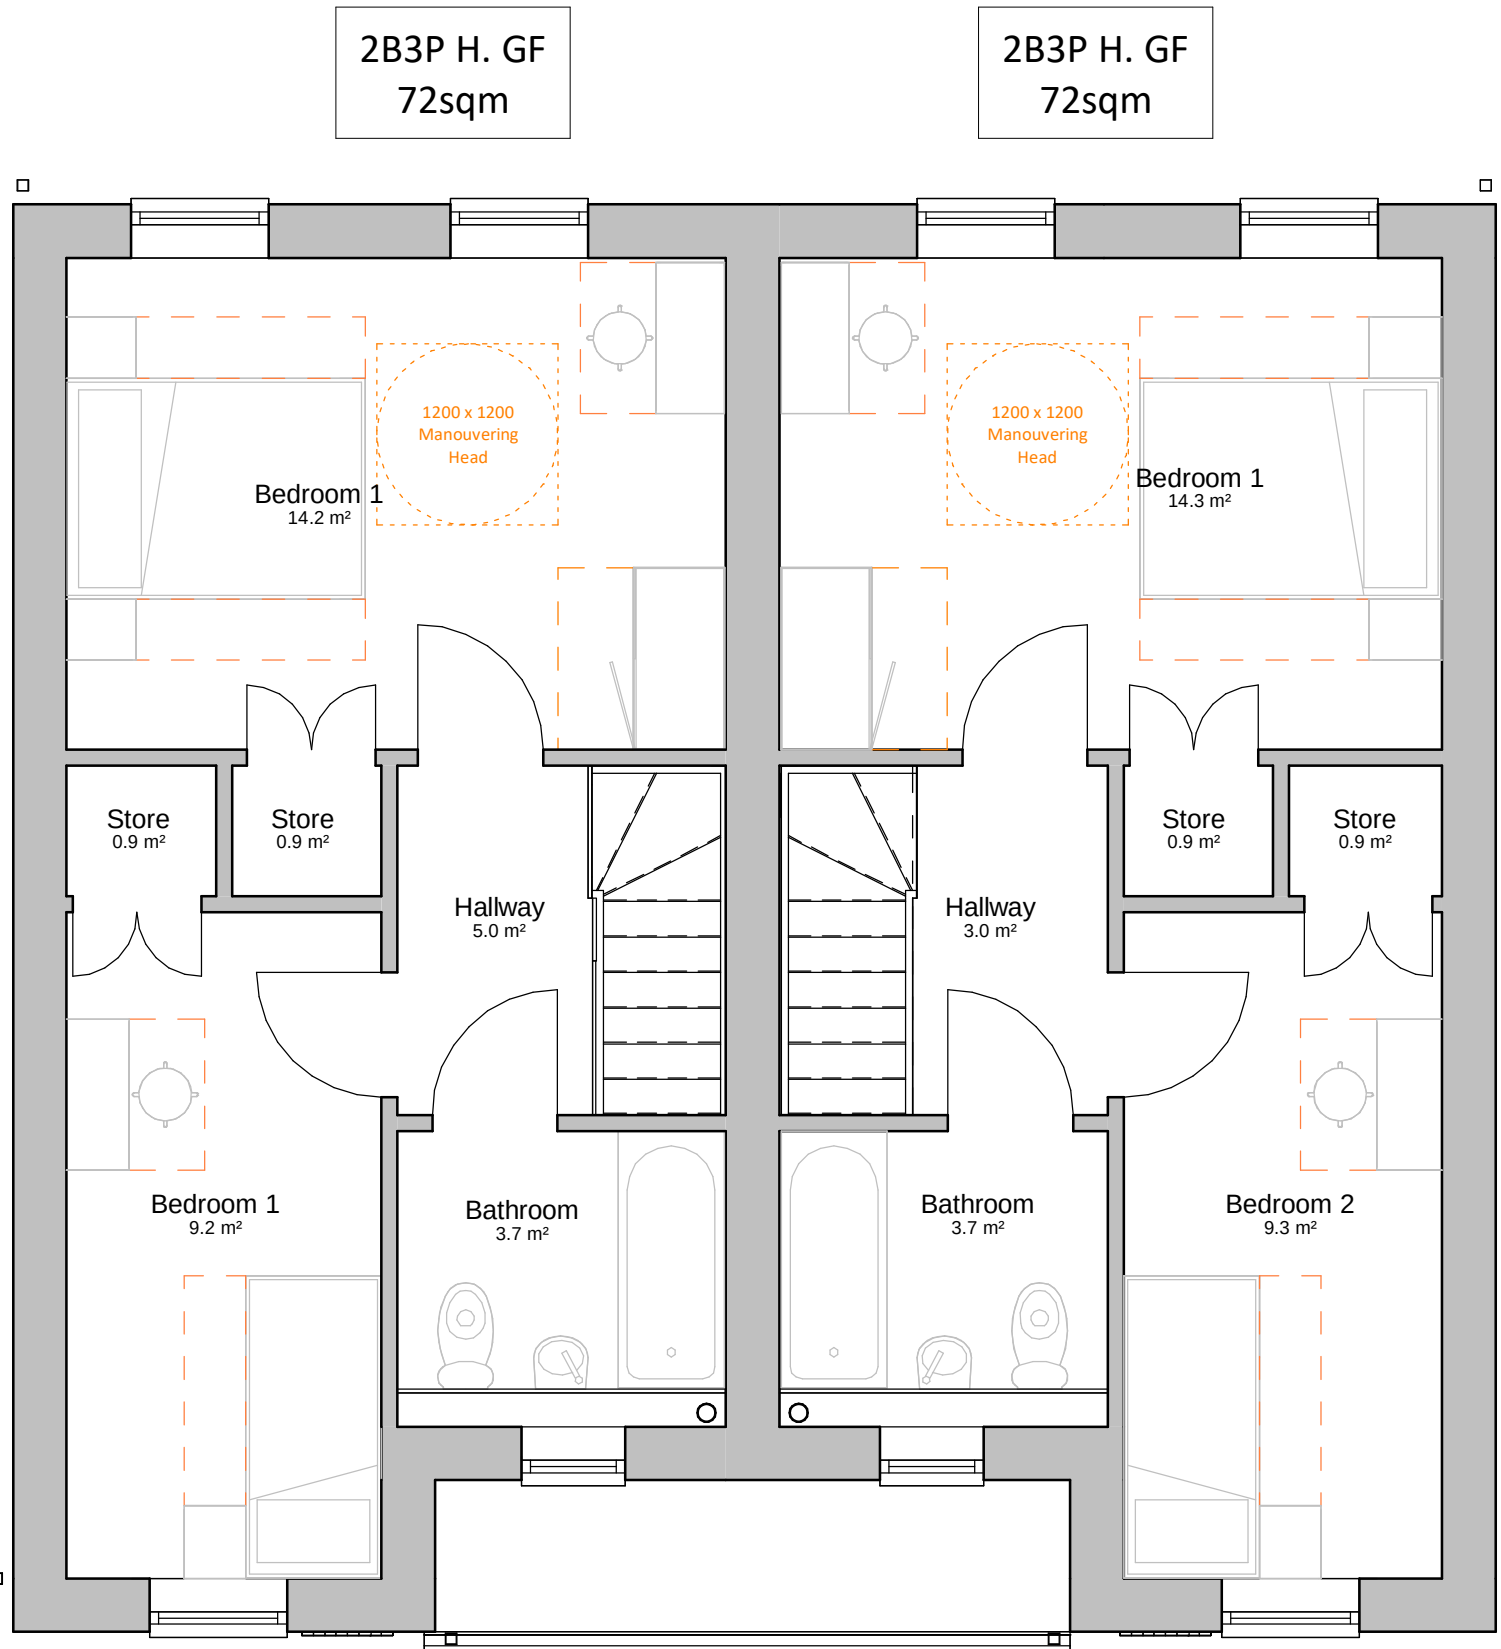


House Type - 2BH 72m² First Floor Plan
1 : 50

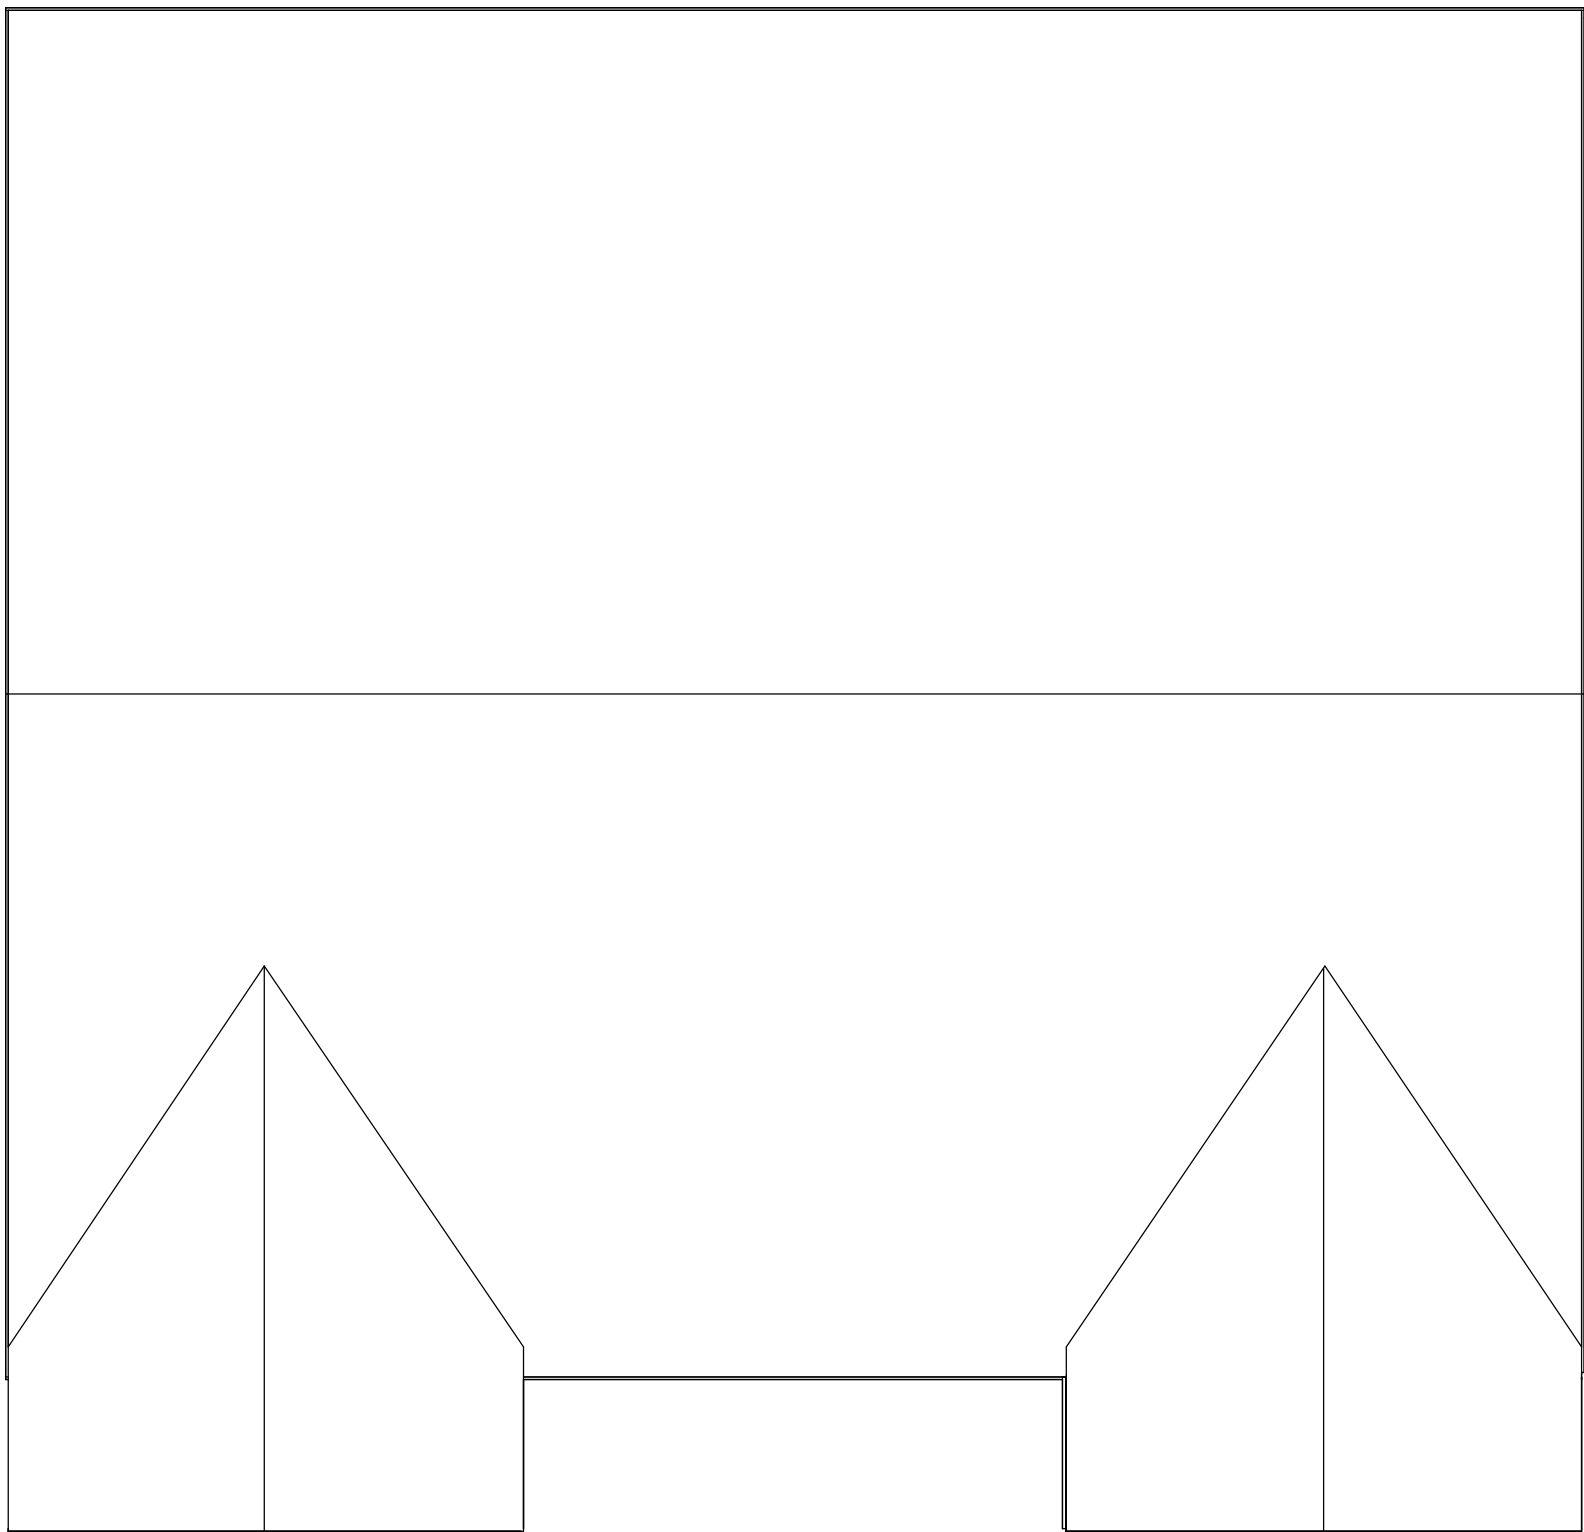

House Type - 2BH 72m² Roof Plan
1 : 50

Layout in line with Independent
Living and Age Friendly Principles

 

Rev	Date	Int	Description
-----	------	-----	-------------



CLIENT:

One Manchester

PROJECT:

P500 House Type 13 - Egbert Street

DESCRIPTION:

House Type 13 - Proposed Plans

PURPOSE OF ISSUE:

Planning

DRAWN BY: CHECKED DATE: SCALE @ A1:

JW VS 16.10.23 1 : 50

JOB NO: STATUS CODE: DRAWING NO: REV

3813 S2 195

FILE IDENTIFIER:

ES-BTP-02-ZZ-DR-A-3813_195

Elizabeth House 486 Didsbury Road Heaton Mersey Stockport SK4 3BS
0161 443 1221 info@bernardtaylor.co.uk www.btparchitects.co.uk