


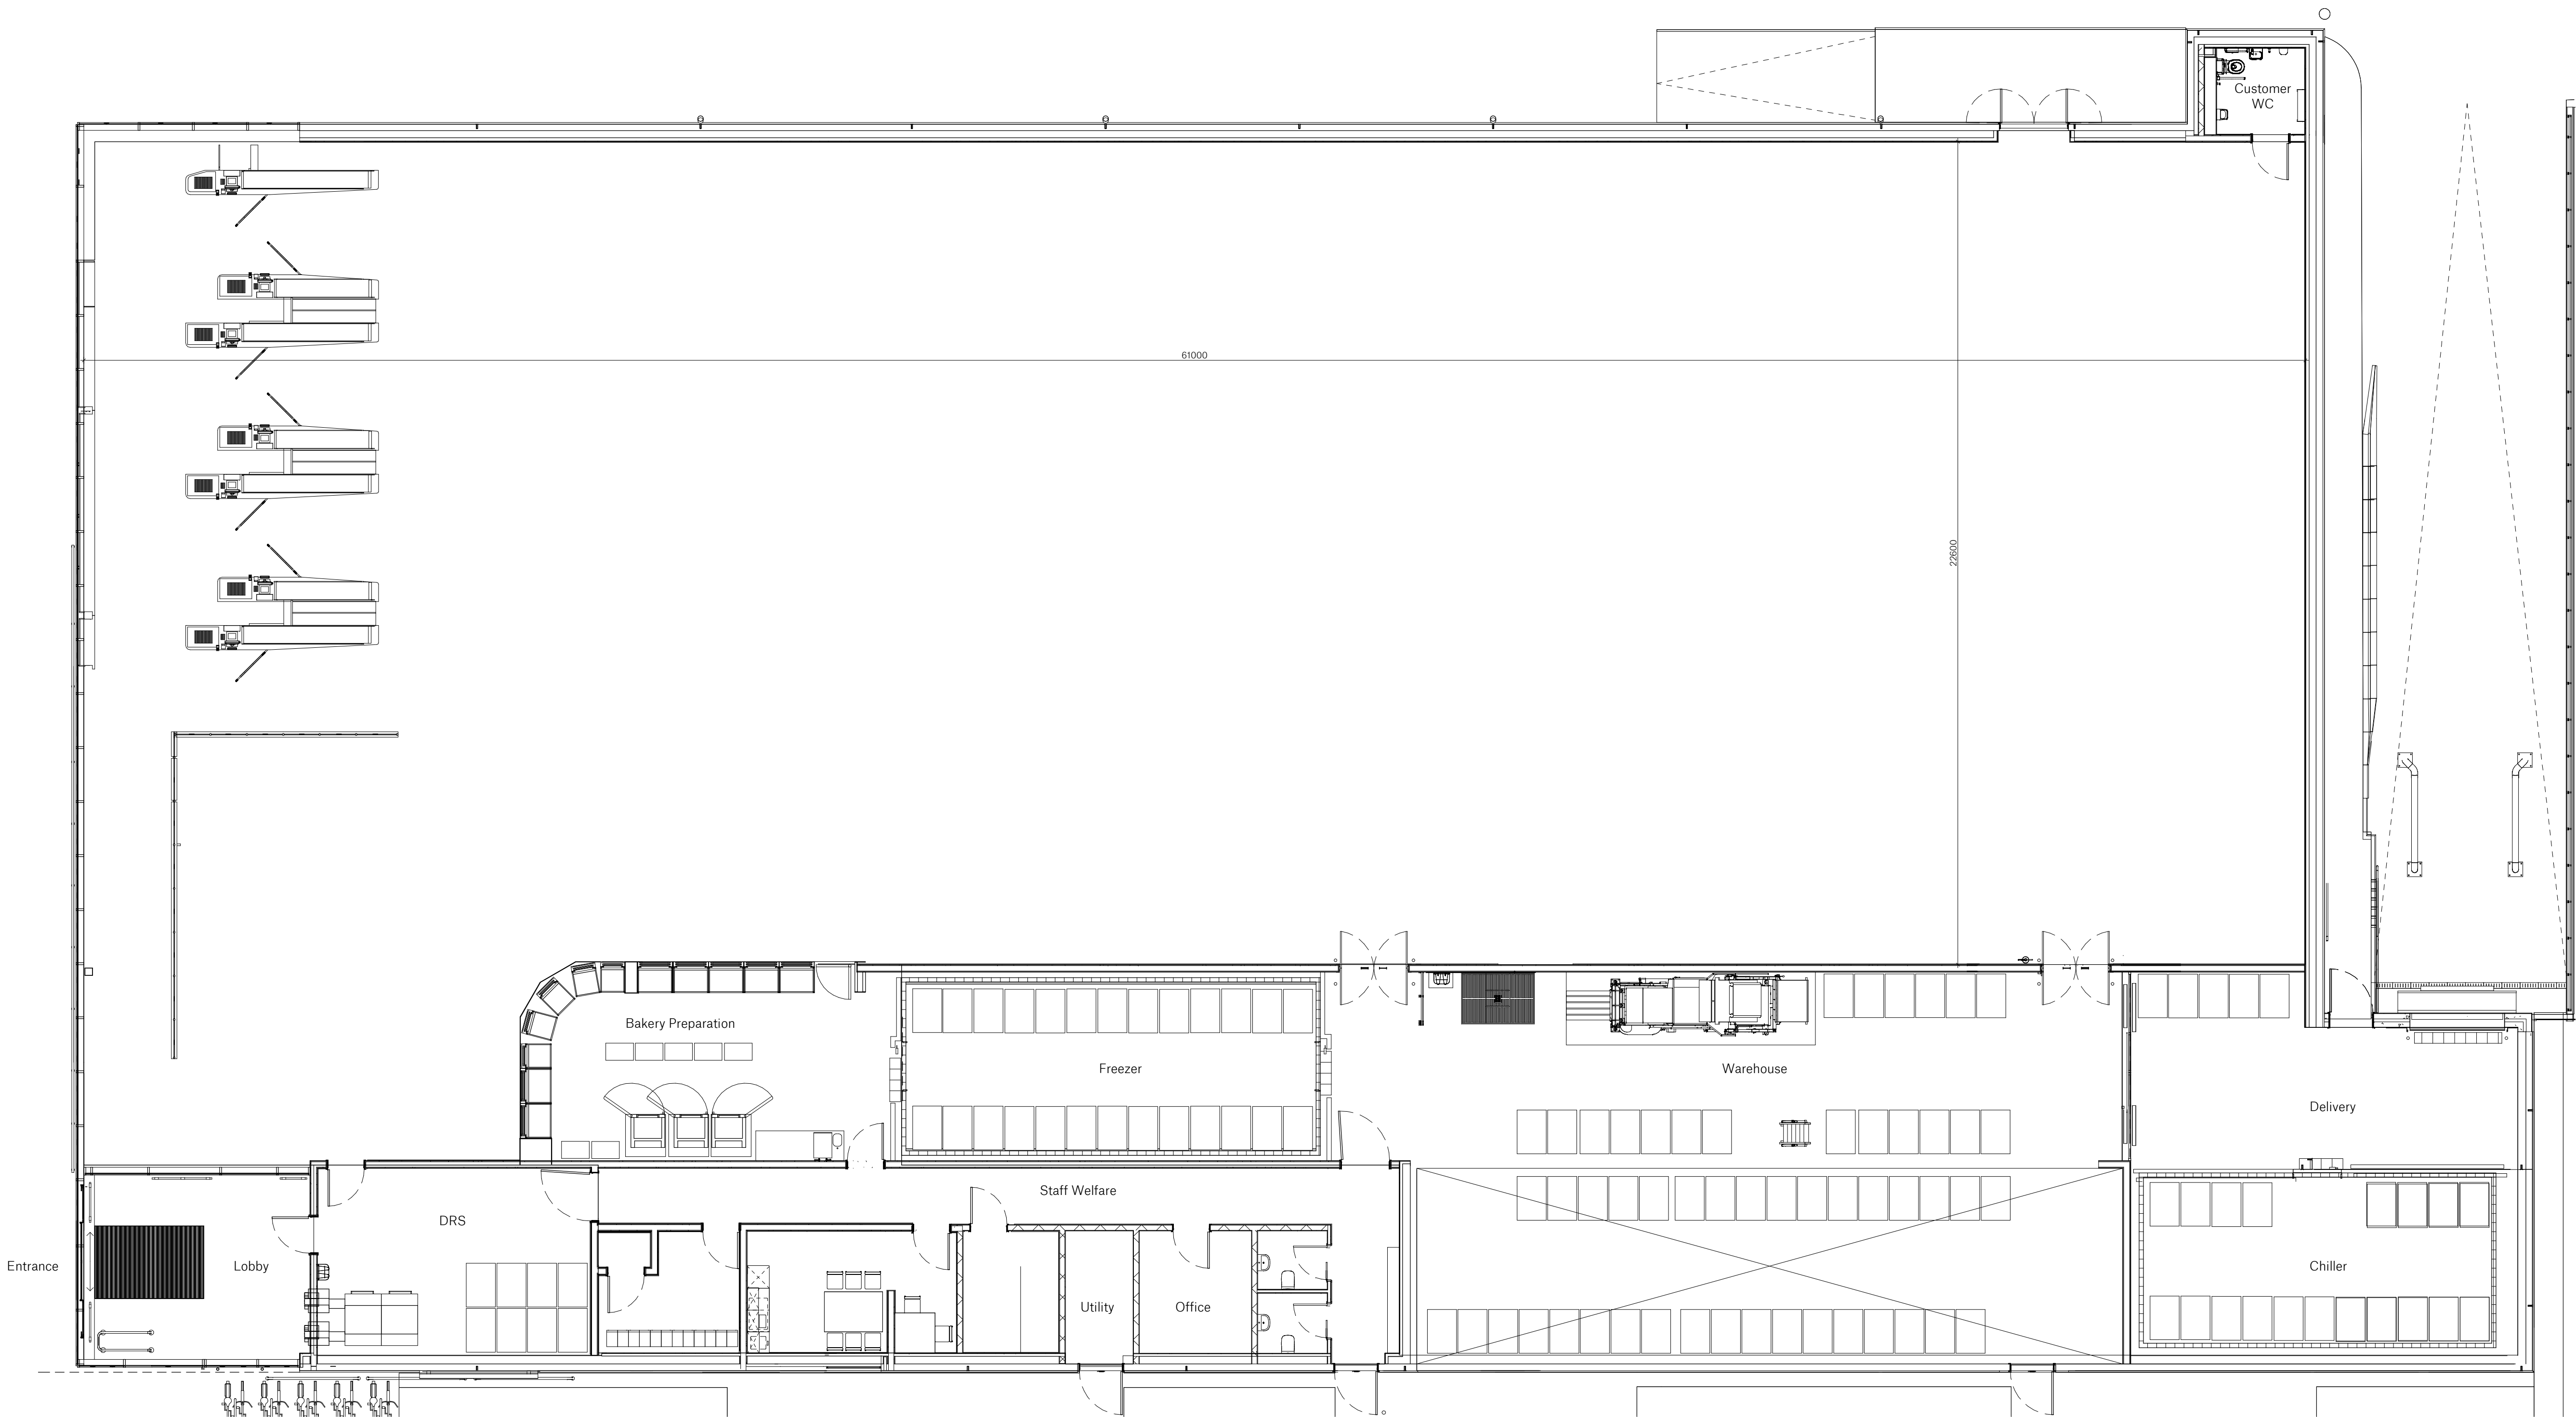

Store Specification
Bespoke based on BBS 2021

Drawing Purpose
PLANNING

This drawing has been prepared for the sole purpose of forming part of a planning application, and should not be used for any other purpose.



SPACE

Spaceworks, Benton Park Road, Newcastle upon Tyne, NE7 7LX
T: +44 (0)844 800 6660
www.spaceworksbbs.co.uk

Project Lowry House - Mauldeth Road West				
Drawing Title Proposed Ground Floor Plan				
Project No. 08474	Drawing No. ZZ-00-DR-A-01001	Status S3	Rev. P05	Scale at A1 As indicated
File Reference: 08474-SPACE-ZZ-00-DR-A-01001-S3-P05				

This drawing is Copyright. Check all dimensions on site. Inform originator of any discrepancies. Work to figured dimensions only. Do not scale.