



BLUECHIP ARCHITECTURE

PROJECT #
23042
DRAWING #
220
SCALE
1:500 @ A4
DATE
OCT '23
CLIENT
MR & MRS MATHESON
155 RYLAND STREET
BESWICK
MANCHESTER
M11 3NA

PROJECT
SINGLE STOREY REAR EXTENSION
TWO STOREY SIDE EXTENSION
INTERNAL REMODELING



DRAWING TITLE
PROPOSED SITE PLAN
PLANNING



BLUECHIP ARCHITECTURE
07999 294 675
DESIGN@BLUECHIP-ARCHITECTURE.CO.UK
WWW.BLUECHIP-ARCHITECTURE.CO.UK
18 BOLTON ROAD 1 WORSLEY 1 MANCHESTER 1 M20 9BS

ISSUED FOR PLANNING APPROVAL 03.10.24

COPYRIGHT PROTECTED & REPRODUCED BY THE CLIENT AND ARCHITECT. ANY UNAUTHORIZED REPRODUCTION OR DISTRIBUTION IS PROHIBITED.

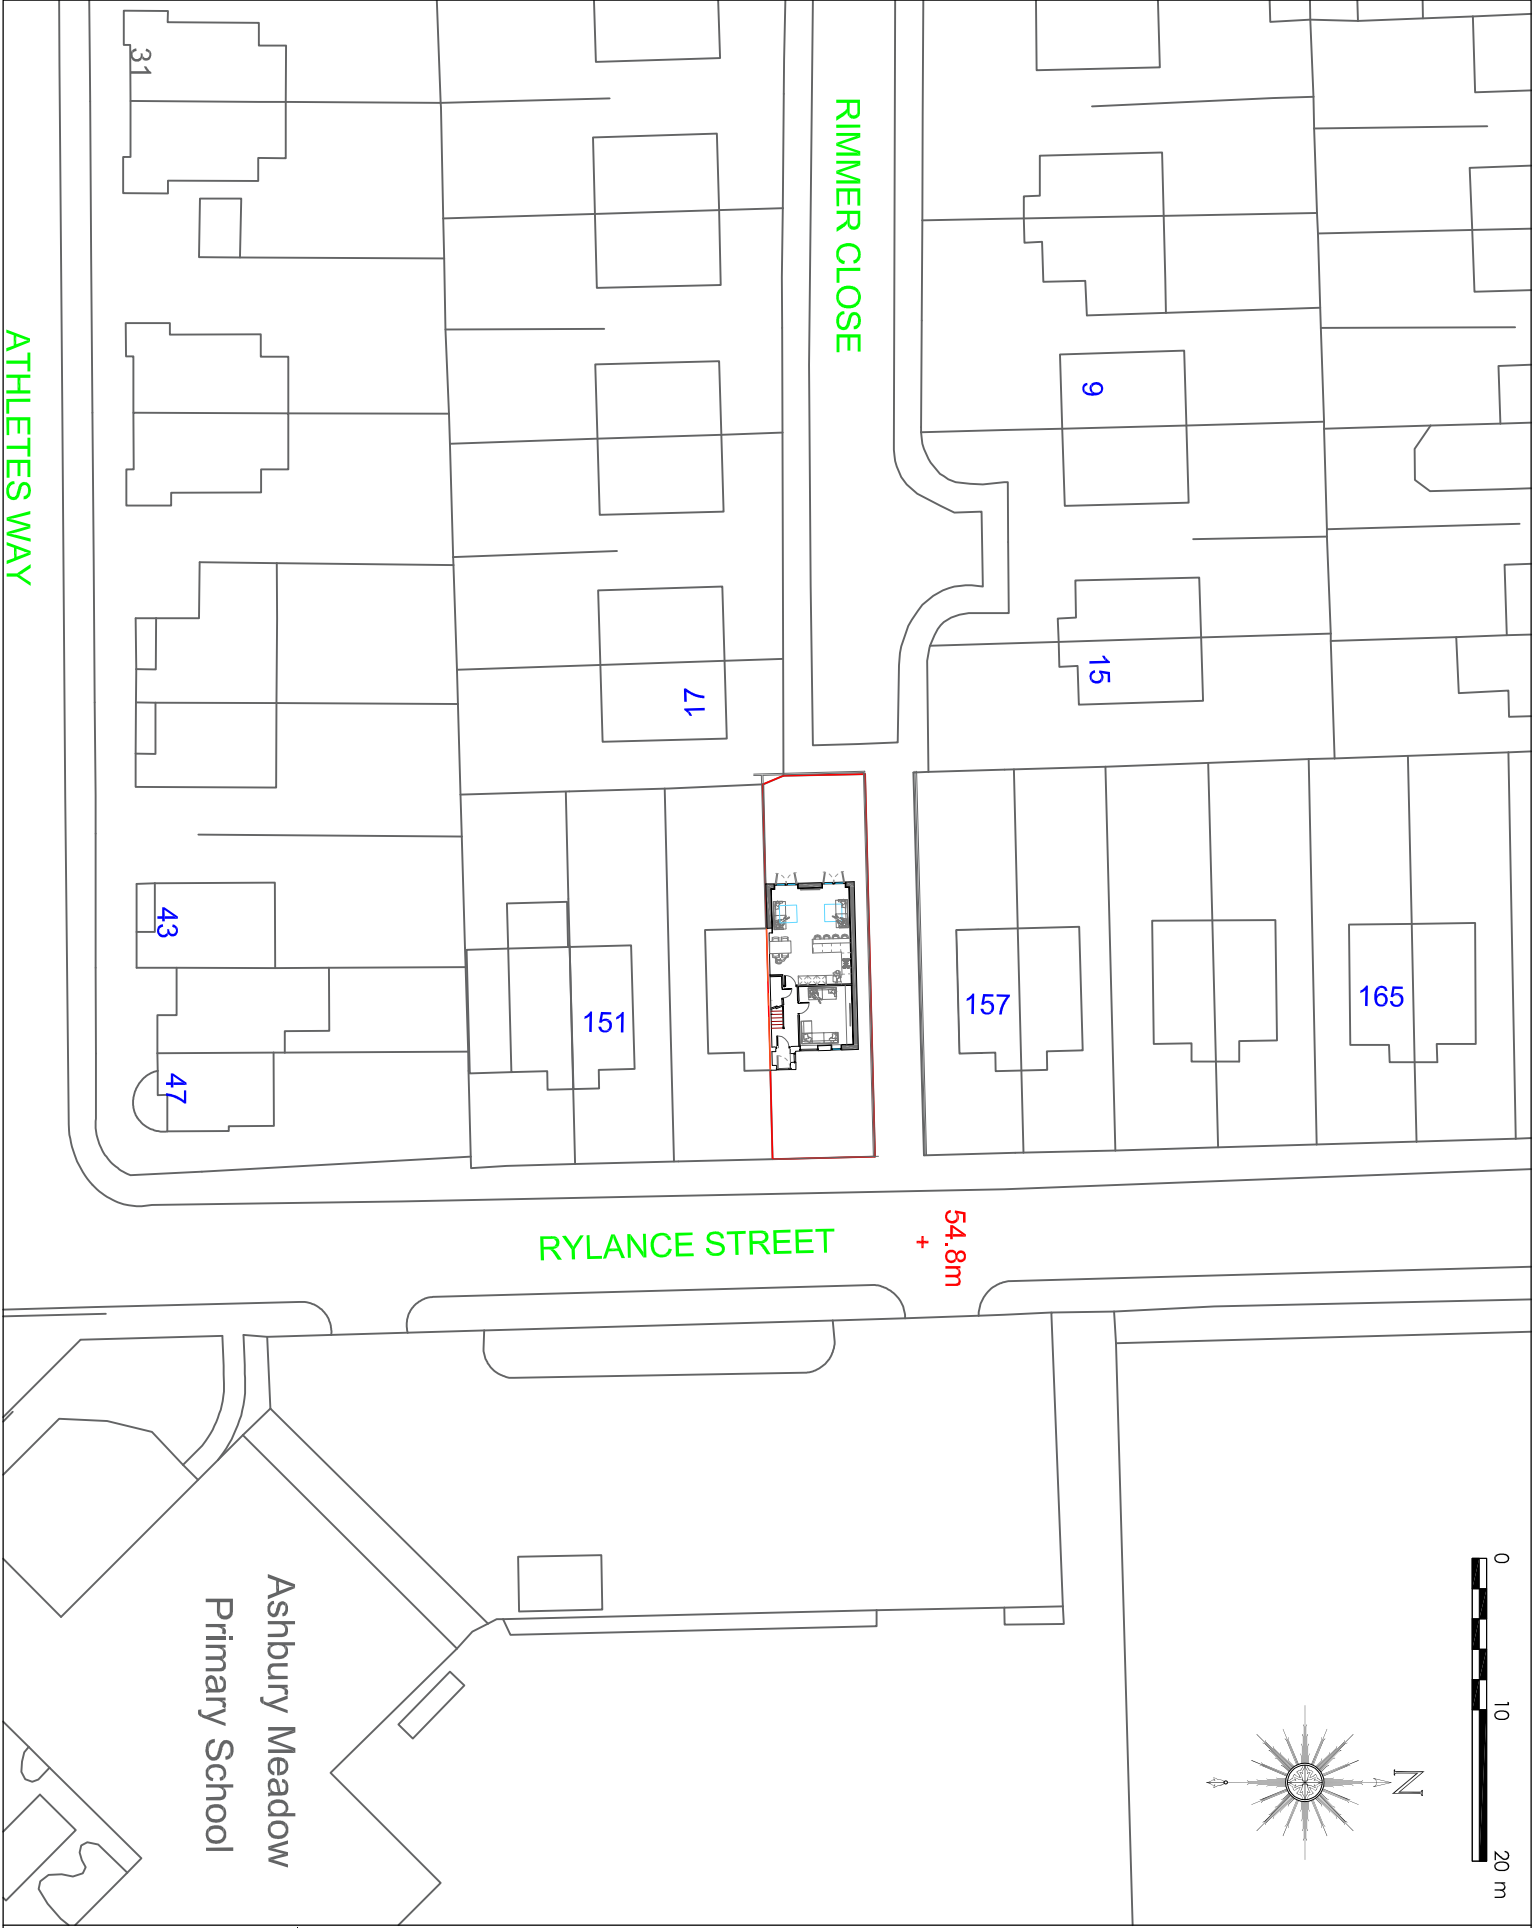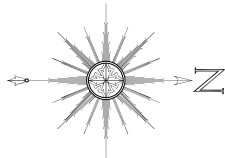

RIMMER CLOSE

RYLAND STREET

54.8m +

ATHLETES WAY