


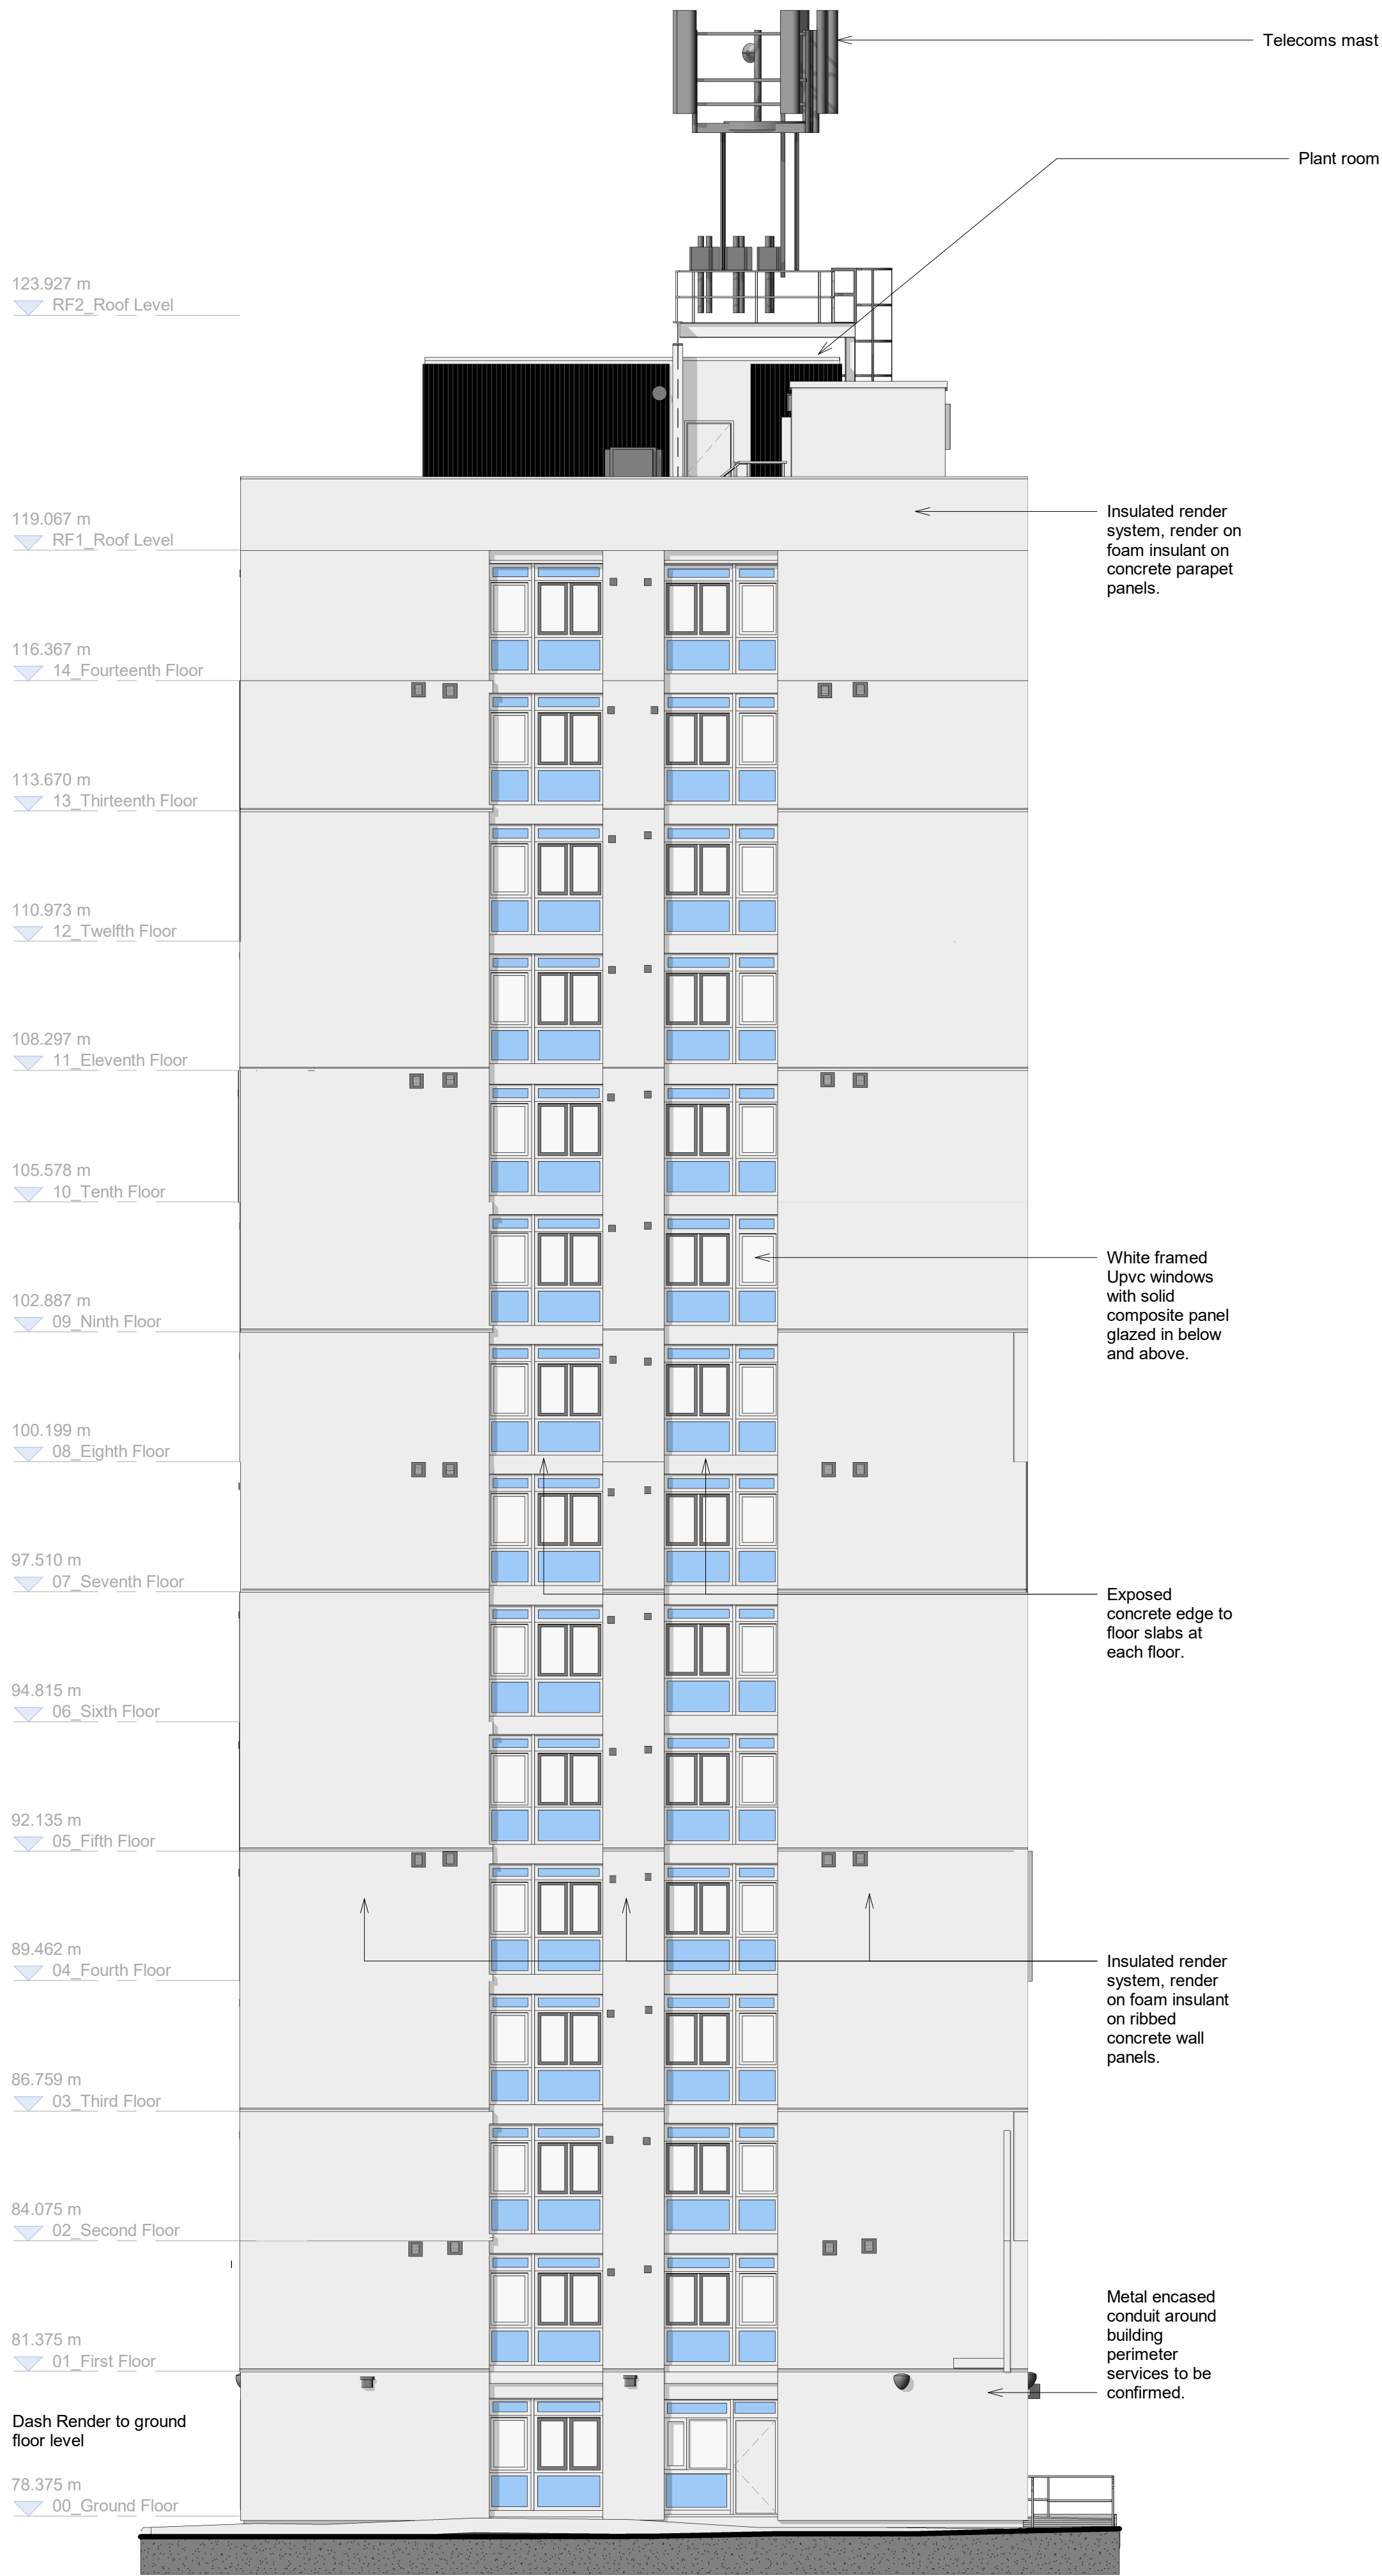

Existing East Elevation
Scale @ 1 : 100



Existing West Elevation
Scale @ 1 : 100

Scale Bars		TO BE USED ONLY AS GUIDANCE				
1:100	mm	0	1000	2000	3000	5000
1:200	mm	0	500	1000	1500	2500
1:500	M	0	5	10	15	25
1:1250	M	0	10	30	50	70

NOTES


- All dimensions and levels are to be checked on site.
- Any discrepancies are to be reported to the architect before any work commences
- This drawing shall not be scaled to ascertain any dimensions. Work to figured dimensions only.
- This drawing shall not be reproduced without express written permission from AEW.
- Title overlay drawings and ownership boundaries are produced using all reasonable endeavors. AEW cannot be responsible for the accuracy or scale discrepancy of base plans supplied to them.
- All works are to be undertaken in accordance with Building Regulations and the latest British Standards.
- All proprietary materials and products are to be used strictly in accordance with the manufacturers recommendations.

This drawing contains the following model files: -
12732-AEW-XX-XX-M3-A-0005

CDM 2015

Client notified of duties: **TBC**
Principal Designer: **TBC**

Unless noted below, all known hazards have been highlighted on the drawing.

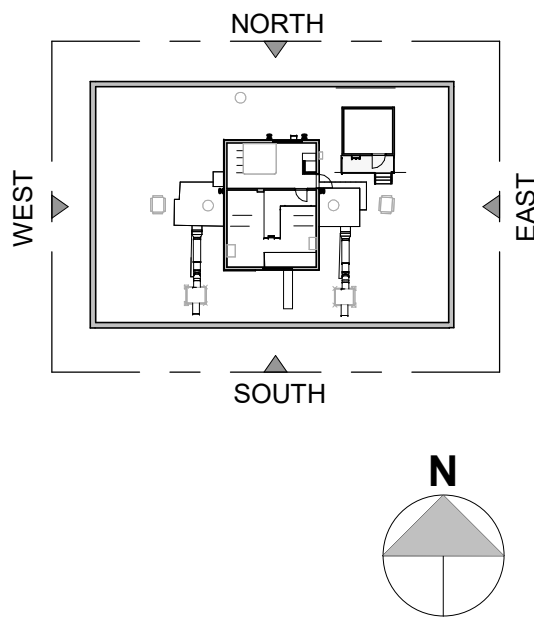

NOTE:
Window opening swings not fully shown to all windows on existing elevations

P03	14/12/23	Issued For Planning	BA	DJ
P02	27/10/23	Revised Drawings for Stage 3 information	MH	DAL
P01	09/10/23	Initial Issue	BA	DJ
Rev	Date	Description	Drawn by	Checked By
Status	Purpose of Issue			
S2	For Information			
drawing stage	Stage 3			
client				

The Casey Group Ltd

project
Newton Heath, Croydon Drive
Shackleton Court

drawing title
Shackleton Court - Existing East and West Elevations

date 09/10/23 drawn BA
scale @ A1 As indicated checked DJ

Rev
P03

12732-AEW-B3-XX-DR-A-0604

aew architects
0161 214 4370
www.aewarchitects.com

aew