


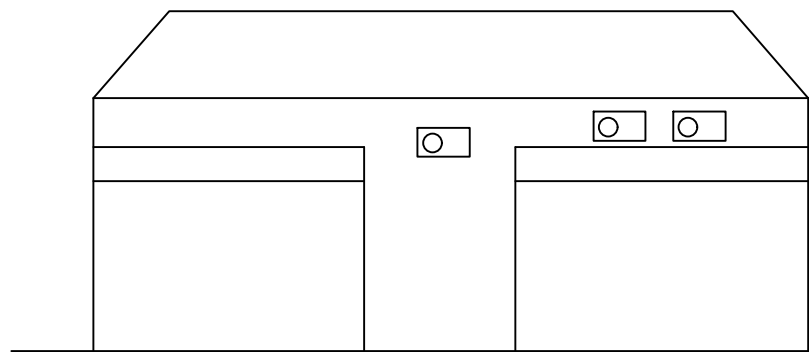


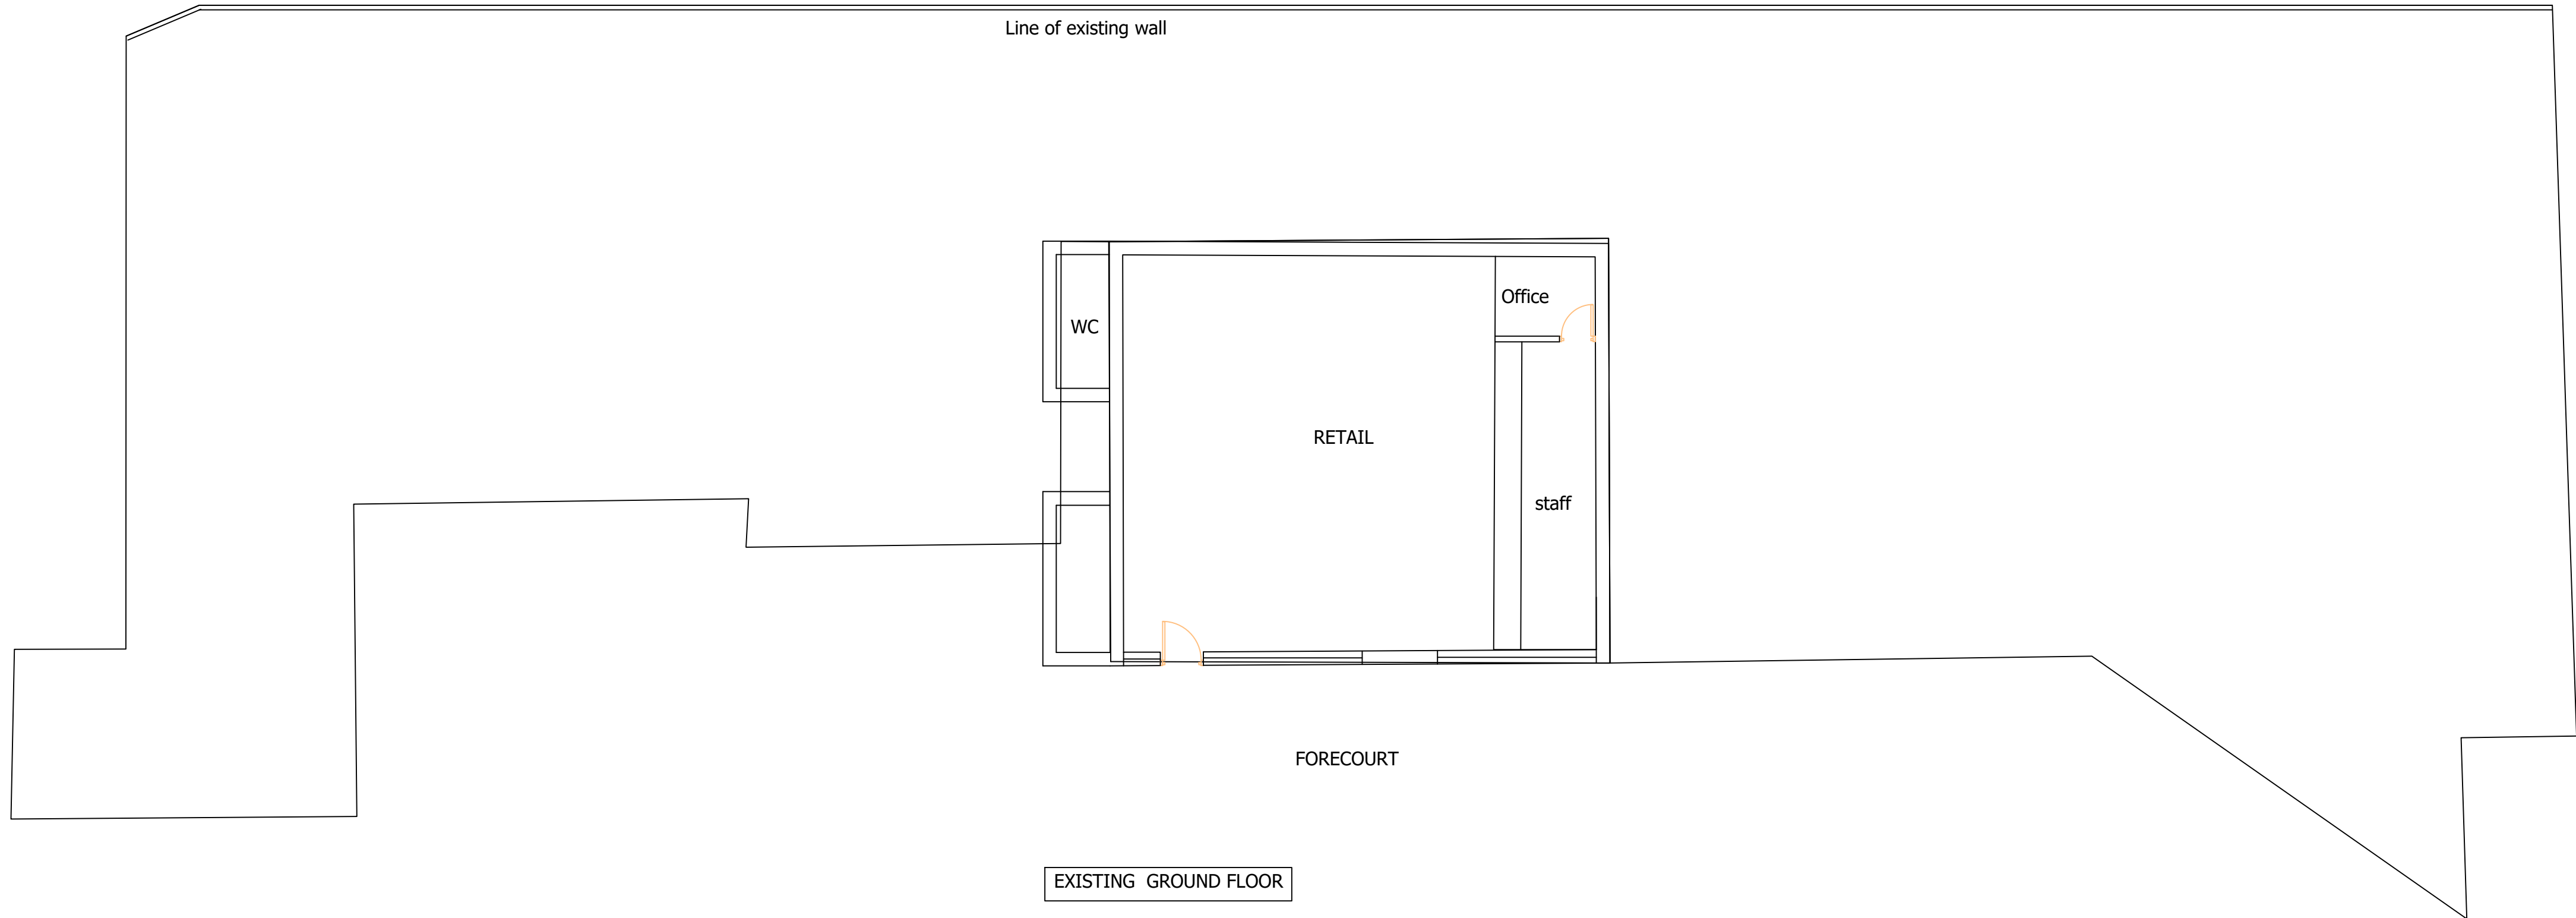

EXISTING SIDE ELEVATION

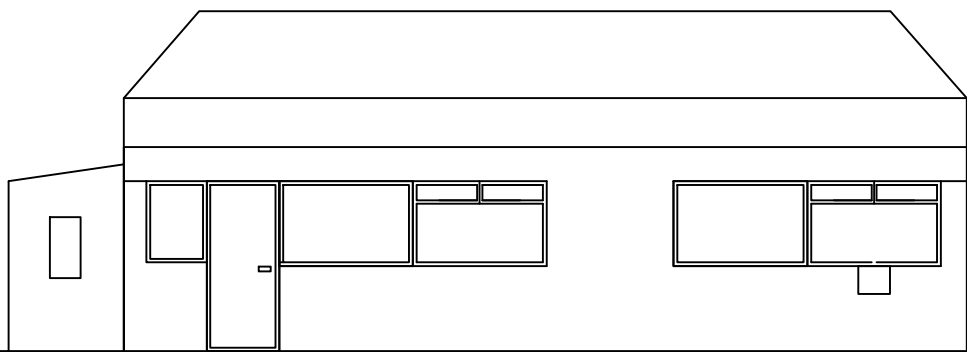


EXISTING FRONT ELEVATION

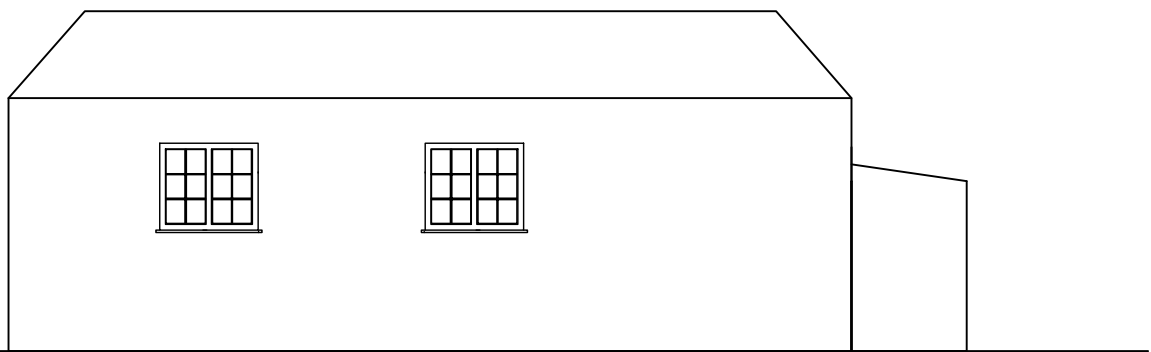

EXISTING REAR ELEVATION



APPEARENCE OF REAR

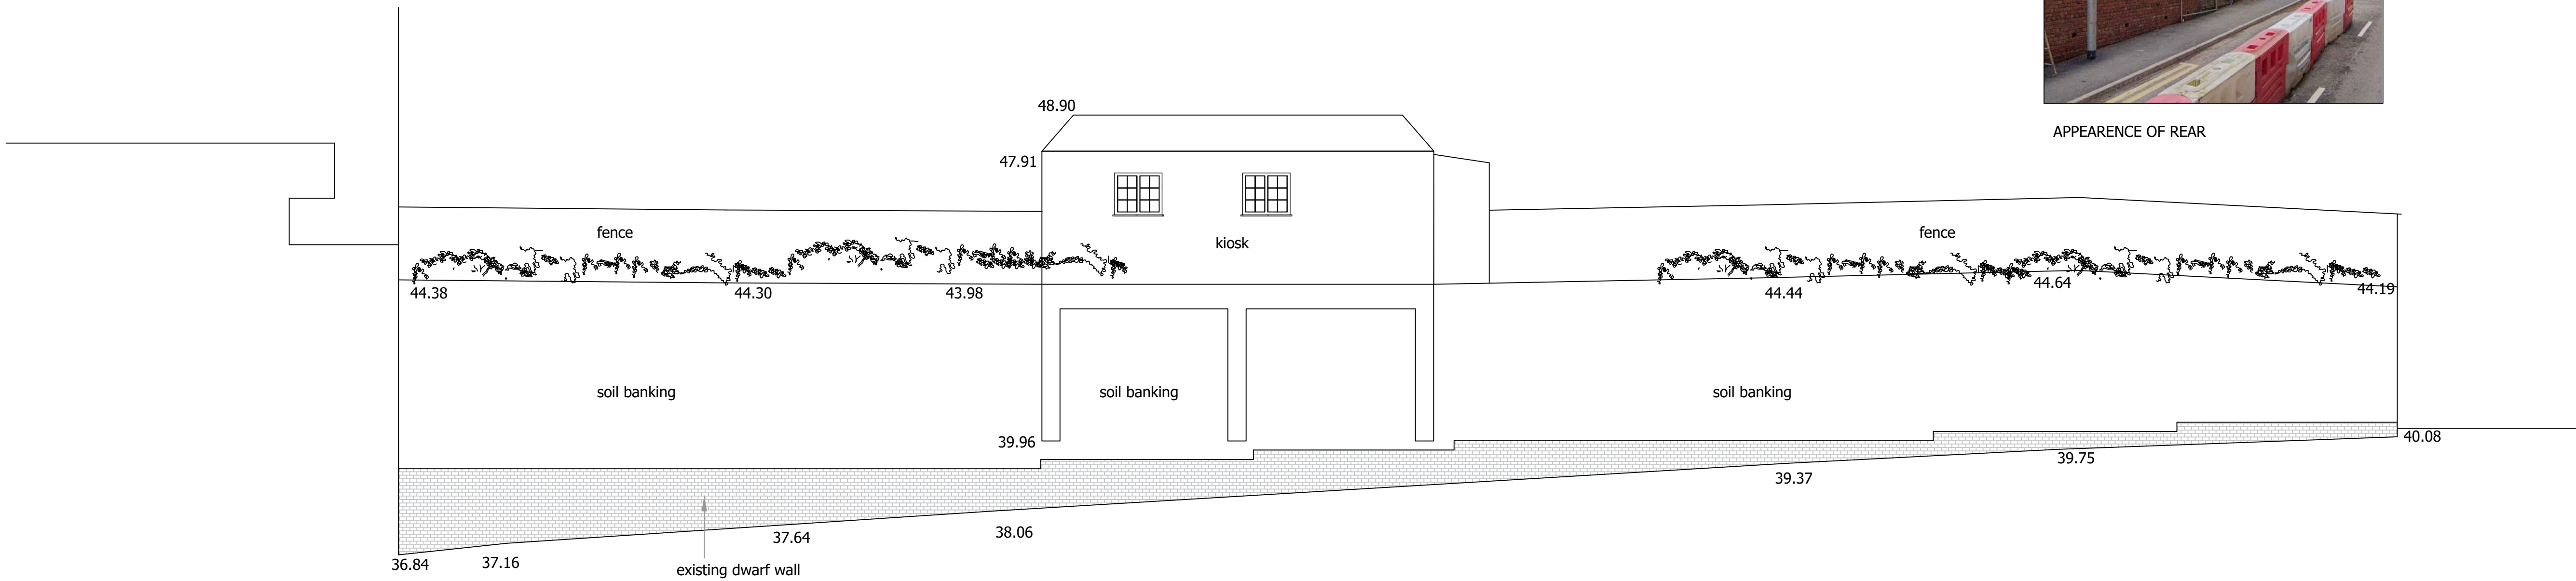

Date	Rev.		Initials	
19/9/23	A	Info on appearance	RA	

This drawing is subject to copyright and is not to be reproduced in part or whole without approval.
Figured dimensions take precedence over scaled measurements from the drawing. All dimensions and drawings to be checked by Client and Contractor and discrepancies clarified with the Client prior to commencement.
The whole of the works to comply with Planning Approval & Conditions and current Building Regulations. No work to commence without Planning & Building Regulations approval.
The client must ensure the project complies with the Construction Design and Management Regulations 2015
The Client should ensure consent from any landowner or interested party is obtained, as well as compliance with Party Wall Act 1996

Notes

RAD
The White House,
42-44 Chorley New Road,
Bolton
BL1 4AP
Tel : 01204 322196
Fax : 01204 214110
Mob: 07790 361104
Email: info@radesignprojects.co.uk

Project	REDBANK SERVICE STATION, 56-76 CHEETHAM HILL ROAD, MANCHESTER M4 4EX
Title	EXISTING PLANS

Client	K PATEL
Drawn	RA
Date	JUNE 2023
Scale	1:100 @ A1
Drawing Number	RAD/2872/23/1/RevA