




PERGOLA

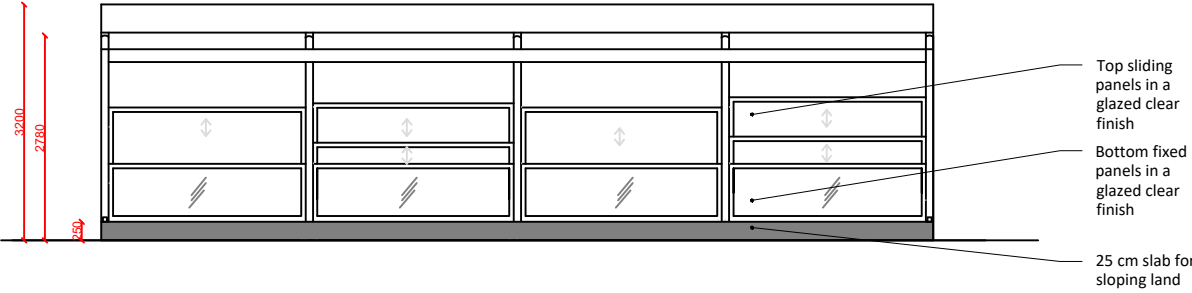


Proposed Front Elevation

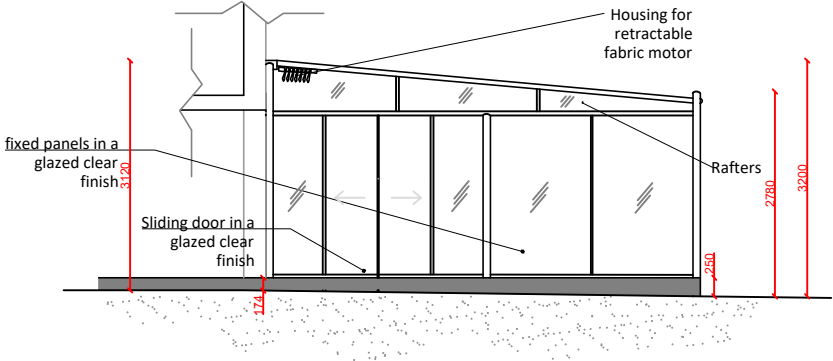

Proposed Left Side Elevation

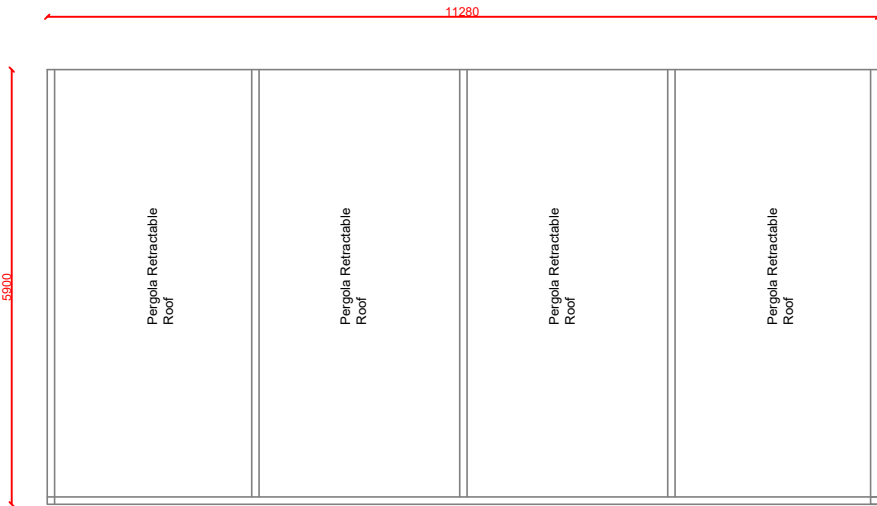


Proposed Pergola Plan

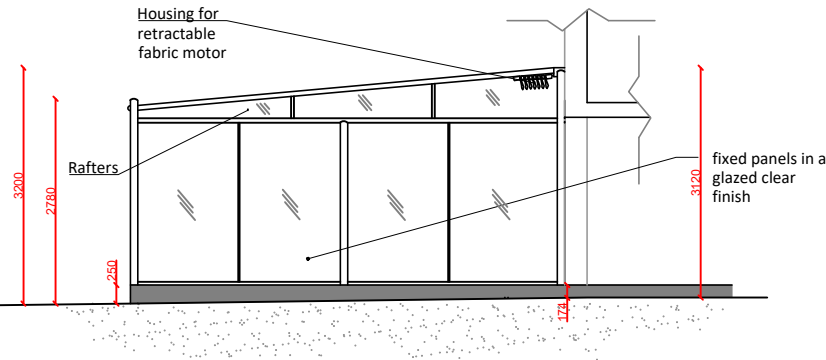


Proposed Right Side Elevation


TENT

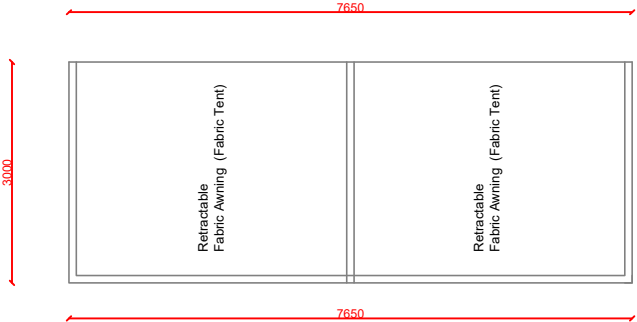


Proposed Tent Plan (Opening)

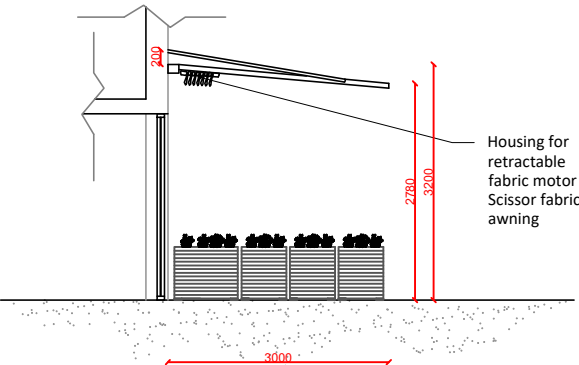

Proposed Tent Section

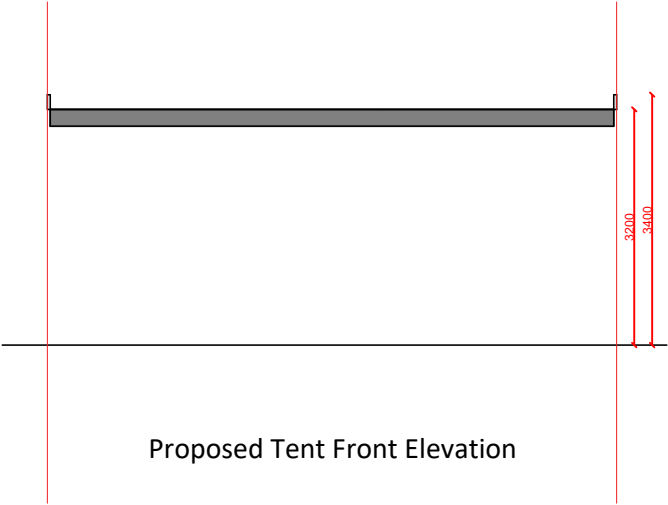

Proposed Tent Front Elevation

 

Merve Tay Architecture&Design
info@mervetay.com

Address
241 Barlow Moor Rd
Manchester M21 7QL

Project
Single Storey Front Retractable Pergola & Tent

Drawing Title
Detail of Retractable Pergola and Tent

Project Number 158	Date 12/08/2023
Drawn by Merve Tay	Revision A
Scale 1:100@A1	Drawing No P-02