


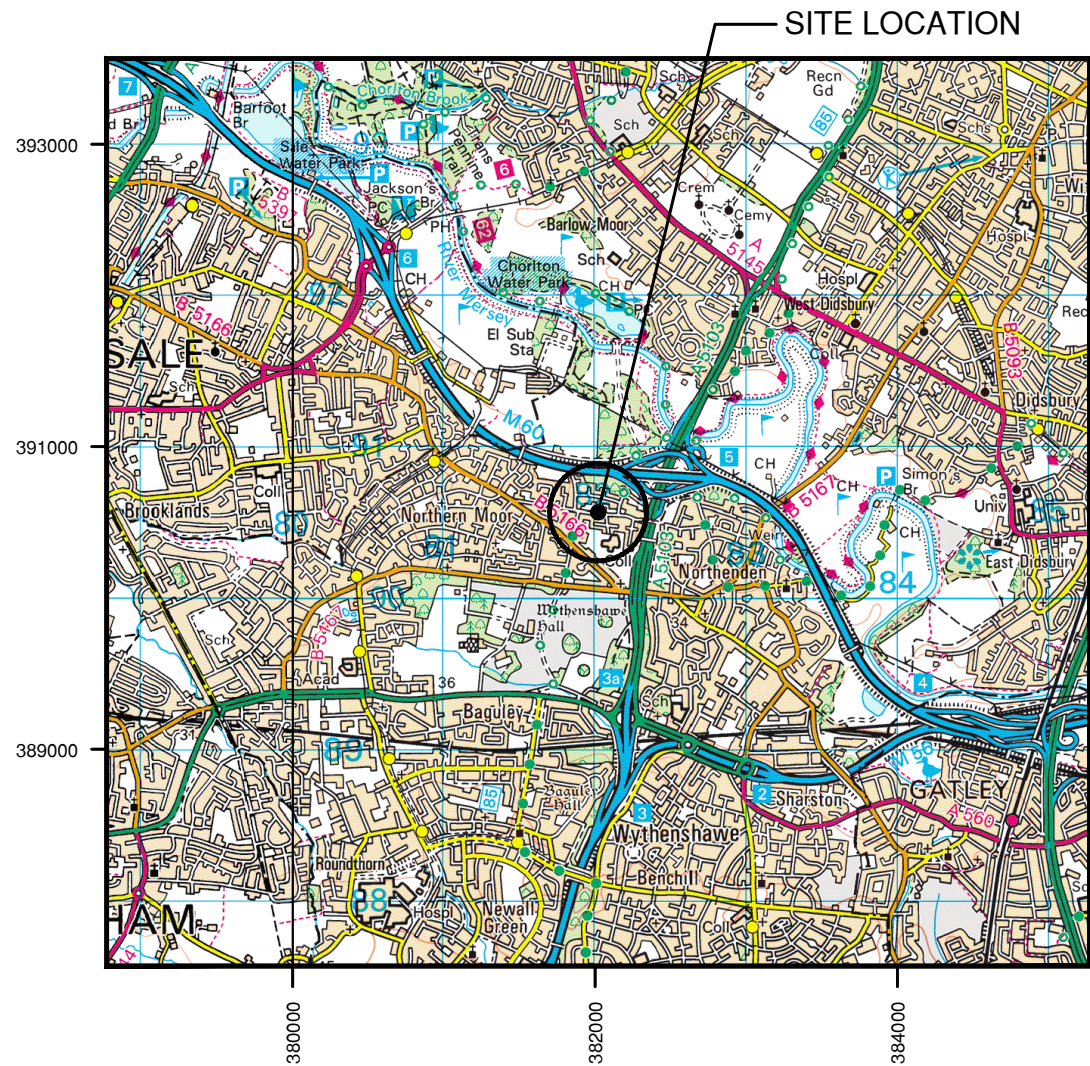


SITE LOCATION
(Scale 1:50000)

Ordnance Survey map extract
based upon Landranger map series
with the permission of the controller of
Her Majesty's Stationery Office
Licence No. 0100023487
Crown copyright.




SITE PHOTOGRAPH

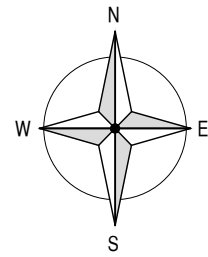

SITE LOCATION PLAN
(Scale 1:1250)

Based upon Ordnance Survey map extract
with the permission of the Controller of
Her Majesty's Stationery Office.
Crown copyright.
Licence No. 100020449

 



ALL DIMENSIONS ARE IN mm UNLESS NOTED OTHERWISE

NGR	E: 381995 N: 390577				
CONCESSION REQUIRED		NO			
DIRECTIONS TO SITE: LEAVE THE M56 AT J3A AND MERGE ONTO A5103 THEN TAKE THE FIRST EXIT TOWARDS B5166. TURN LEFT ONTO WYTHENSHAW ROAD/B5167 AND TAKE THE FIRST RIGHT ONTO SALE ROAD/B5166. TAKE THE SECOND RIGHT INTO RACKHOUSE ROAD THEN THE THIRD RIGHT ONTO YEW TREE LANE. AFTER 120m TURN LEFT INTO CRINGLEWOOD SOCIAL CLUB AND FIND THE SITE LOCATED IN THE SOUTHWESTERN CORNER OF THE CAR PARK.					
D	AMENDS	MA	MW	MNH	30.05.23
C	AMENDS	MA	MW	MNH	17.03.23
B	AMENDS	MA	MW	MNH	06.02.23
A	PLANNING GAD	MA	MW	MNH	05.05.22
Rev	Modification	By	Ch	Ap	Date

shared access


CTIL

Cell Name		Opt.
CRINGLEWOOD SOCIAL CLUB		-
Cell ID No's		
CTIL	TEF	VF
20559625 E331357	92547	89994
Site Address / Contact Details		
CRINGLEWOOD SOCIAL CLUB YEW TREE LANE MANCHESTER M23 0DN		
Drawing Title:	SITE LOCATION MAPS (1 OF 2)	
Purpose of Issue:	PLANNING ISSUE	
Drawing Number:	100	SA Ref: BPPES00725
Surveyed By:	DW	Scale: AS SHOWN
Drawn:	Date: 27.10.21	Checked: MNH
		Date: 01.02.23
		Issue: D

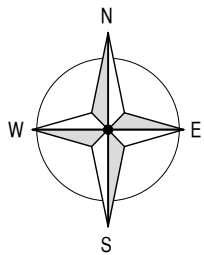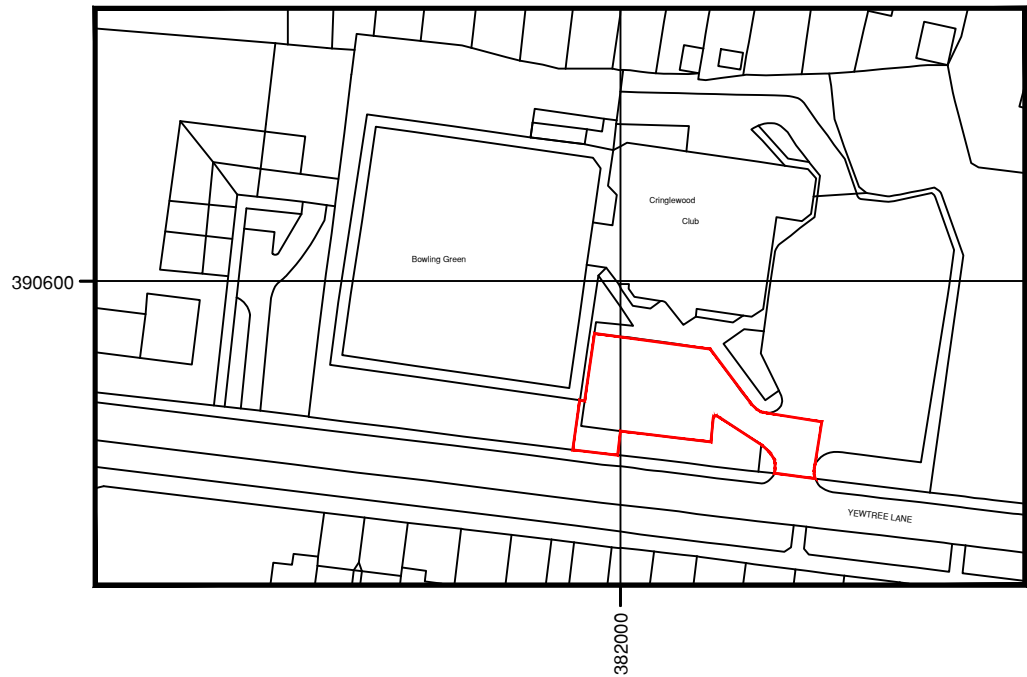


SITE LOCATION PLAN (Scale 1:1250)

Based upon Ordnance Survey map extract
with the permission of the Controller of
Her Majesty's Stationery Office.
Crown copyright.
Licence No. 100020449

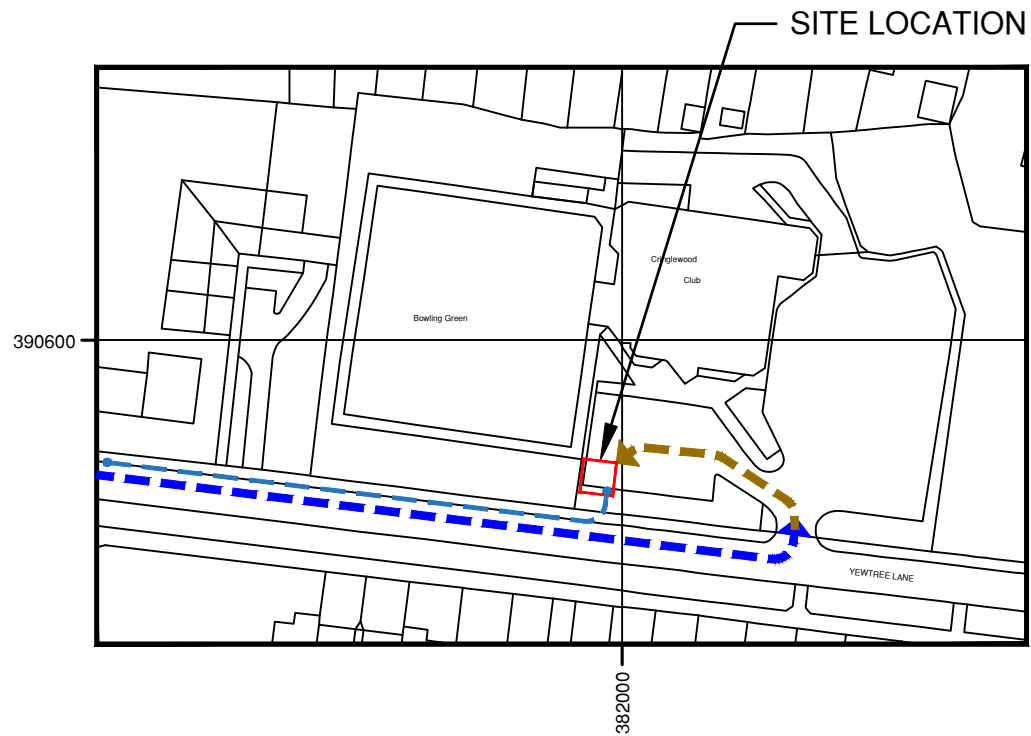

DETAILED SITE LOCATION PLAN (Scale 1:1250)

Based upon Ordnance Survey map extract
with the permission of the Controller of
Her Majesty's Stationery Office.
Crown copyright.
Licence No. 100020449

 

ALL DIMENSIONS ARE IN mm UNLESS NOTED OTHERWISE

NGR

E: 381995 N: 390577

CONCESSION REQUIRED

NO

= Construction Access

= Site Access

= Public Highway

= Indicative Power Route

D	AMENDS	MA	MW	MNH	30.05.23
C	AMENDS	MA	MW	MNH	17.03.23
B	AMENDS	MA	MW	MNH	06.02.23
A	PLANNING GAD	MA	MW	MNH	05.05.22
Rev	Modification	By	Ch	Ap	Date

shared access

vodafone

CTIL

Cell Name		Opt.
CRINGLEWOOD SOCIAL CLUB		-
Cell ID No's		
CTIL	TEF	VF
20559625 E331357	92547	89994

Site Address / Contact Details

CRINGLEWOOD SOCIAL CLUB
YEW TREE LANE
MANCHESTER
M23 0DN

Drawing Title:

SITE LOCATION MAPS (2 OF 2)

Purpose of Issue:

PLANNING ISSUE

Drawing Number:

101

SA Ref:

BPPES00725

Surveyed By:

DW

Scale:

AS SHOWN

Issue:

D

Drawn:

MW

Date:

27.10.21


Checked:

MNH

Date:

01.02.23

A3

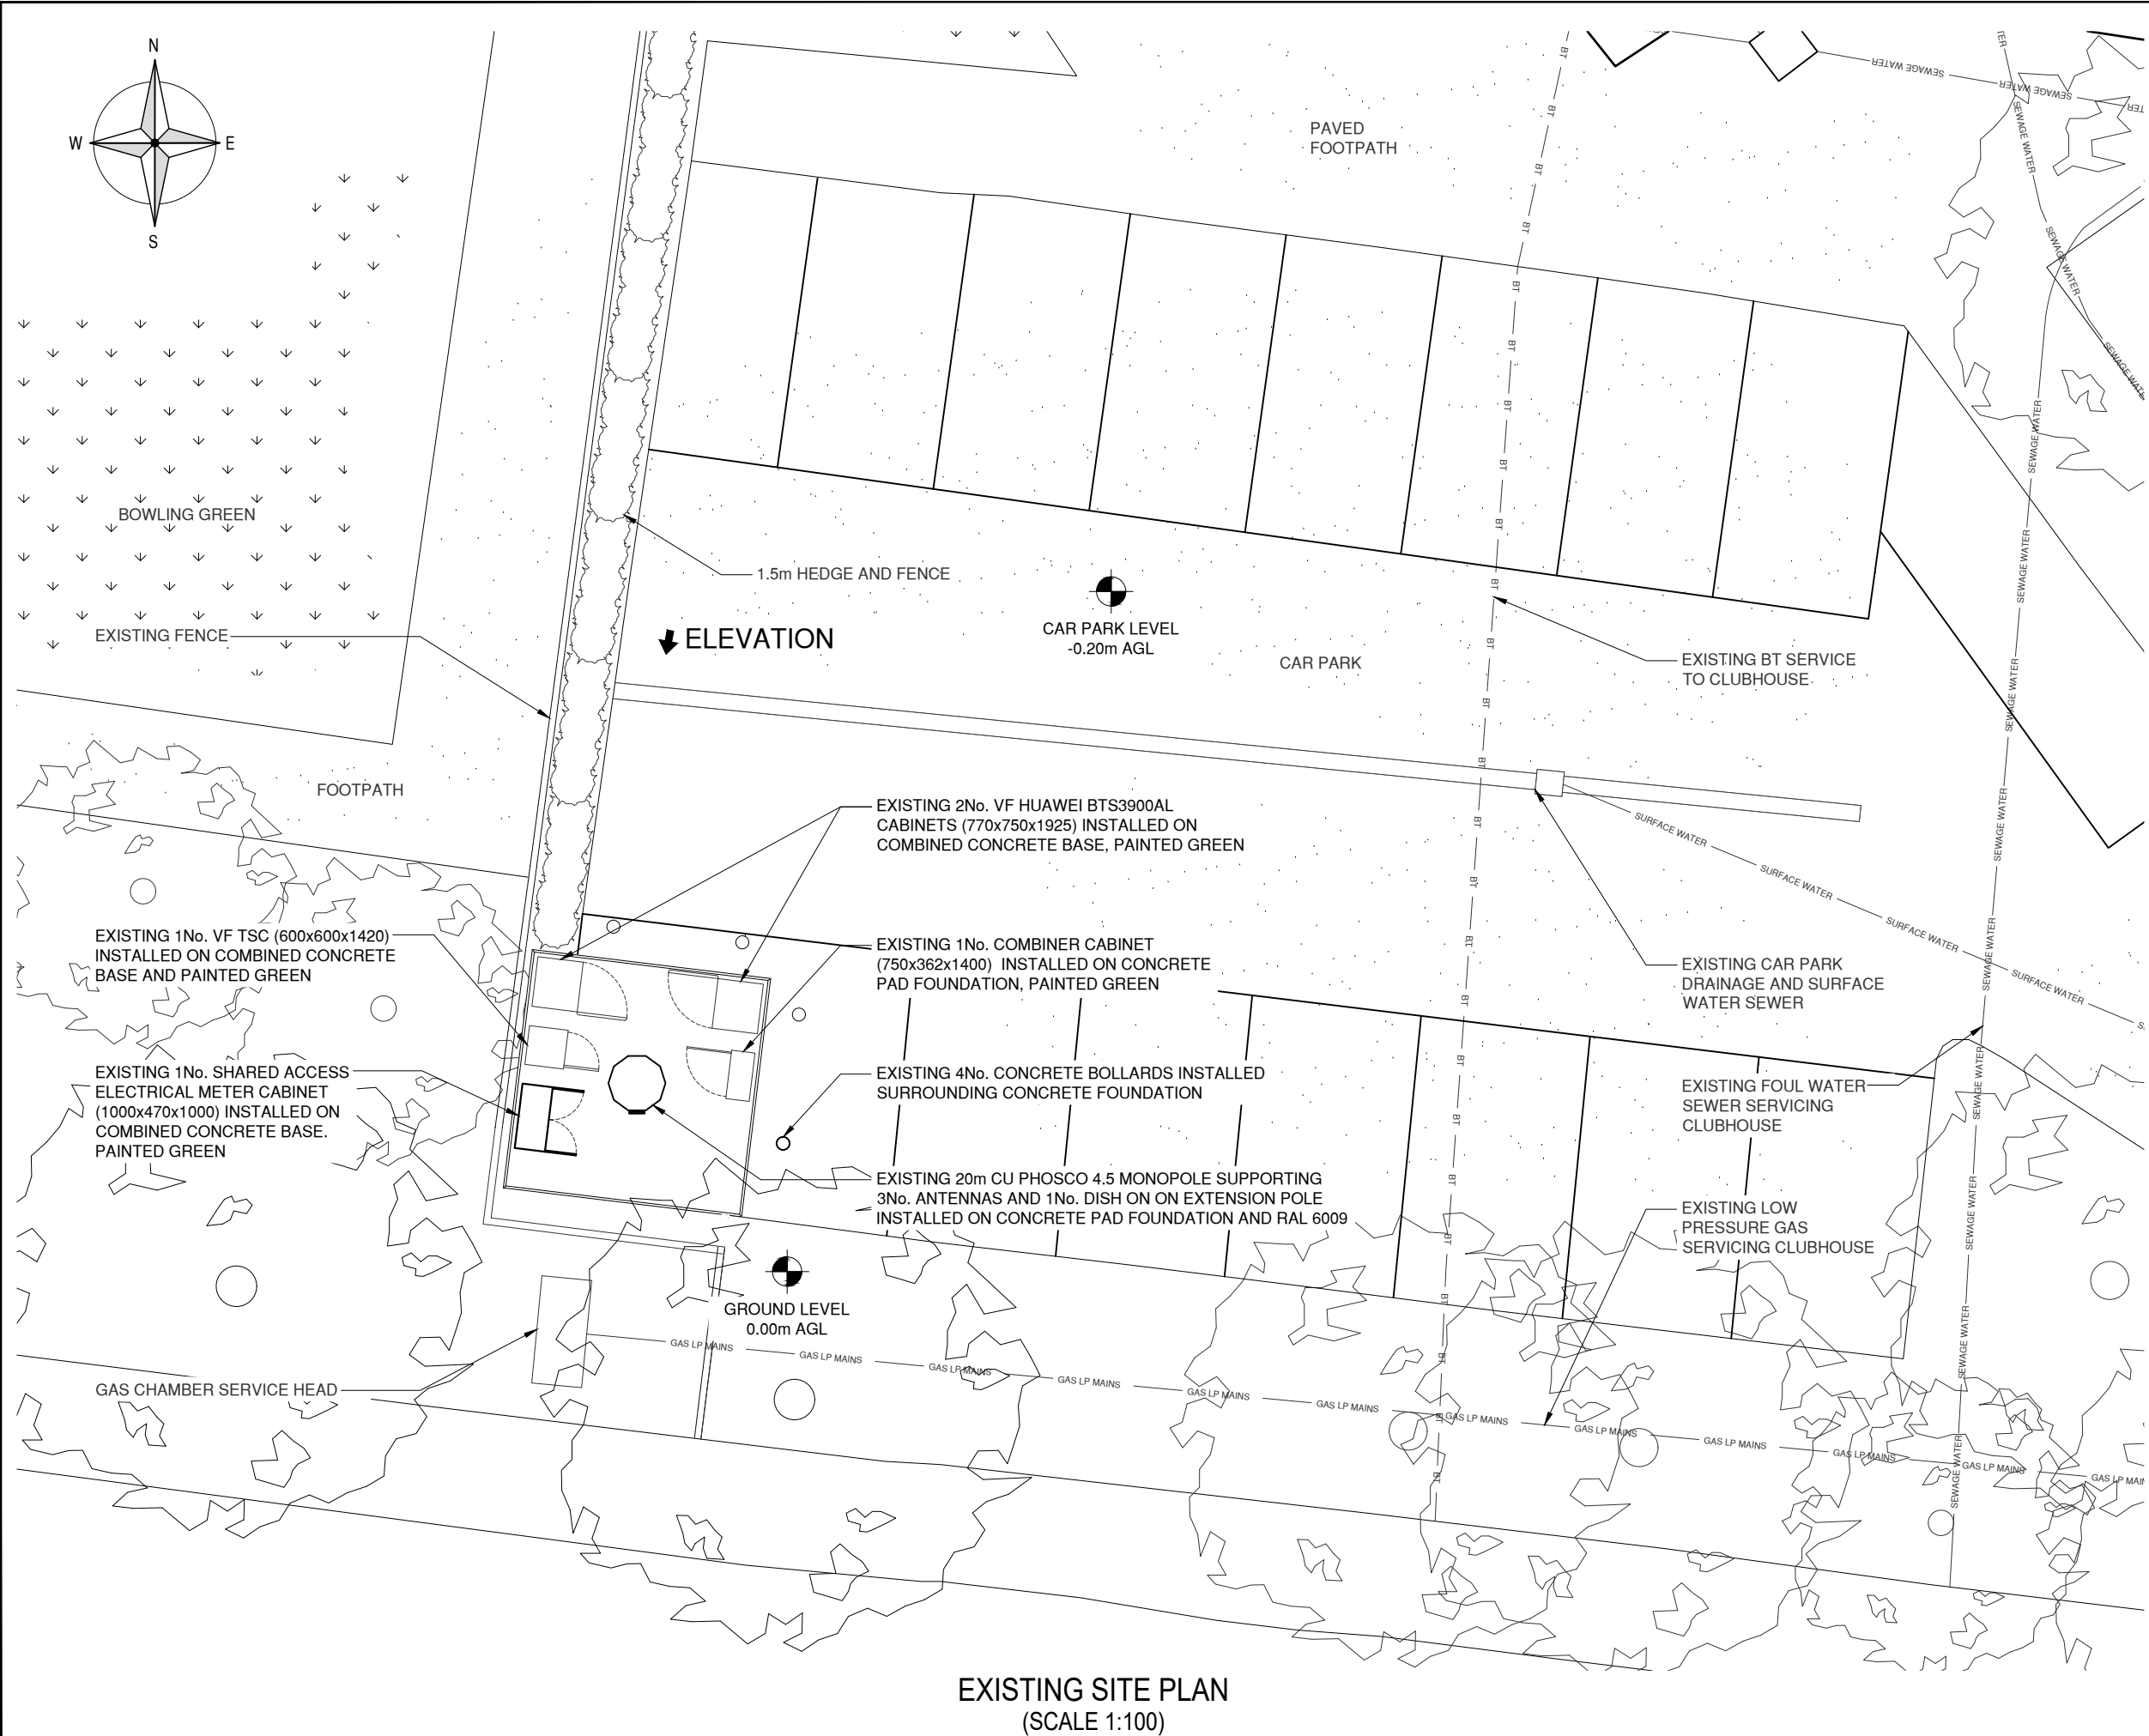

The drawings comply with TEF & Vodafone Standard ICNIRP guidelines.
Designed in accordance with Cornerstone documents: (SDN0013 - TEF) & (SDN0009 - VF)



ALL DIMENSIONS ARE IN mm UNLESS NOTED OTHERWISE

NGR

E: 381995 N: 390577

CONCESSION REQUIRED

NO

NOTE: ALL EXCAVATIONS WORKS SUPERVISED AT ALL TIMES BY A QUALIFIED ARBICULTURAL CONSULTANT

D	AMENDS	MA	MW	MNH	30.05.23
C	AMENDS	MA	MW	MNH	17.03.23
B	AMENDS	MA	MW	MNH	06.02.23
A	PLANNING GAD	MA	MW	MNH	05.05.22
Rev	Modification	By	Ch	Ap	Date

sharedaccess

vodafone

CTIL

Cell Name		Opt.
CRINGLEWOOD SOCIAL CLUB		-
Cell ID No's		
CTIL	TEF	VF
20559625 E331357	92547	89994
Site Address / Contact Details		
CRINGLEWOOD SOCIAL CLUB YEWTREE LANE MANCHESTER M23 0DN		

Drawing Title:	EXISTING SITE PLAN		
Purpose of Issue:	PLANNING ISSUE		
Drawing Number:	200	SA Ref:	BPPE00725
Surveyed By:	DW	Scale:	AS SHOWN
Drawn:	MW	Date:	27.10.21
		Checked:	MNH
		Date:	01.02.23
		Issue:	D

100mm


75mm

50mm

25mm

10mm

A3

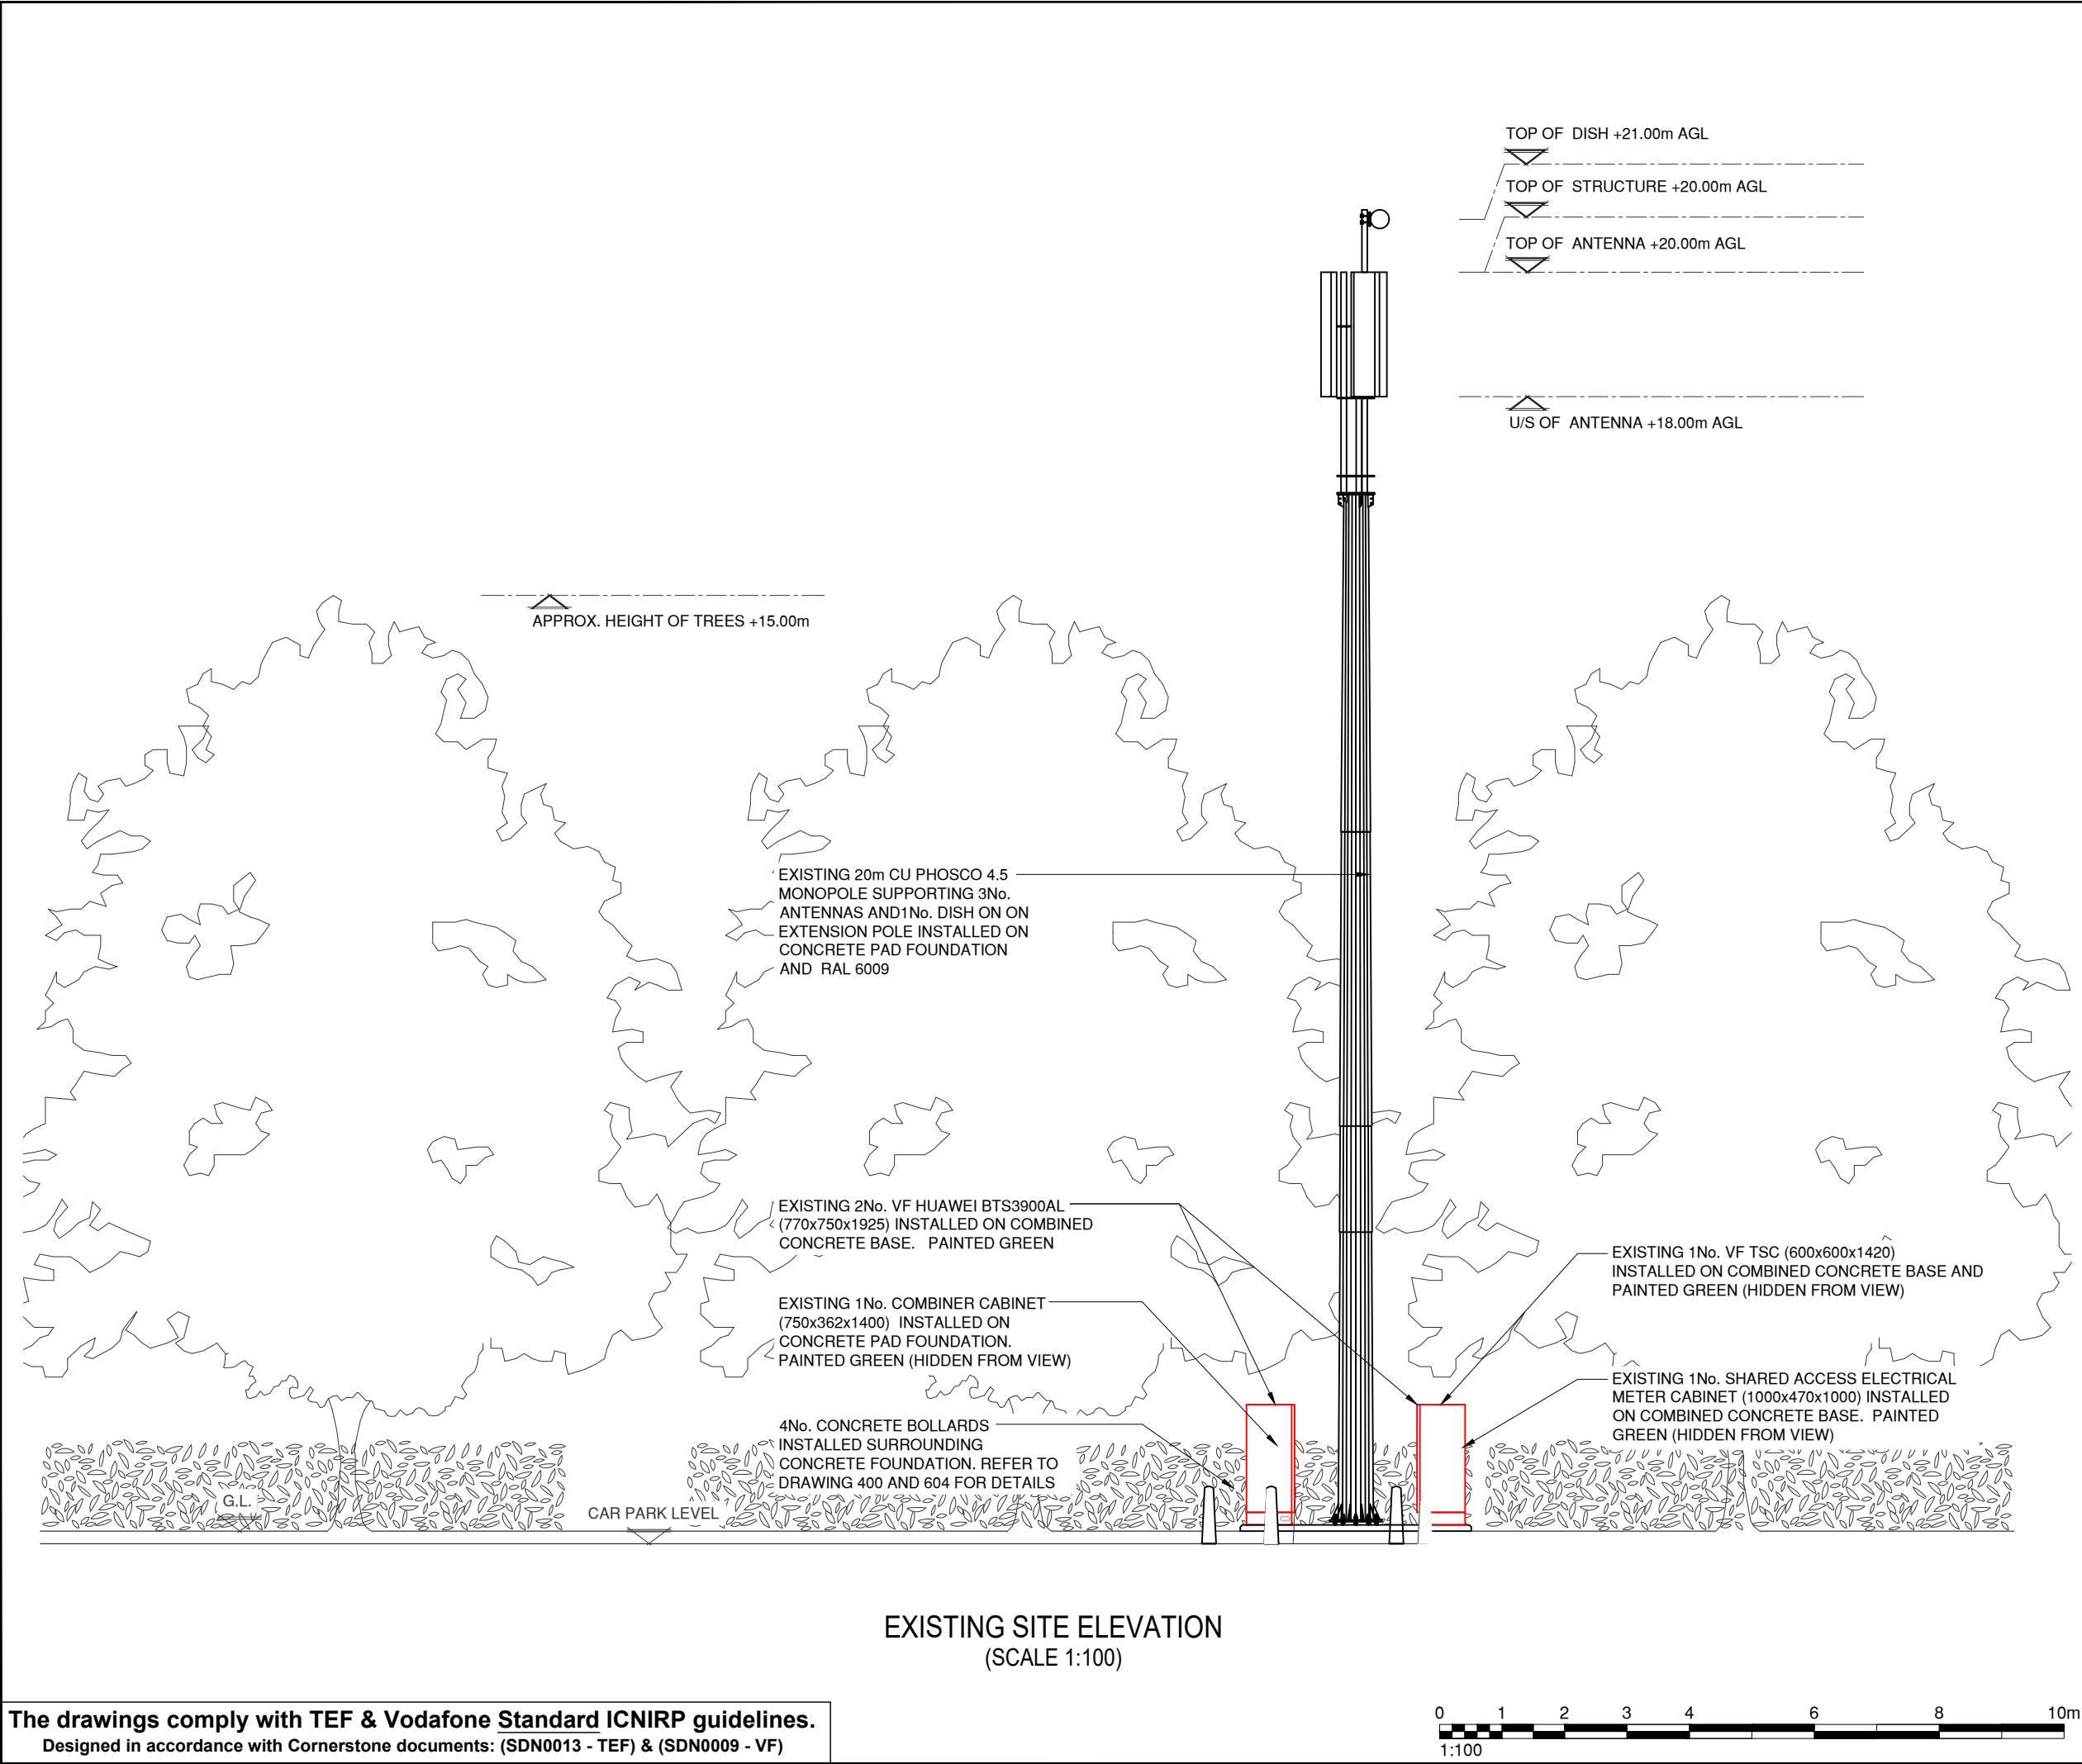

The drawings comply with TEF & Vodafone Standard ICNIRP guidelines.
Designed in accordance with Cornerstone documents: (SDN0013 - TEF) & (SDN0009 - VF)

ALL DIMENSIONS ARE IN mm UNLESS NOTED OTHERWISE

NGR

E: 381995 N: 390577

CONCESSION REQUIRED

NO

D	AMENDS	MA	MW	MNH	30.05.23
C	AMENDS	MA	MW	MNH	17.03.23
B	AMENDS	MA	MW	MNH	06.02.23
A	PLANNING GAD	MA	MW	MNH	05.05.22
Rev	Modification	By	Ch	Ap	Date

sharedaccess

vodafone

CTIL

Cell Name

Opt.

CRINGLEWOOD SOCIAL CLUB

-

Cell ID No's

CTIL

TEF

VF

20559625

92547

89994

E331357

Site Address / Contact Details

CRINGLEWOOD SOCIAL CLUB

YEWTREE LANE

MANCHESTER

M23 0DN

Drawing Title:

EXISTING SITE ELEVATION

Purpose of Issue:

PLANNING ISSUE

Drawing Number:

300

SA Ref:

BPPES00725

Surveyed By:

DW

Scale:

AS SHOWN

Issue:

D

Drawn:

MW

Date:

27.10.21

Checked:

MNH

Date:

01.02.23

100mm


75mm

50mm

25mm

10mm

A3

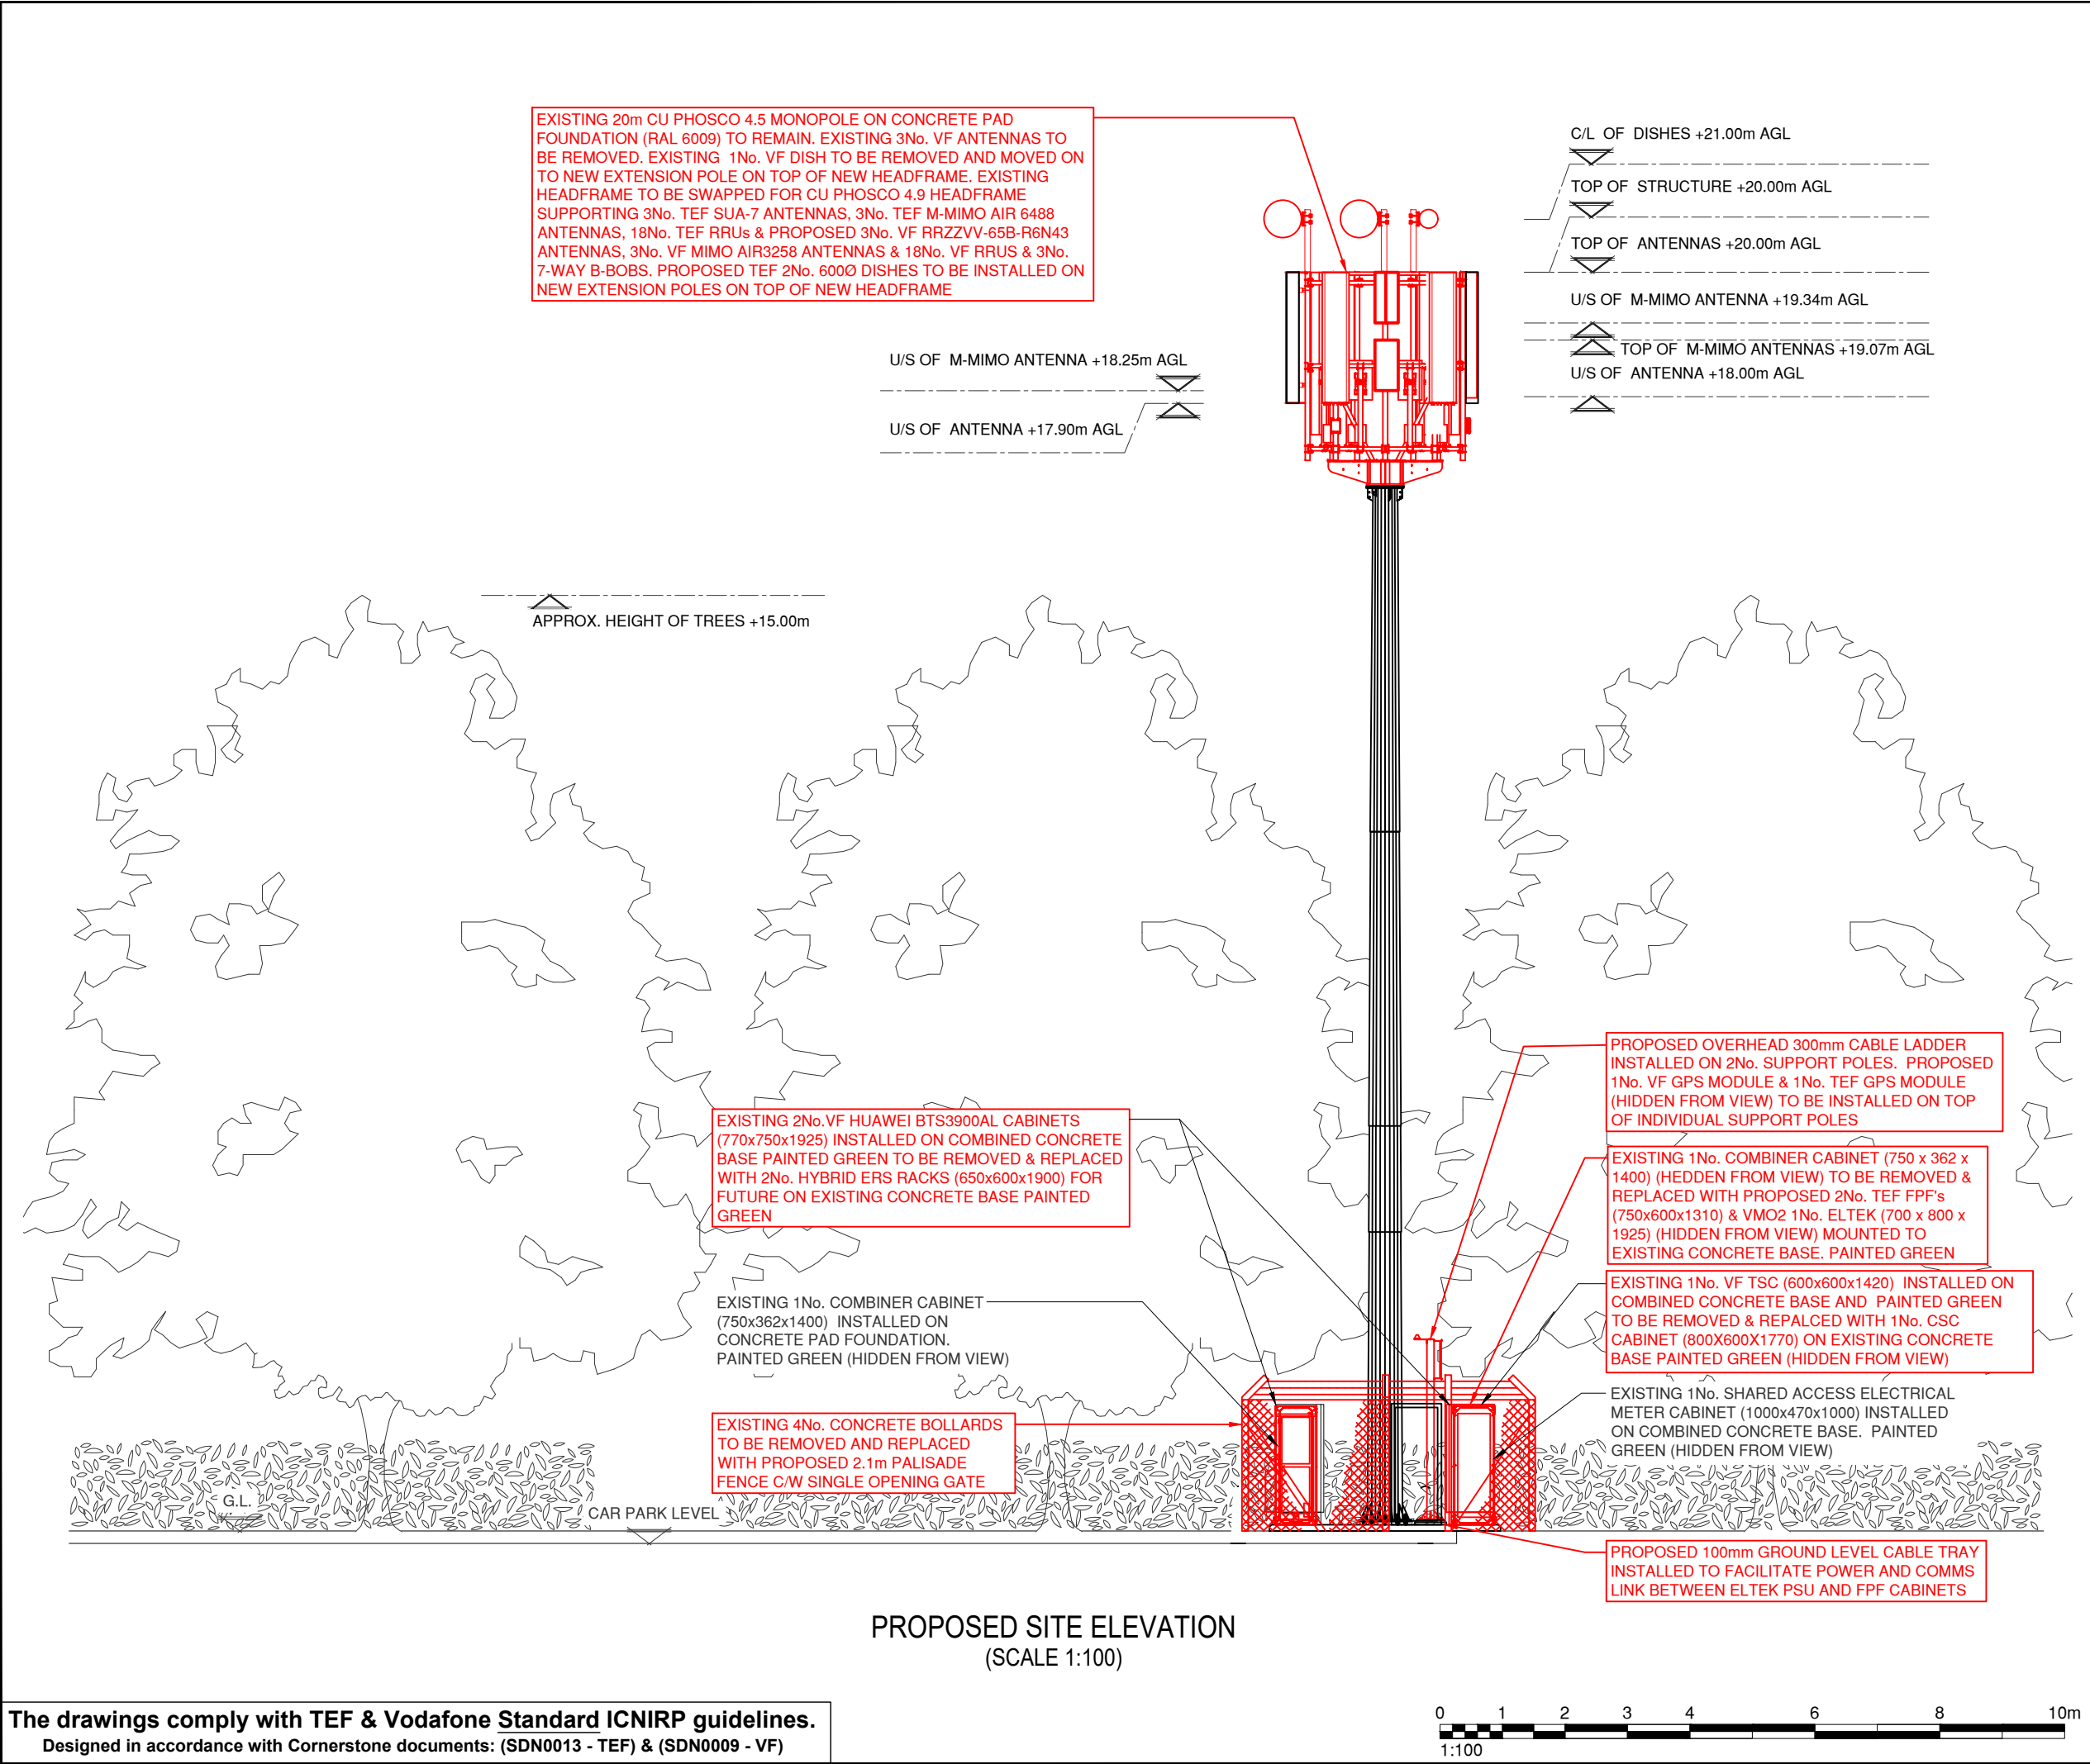

ALL DIMENSIONS ARE IN mm UNLESS NOTED OTHERWISE						
NGR		E: 381995 N: 390577				
CONCESSION REQUIRED				NO		
D	AMENDS		MA	MW	MNH	30.05.23
C	AMENDS		MA	MW	MNH	17.03.23
B	AMENDS		MA	MW	MNH	06.02.23
A	PLANNING GAD		MA	MW	MNH	05.05.22
Rev	Modification		By	Ch	Ap	Date
<div><div>shared access</div></div>						
<div><div><div></div></div><div>vodafone</div><div>CTIL</div></div>						
Cell Name					Opt.	
CRINGLEWOOD SOCIAL CLUB					-	
Cell ID No's						
CTIL		TEF		VF		
20559625 E331357		92547		89994		
Site Address / Contact Details						
CRINGLEWOOD SOCIAL CLUB YEWTREE LANE MANCHESTER M23 0DN						
Drawing Title:		PROPOSED SITE ELEVATION				
Purpose of Issue:		PLANNING ISSUE				
Drawing Number:		301		SA Ref: BPPE00725		
Surveyed By:		DW			Scale: AS SHOWN	
Drawn: MW		Date: 27.10.21		Checked: MNH		Date: 01.02.23
						D

The drawings comply with TEF & Vodafone Standard ICNIRP guidelines.
Designed in accordance with Cornerstone documents: (SDN0013 - TEF) & (SDN0009 - VF)

