

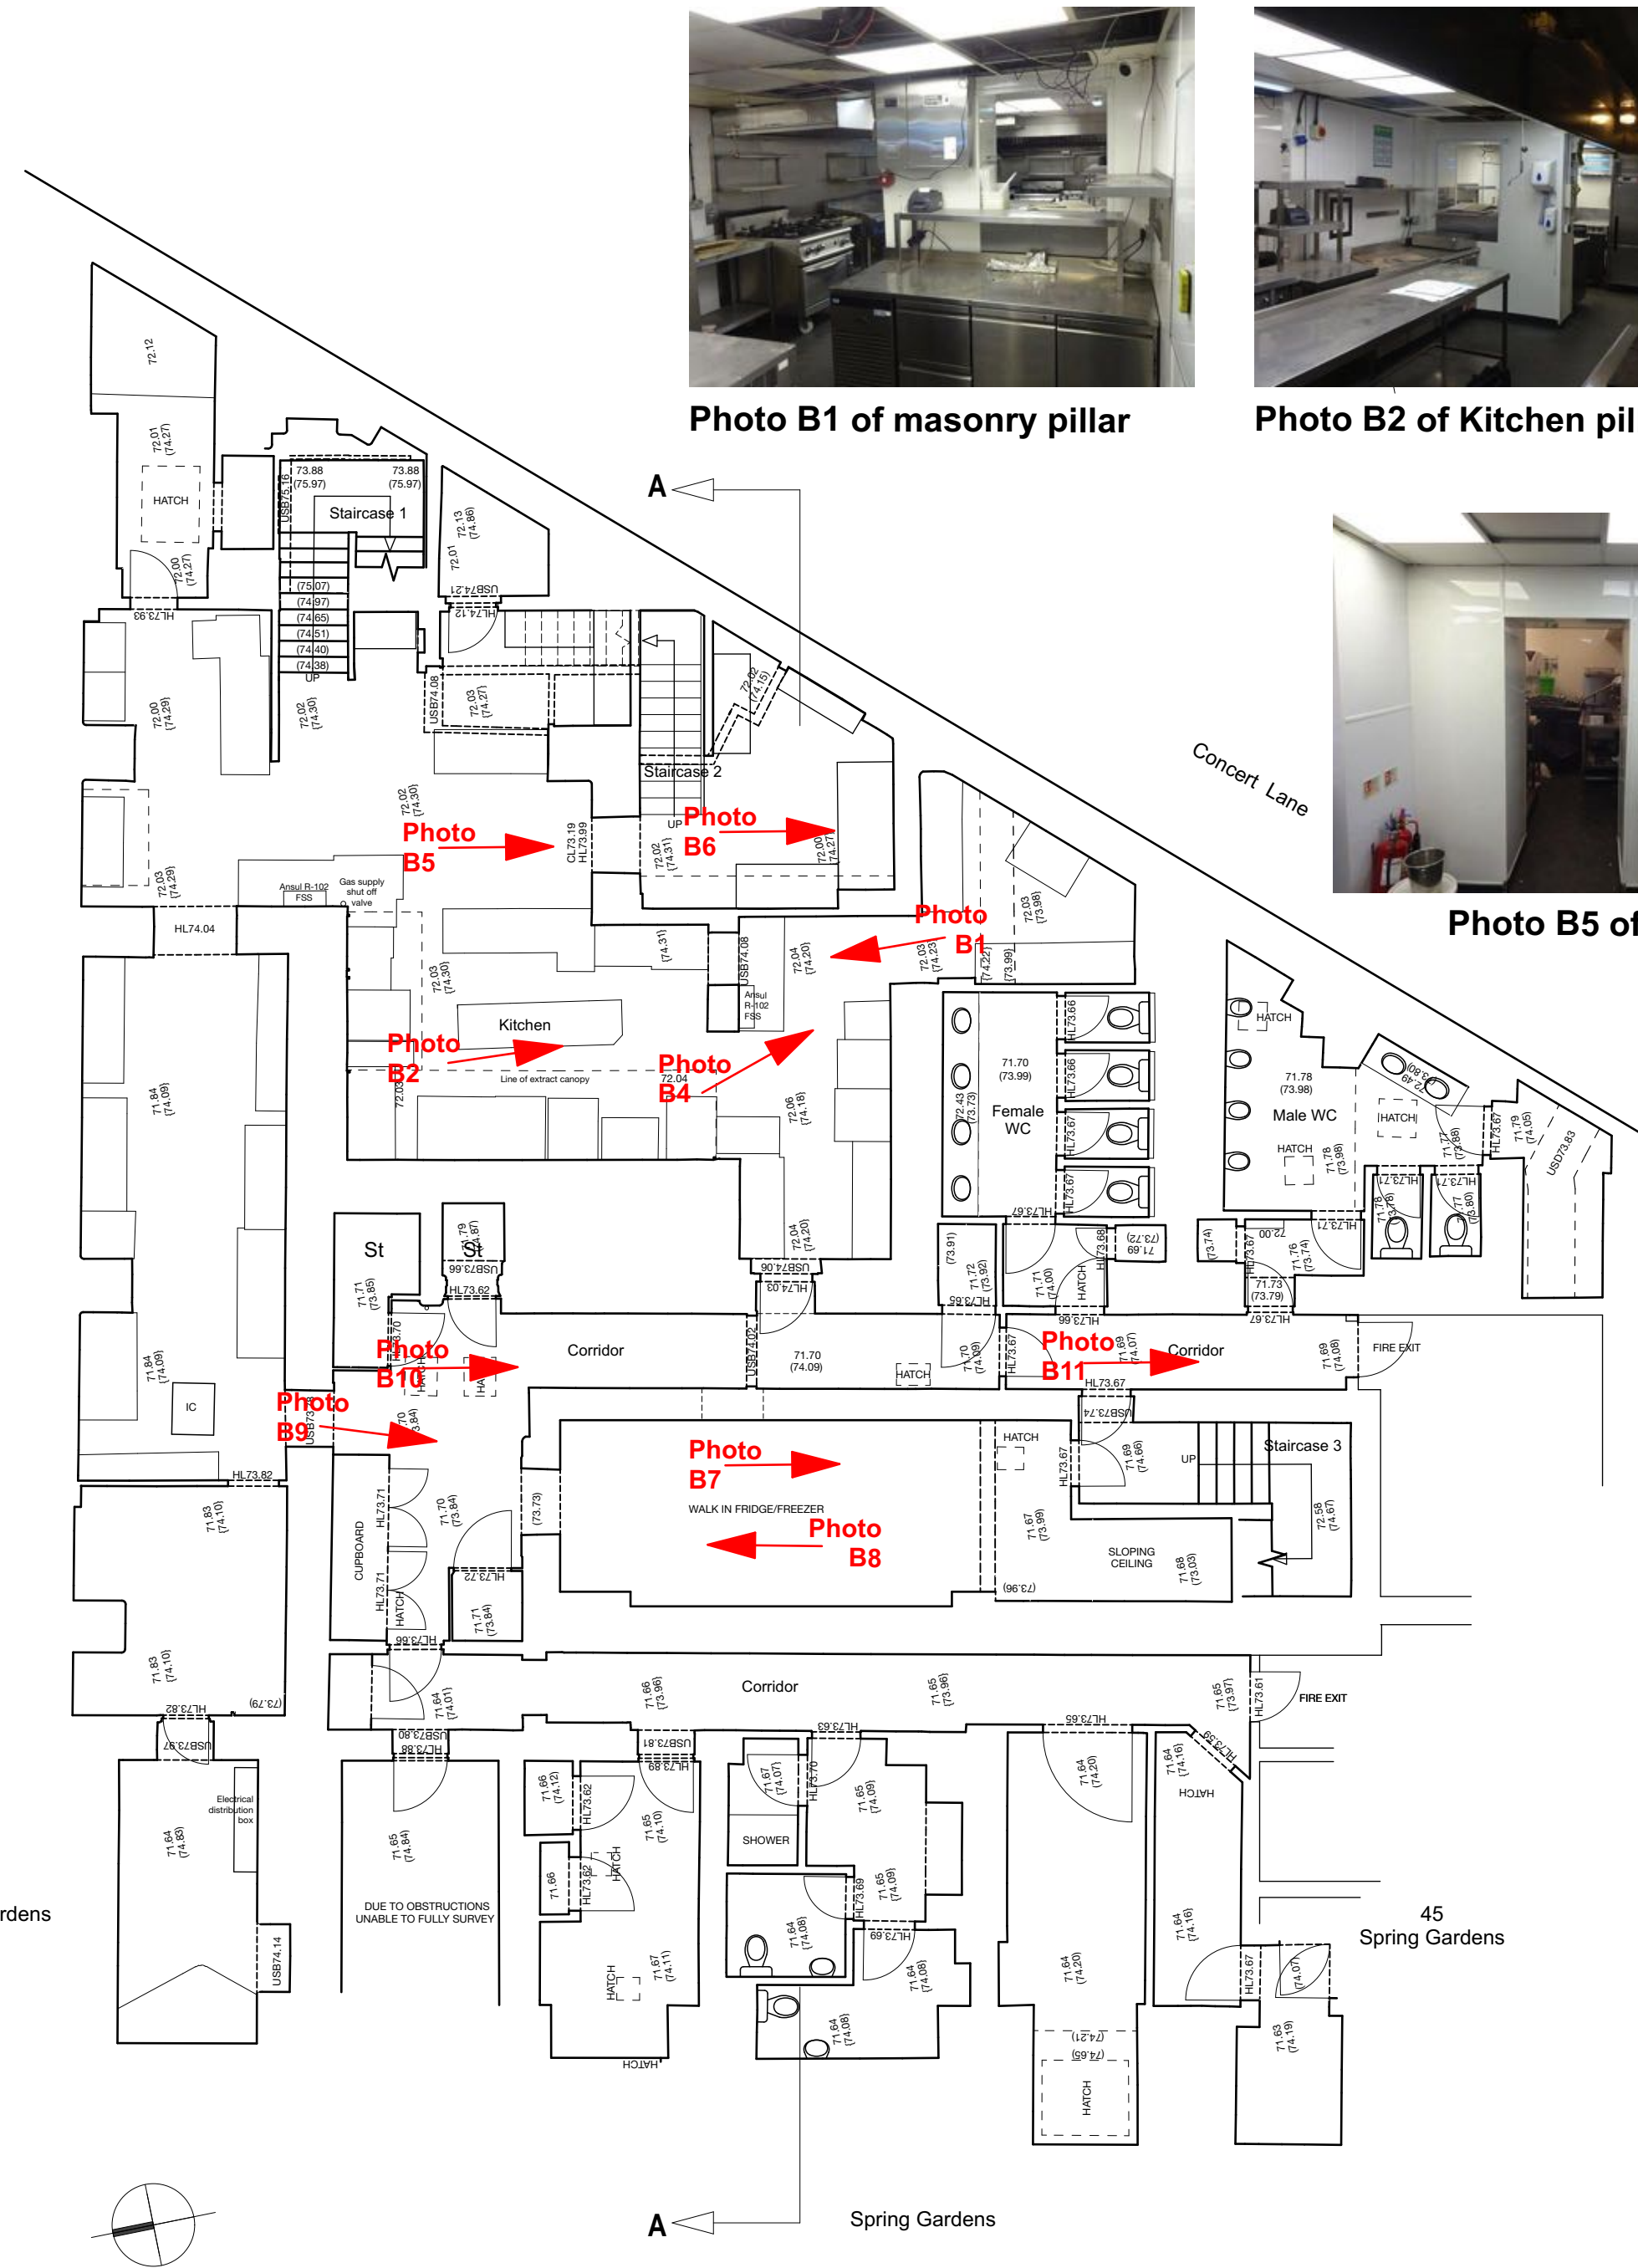


Photo B1 of masonry pillar



Photo B2 of Kitchen pillar



Photo B3 of Kitchen pillar



Photo B4 of Kitchen



Photo B5 of Porter Area



Photo B6 of Porter Area



Photo B7 of Walk in Fridge



Photo B8 of Walk in Fridge



Photo B9 of Walk in Fridge



Photo B11 of WC Lobby



Photo B10 of Corridor Wall

Notes

This drawing is the property of Mike Macpherson Architects and copyright is reserved by them. This drawing is not to be copied or disclosed by or to any unauthorised persons without the prior written consent of Mike Macpherson Architects.

Do not scale for construction purposes.
All dimensions are to be checked on site prior to construction, manufacture of any components and ordering of materials and equipment.

Any discrepancies are to be reported to the architect for clarification.

All materials and workmanship to be in accordance with the current British Standards and codes of practice.

PLANNING ISSUE

REVISIONS

Scheme
Fit Out & Alteration Works
Cibo Restaurant
Basement & Ground Floors
43 Spring Gardens
Manchester M2 2BG
Client
MRV Restaurant Group Ltd

Title
Basement Kitchen Area
Photographs

Scale	Date	Drawn
1:100	7.11.23	MM
Job No	Dwg No	Rev
P390	SP1	

Mike Macpherson **Architects**
38 Reynard Road, Chorlton, Manchester M21 8DD

T: 0161 870 6129

E: mail@mikemacpherson-architects.co.uk
www.mikemacpherson-architects.co.uk

EXISTING BASEMENT FLOOR PLAN 1:100@A2 (1:200@A4)

BASEMENT KITCHEN AREA PHOTOGRAPHS