
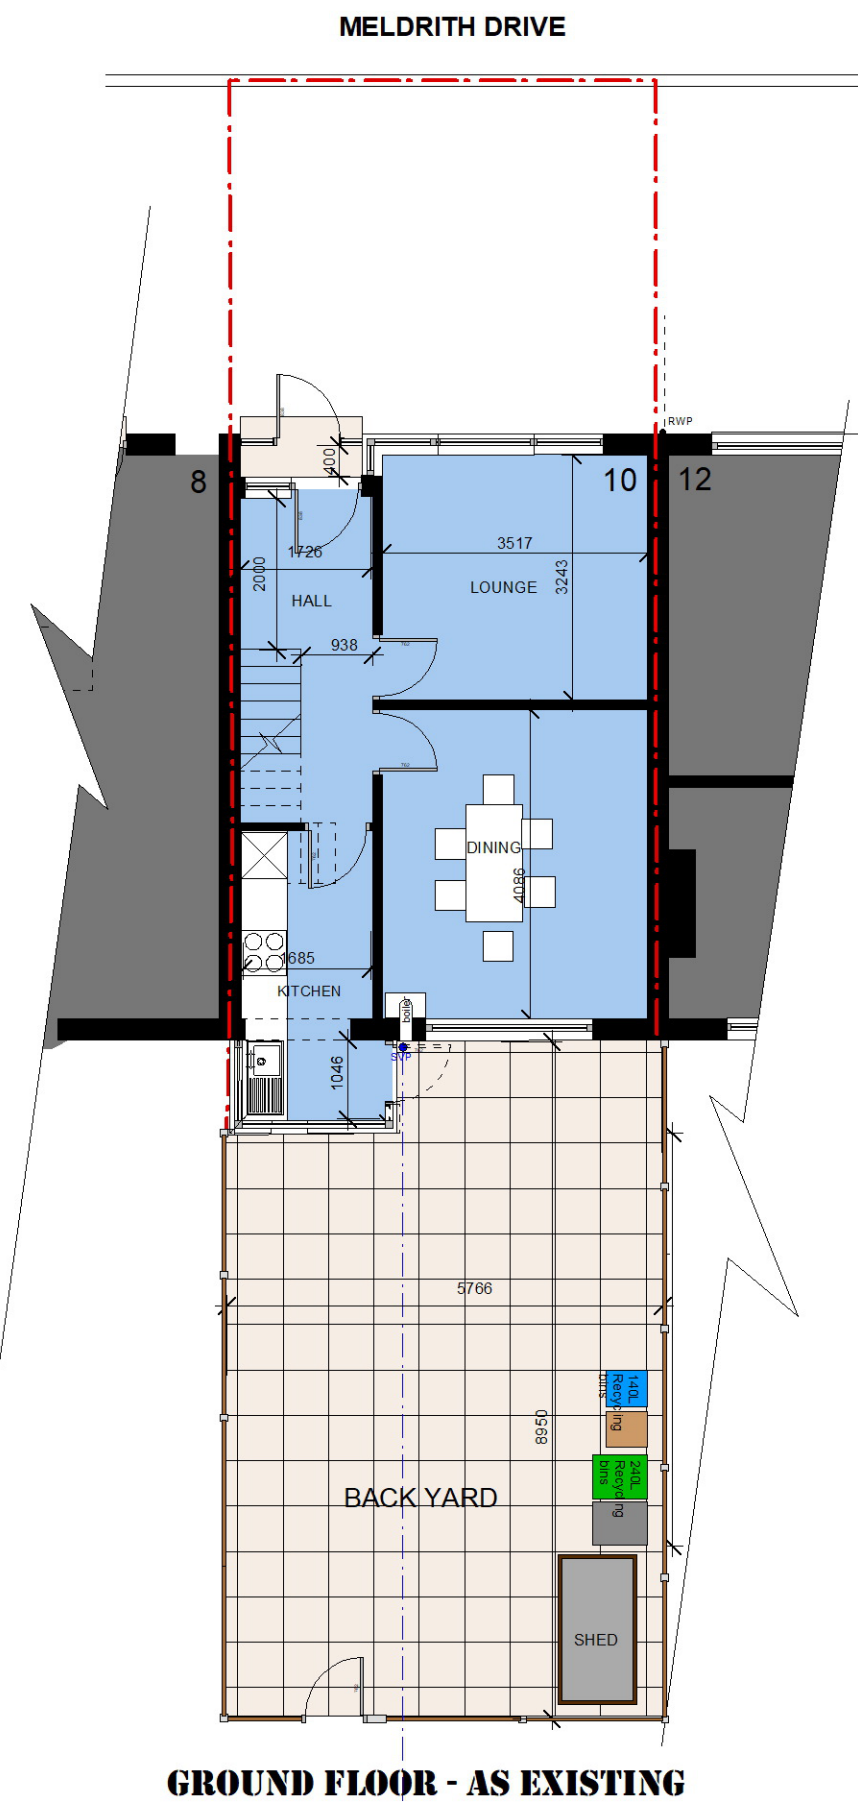
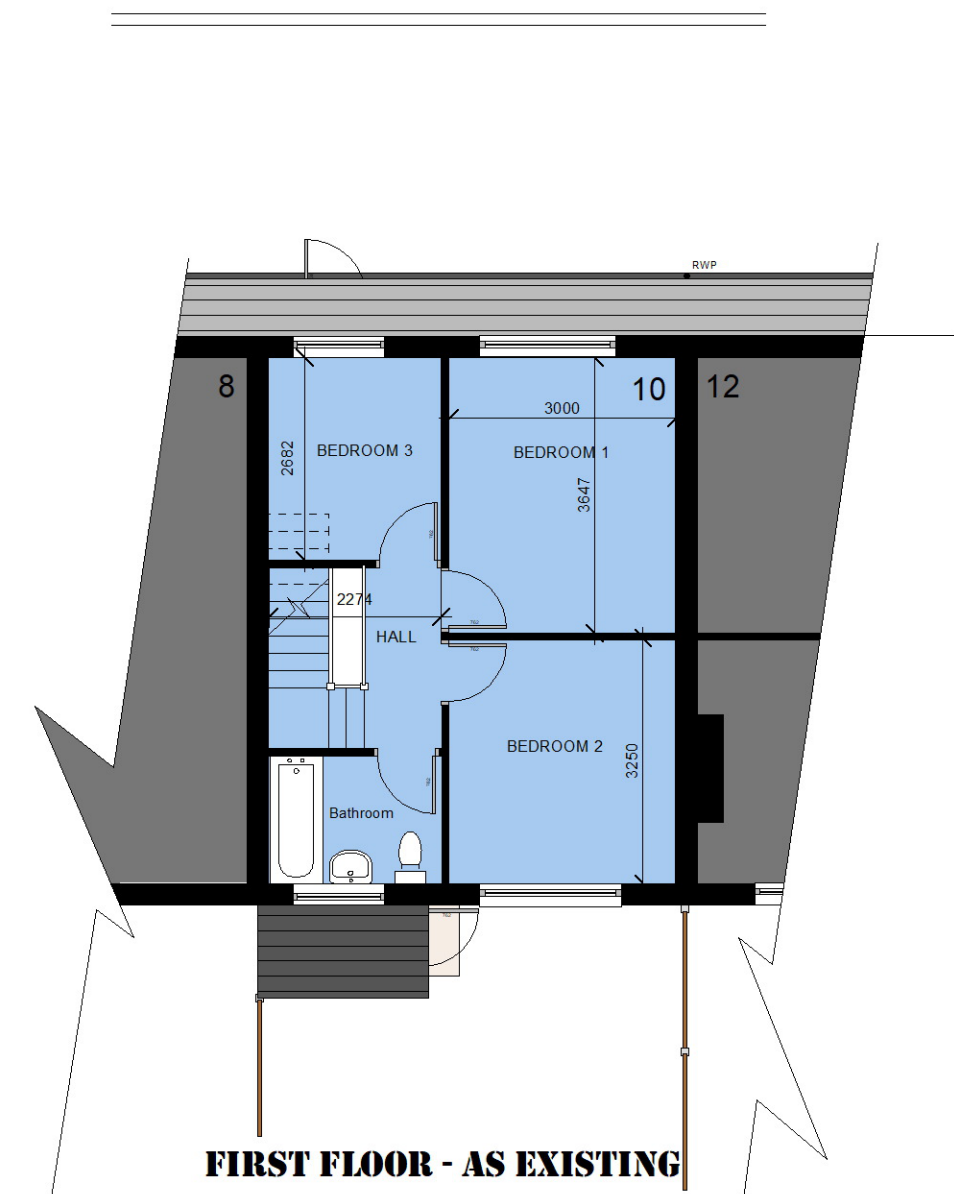
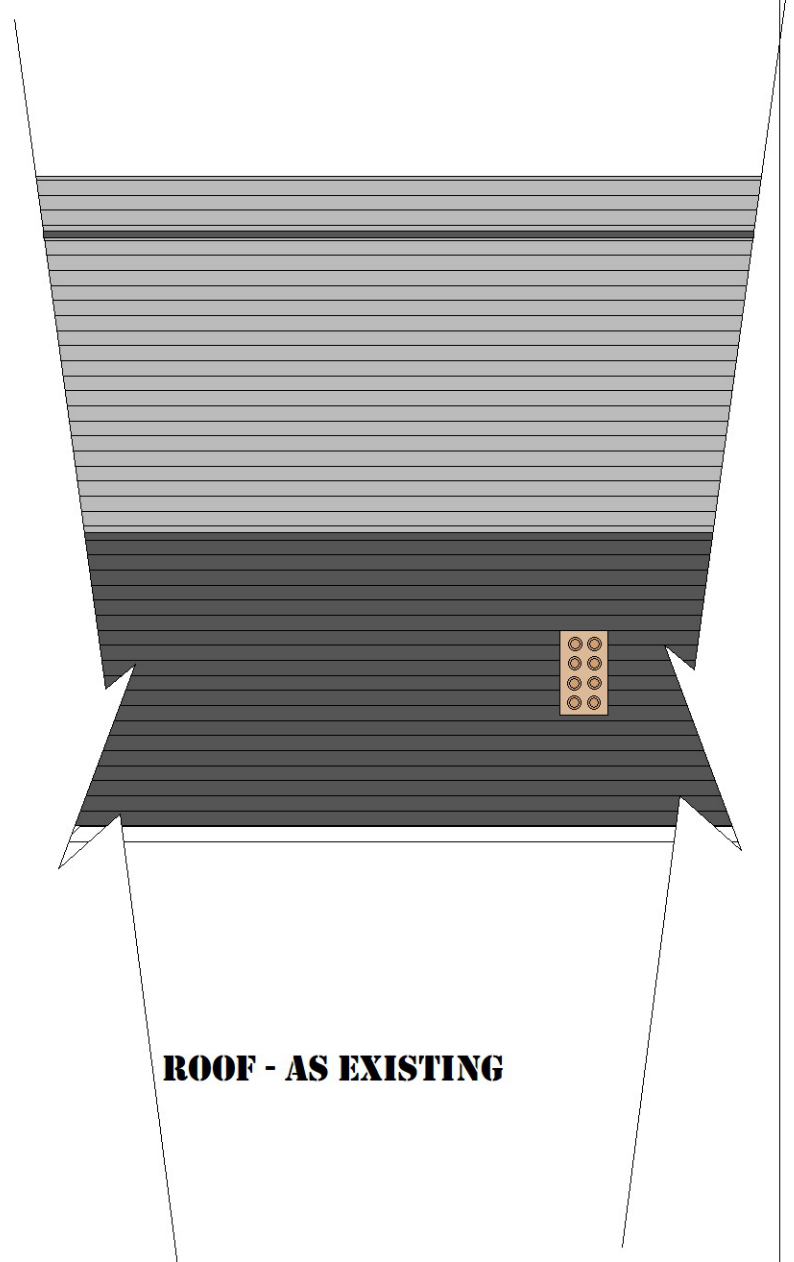
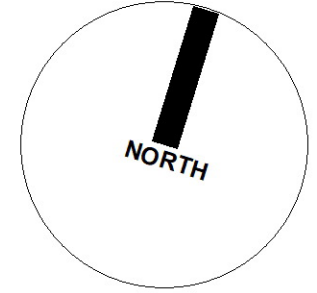


All Dimensions should be checked on site.
Do not scale this drawing for fabrication.
Any drawing errors should be brought to the attention of the architect.
COPYRIGHT DaC Design

REVISIONS:	
REV:	DATE
DETAILS OF REVISION	

 

P02

DRAWING: FLOOR PLANS - AS EXISTING
JOB TITLE: REMODEL & EXTENSION _ 10 Meldreth Drive, Longsight, Manchester, M12 4NB

CLIENT: Mr S Islam
SCALE: 1:100 @ A3
DATE: July 2023

DaC DESIGN
ARCHITECTURE & PLANNING
0776 452 3545 0161 425 3934