
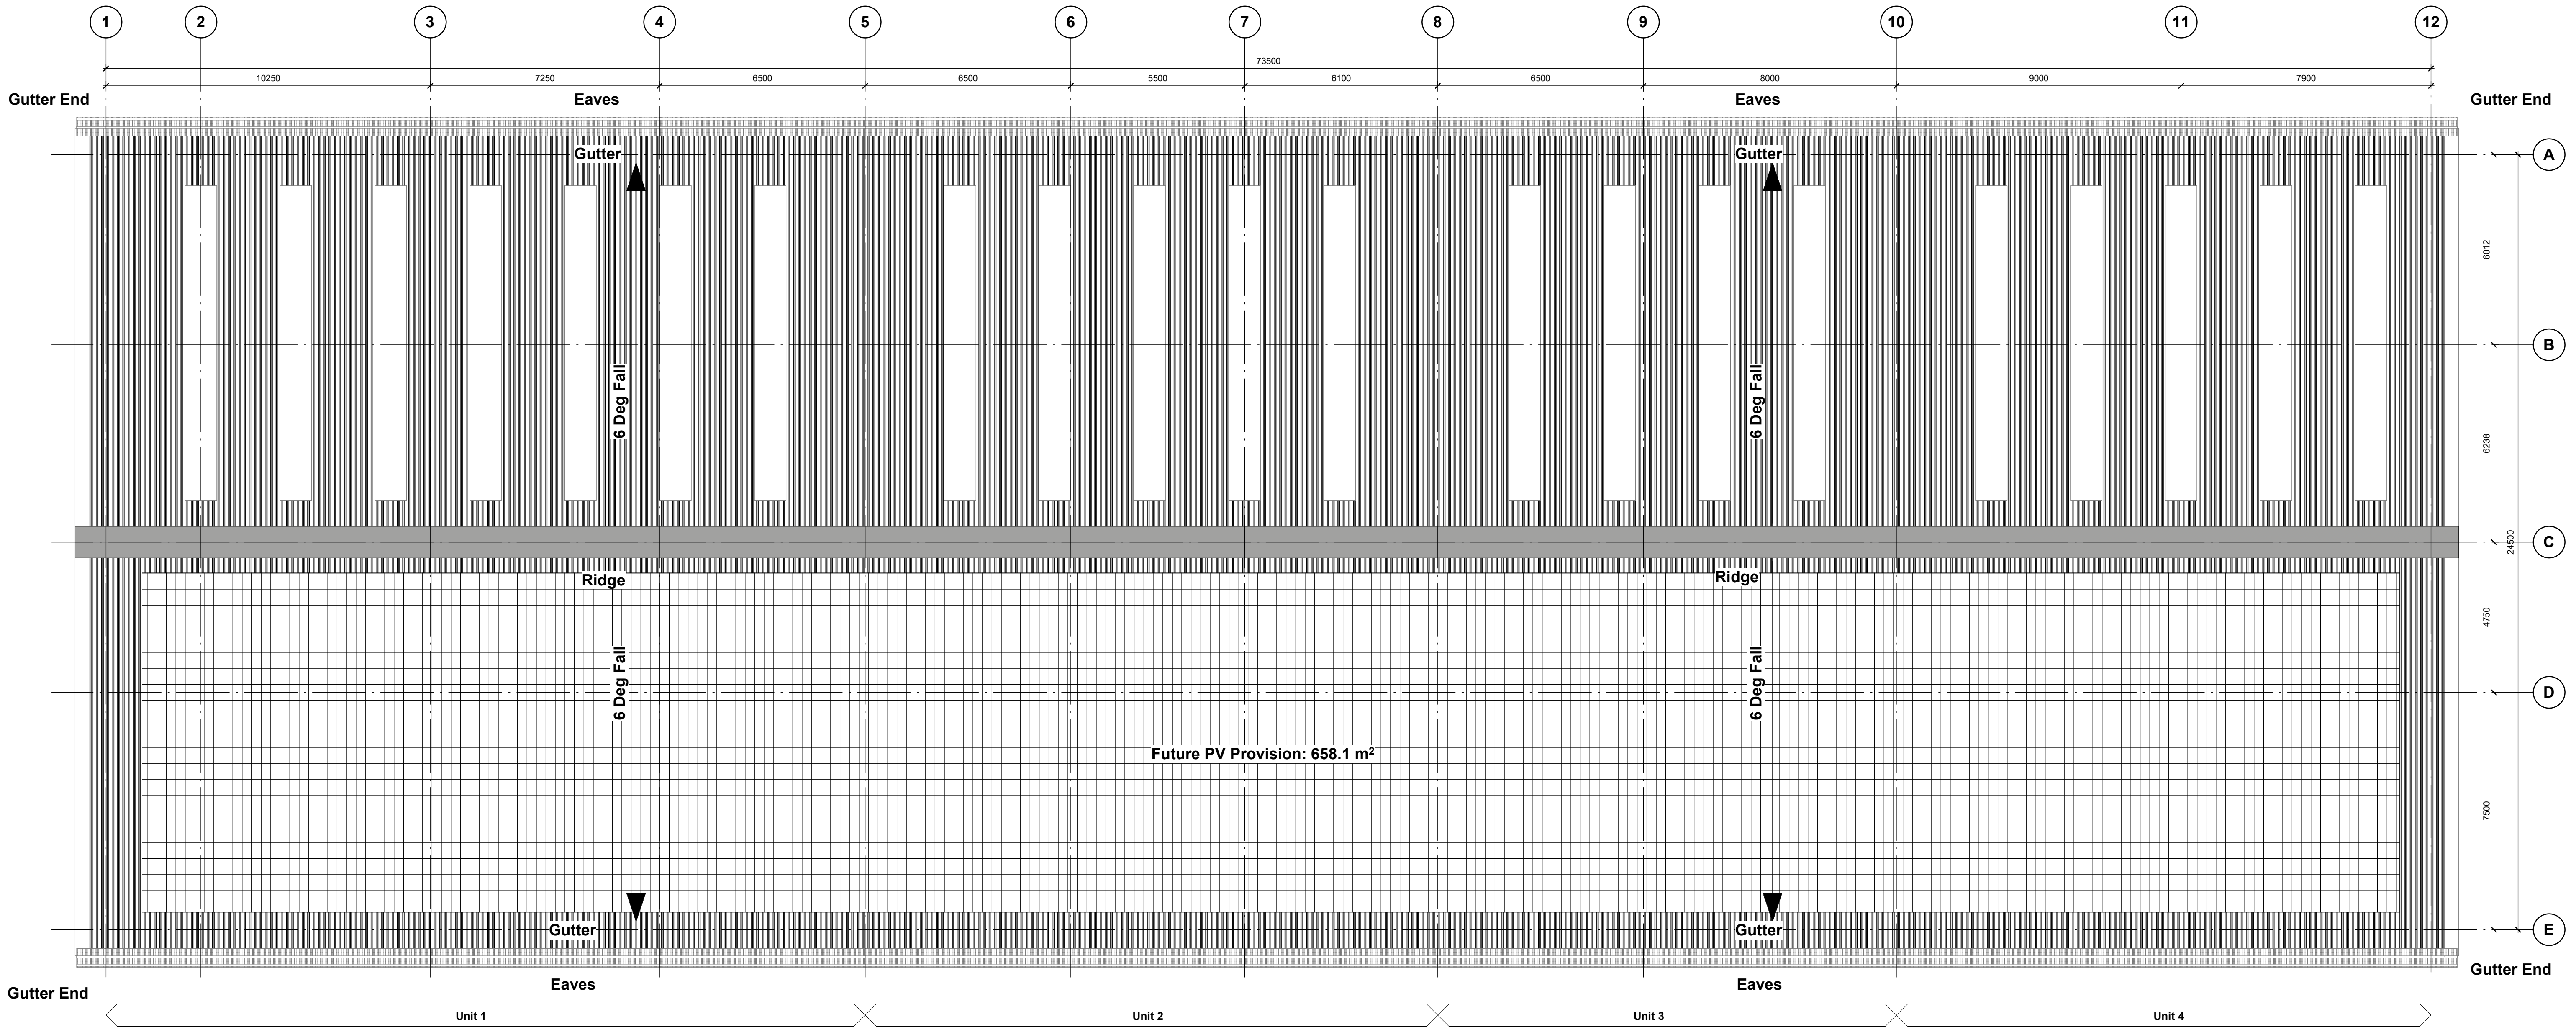


- Dimensions are all in millimeters, unless stated otherwise.
- It is the recipient's responsibility to print this document to the correct scale.
- All the relevant drawings and specifications should be read in conjunction with this drawing.

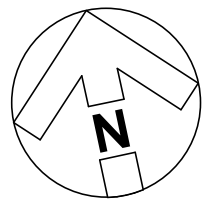

Roof Plan

P.2	PV allocation to Roof Plan	BB	JC	13.12.23
P.1	Initial Issue	BB	JC	31.10.23

rev	amendments	by	ckd	date
-----	------------	----	-----	------

Crab Tree Lane,
Manchester
Unit 1-4 - Roof Plan

Information Container LOIN	
LOD 1	LOI 1

Chancerygate



Newark Beacon, Caferata Way, Newark, Nottinghamshire, NG24 2TN
+44 (0)1636 653027 +44 (0)1636 653010 info@umcarchitects.com

RIBA PoW Stage:	Stage 2 - Planning		
Suitability / Status:	S2		
Drawn / Checked:	BB/JC		
Date:	03/11/23		
Scale:	1 : 100 @ A1		
UMC Project Number:	23168		
Document Reference:	Drawing no:	Revision:	
23168-UMC -01 -R1 -DR -A-	1002	P.2	

PLANNING
THIS DRAWING IS FOR PLANNING CONSIDERATION ONLY
AND SHOULD NOT BE USED FOR ANY OTHER PURPOSE