

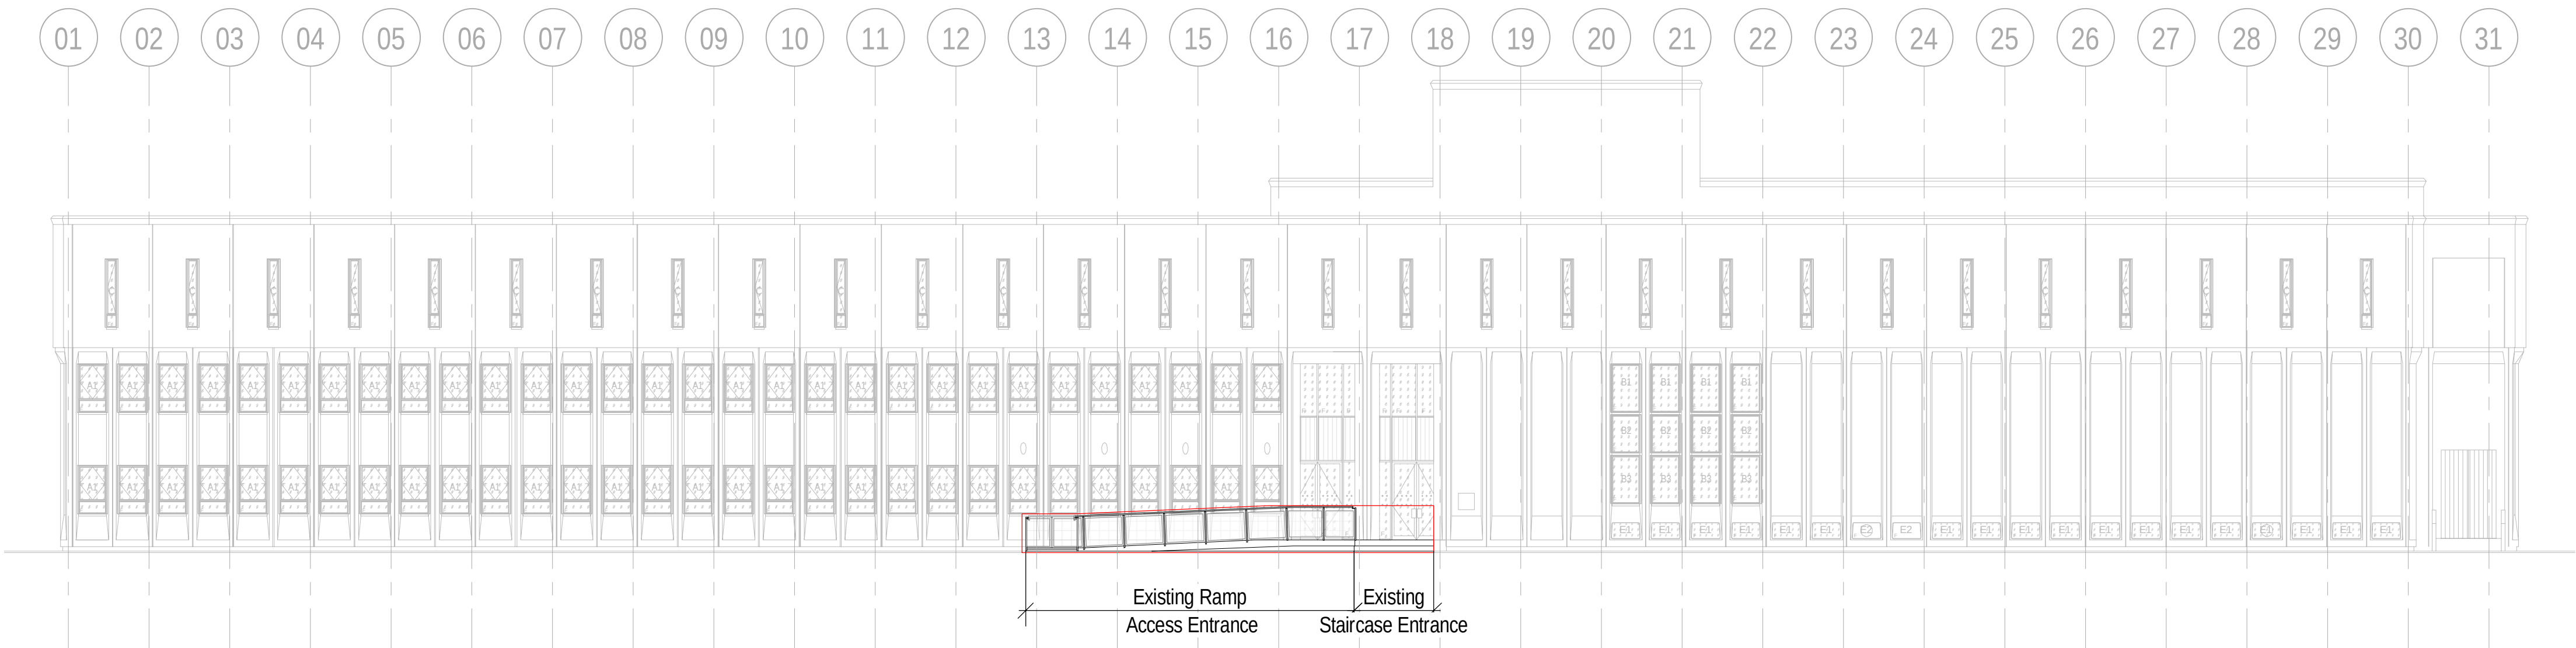


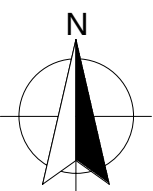

Existing NE Elevation

1 : 150 @ A1

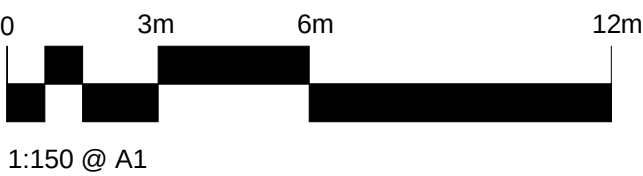

Proposed NE Elevation

1 : 150 @ A1



Note: Profiled spandrel panel to be replicated in matching finish. Brickwork to ramp to match existing brick panels to recess.

P1	Issued for approval	13.09.2023	PMB / SA	TF
PLANNING				
Revision	Description	Date	Drawn	Checked

Halliday Meecham Architects Limited

111 Piccadilly Manchester M1 2HY
+44 (0)161 661 5566

4 Devonshire Street London W1W 5DT
+44 (0)203 440 5175

hma@hallidaymeecham.com
www.hallidaymeecham.com



Client:	University of Manchester					
Project:	Humanities LTM					
Phase/ Location:	Humanities Building, University of Manchester					
Drawing:	Existing and Proposed Front Elevation					
Scale @ A1	Scale @ A3	Date:	Drawn:	Checked:	Job No.	Drawing No.
1:150	1:300	09/11/23	SA	TF	5607	20202
Drawing Ref. 5607-HMA-HB-XX-DR-A-20202						Revision P1