
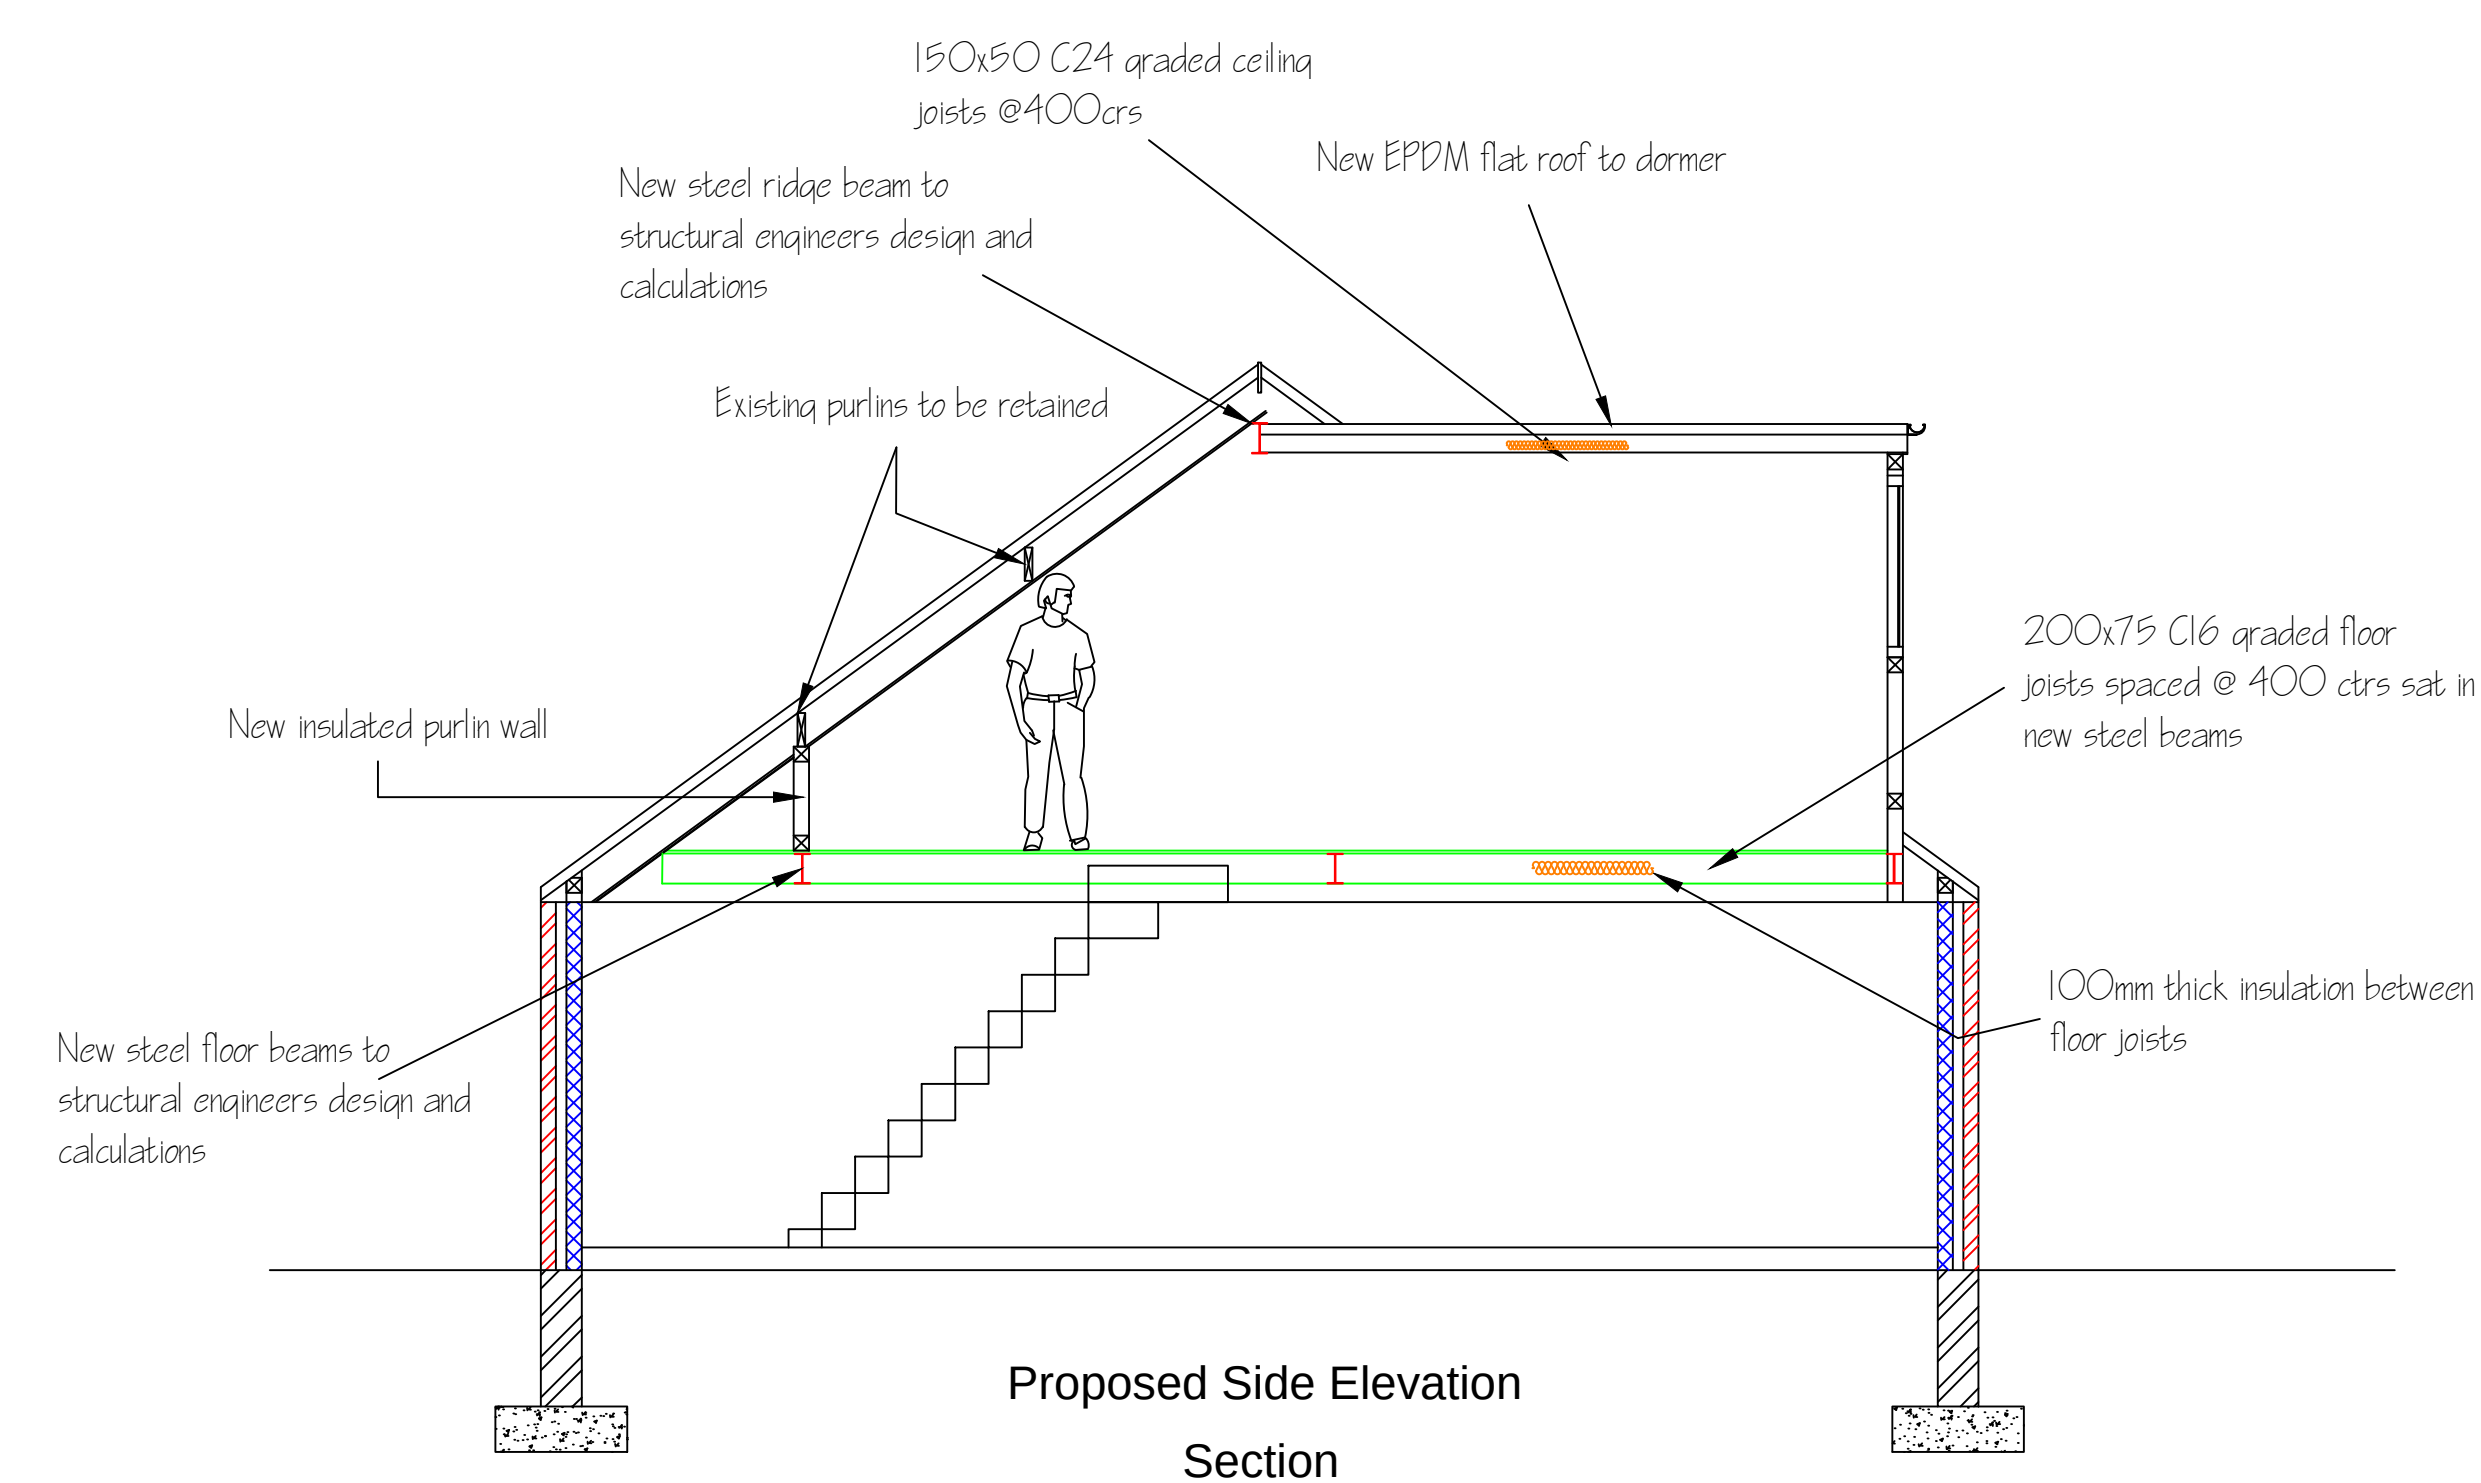
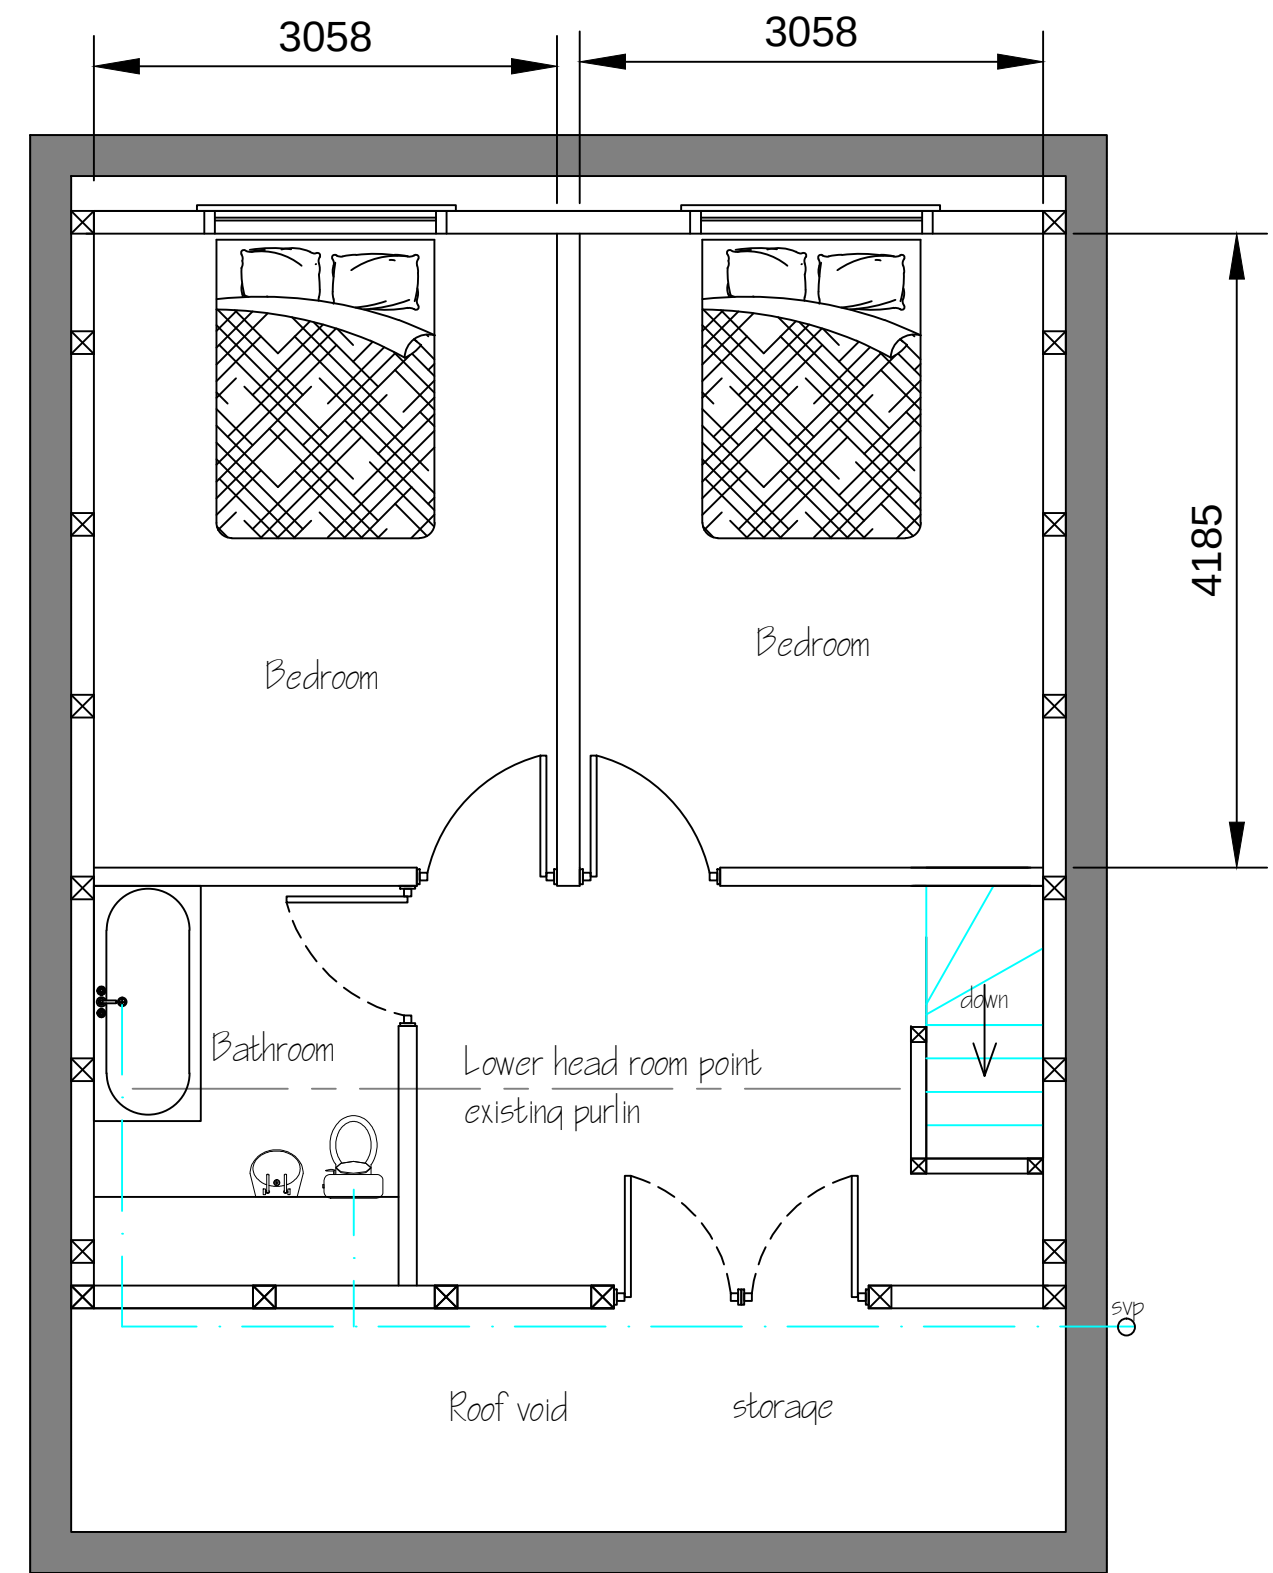
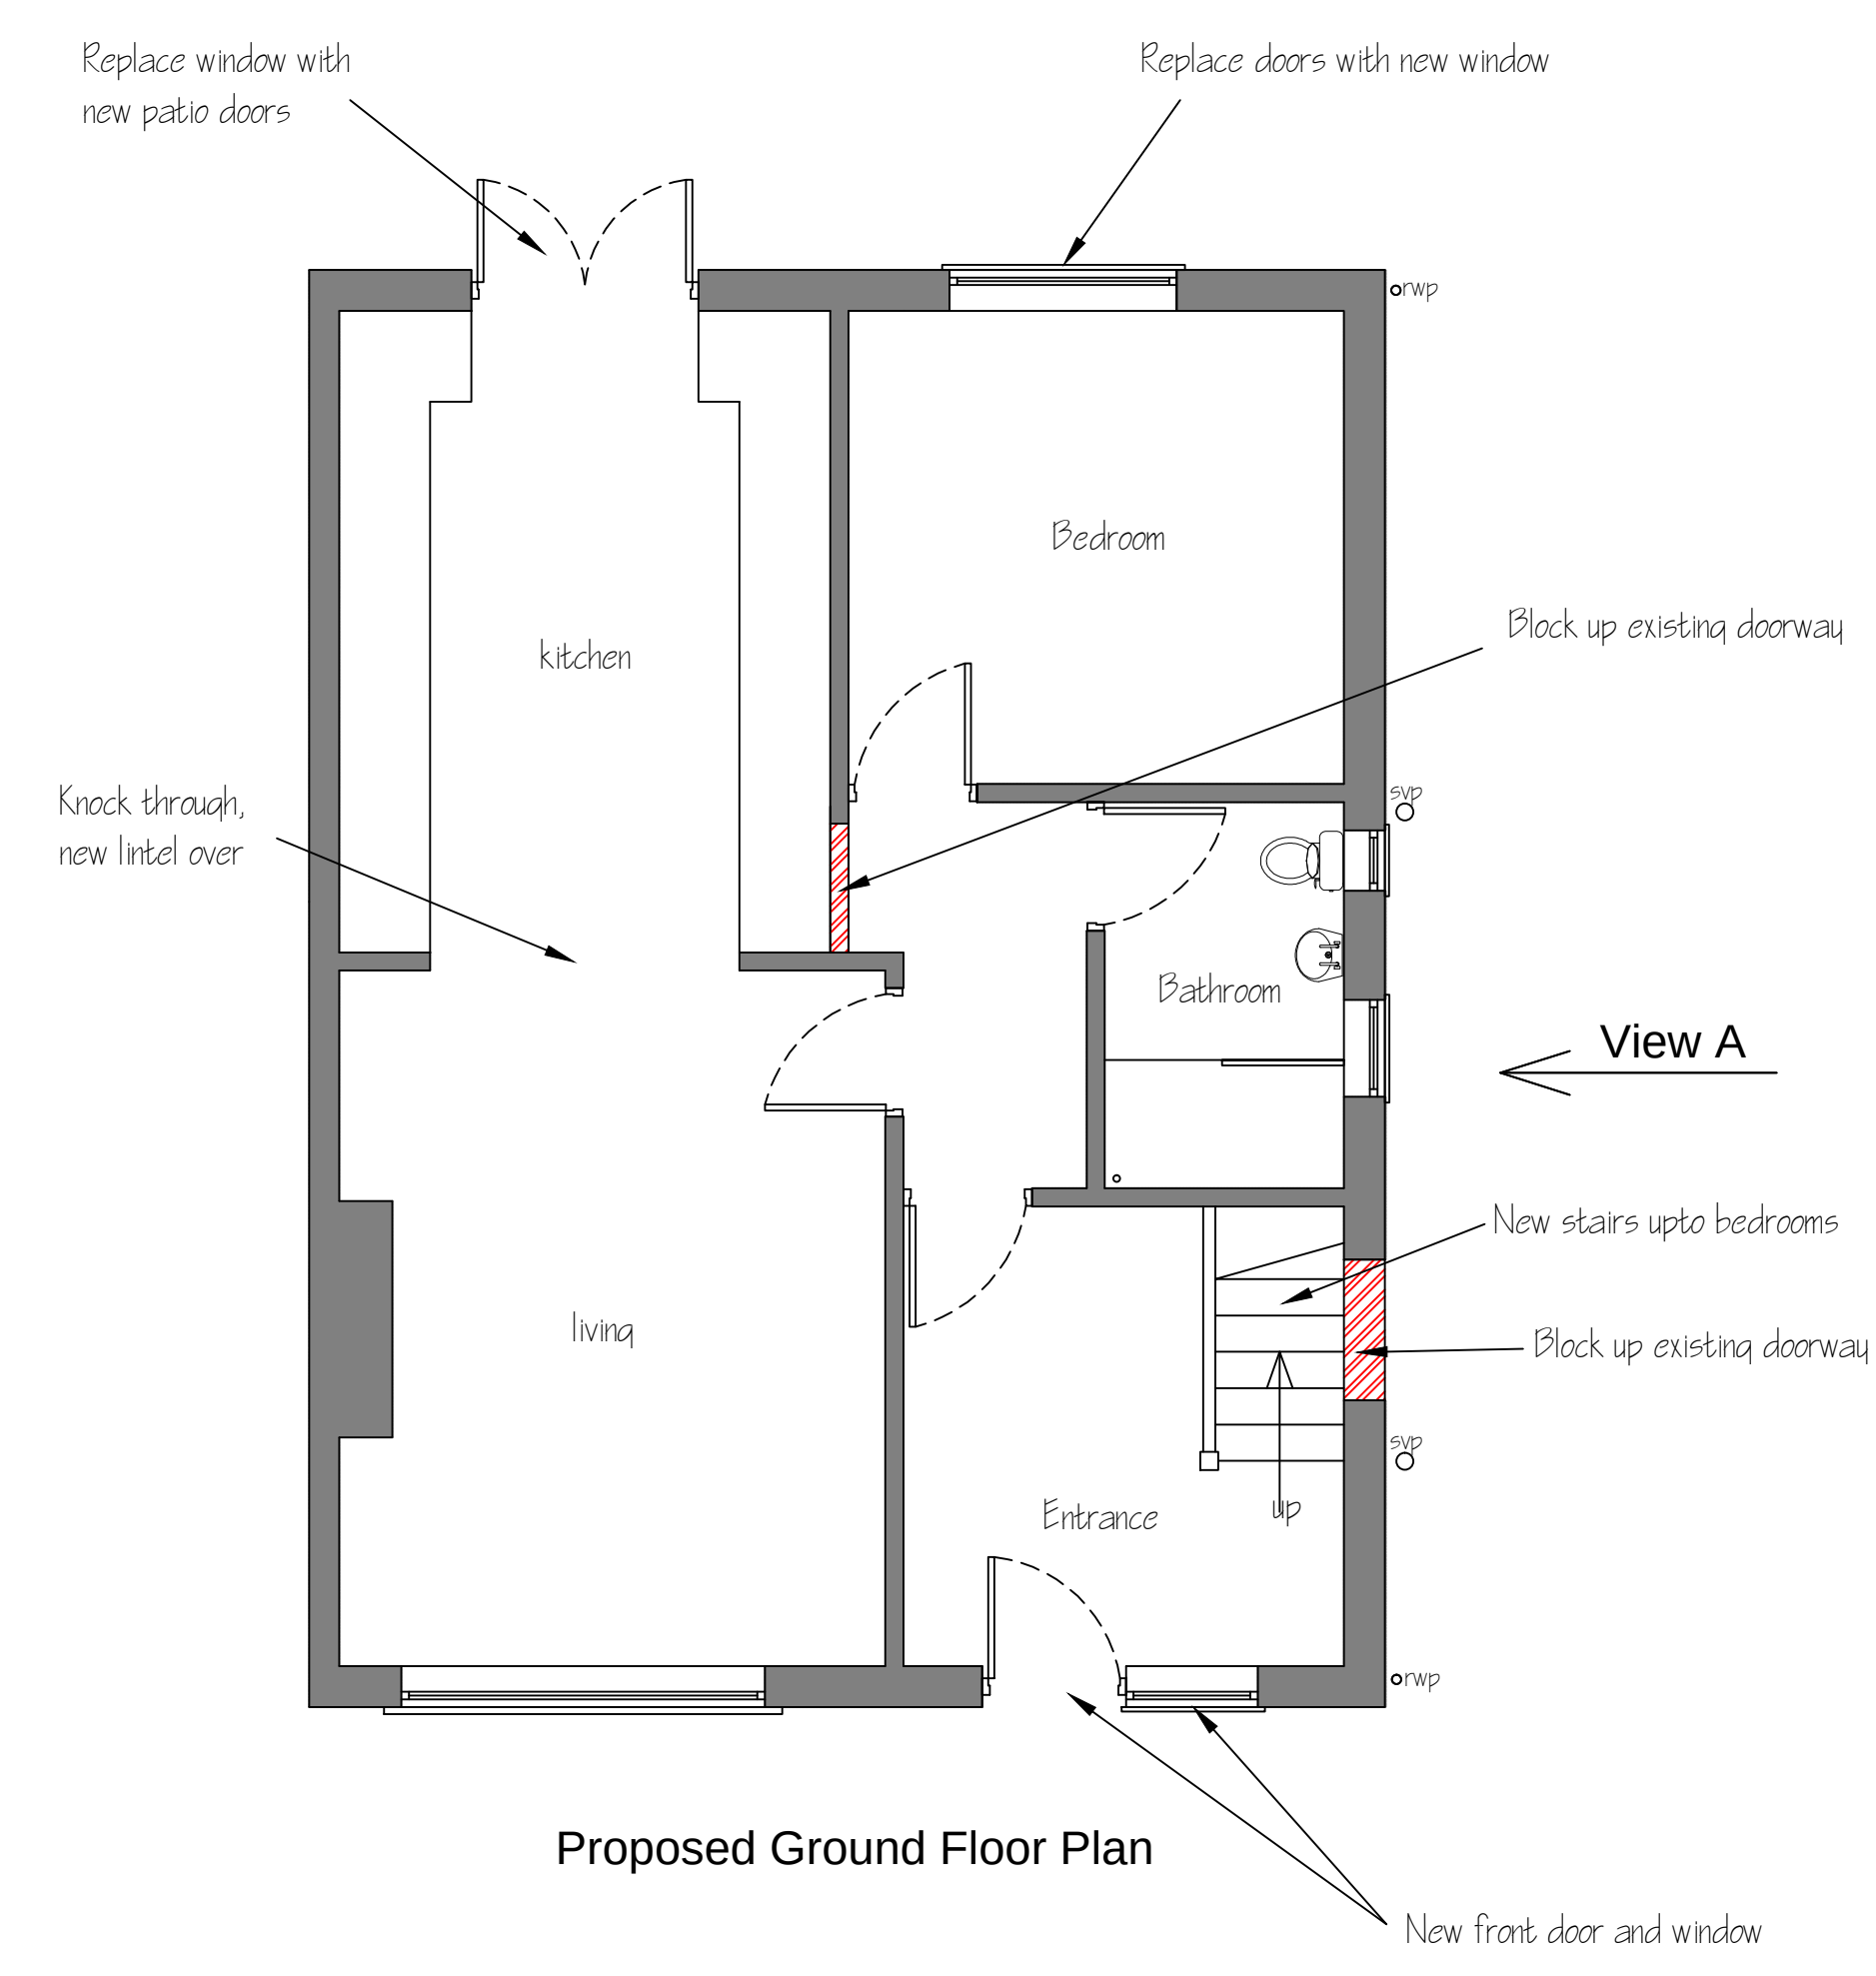


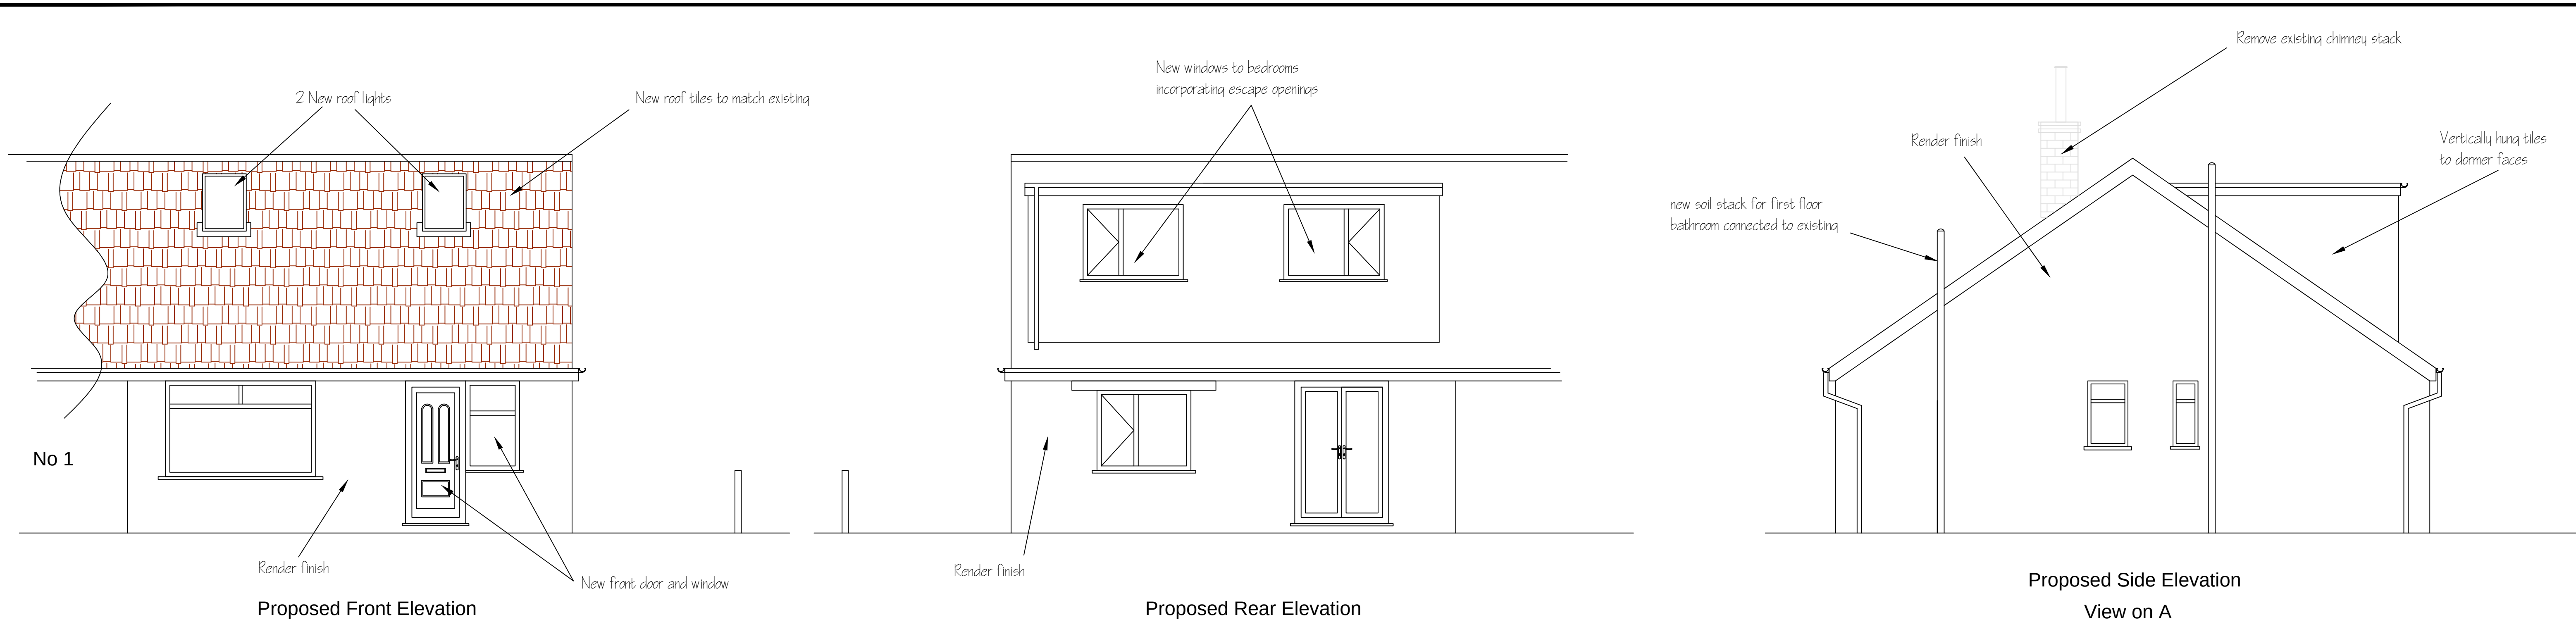

25-07-23	A	Text added to indicate render finish
DATE	N0	REVISION
Client		Mr and Mrs Jones
Address		3 Rishworth Drive New Moston M40 3PS
Project		New Dormer bedroom extension to rear Hip to gable roof internal changes and new front door and window to front elevation
Drawing		Proposed Elevations and Floor Plan Layouts
Dwg No	TP002	Rev A
Scale	1:50 @ A1	
Drawn	DIW	
Checked		Date 01-07-22