


SITE PLAN

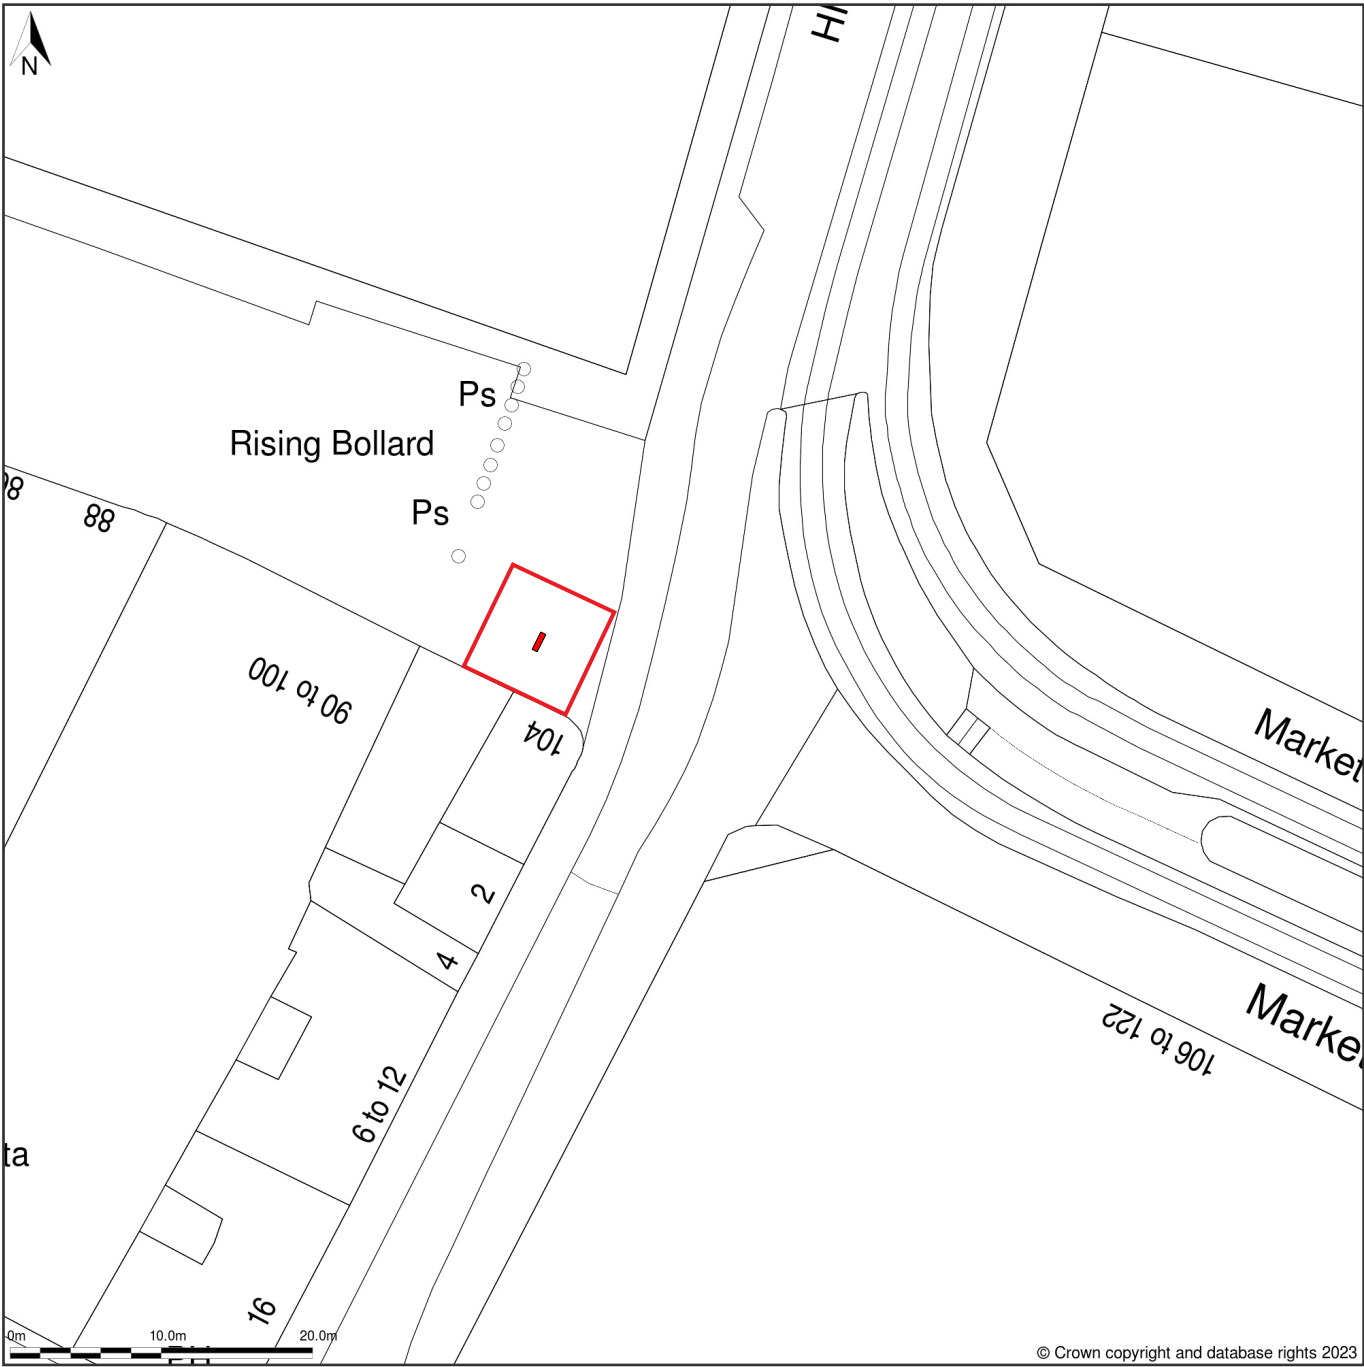

- Proposed D6 Loop Digital Display
- Site Location

SitePlan (alsocalleda Block Plan)shows area bounded by:384150.06,398356.0 384240.06,398446.0 (ata scaleof1:500),OSGridRef:SJ84199840.The representationofa road,trackorpath isno evidence ofa rightofway.The representationoffeatures as linesisno evidence ofa property boundary.

Produced on 22nd Jun 2023 from the Ordnance Survey NationalGeographic Database and incorporatingsurveyed revisionavailableatthisdate.Reproduction inwhole orpartis prohibitedwithoutthe priorpermissionofOrdnance Survey.©Crown copyright2023.Supplied by www.buyaplan.co.uk a licensedOrdnance Survey partner(100053143).Unique plan reference:#00829421-7EE7C9.

Ordnance Survey and theOS Symbolare registeredtrademarksofOrdnance Survey,the nationalmapping agency ofGreatBritain.Buy A Plan® logo,pdffdesign and the www.buyaplan.co.uk website are Copyright©Passinc Ltd 2023.

	Site: Market Street, East junction High Street M1 1PB	Proposal: Proposed D6 Loop Digital Display	Dwg: Site Plan	Date: 27/06/2023	Dwg. No: PY4530-003B	Scale 1:500@A3
--	---	---	-----------------------	-------------------------	-----------------------------	------------------------