



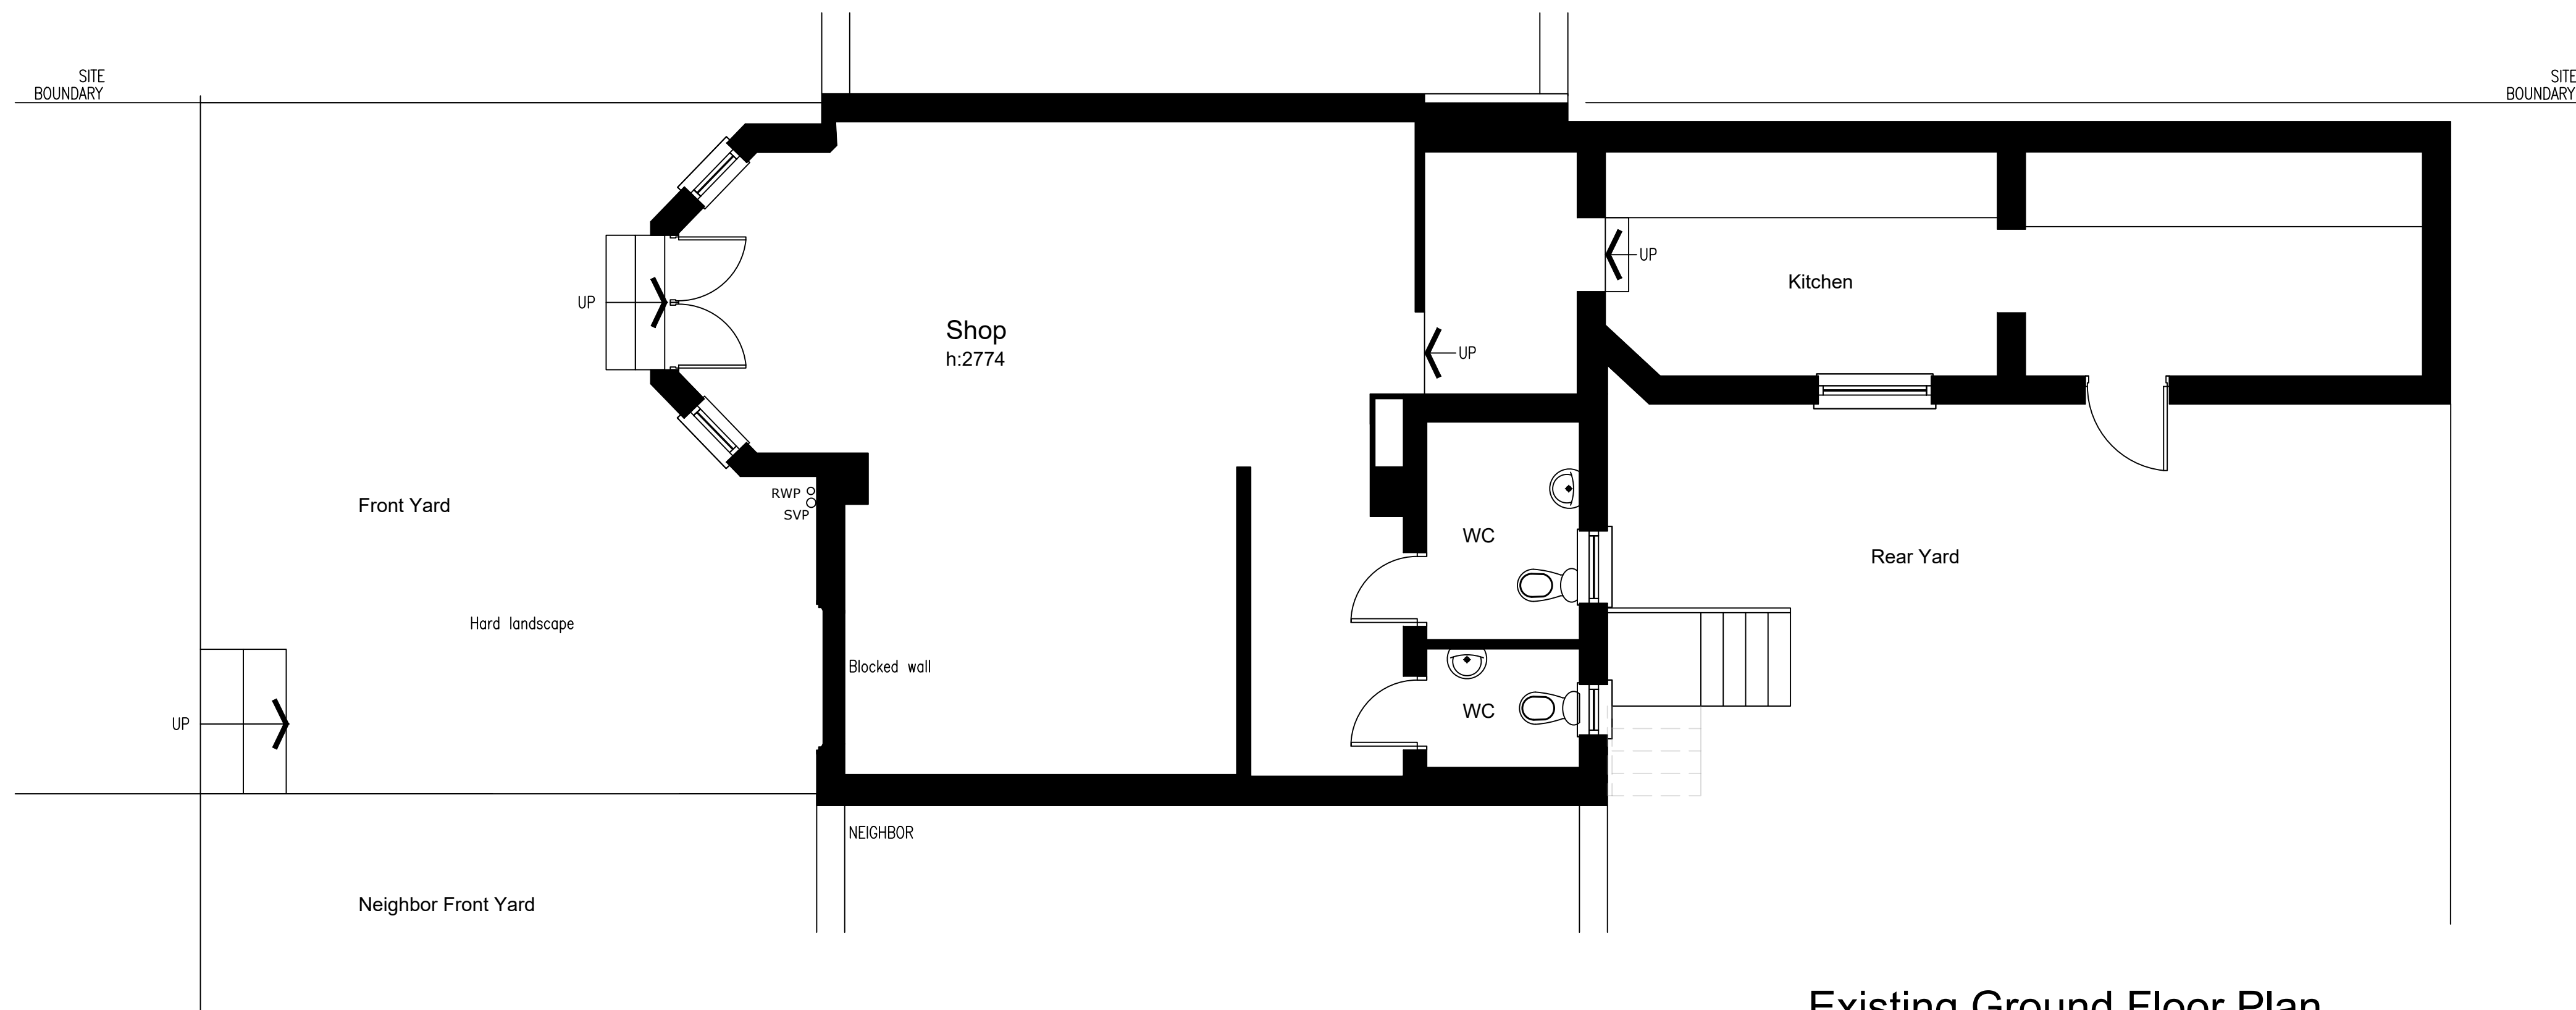

Existing Ground Floor Plan

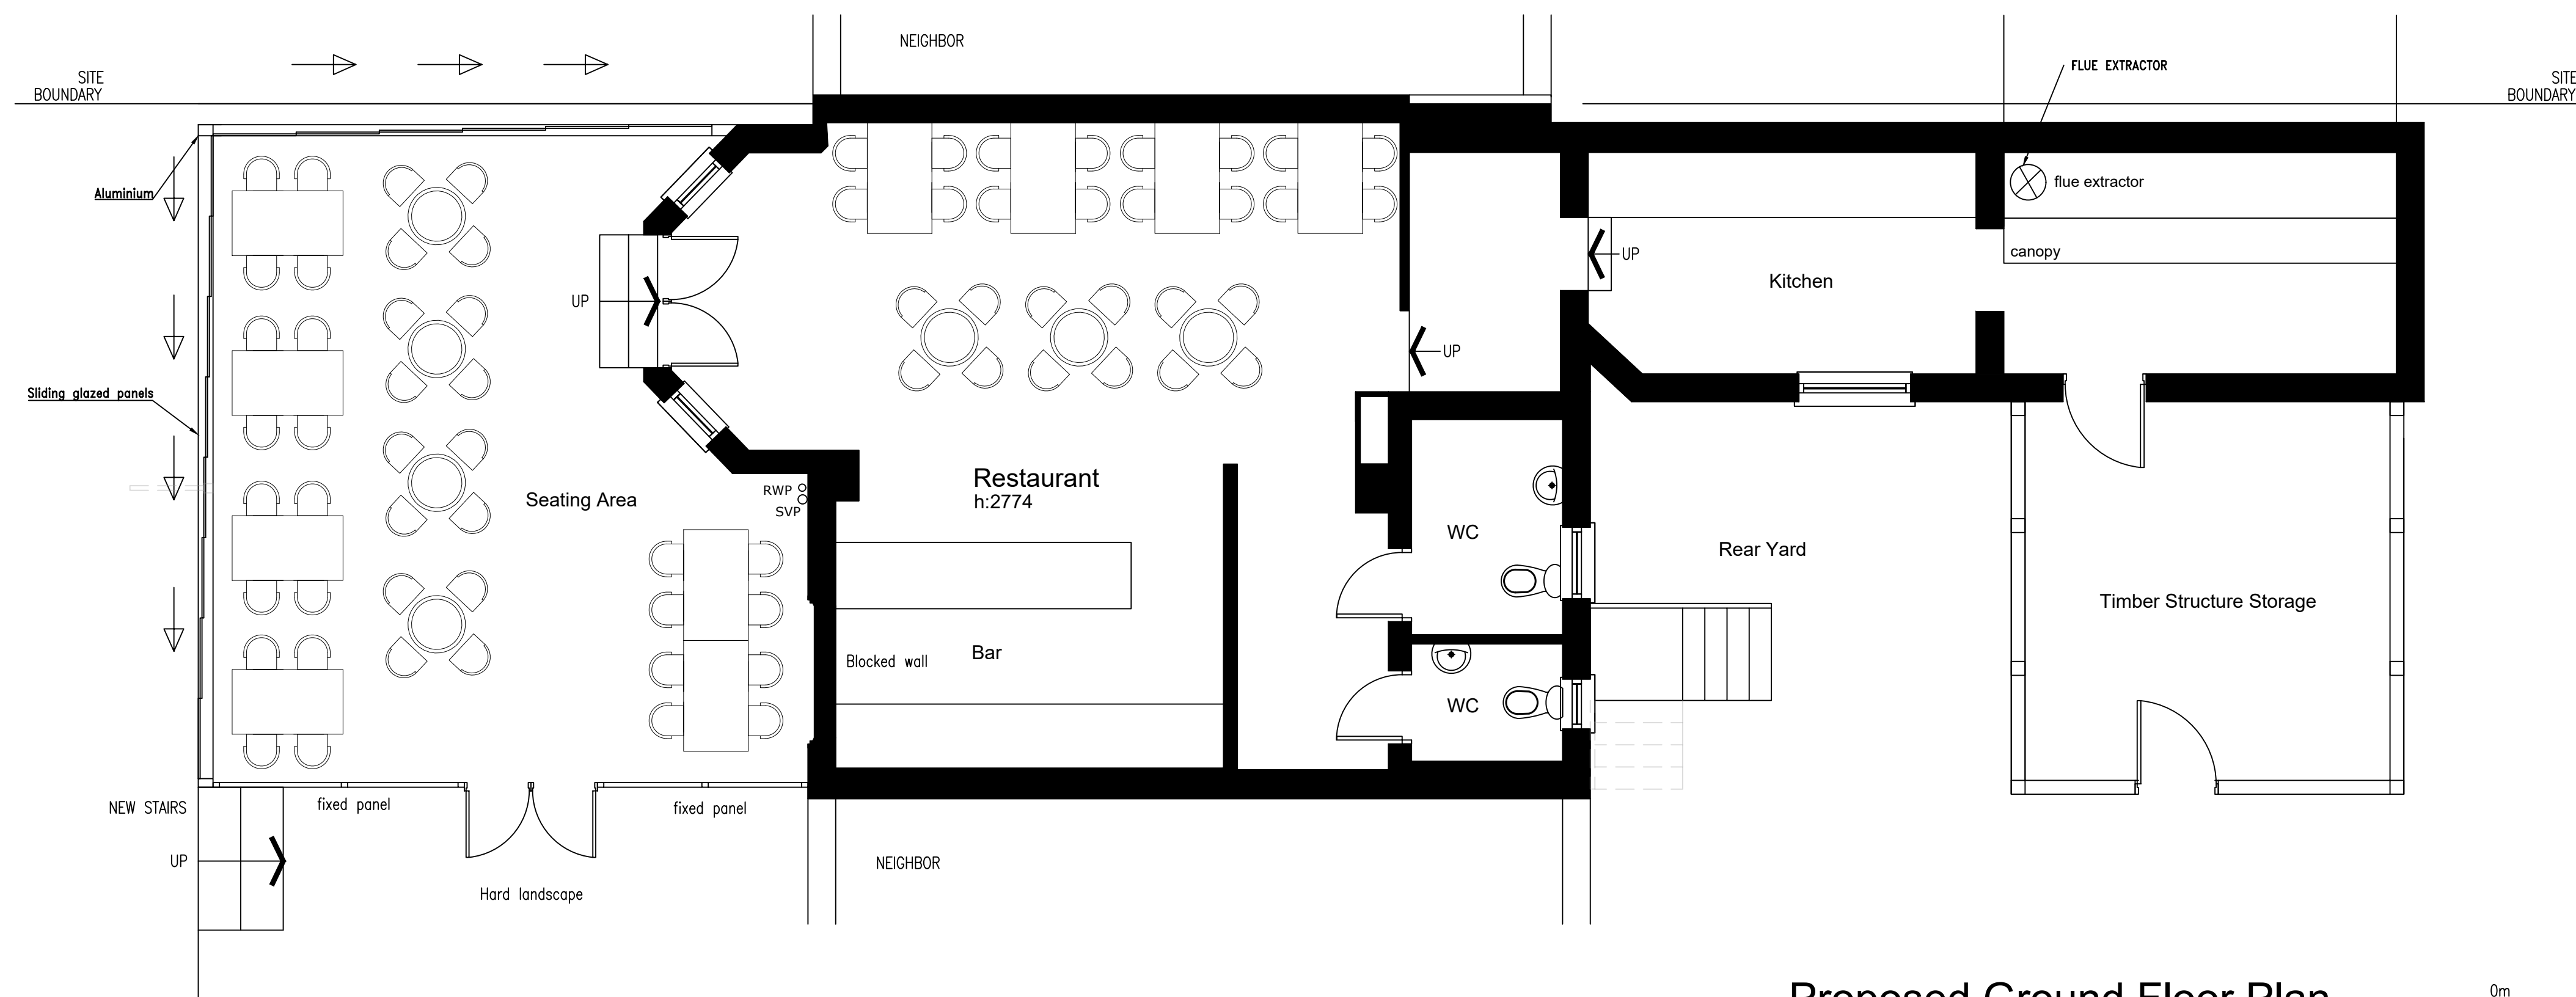

Proposed Ground Floor Plan

NOTES			
rev	REVA	FT	18.10.21

	AWE Architecture & Interiors		
	Firdevs Tosun +44 7843 900 532 12 Jordan Street, L1 0BL, Liverpool		

DESCRIPTION
Planning permission drawings
-Figured dimensions to be followed in preference to scale. -All dimension to be checked on site prior to the commencement of any work. Any discrepancies to be reported immediately & resolved prior to work commencing. -This drawing is the copyright of the AWE architectural design consultancy ltd and may not be copied or used without prior consent. -It is the contractors responsibility to ensure that all measurements are correct prior to manufacture or supply.

SITE:	448C Barlow Moor Road, Manchester, M21 0BQ		
TITLE:	Existing & Proposed Plans		
SCALE AT A1:	1/50	DATE:	DRAWN: FT
PROJECT NO:	2208	DRAWING NO:	REVISION: