


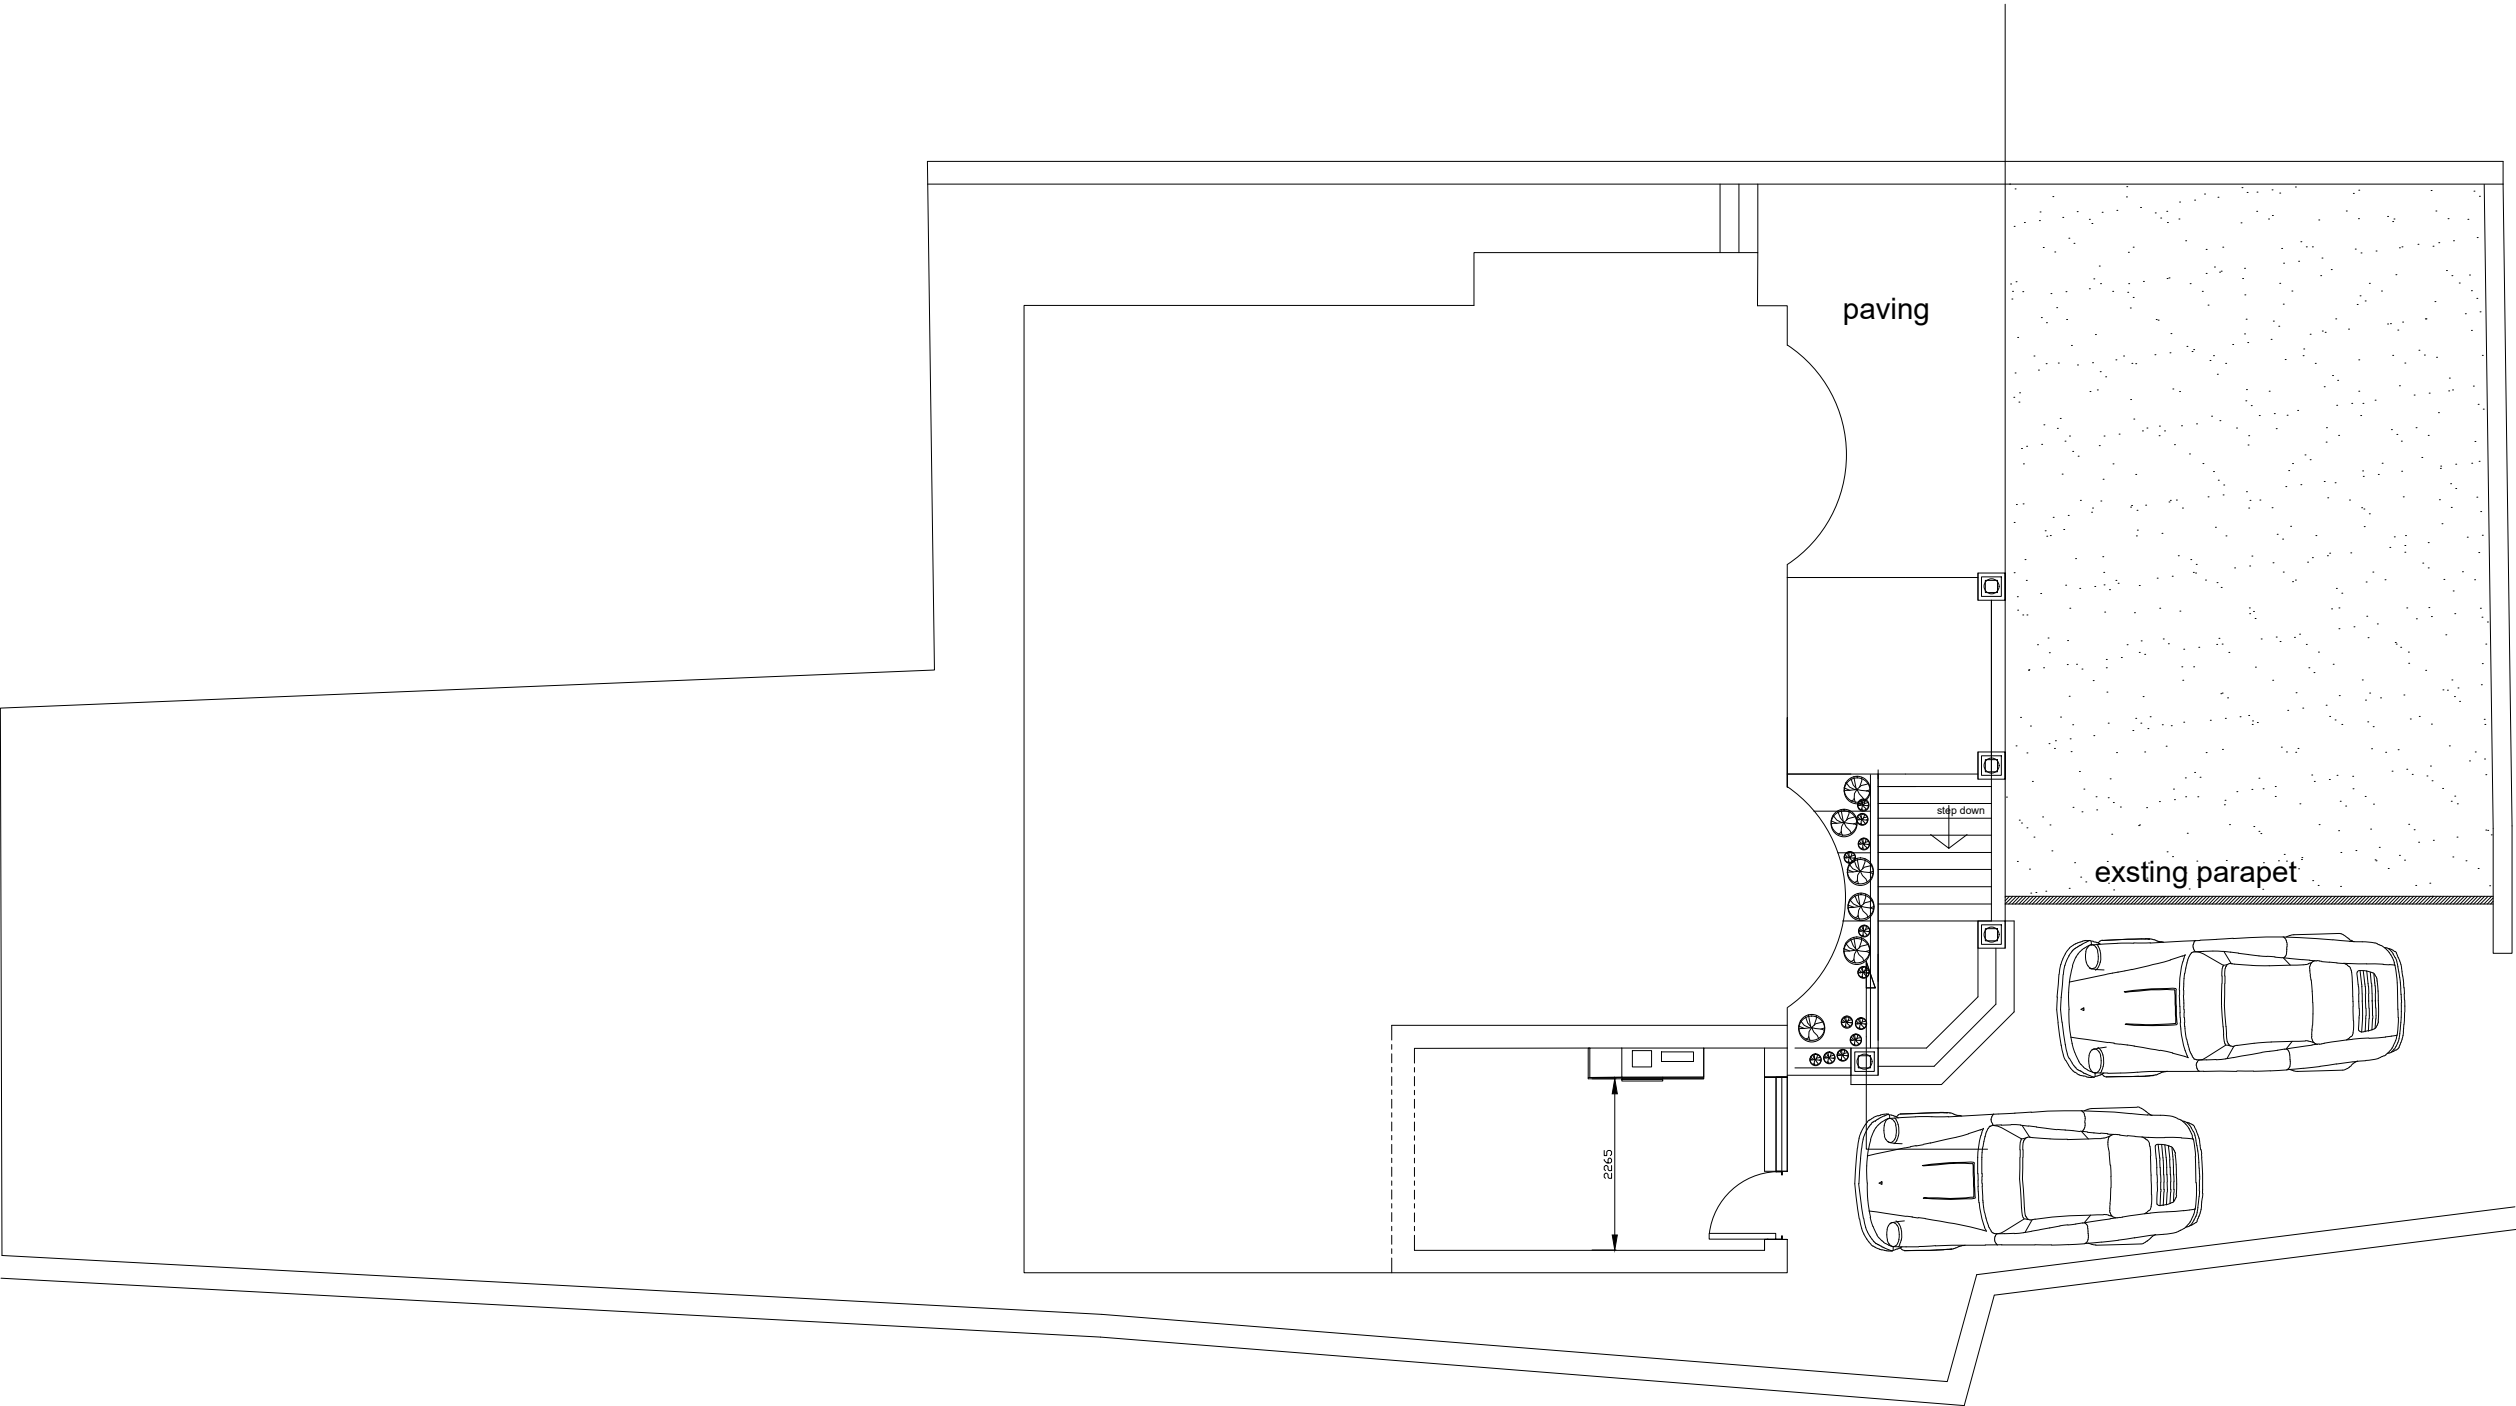

LAYOUT FLOOR PLAN
Ground Level

1 : 100 (IN A3)

NOTE :

- REMARK :
- 1.) NO unauthorized copying / reproduction permitted without expressed written permission.
 - 2.) The contractor shall check all dimensions and level on site before commencement of work.
 - 3.) No dimension to be scaled off this drawing.

LEGEND :

CLIENT :

PROJECT TITLE :
926 Rochdale Road,
Blackley, Manchester
M9 7EP

DRAWING TITLE :
LAYOUT FLOOR PLAN
(FOR HOUSE FRONT ON
GROUND LEVEL)

DRAWN gw jun/23

CHKD

SCALE AS SHOWN

00		
12		
11		
10		
09		
08		
07		
06		
05		
04		
03		
02		
01		
00		
rev	date	description

Revision / Version

DWG PP-CA-001 (A)00

JOB NO

