



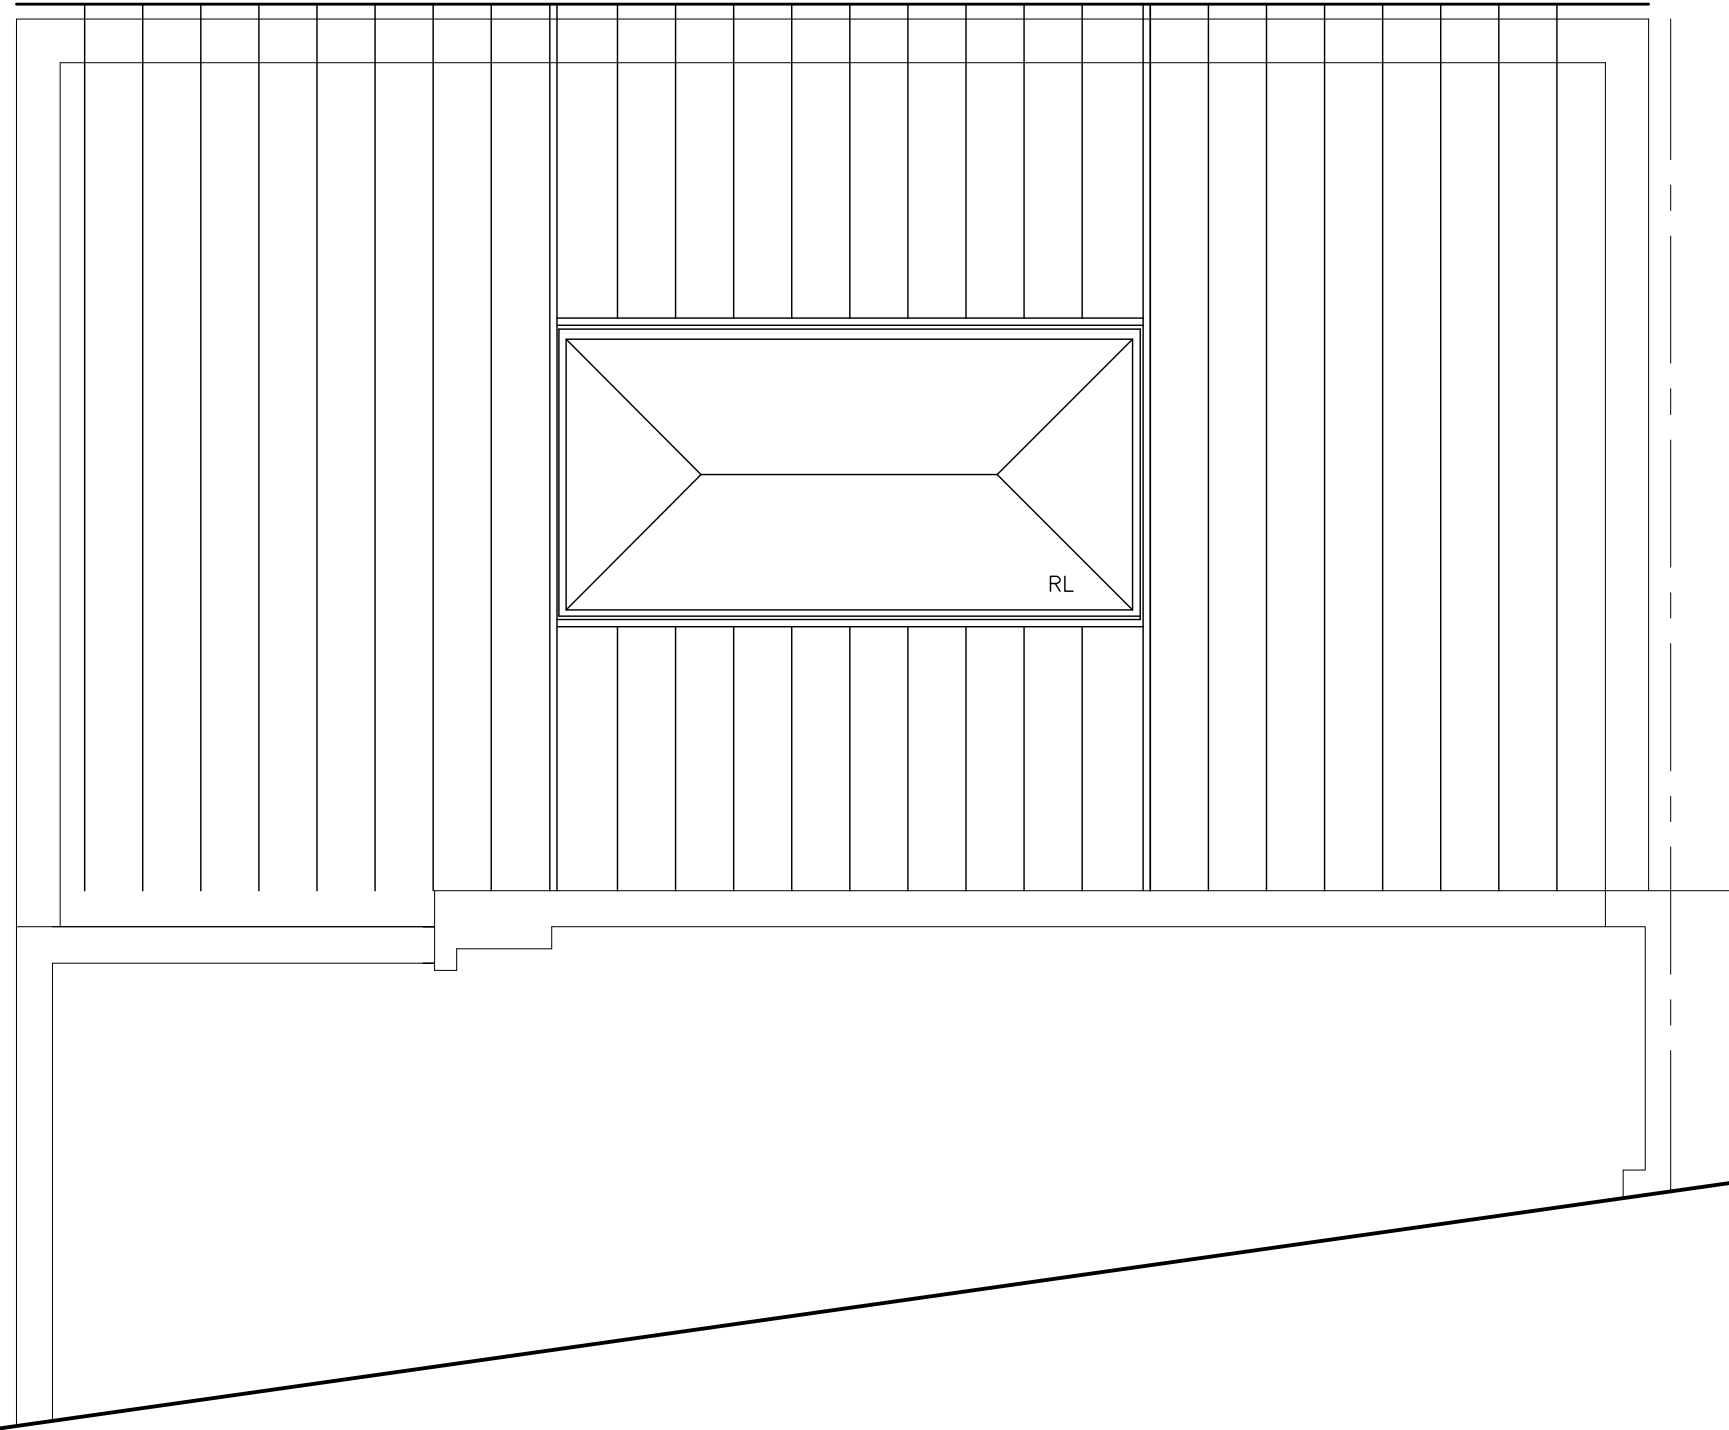


Proposed Roof Plan

LEGEND

	Walls and / or fittings to be removed unless otherwise noted
	Thermalite block work with cement rendered external finish
	Thermalite block work
	Sound insulated stud partition walls
	Roof light

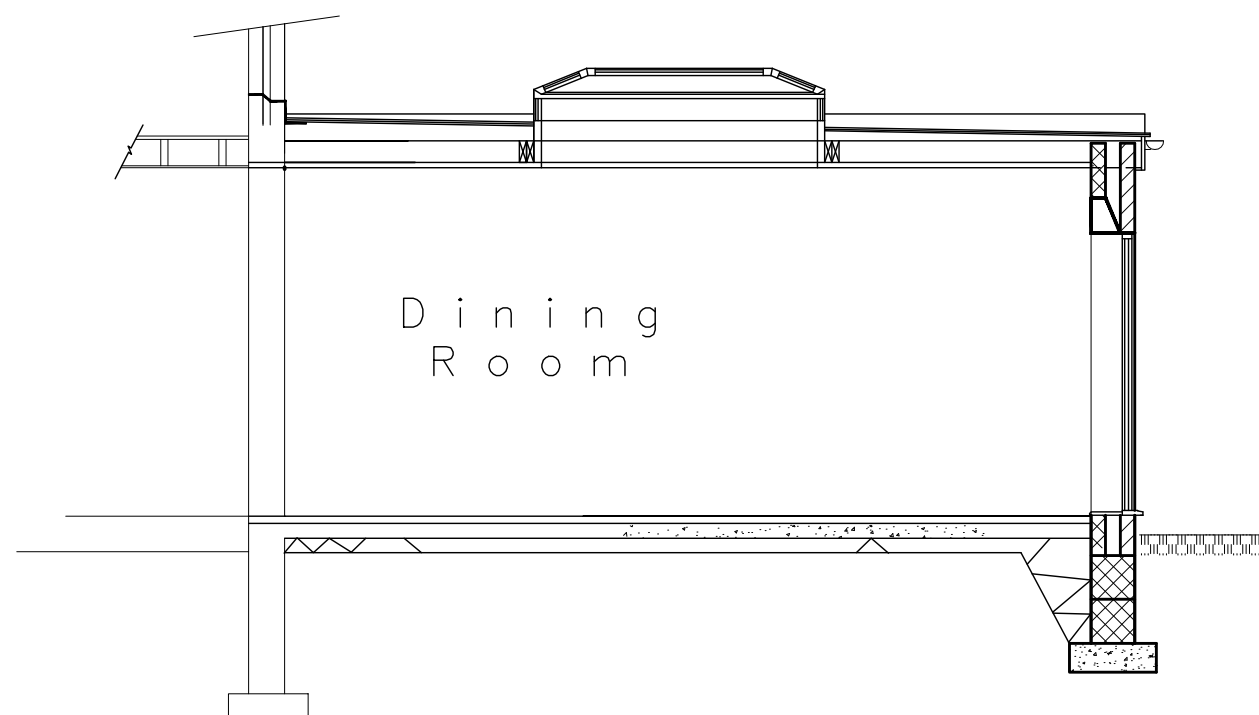

Section

 

Proposed Single Storey Rear Extension	
235 BROOKLANDS ROAD MANCHESTER M23 9HF	
Prepared by:- A & S INMAN (Designs) Ltd. 24 GRANGETHORPE ROAD URMSTON MANCHESTER M41 9HT	
Phone 0161 747 7433	
Drg. No. 1921 / 06 / 23	Sht. 4
A	