


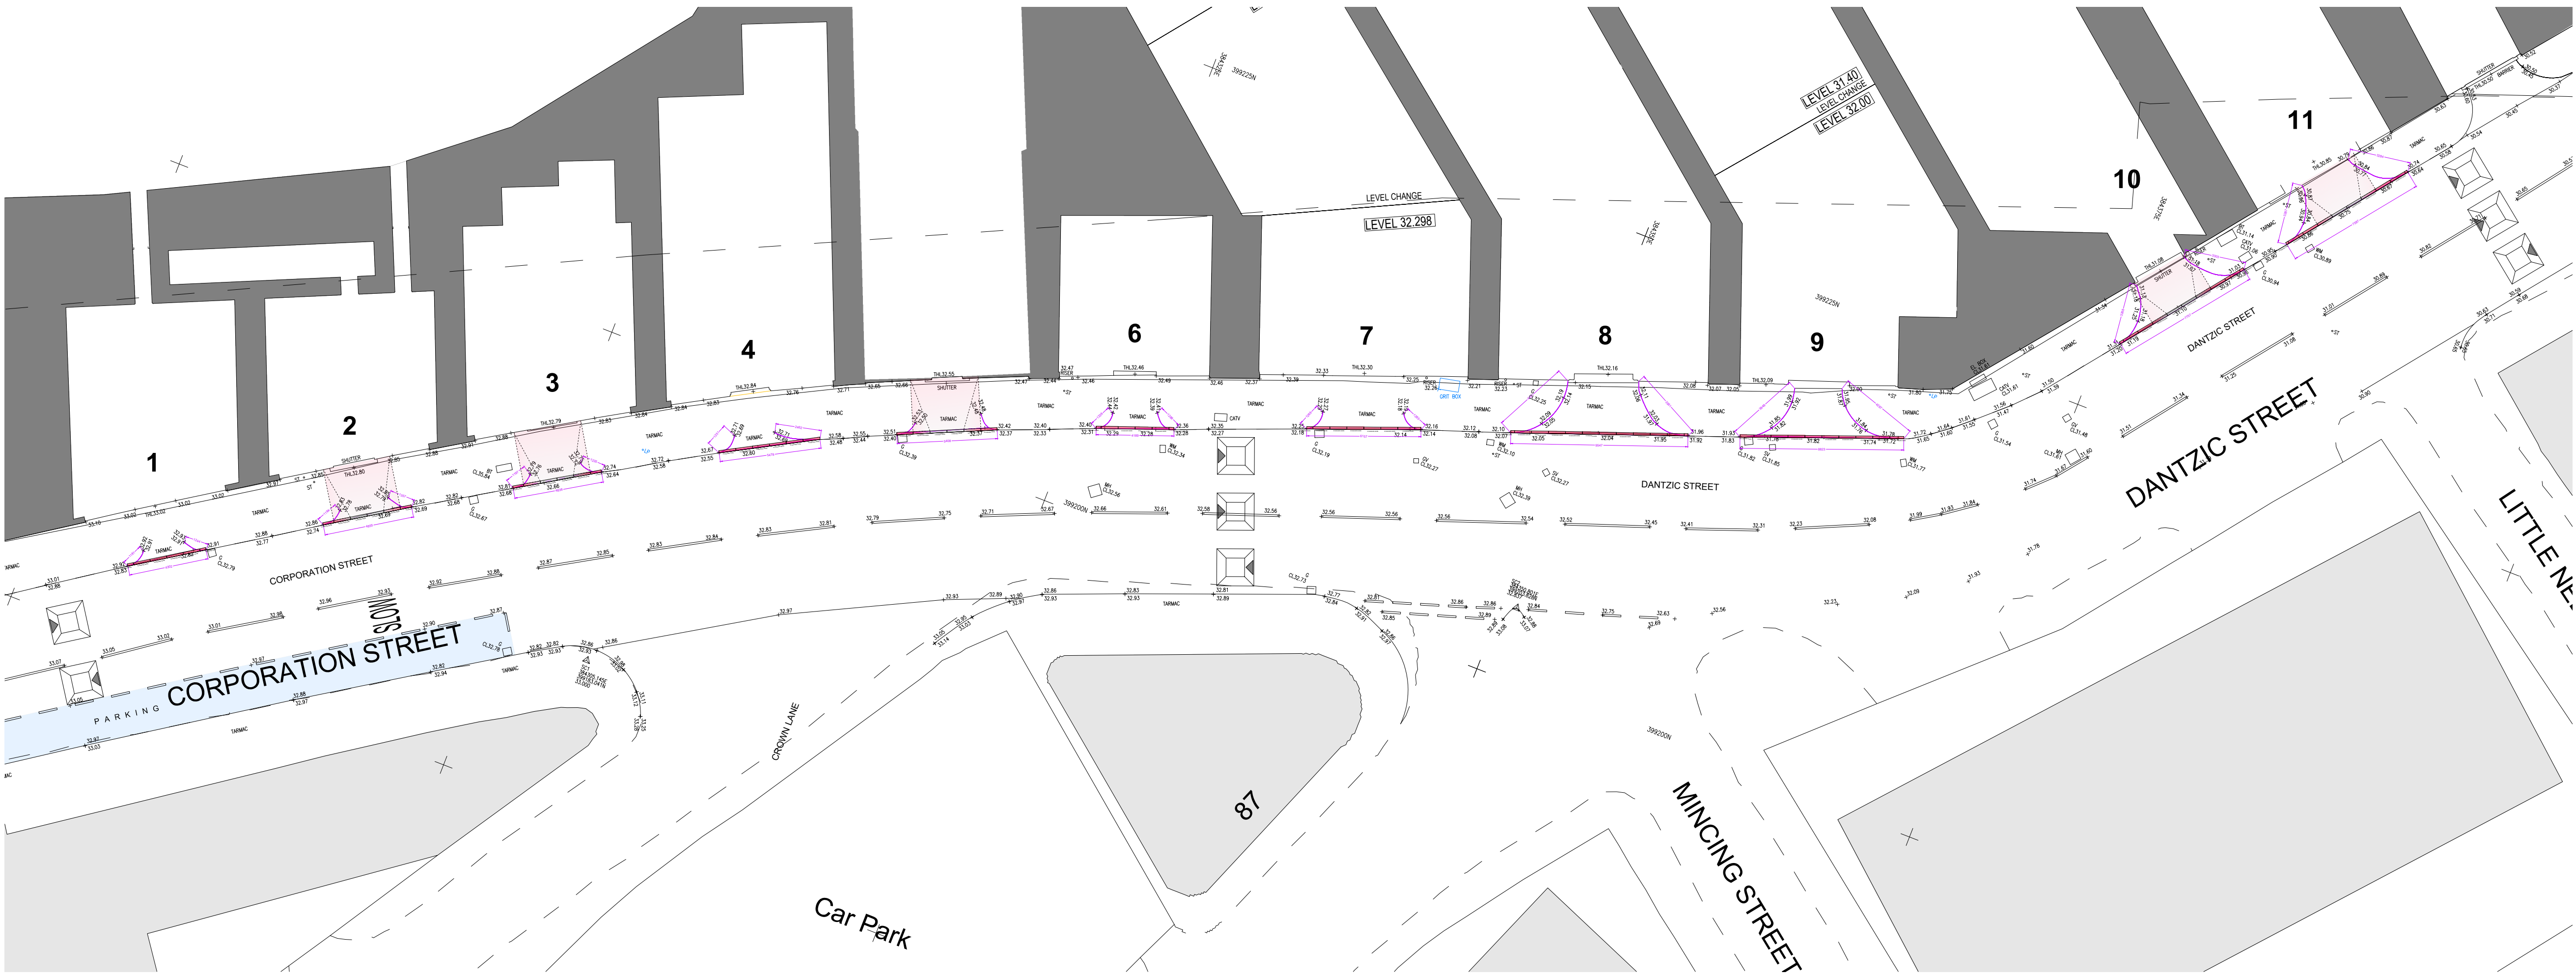


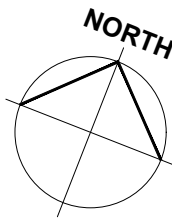

SITE PLAN WITH DIMENSIONS
SCALE 1:200 @ A1

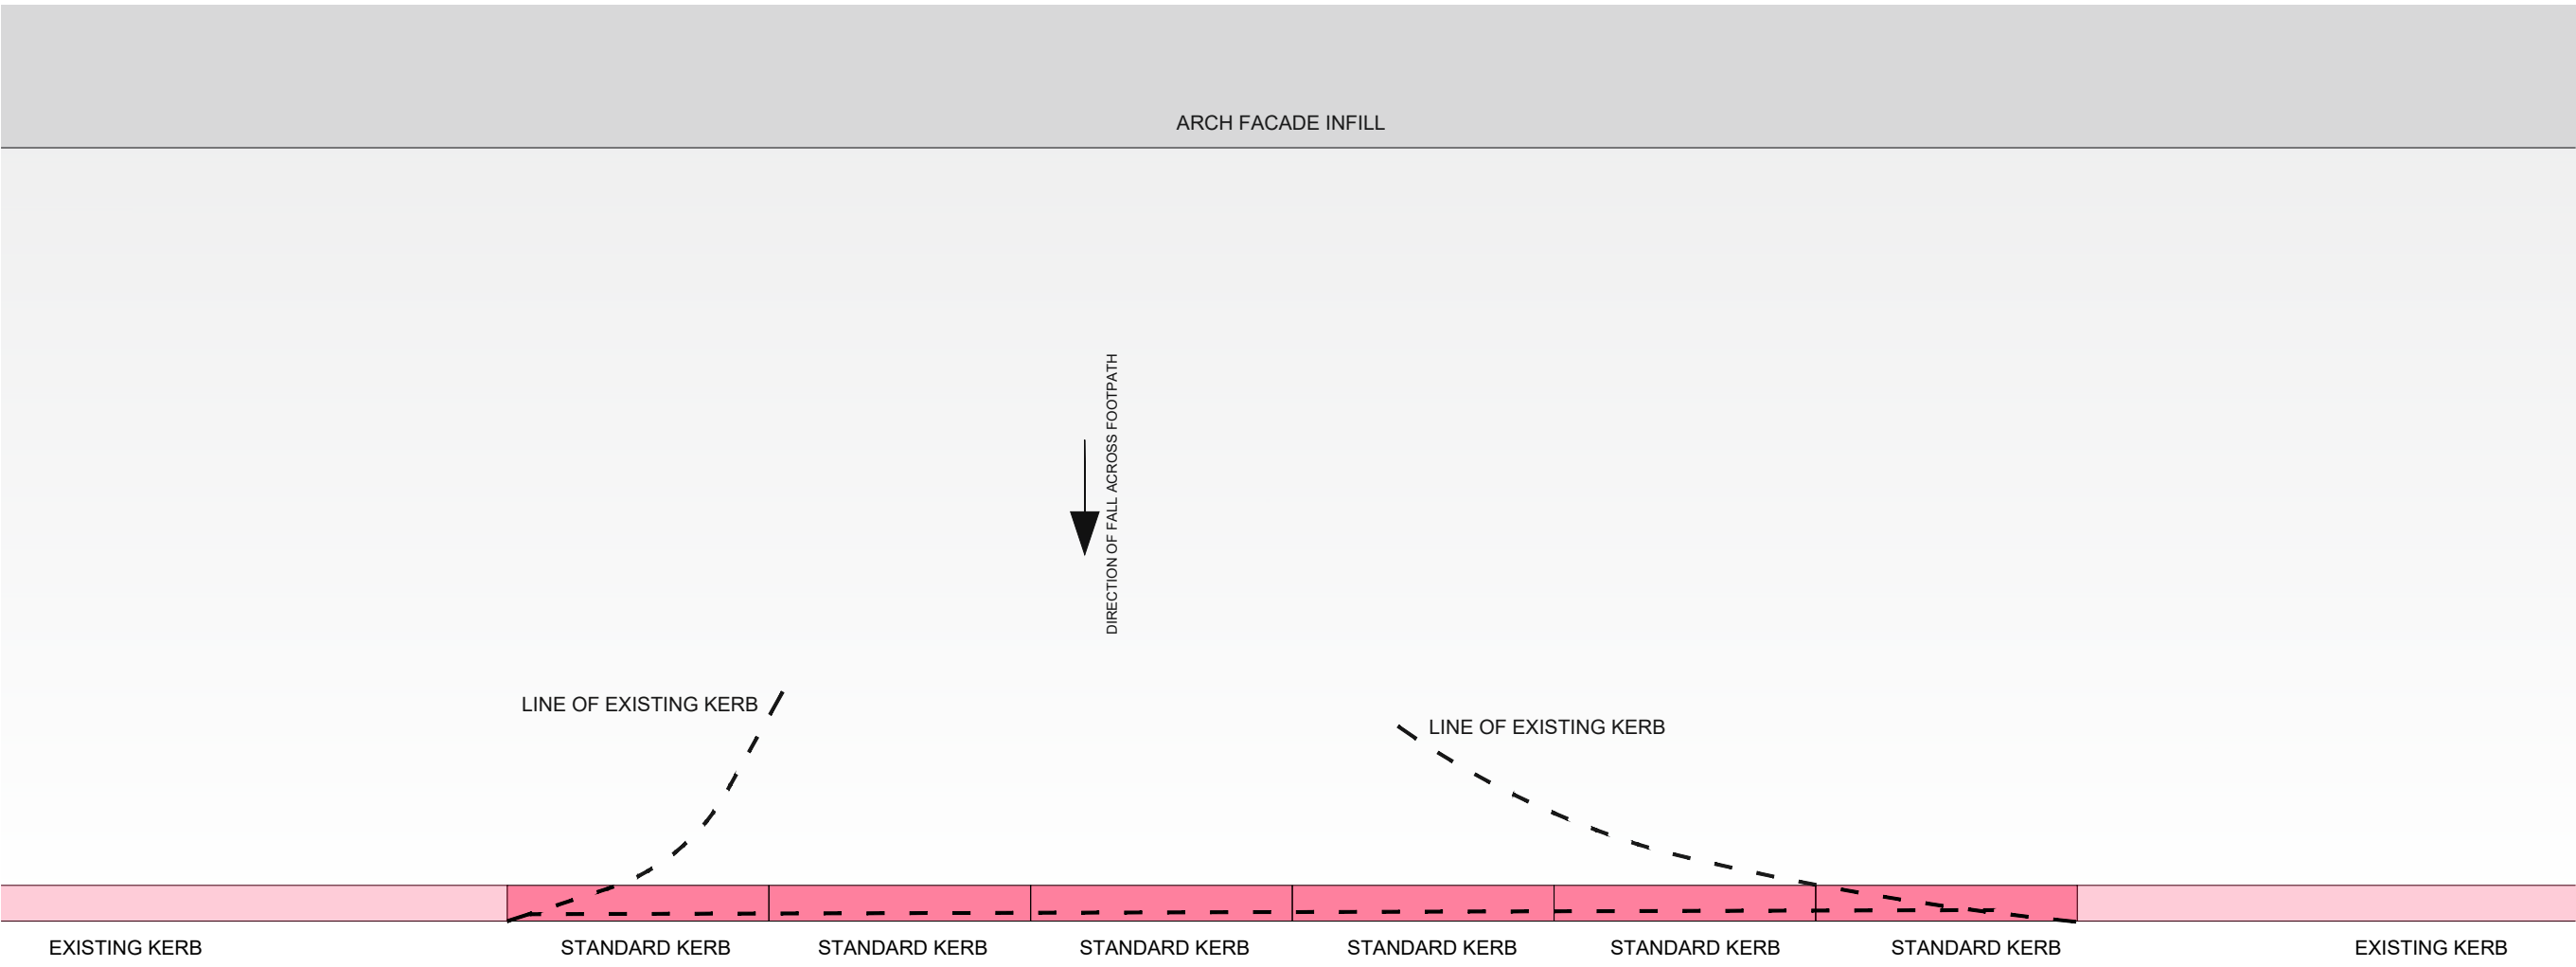


TYPICAL BELLMOUTH REPLACEMENT WITH CONTINUOUS KERB - LAYOUT PLAN
SCALE 1:25 @ A1

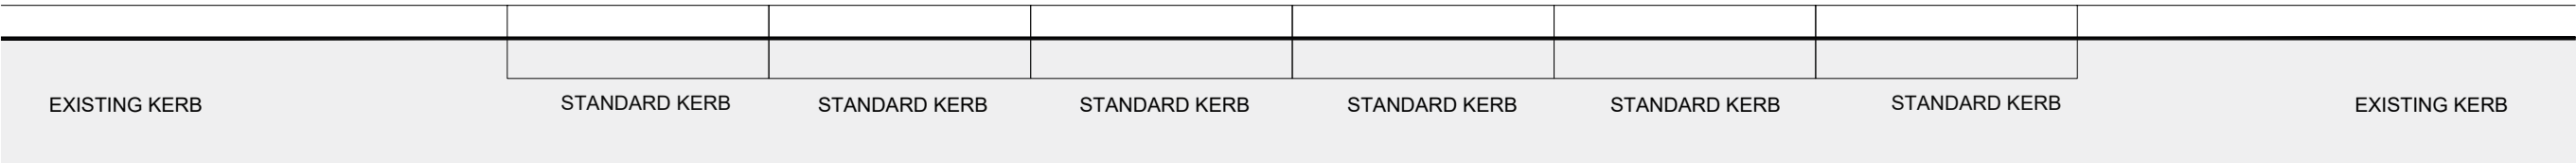


TYPICAL BELLMOUTH REPLACEMENT WITH CONTINUOUS KERB - ELEVATION
SCALE 1:25 @ A1


APPLICABLE TO ARCHES 1, 4, 6, 7, 8 & 9

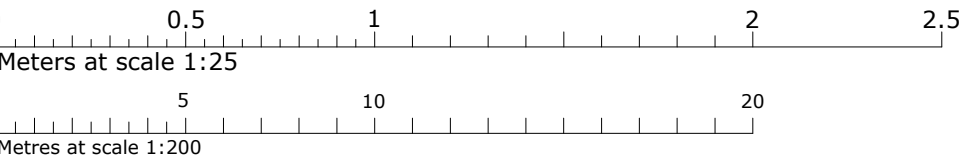

This drawing, the works and concepts depicted are copyright of Stephen George + Partners LLP and may not be reproduced or made use of, either directly or indirectly without express written consent. Do not scale off this drawing. All heights, levels, sizes and dimentions to be checked on site before any work is put to hand.

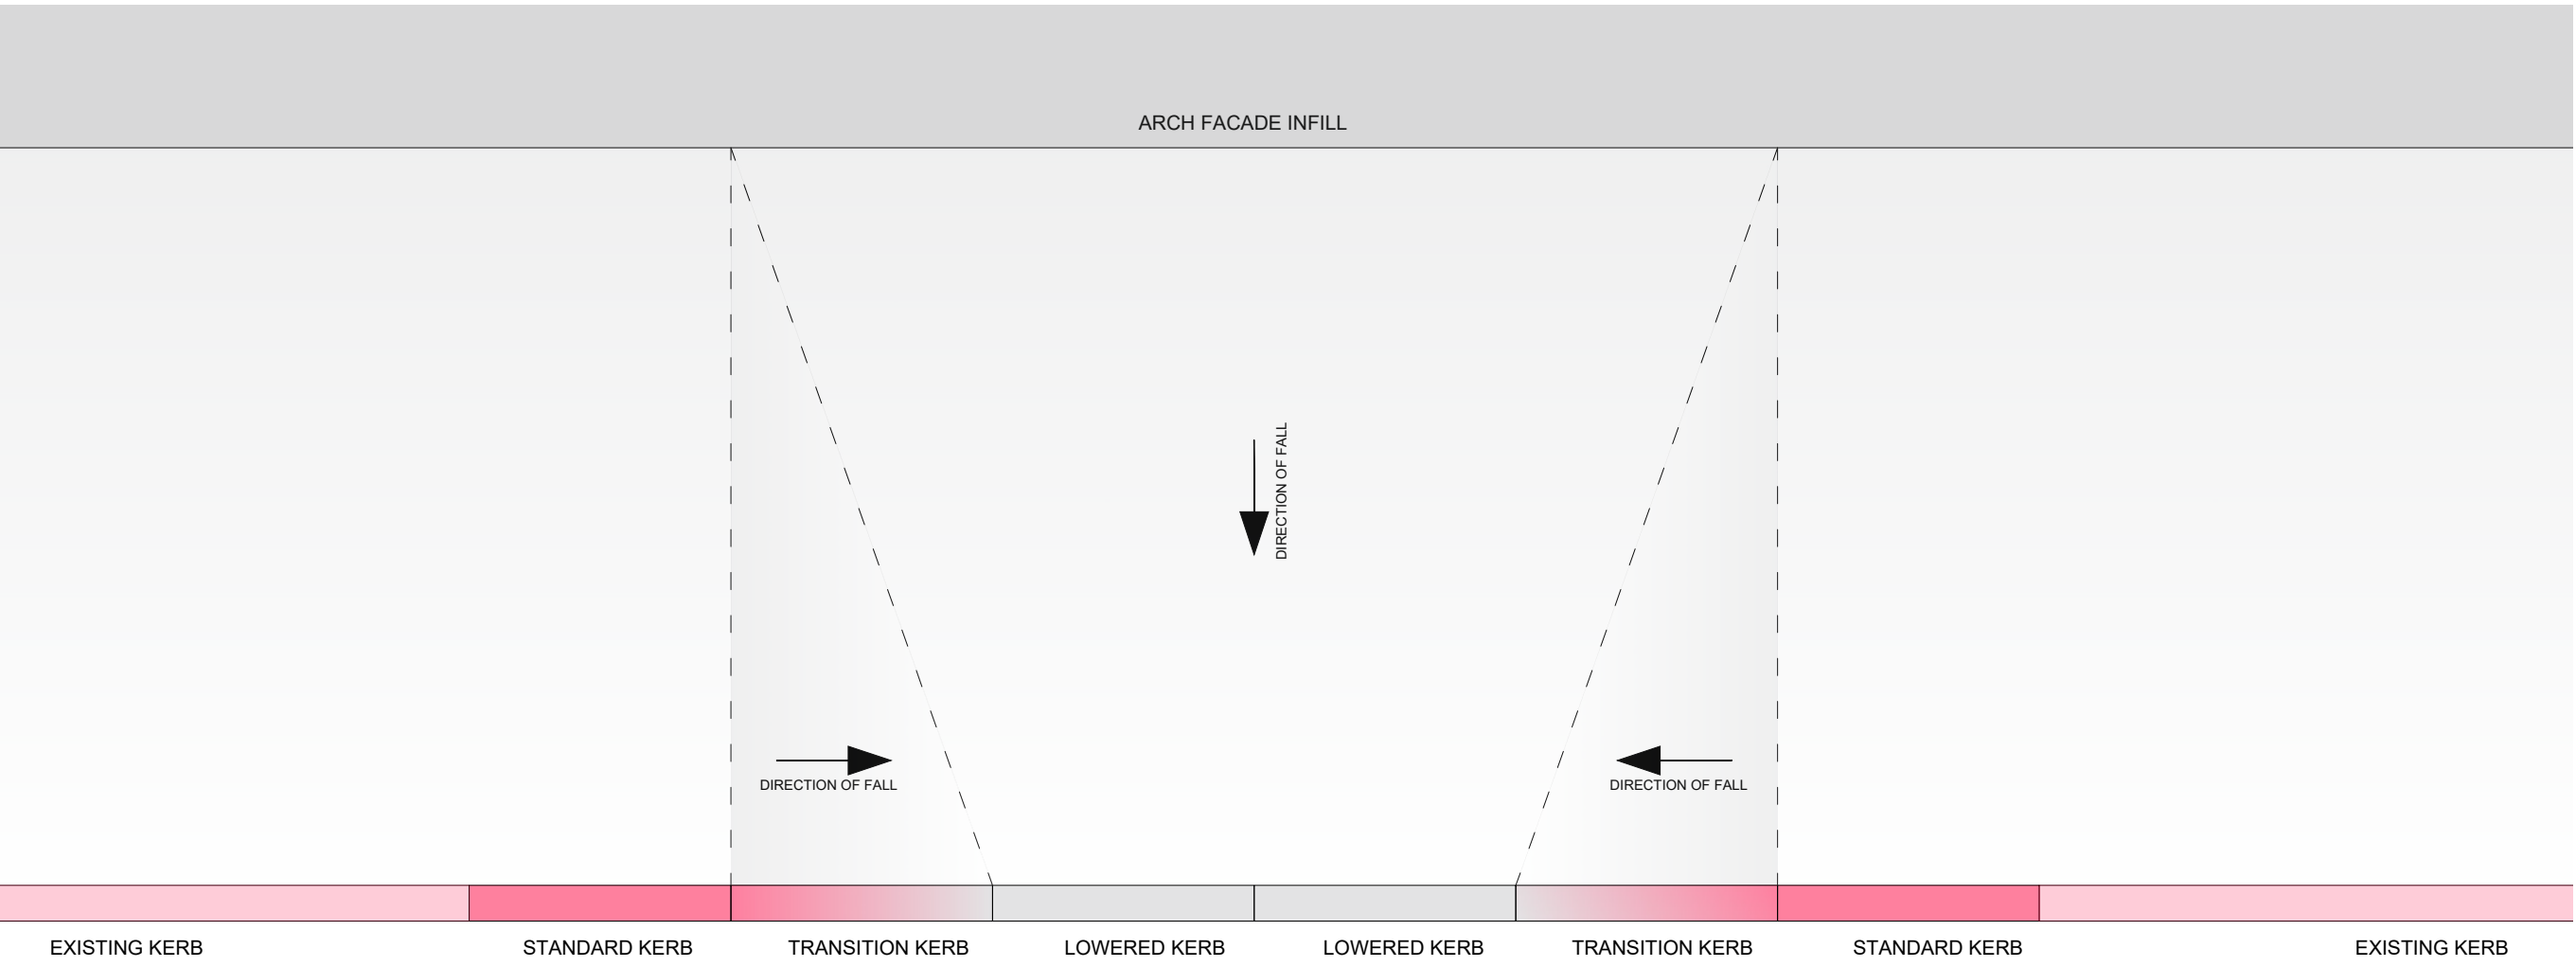

TYPICAL BELLMOUTH REPLACEMENT WITH LOWERED KERB - LAYOUT PLAN
SCALE 1:25 @ A1

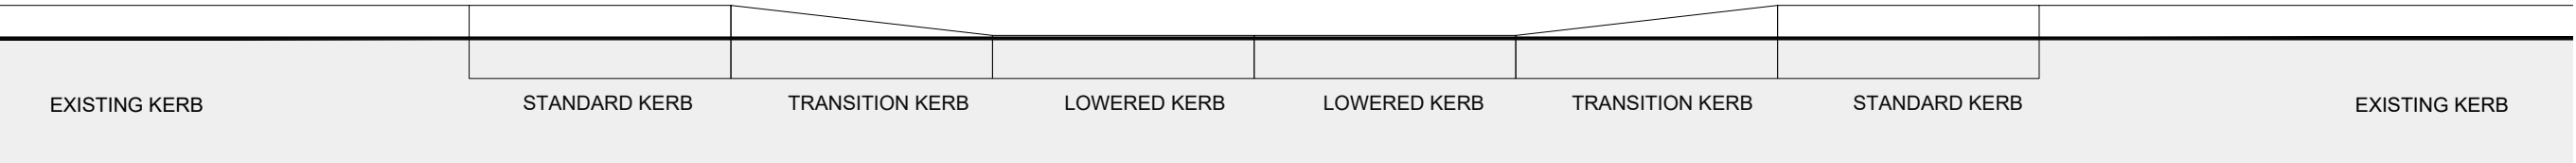

TYPICAL BELLMOUTH REPLACEMENT WITH LOWERED KERB - ELEVATION
SCALE 1:25 @ A1

APPLICABLE TO ARCHES 2, 3, 5, 10 & 11

SAFETY, HEALTH AND ENVIRONMENTAL INFORMATION

TO BE READ IN CONJUNCTION WITH SGP RISK REGISTER.
IT IS ASSUMED THAT ALL WORKS WILL BE CARRIED OUT BY A COMPETENT CONTRACTOR WORKING, WHERE APPROPRIATE, TO AN APPROVED METHOD STATEMENT

In addition to the Hazards/Risks normally associated with the type of work detailed on this drawing, note the following:

1. Working adjacent public highway



SGP

Architects + Masterplanners

33 Park Place
Leeds
LS1 2RY

t: +44 (0)113 246 7969

www.stephengeorge.co.uk

The Arch Company
Manchester - Batch 2
Corporation Street

Drawing Name:
External Works
Kerbs

Drawing Stage: PRELIMINARY

Suitability: S3 - For Review & Comment

SGP File Ref: 19-259-014 Corporation Street.dwg

19-259-014 03.07.2023 SRC Leeds noted @ A1 P02

SGP Project No: Date: Drawn: Team: Scale: Rev:

Drawing Number:

19-259-014SGP-ZZ-00-DR-A-340001

Project Code Originator Volume Level Type Role Number