



Key Plan

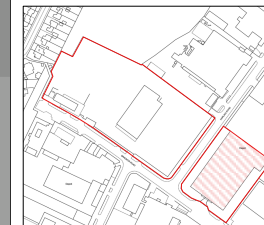

Scale 1:10 000

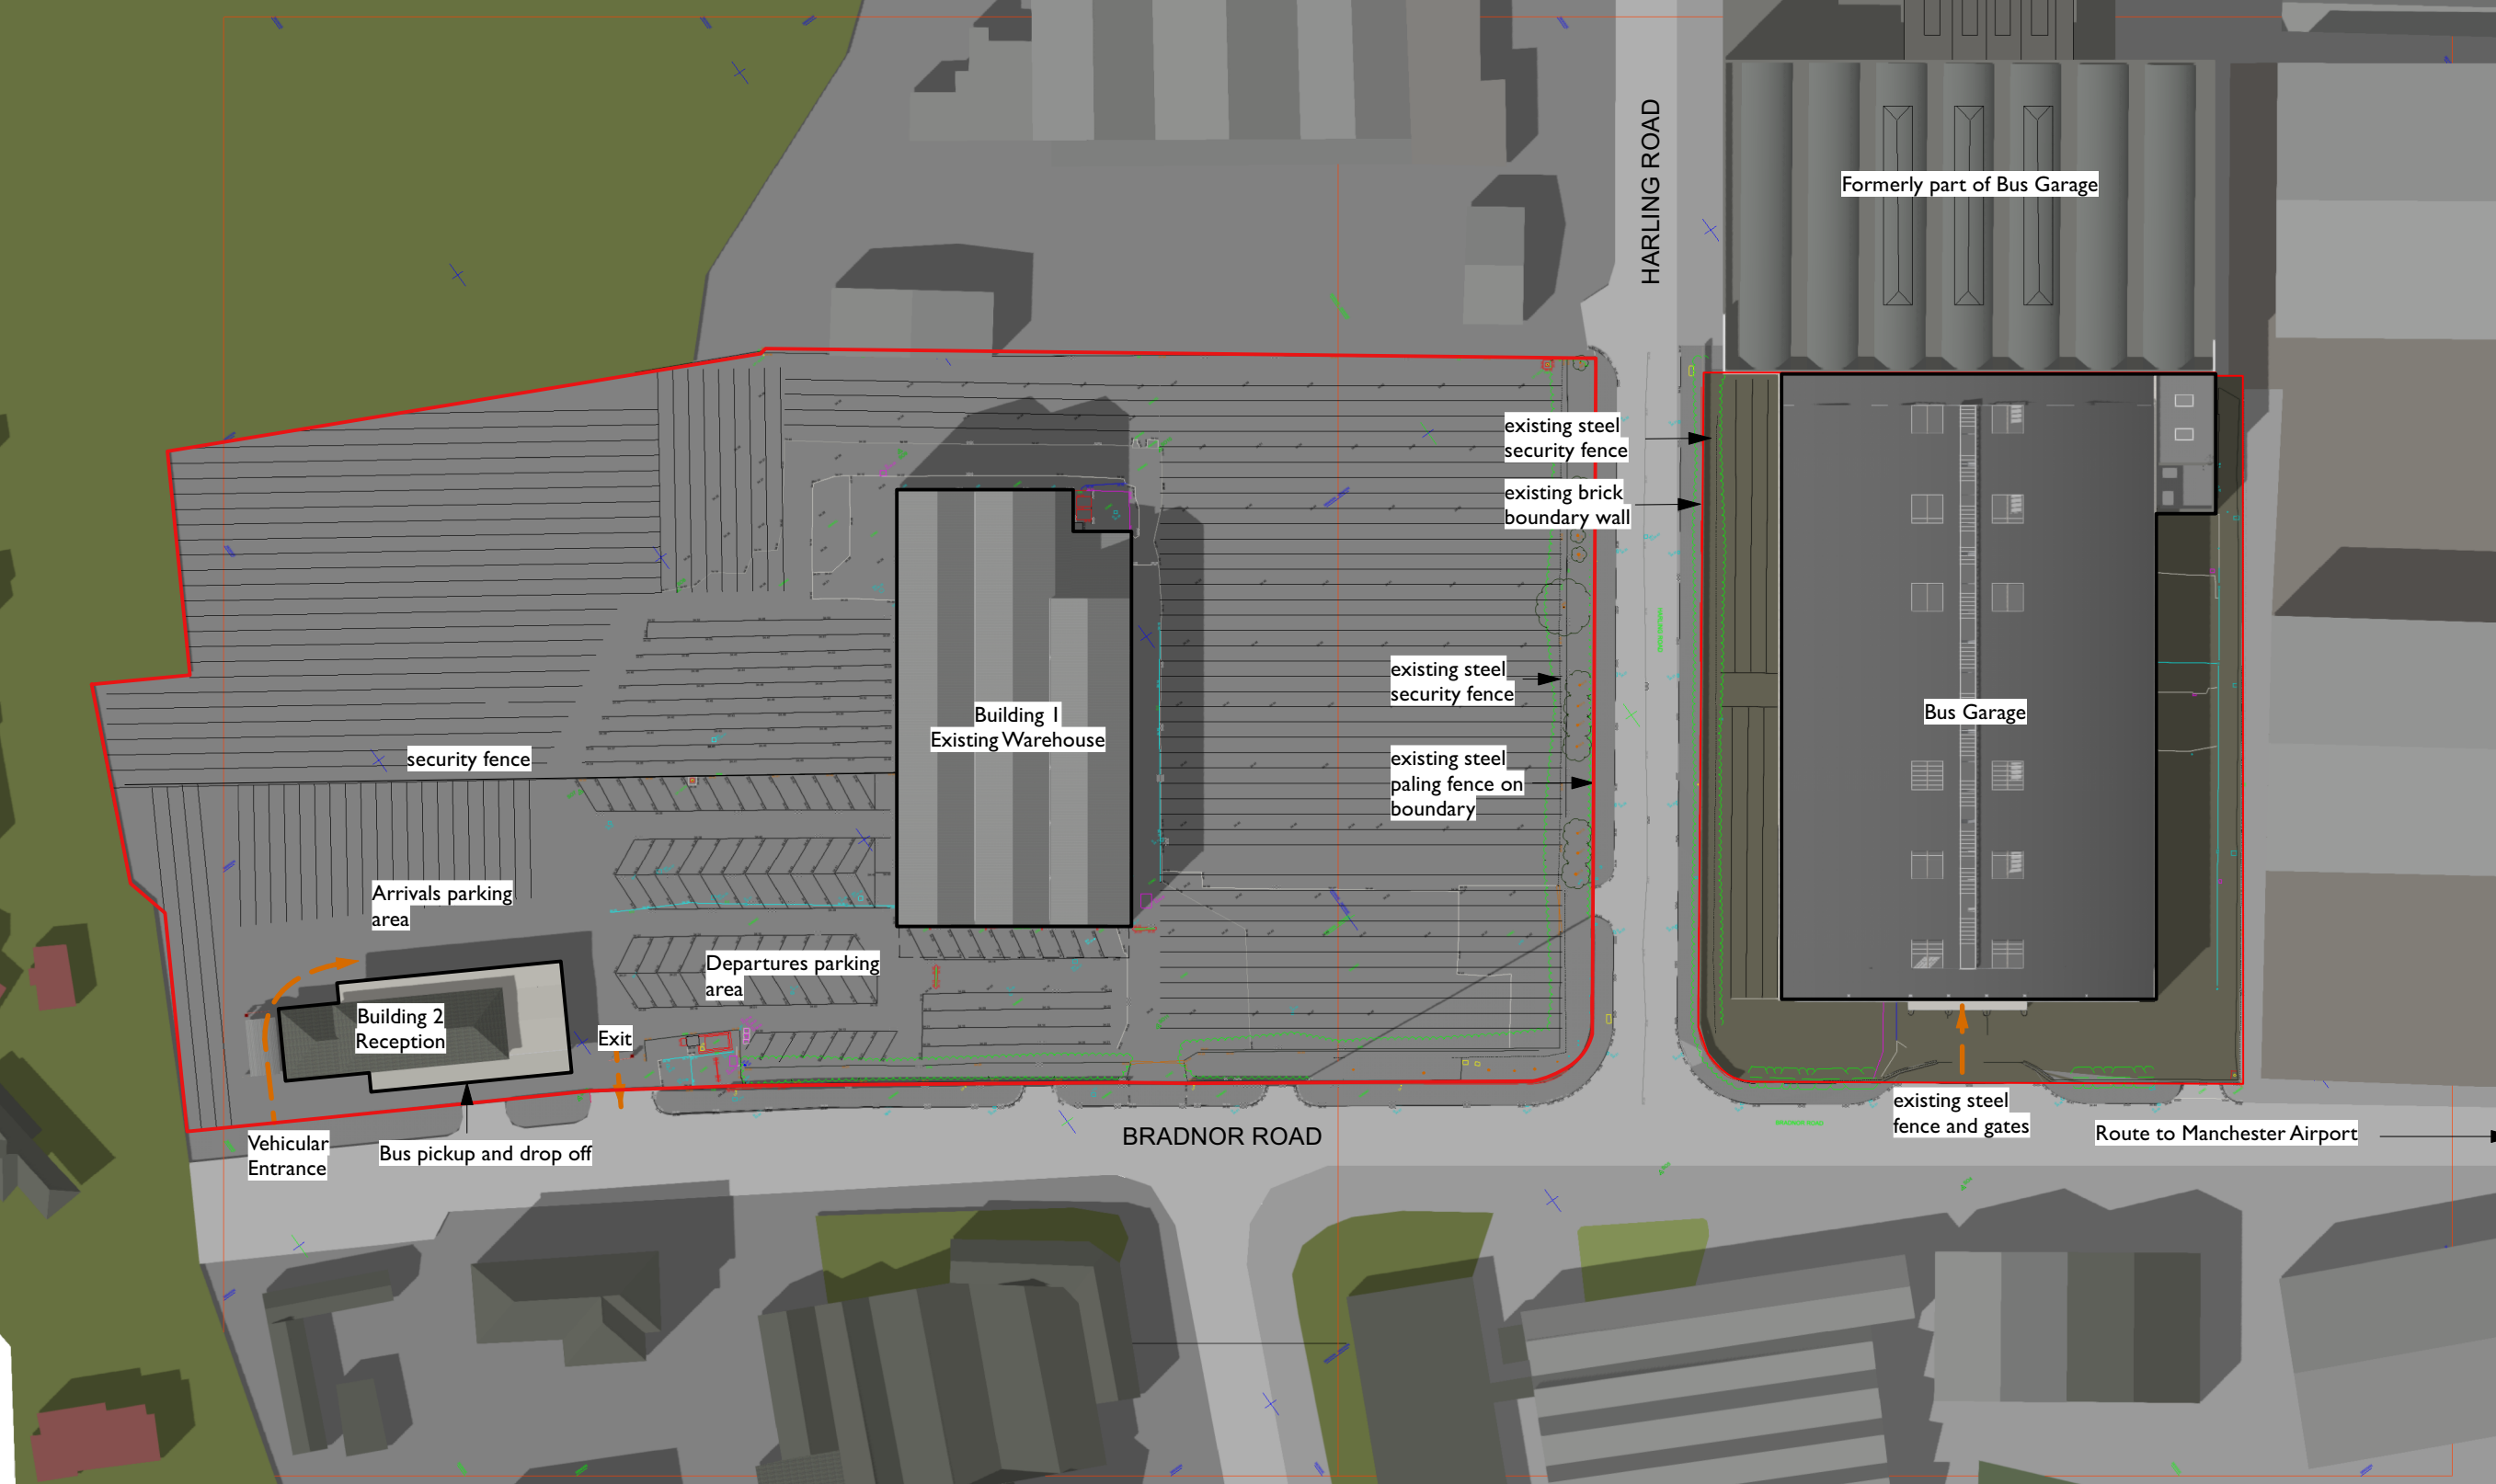

Rev Note DRN CHK

Wythenshawe Bus Garage and Car Park

Existing Site Plan

scheme	1950
drwg no.	E(900)
revision	

scale	1:1000 @ A3
date first drawn	Aug 22
drawn	PL

SK sketch E existing P proposed T tender C construction FI final issue

www.ateliermb.co.uk
t 0161 236 0051
e architect@ateliermb.co.uk



Atelier MB
Urban Architects

1

Existing Site Plan

Scale: 1:1000

0 5 10 15 20 25 30 35 40 45 50 M

