
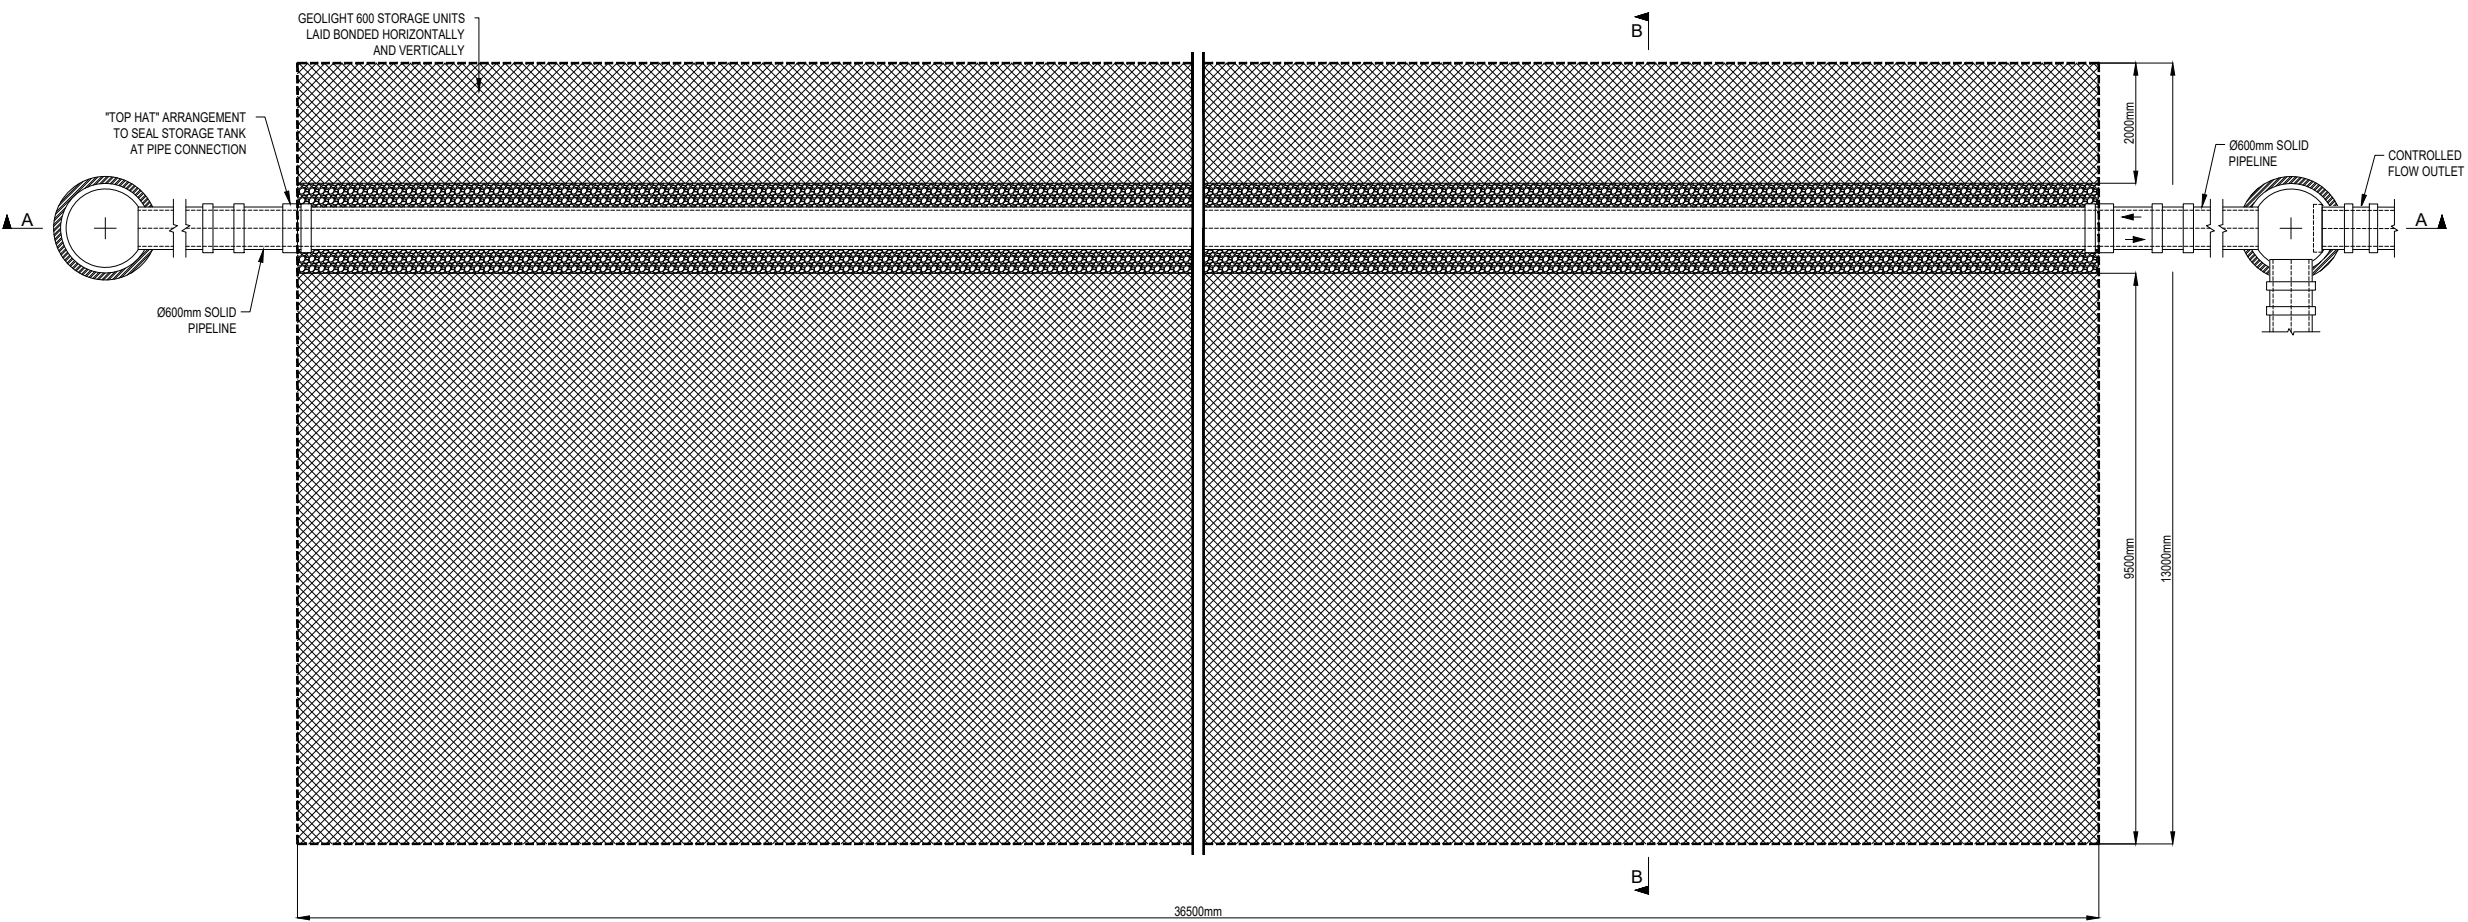
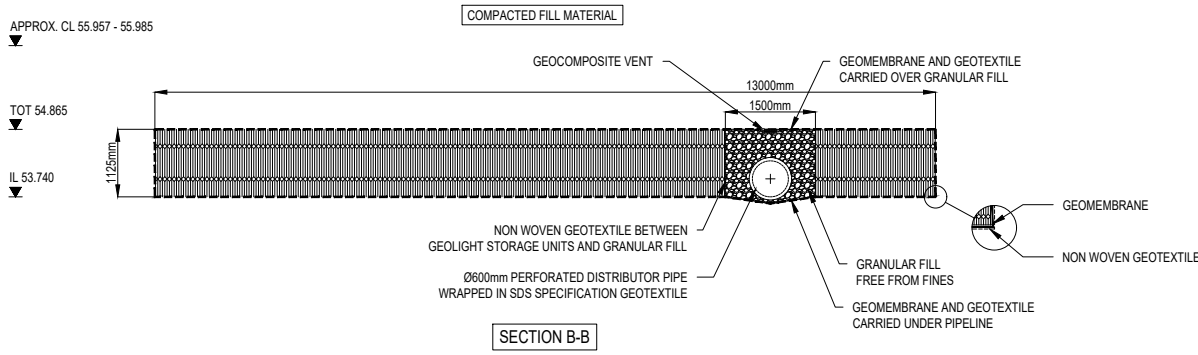


WEHOLITE MANHOLE WITH SUMP
REF: NEW
IL: 53.740

WEHOLITE FLOW CONTROL
REF: SW30
CL: 55.985
IL: 53.730

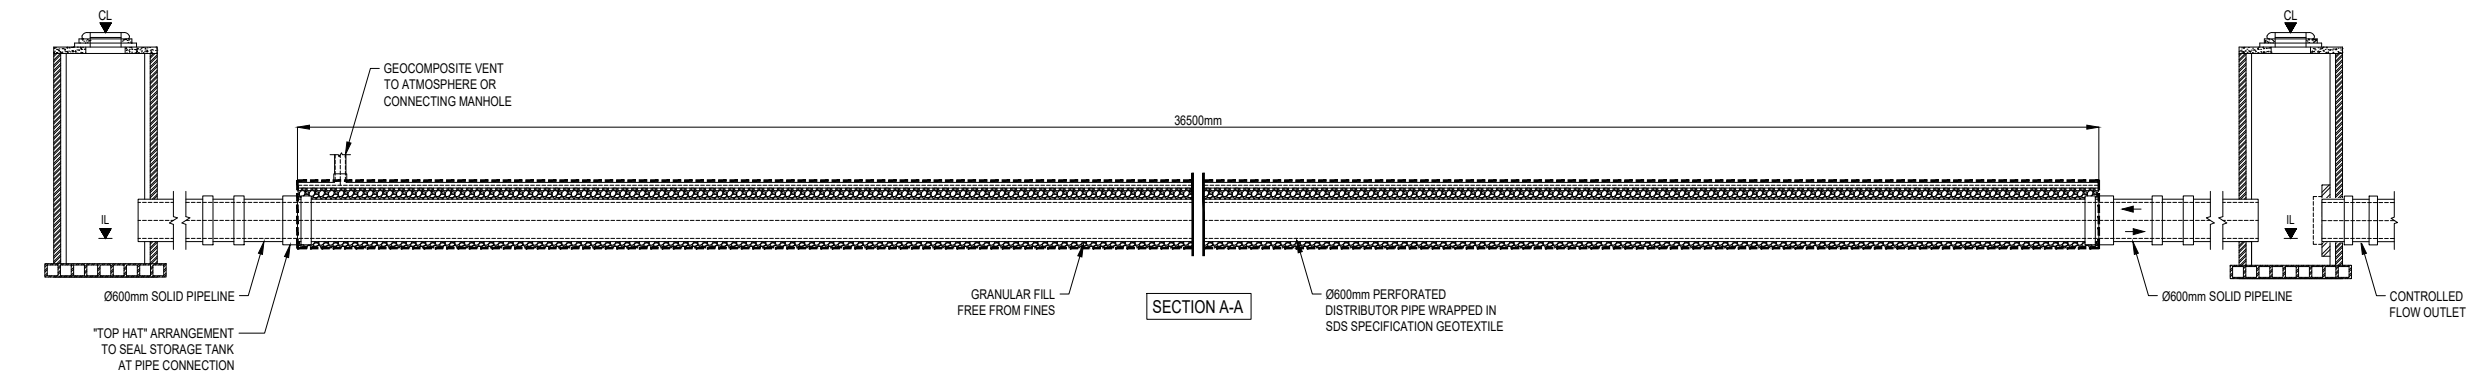

Notes:

This Drawing is to be read in conjunction with all relevant Architect's Engineer's and specialists' drawings and specifications.

Do not scale from this drawing in either paper or digital form. Use written dimensions only.

SDS to leave solid stub only, exiting tank for connection by others.

All external Manholes, Access Points, Junctions & Pipe are shown for guidance only and not part of the SDS program unless otherwise agreed.

ISSUED FOR APPROVAL	10.07.23
CG SP	
Rev	Comments
DRW CHK	

SDS
Water Infrastructure Systems

Clearwater House
Castlemills
Biddisham
Somerset
BS26 2RE
+44 (0)1934 751303

sdslimited.com

Project
ELIZABETH STREET
CHEETHAM HILL

Client
TRITON CONSTRUCTION

Title
ATTENUATION TANK 2 DETAIL

REFERENCE DRAWINGS:			
Drawing Number	Revision	Drawing Title	Date
080139-CUR-XX-XX-D-C-92500	P04	PROPOSED DRAINAGE LAYOUT	14.10.22

Scale NTS	Date 10.07.23
Drawing No E144522_02	Rev -