


THE BUILDER MUST CHECK THE SITE AND THE APPROVED DRAWINGS BEFORE COMMENCING THE WORKS AND MUST TAKE ANY WORKING MEASUREMENTS AS NECESSARY.ANY DISCREPANCY IN THE DRAWING MUST BE REPORTED TO THE CLIENT .

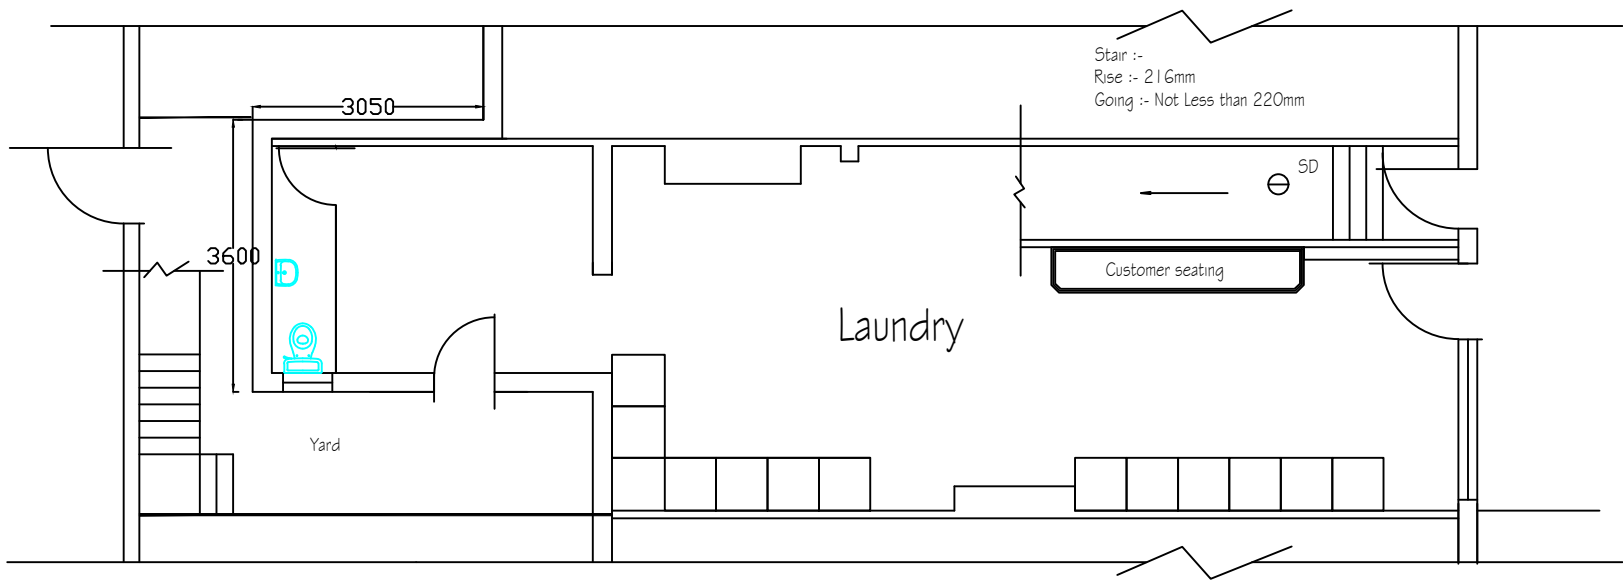

Ground Floor Plan

Rev	Date	Description	
H S H Engineering Design Services 428 Cheetham Hill Road Cheetham Manchester M8 9LE. UK 01617956385,07940197 333			
project title	Proposed change of use of a ground floor shop into a laundrate		
client	Mr Falowo Olabampe		
dwg. title	Proposed Plan		
dwg.no.	sheet no.	scale.	job no.
03A		1:100 @ A3	
668 Rochdale Road M/c M8 5TT			
drawn by.	checked by.	approved by.	date
TZ			May 23