


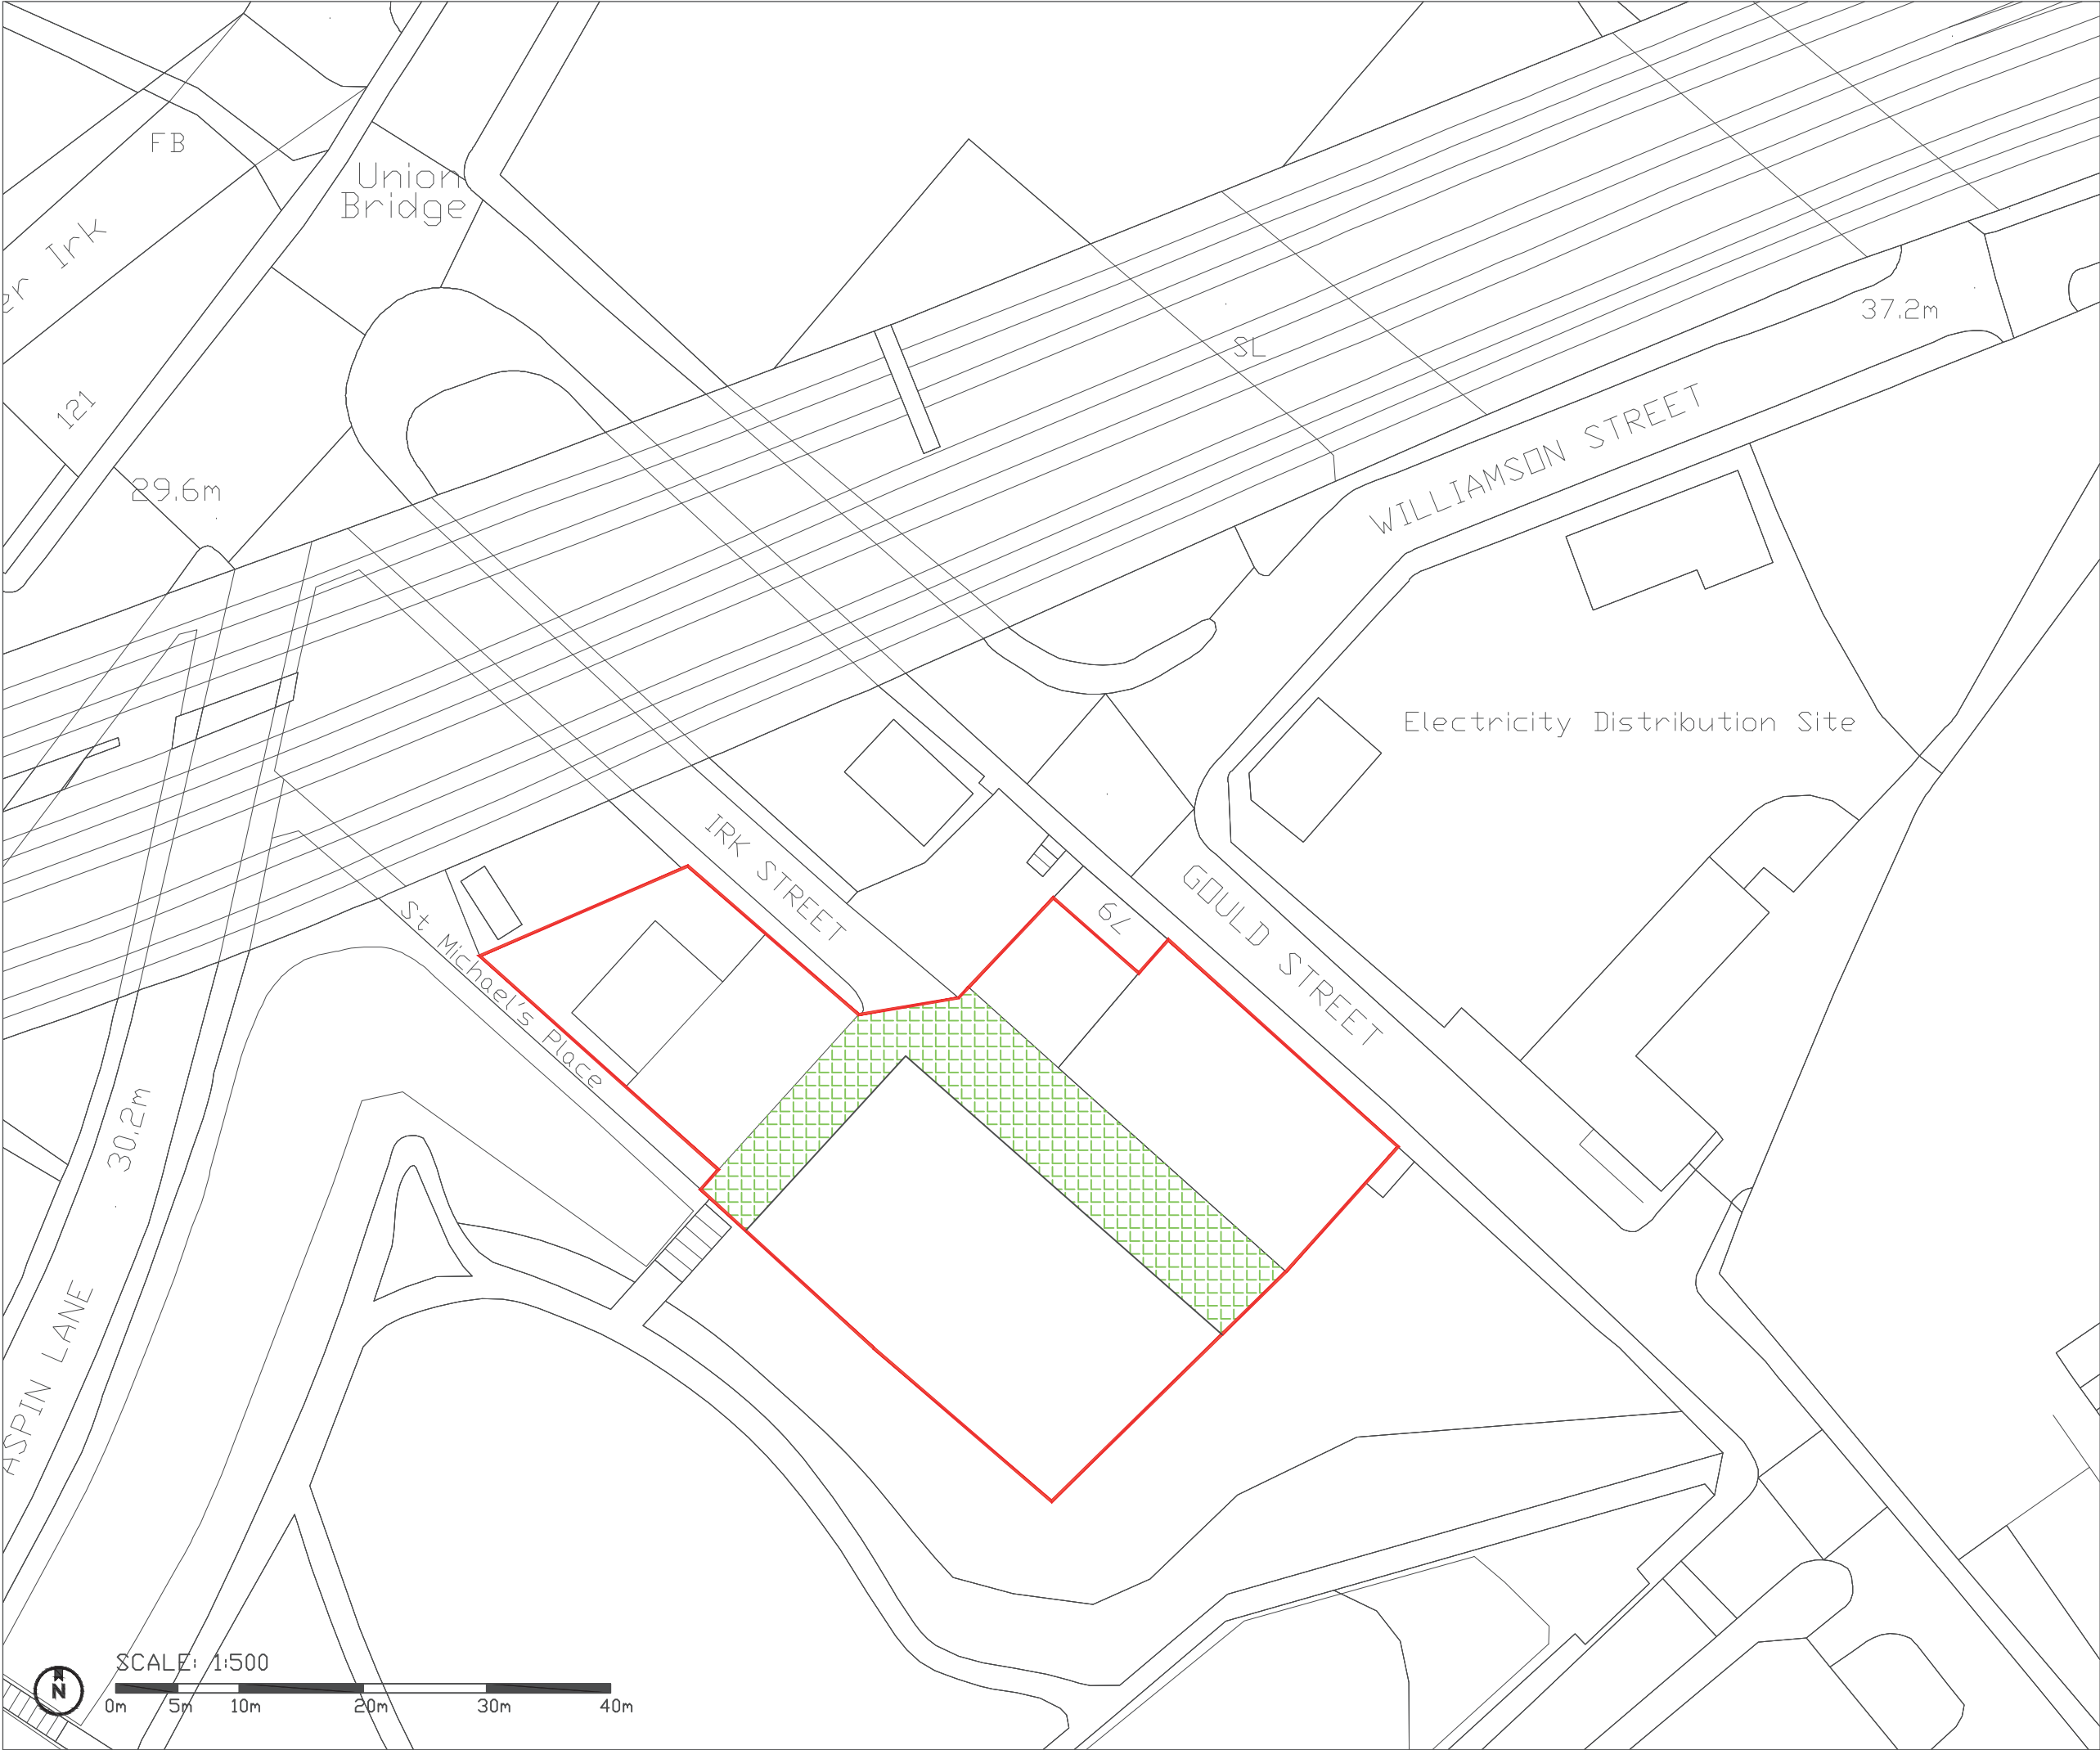

SOURCES OF INFORMATION

MasterMap (OS Plan)

ALL INFORMATION DISPLAYED IS SUBJECT TO A COMPLETE VERIFIABLE SITE SURVEY BEING UNDERTAKEN. GIA TAKES NO RESPONSIBILITY ON THE ACCURACY OR RELIABILITY OF THE DISPLAYED DATA SINCE A VERIFIED SITE SURVEY WAS NOT MADE AVAILABLE PRIOR TO THE GENERATION OF SUCH INFORMATION.

SITE BOUNDARY
1817sqm/ 0.1817 Hectares (Ha)

EXISTING PEDESTRIAN ROUTE

-	-	-	-
REV	DATE	INITIALS	NOTES

NOTES:

N.B. DO NOT SCALE OFF THIS DRAWING

PROJECT:
PLOT 4 IRK STREET
CHEETHAM HILL
MANCHESTER, M4 4JT

DRAWING NAME:
Site Plan

DWN BY	SCALE	CHK BY	STATUS	DATE
SP	1:500	GC	-	JUN-23
PROJ No.	REL No.	IS No.	DWG No.	REV No.
BC0333	-	-	SP01	-

gia
2 Commercial St.
Manchester
M15 4RQ
t 0161 672 5101
mail@gia.uk.com
www.gia.uk.com

M A N C H E S T E R
L O C A T I O N