


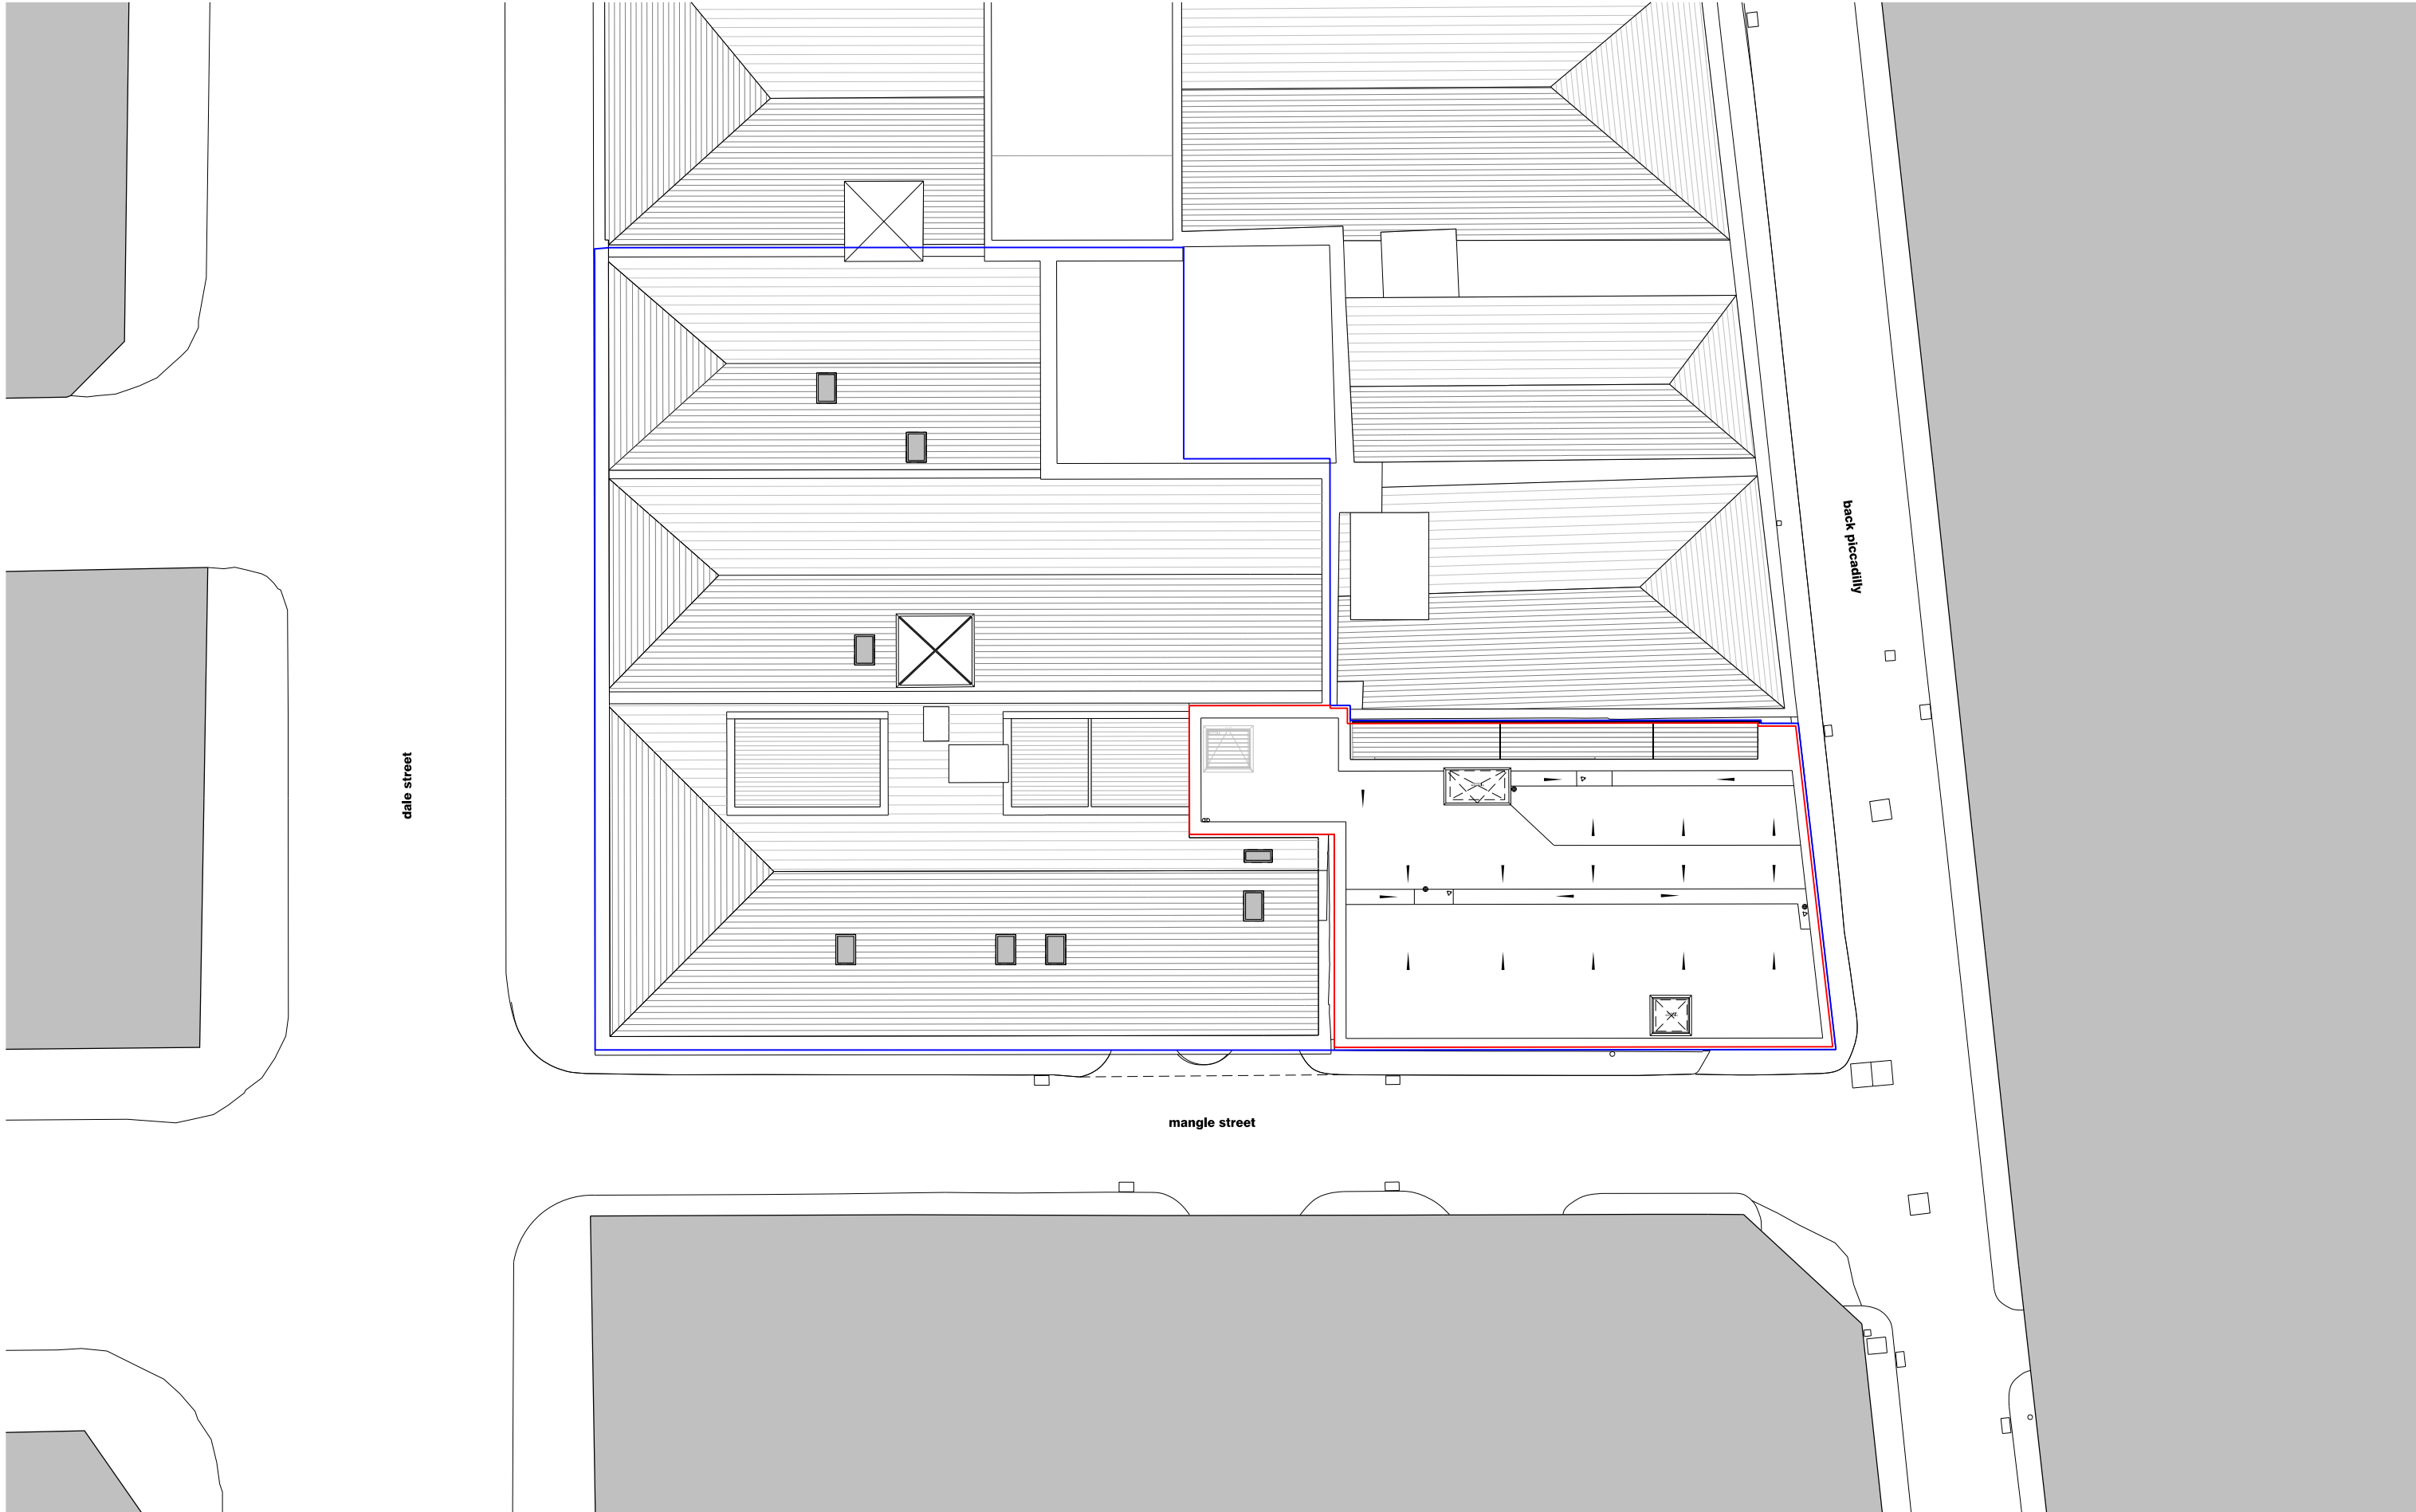

revision: P01
date: 20230929
note: preliminary first issue

site ownership boundary
proposal boundary



project
Finlay's Yard, 2 Mangle Street
job no.
7633
title
existing site plan
scale
1:200 @ A3
drawing no.
al(02)0003

stephenson hamilton risley
STUDIO

3 riverside mews
4 commercial street
manchester, M15 4RQ
www.shr.studio
email@shr.studio
0161 832 0244