



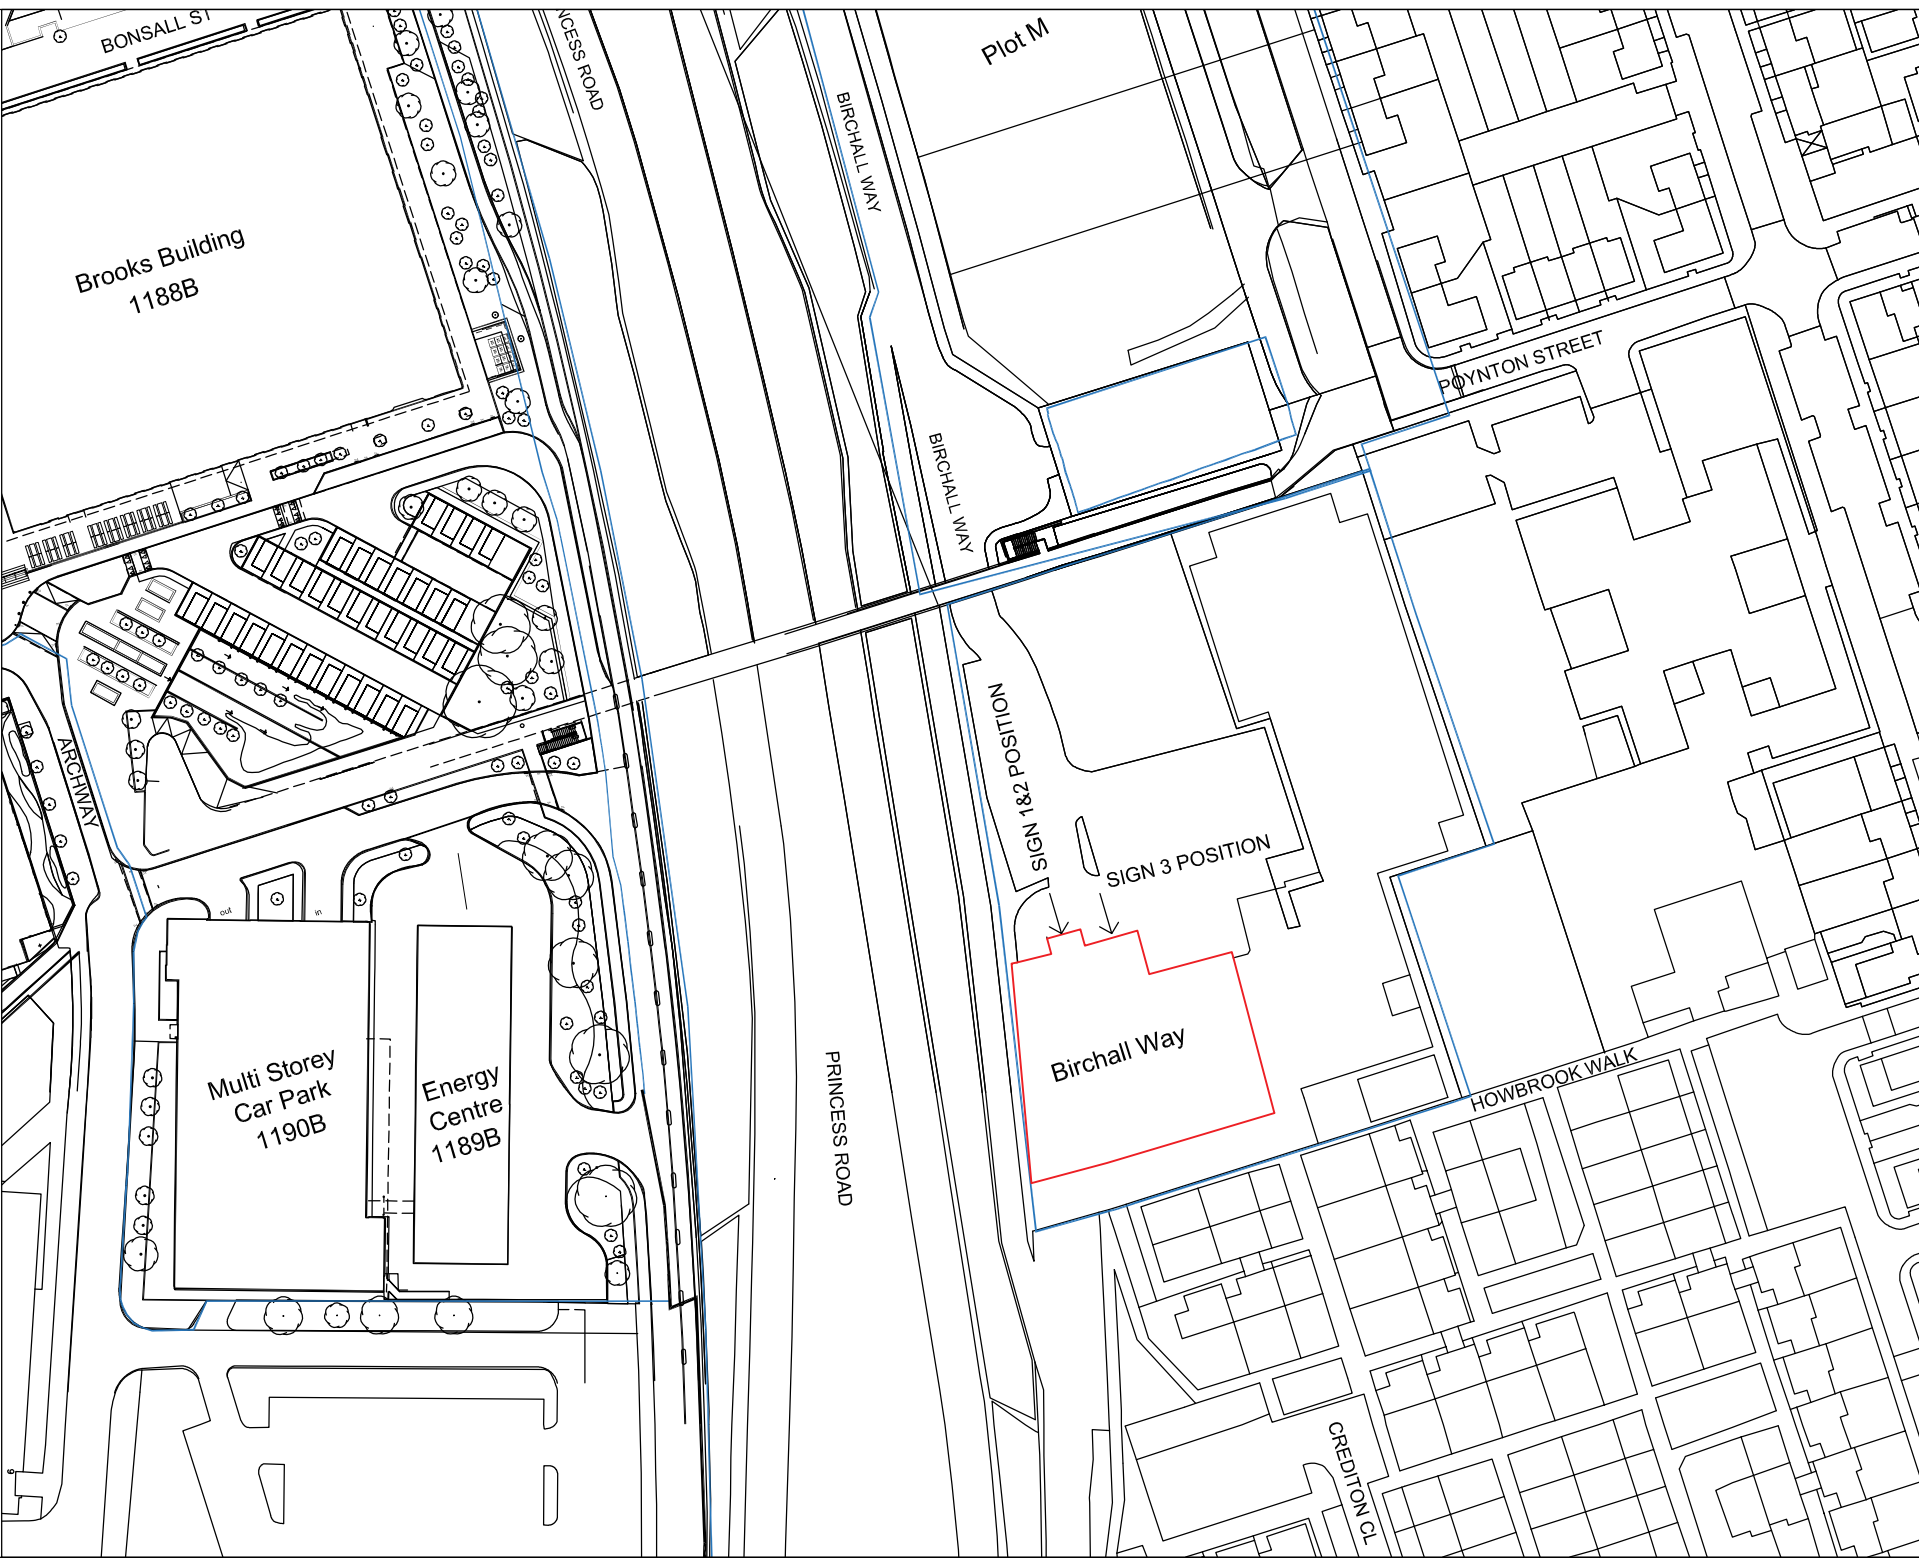

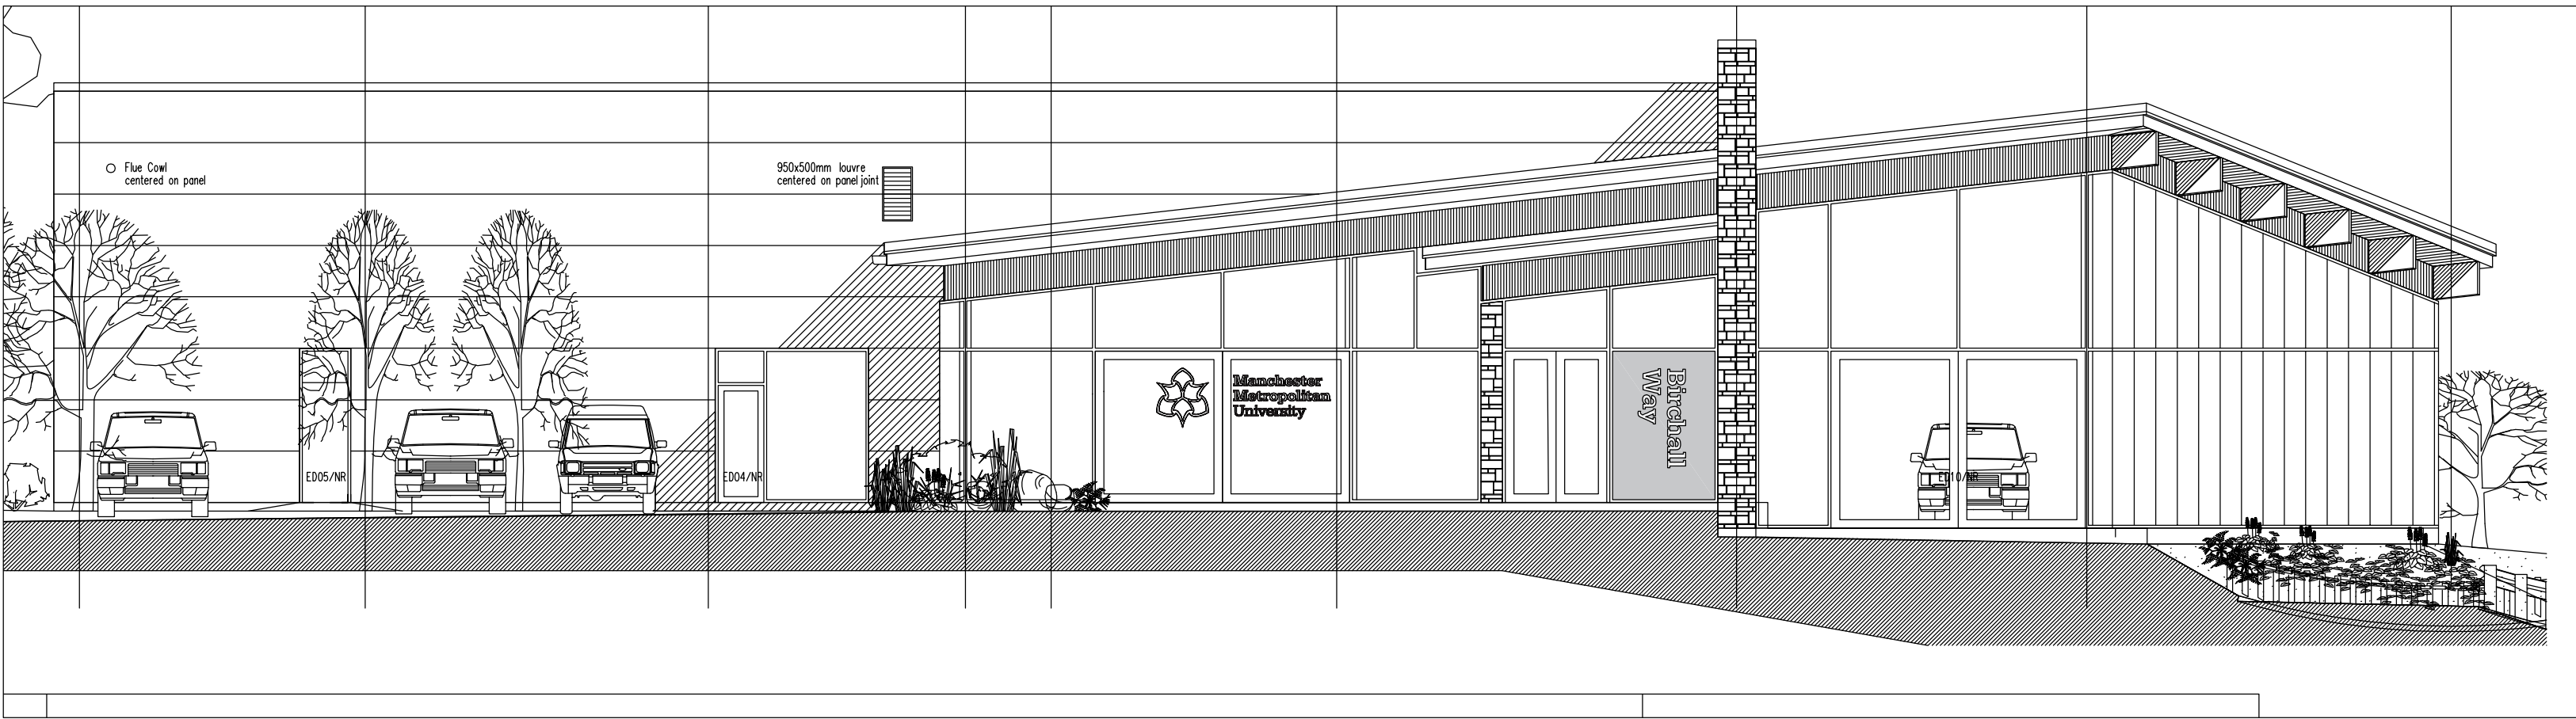

① North Elevation
1 : 200 @A1



Previous no sign



New sign installed



② Enlarged Elevation
NTS

0 50 PAPER SCALE CHECK (mm)
CDM RESIDUAL RISK INFORMATION (HASBox)
In addition to the hazards / risks normally associated with the types of work detailed on this drawing, note the following:-
CONSTRUCTION - - -
MAINTENANCE / CLEANING - - -
DEMOLITION / DECOMMISSIONING - - A
It is assumed that all works will be carried out by a competent contractor working, where appropriate, to and approved method statement.

A - Planning Issue AB KMD Nov 23

Revision	Drwn	Chk'd	Date
----------	------	-------	------

Project Status

PLANNING

This information, whether drawn or as a data file, is copyright and issued strictly for use on the project for which it is provided

Project/Client

MMU
BIRCHALL WAY
PROPOSED SIGNAGE


PROPOSED SIGNAGE
NORTH
ALTERATIONS

Drawn	Date	Checked	Scale
ABM	Sep 23	CG	1:200/50 @ A1

Manchester:
6th Floor
31 Dale Street
Manchester M1 1EY
+44 (0)161 831 7300
Southampton:
Maine Park
Minskard
Southampton SO43 7FY
+44 (0)23 8081 7900
www.fairhursts.com

FDG
fairhursts design group

Job No.	Drawing No.	Revision
E22-112	08-117	A

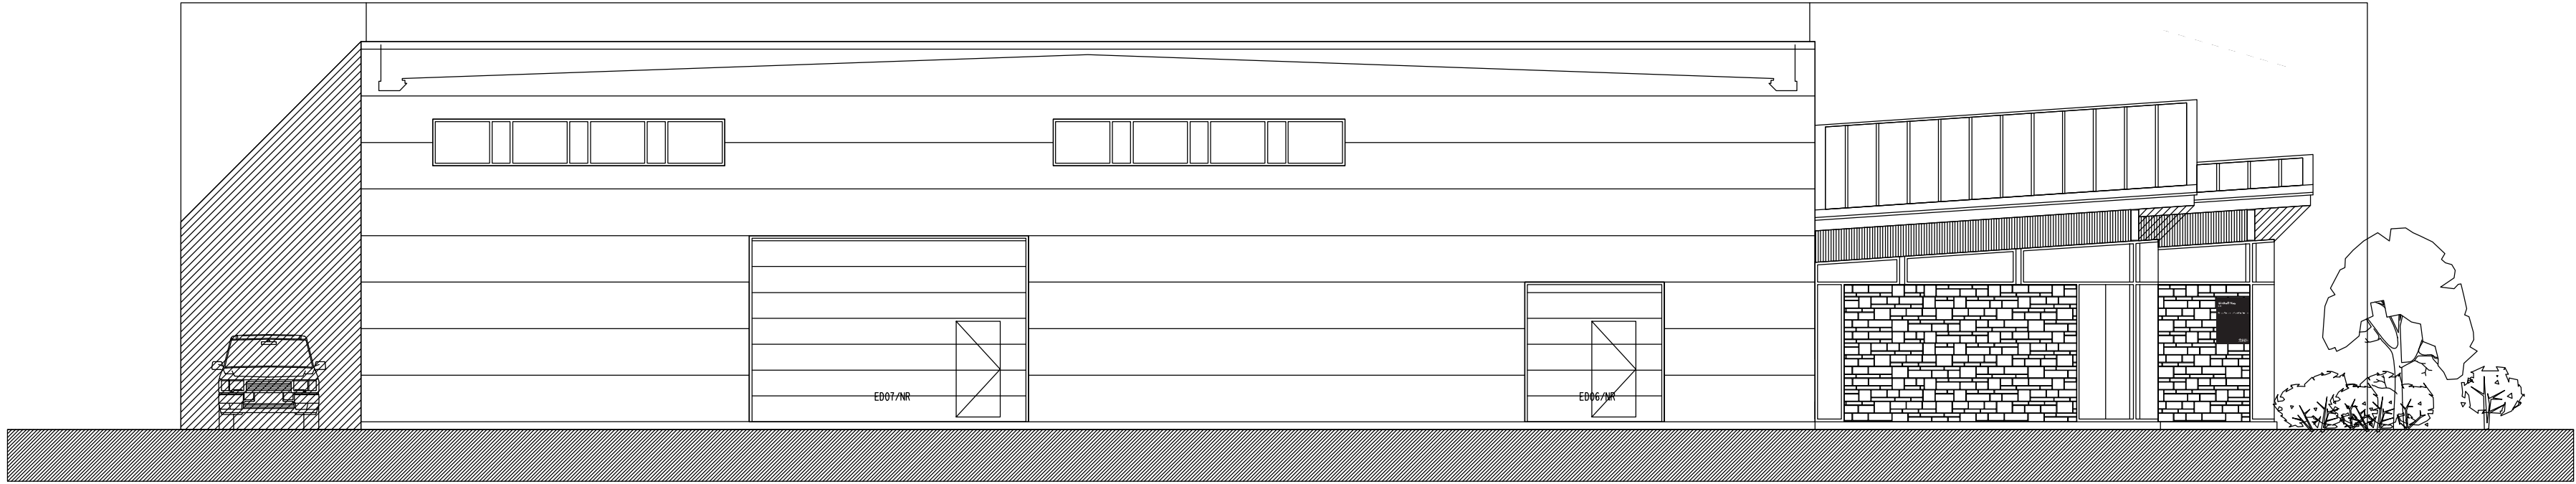

1 East Elevation
1 : 200 @A1



2 Enlarged Elevation
NTS



Previous No Signage

0 PAPER SCALE CHECK (mm) 50			
CDM RESIDUAL RISK INFORMATION (HASBox)			
In addition to the hazards / risks normally associated with the types of work detailed on this drawing, note the following:-			
CONSTRUCTION			
-			
-			
-			
MAINTENANCE / CLEANING			
-			
-			
-			
DEMOLITION / DECOMMISSIONING			
-			
-			
A			
It is assumed that all works will be carried out by a competent contractor working, where appropriate, to and approved method statement.			
A - Planning Issue			
AB KMD Nov 23			
Revision	Drwn	Chk'd	Date
Project Status			
PLANNING			
This information, whether drawn or as a data file, is copyright and issued strictly for use on the project for which it is provided			
Project/Client			
MMU BIRCHALL WAY PROPOSED SIGNAGE			
-			
Drawing Title			
PROPOSED SIGNAGE EAST ALTERATIONS			
Drawn	Date	Checked	Scale
ABM	Sep 23	CG	1:200/50 @ A1
Manchester: 5th Floor 31 Dale Street Manchester M1 1EY +44 (0)161 831 7300 Southampton: Minor Park Minstead Southampton SO43 7FY +44 (0)23 8081 7900 www.fairhursts.com		FDG fairhursts design group	
Job No.	Drawing No.	Revision	
7752	08-118	A	

Building Entrances Project - Birchall Way

2500mm

Birchall
Way

290mm

1700mm



Job No: 40070

Width: 1700mm

Description: Metamark 7 series white vinyl applied over frosted etch vinyl.
External application.

Item No: 1

Height: 2500mm


Quantity: 1

FASTSIGNS
More than fast. More than signs.



2613mm

1000mm

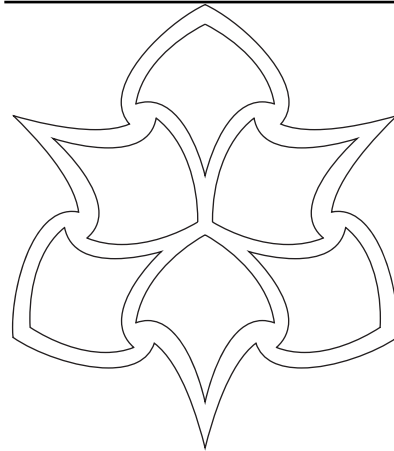

Manchester
Metropolitan
University

Building Entrances Project - Birchall Way

Job No: 40070

Width: 2613mm

Description: University Presence Vinyl. Produced in 2 parts (Emblem + Text)

Item No: 3

Height: 1000mm

Quantity: 2

FASTSIGNS
More than fast. More than signs.

Building Entrances Project - Birchall Way

63mm | **Birchall Way**
21mm | **BW**
19mm | Estates, Facilities and Capital Development

65mm |  **Manchester
Metropolitan
University**

600

750

50mm
returns



Job No: 40070

Width: 600mm

Description: 2mm folded aluminium panel
600mm x 750mm x 50mm deep returns - In 1 Section
coated one std RAL colour (9005_Jet Black)
with top & bottom fixing rails
Metamark 7 series white vinyl face detail

Item No: 2

Height: 750mm

Quantity: 1

FASTSIGNS
More than fast. More than signs.