




NOTE
ALL DIMENSIONS AND LEVELS ARE TO BE CHECKED ON SITE
ANY DISCREPANCIES ARE TO BE REPORTED TO THE PROJECT MANAGER BEFORE ANY WORK COMMENCES
THIS DRAWING SHALL NOT BE SCALED TO ASCERTAIN ANY DIMENSIONS WORK TO FIGURED DIMS ONLY
THIS DRAWING SHALL NOT BE REPRODUCED WITHOUT EXPRESS WRITTEN PERMISSION FROM Clarkes Bespoke Design LTD.

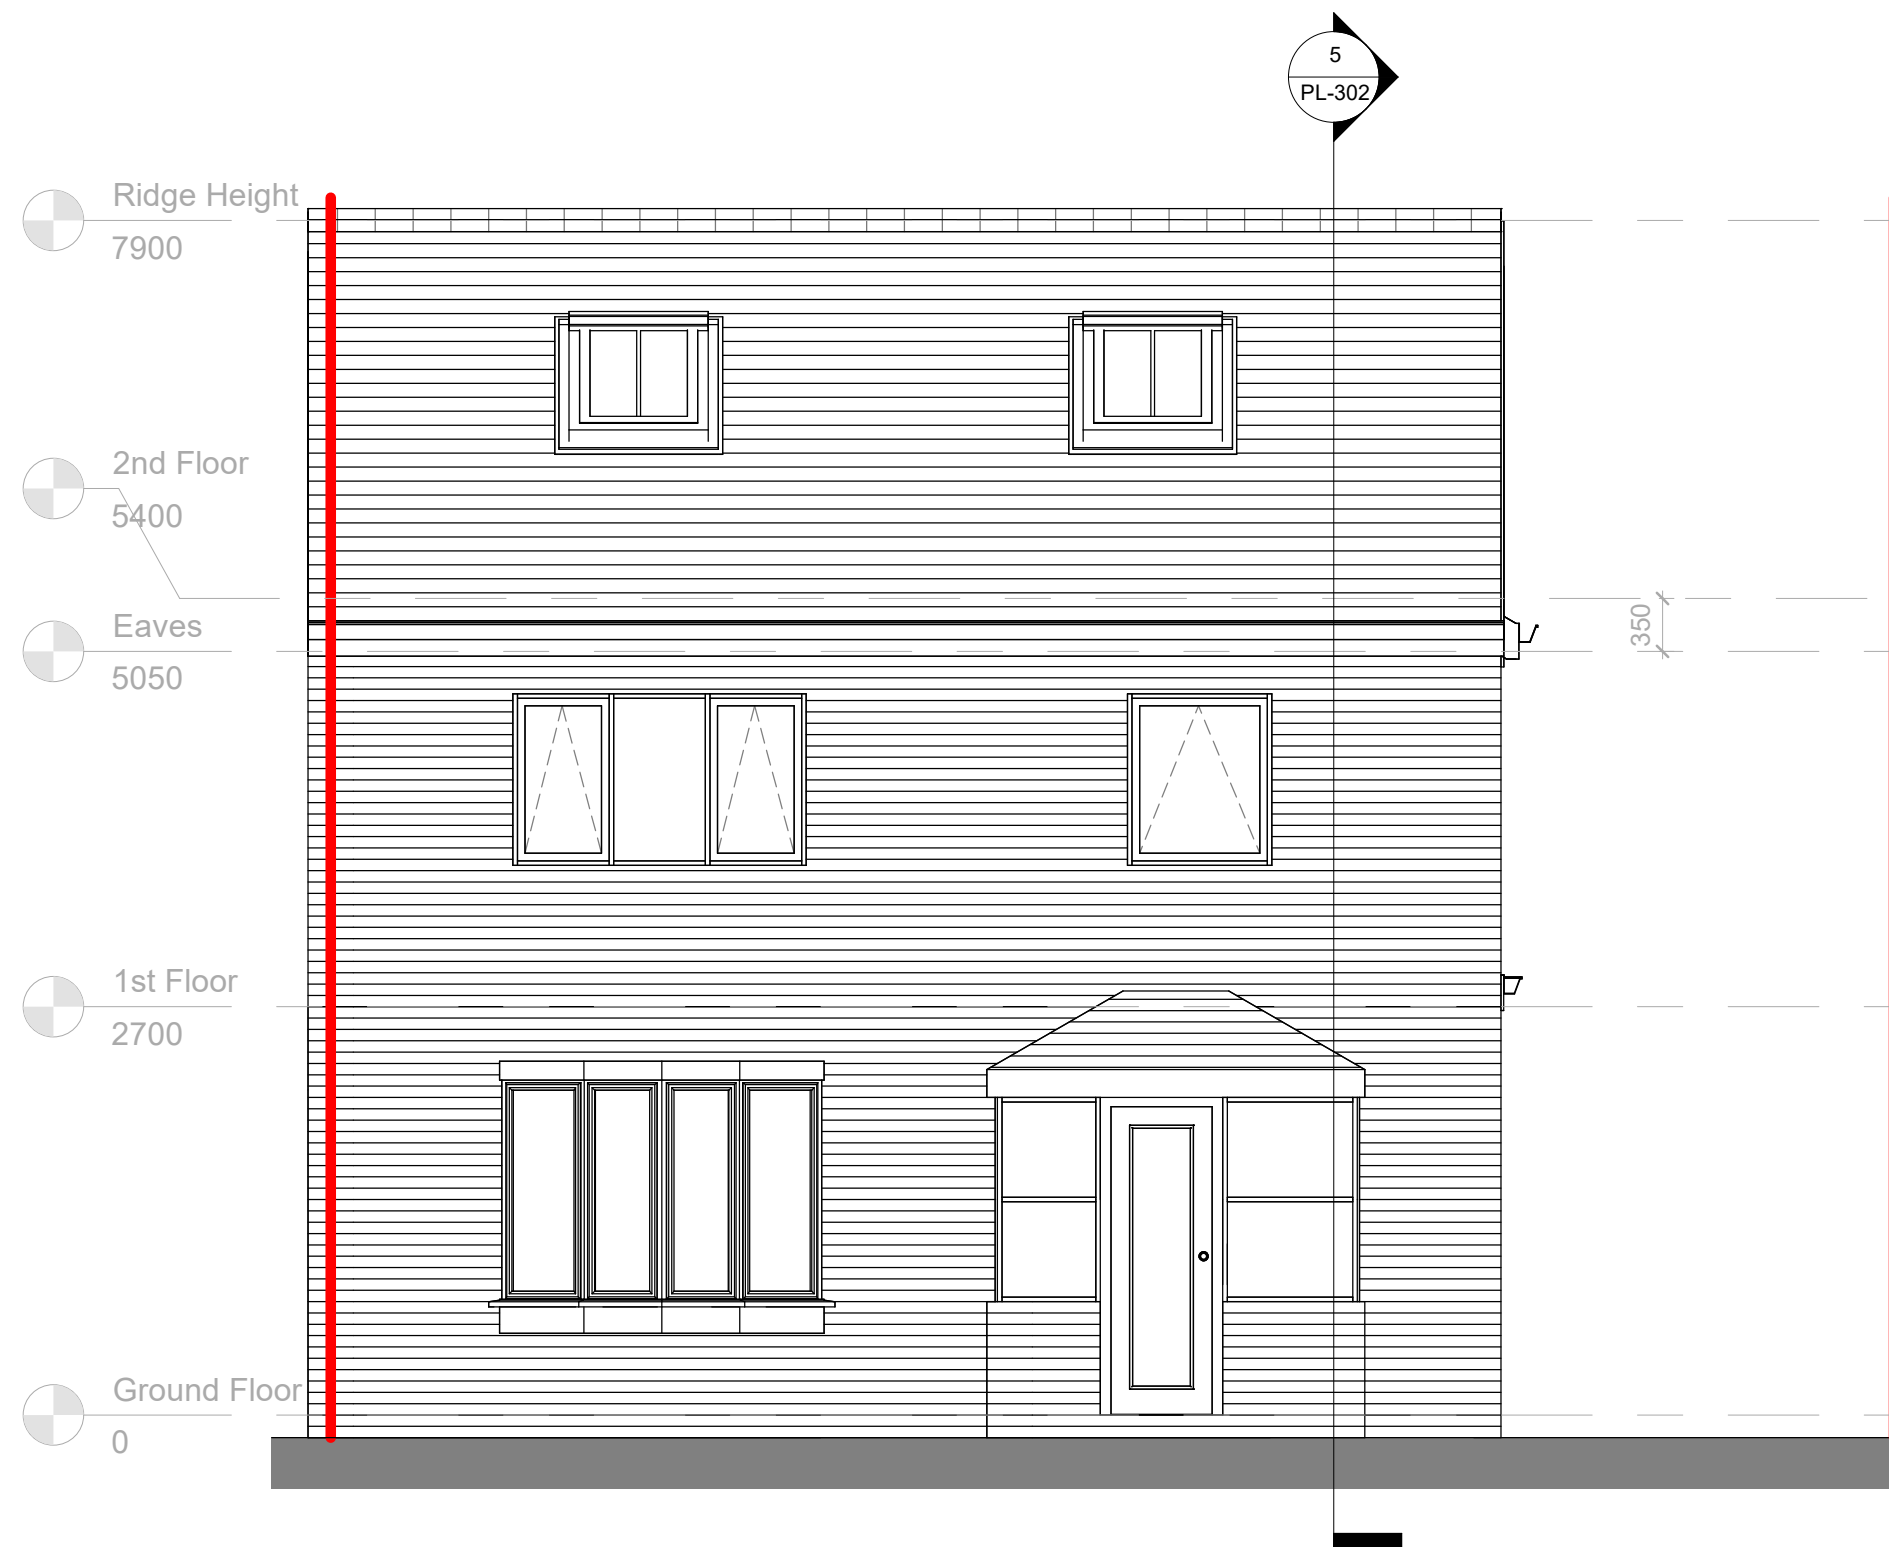

1 As Proposed Front Elevation
1 : 50

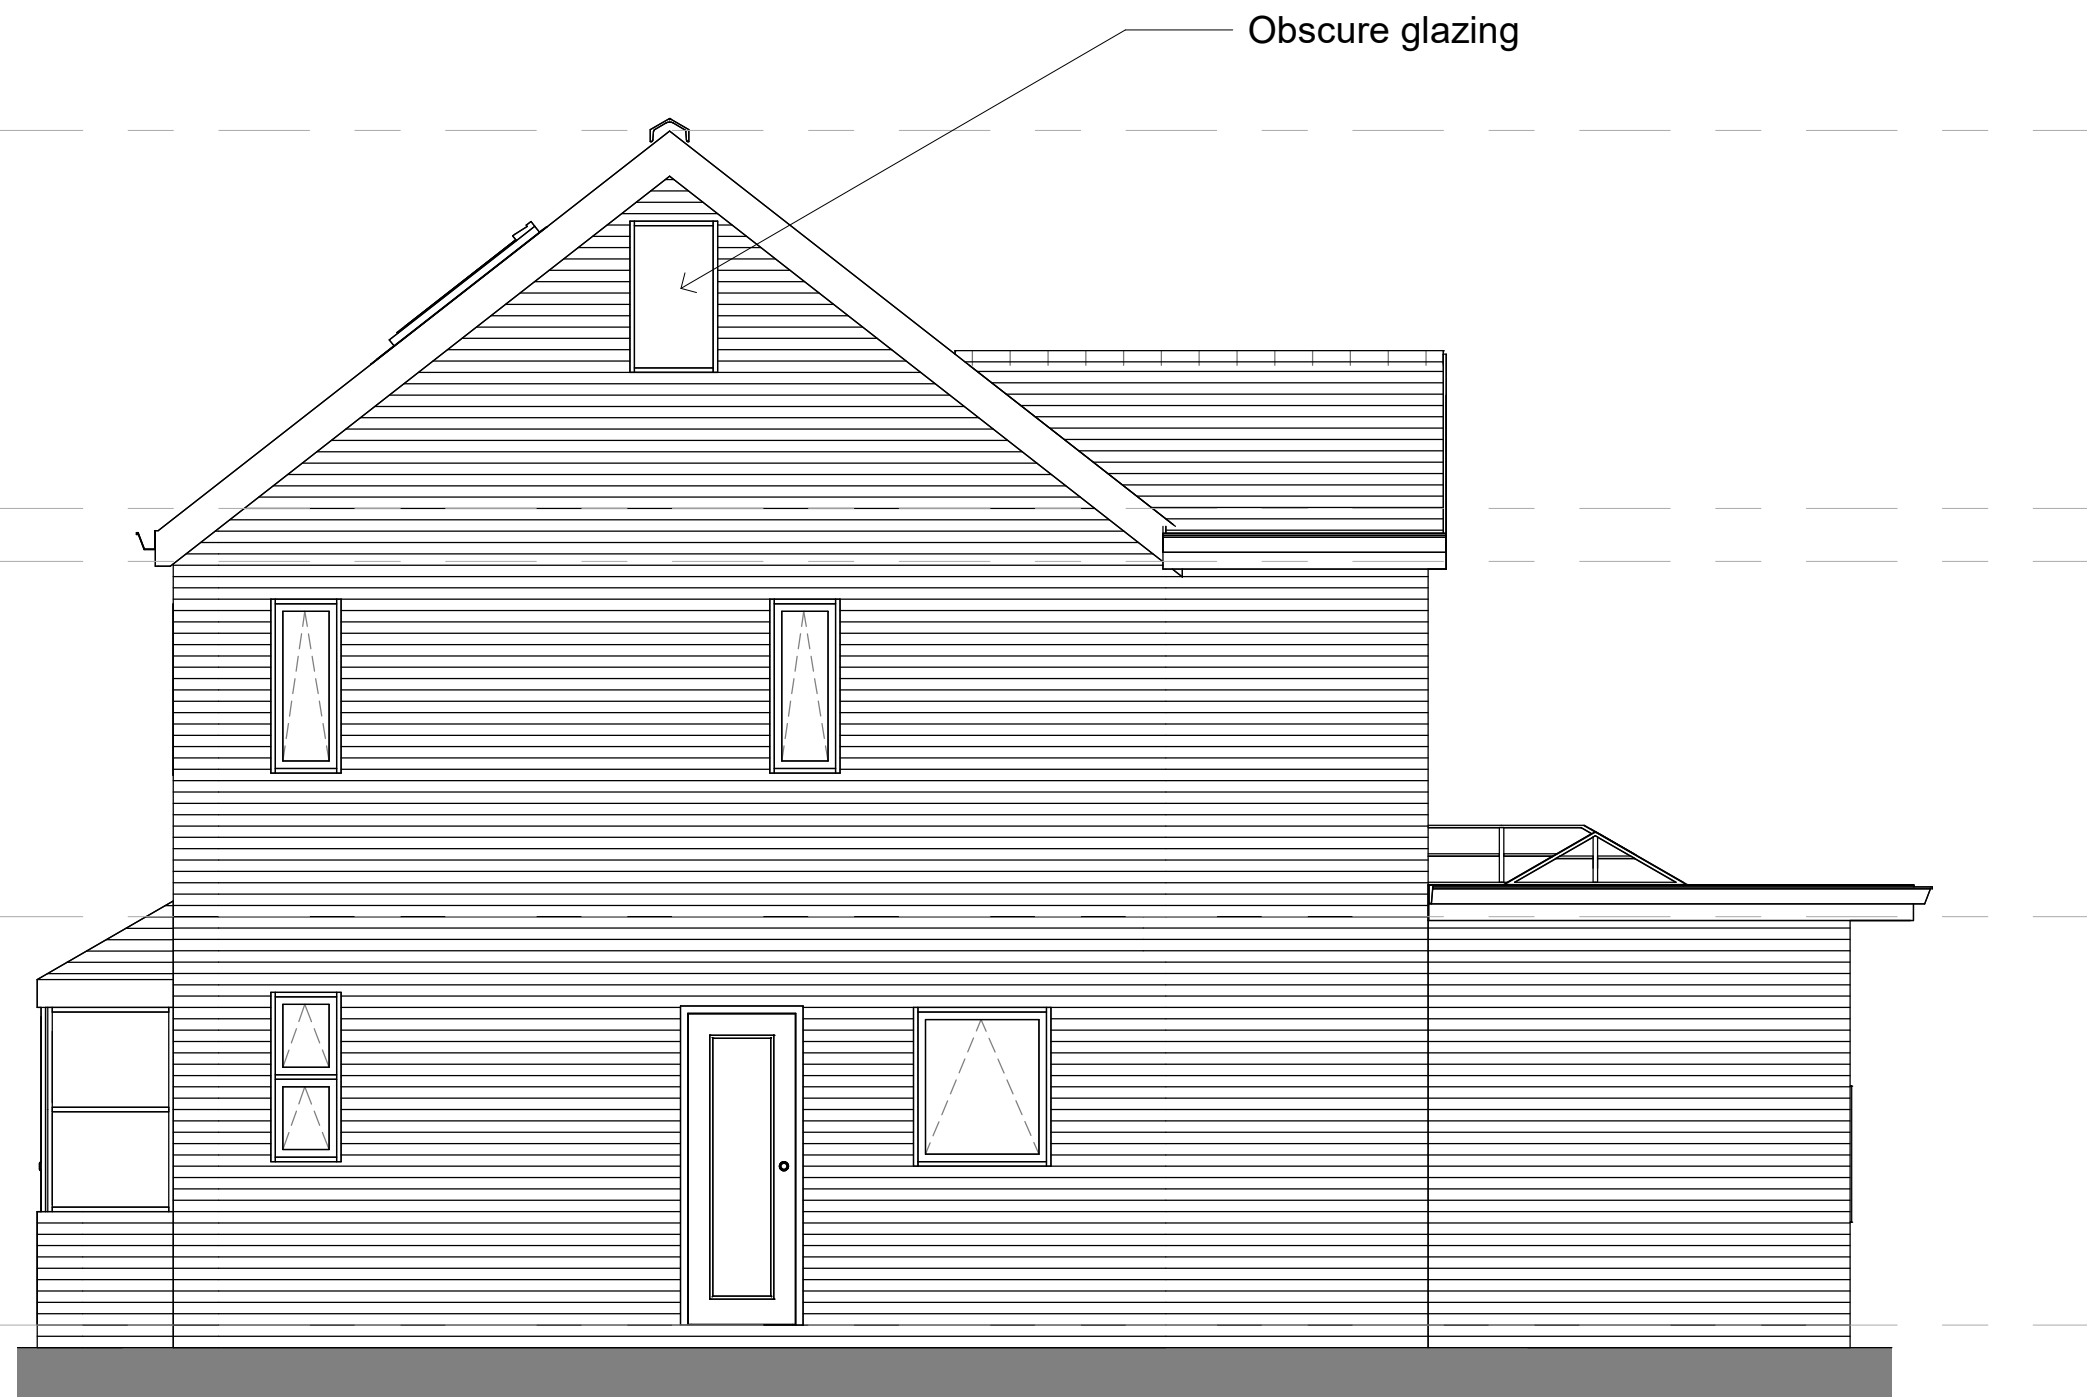


2 As Proposed RHS Elevation
1 : 50

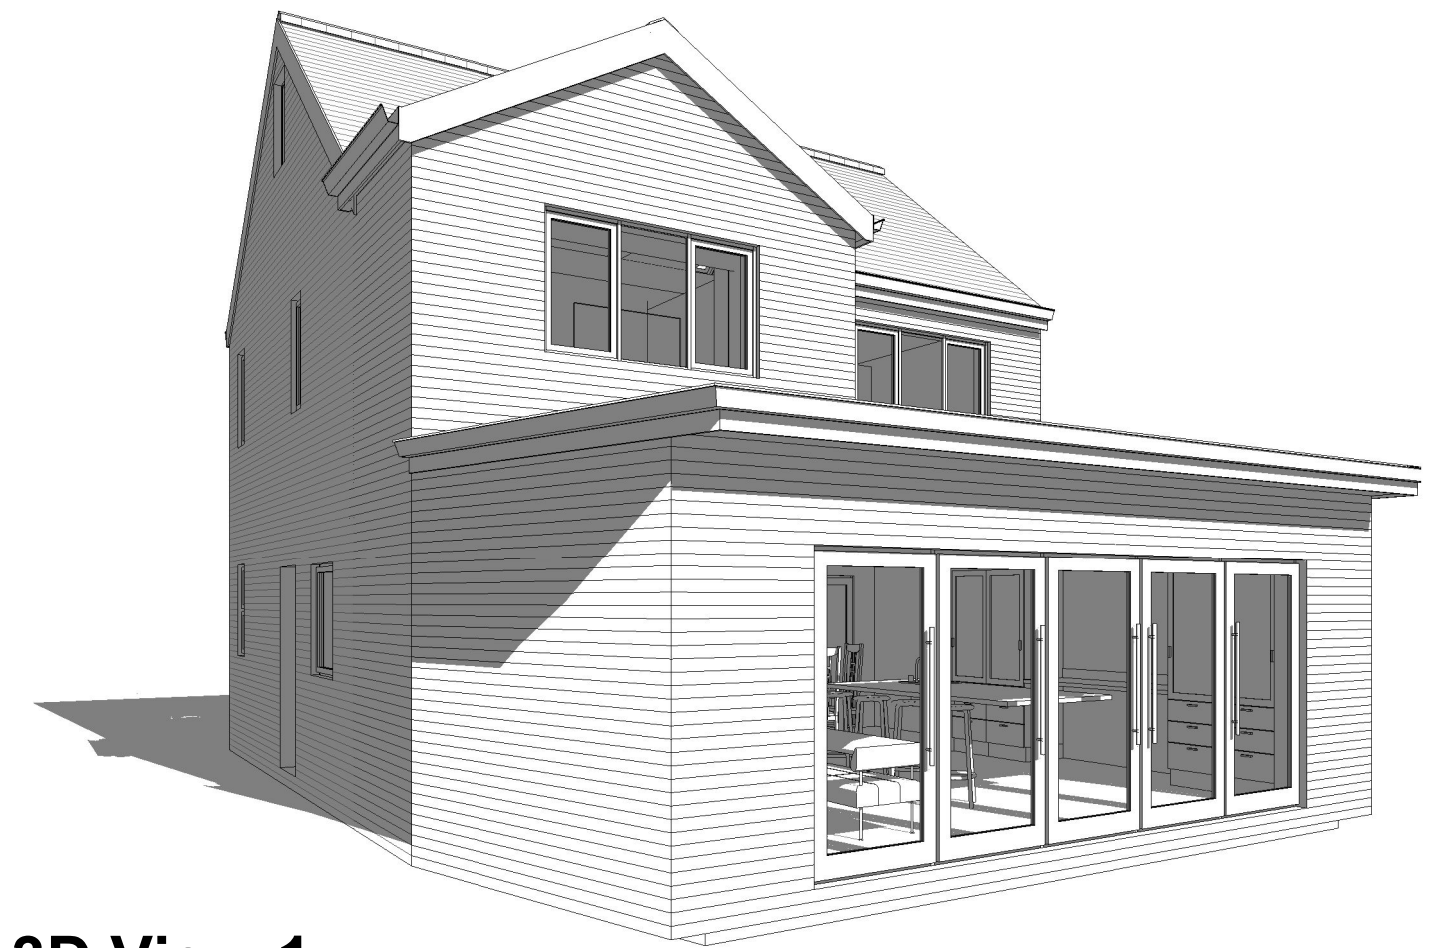


5 3D View 1



3 As Proposed Rear Elevation
1 : 50

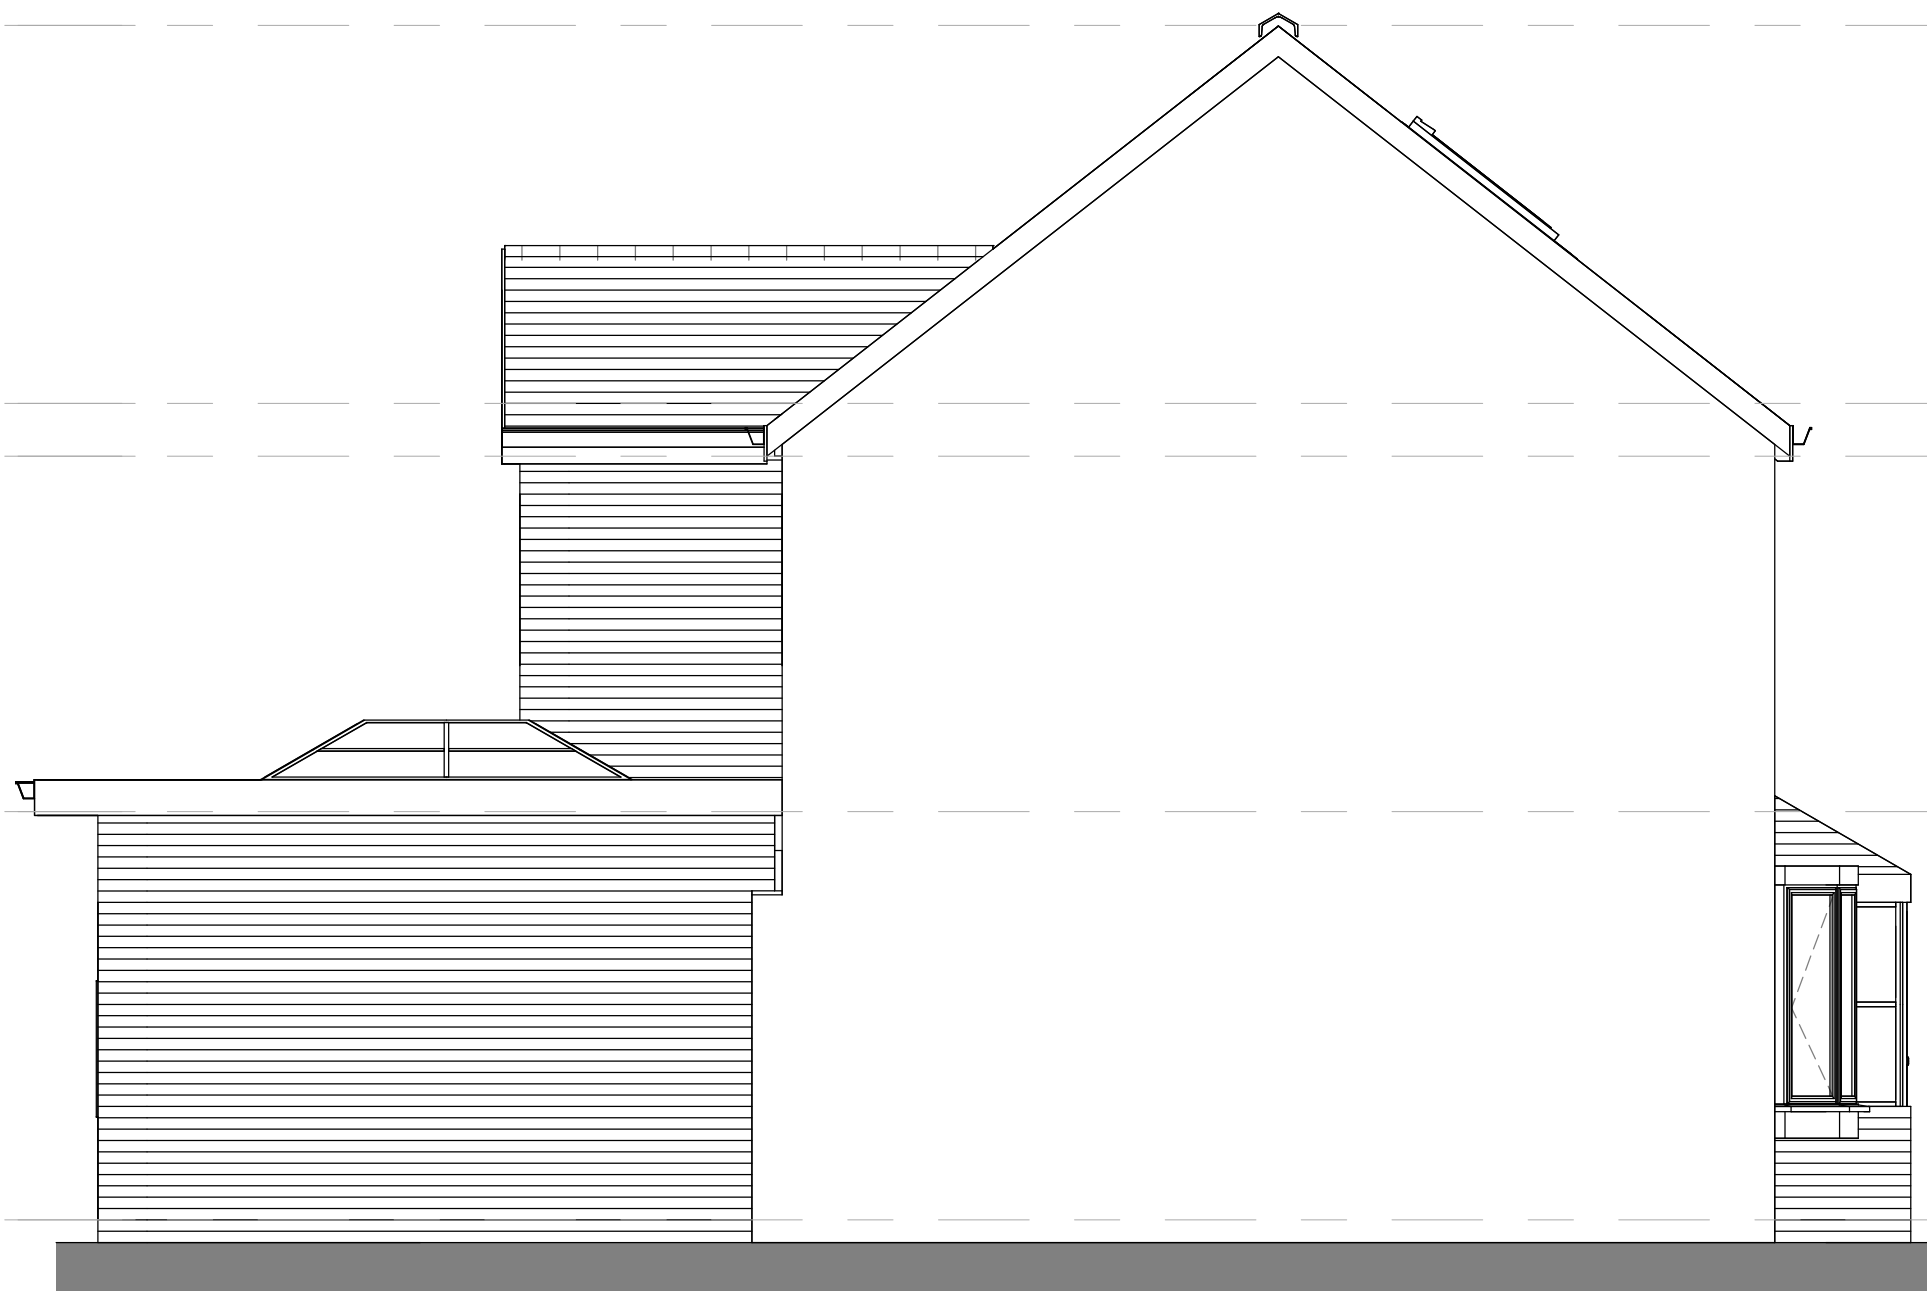

4 As Proposed LHS Elevation
1 : 50

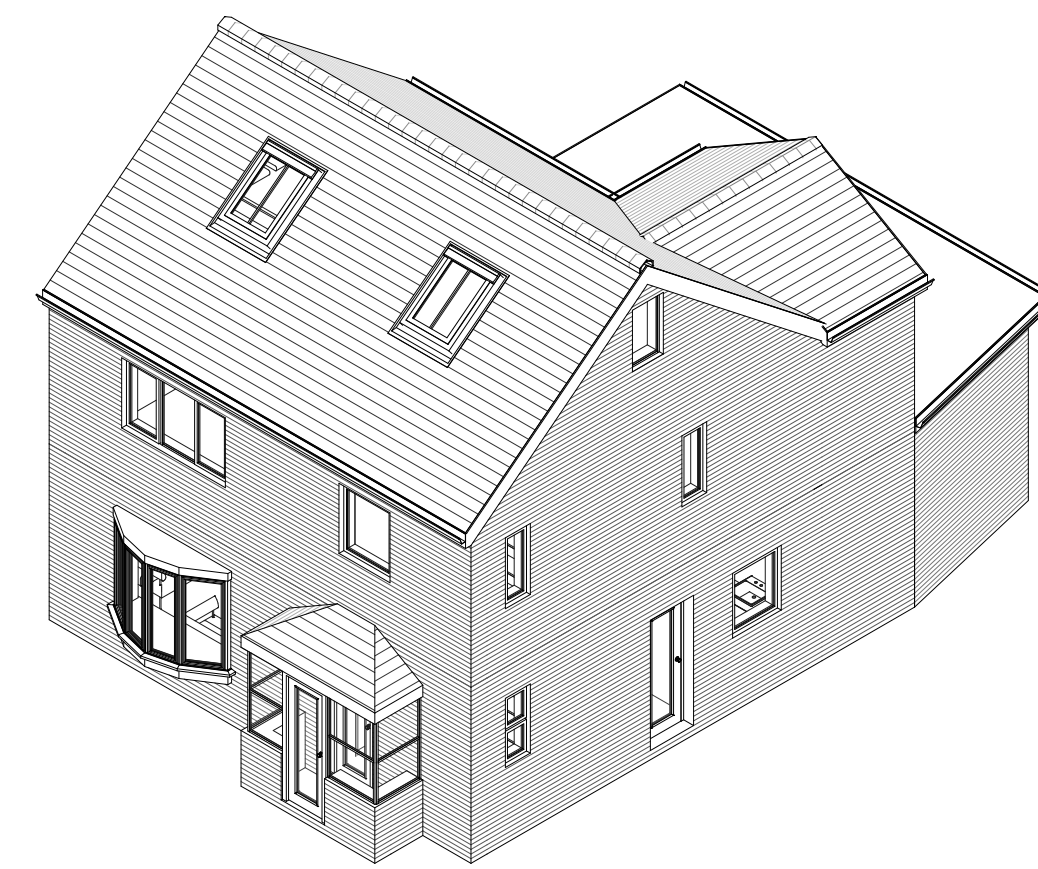


6 Proposed 3D

P1	06.10.23	BC	First Issue	
Rev No.	Rev Date	Rev By	Description	
project				

16 Dunbar Ave

location
16 Dunbar Ave, Wythenshawe,
Manchester M23 2XR

client
Craig Bennett

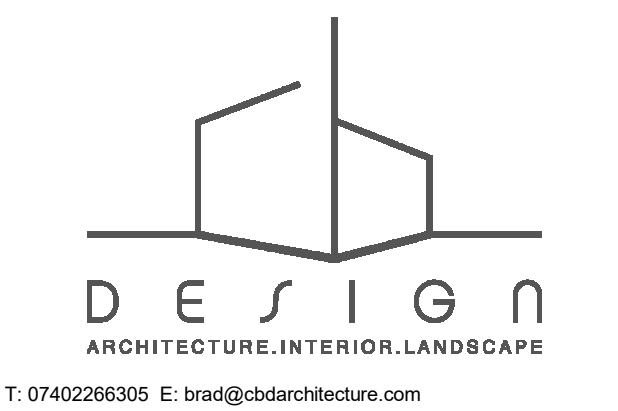

drawing title
As Proposed Elevations

dwg purpose
PRELIMINARY

scale 1 : 50	drawn BC	checked BC
@ sheet size A1	rev date 06.10.23	
23-0018	PL-303	P1
job number	drawing number	revision