


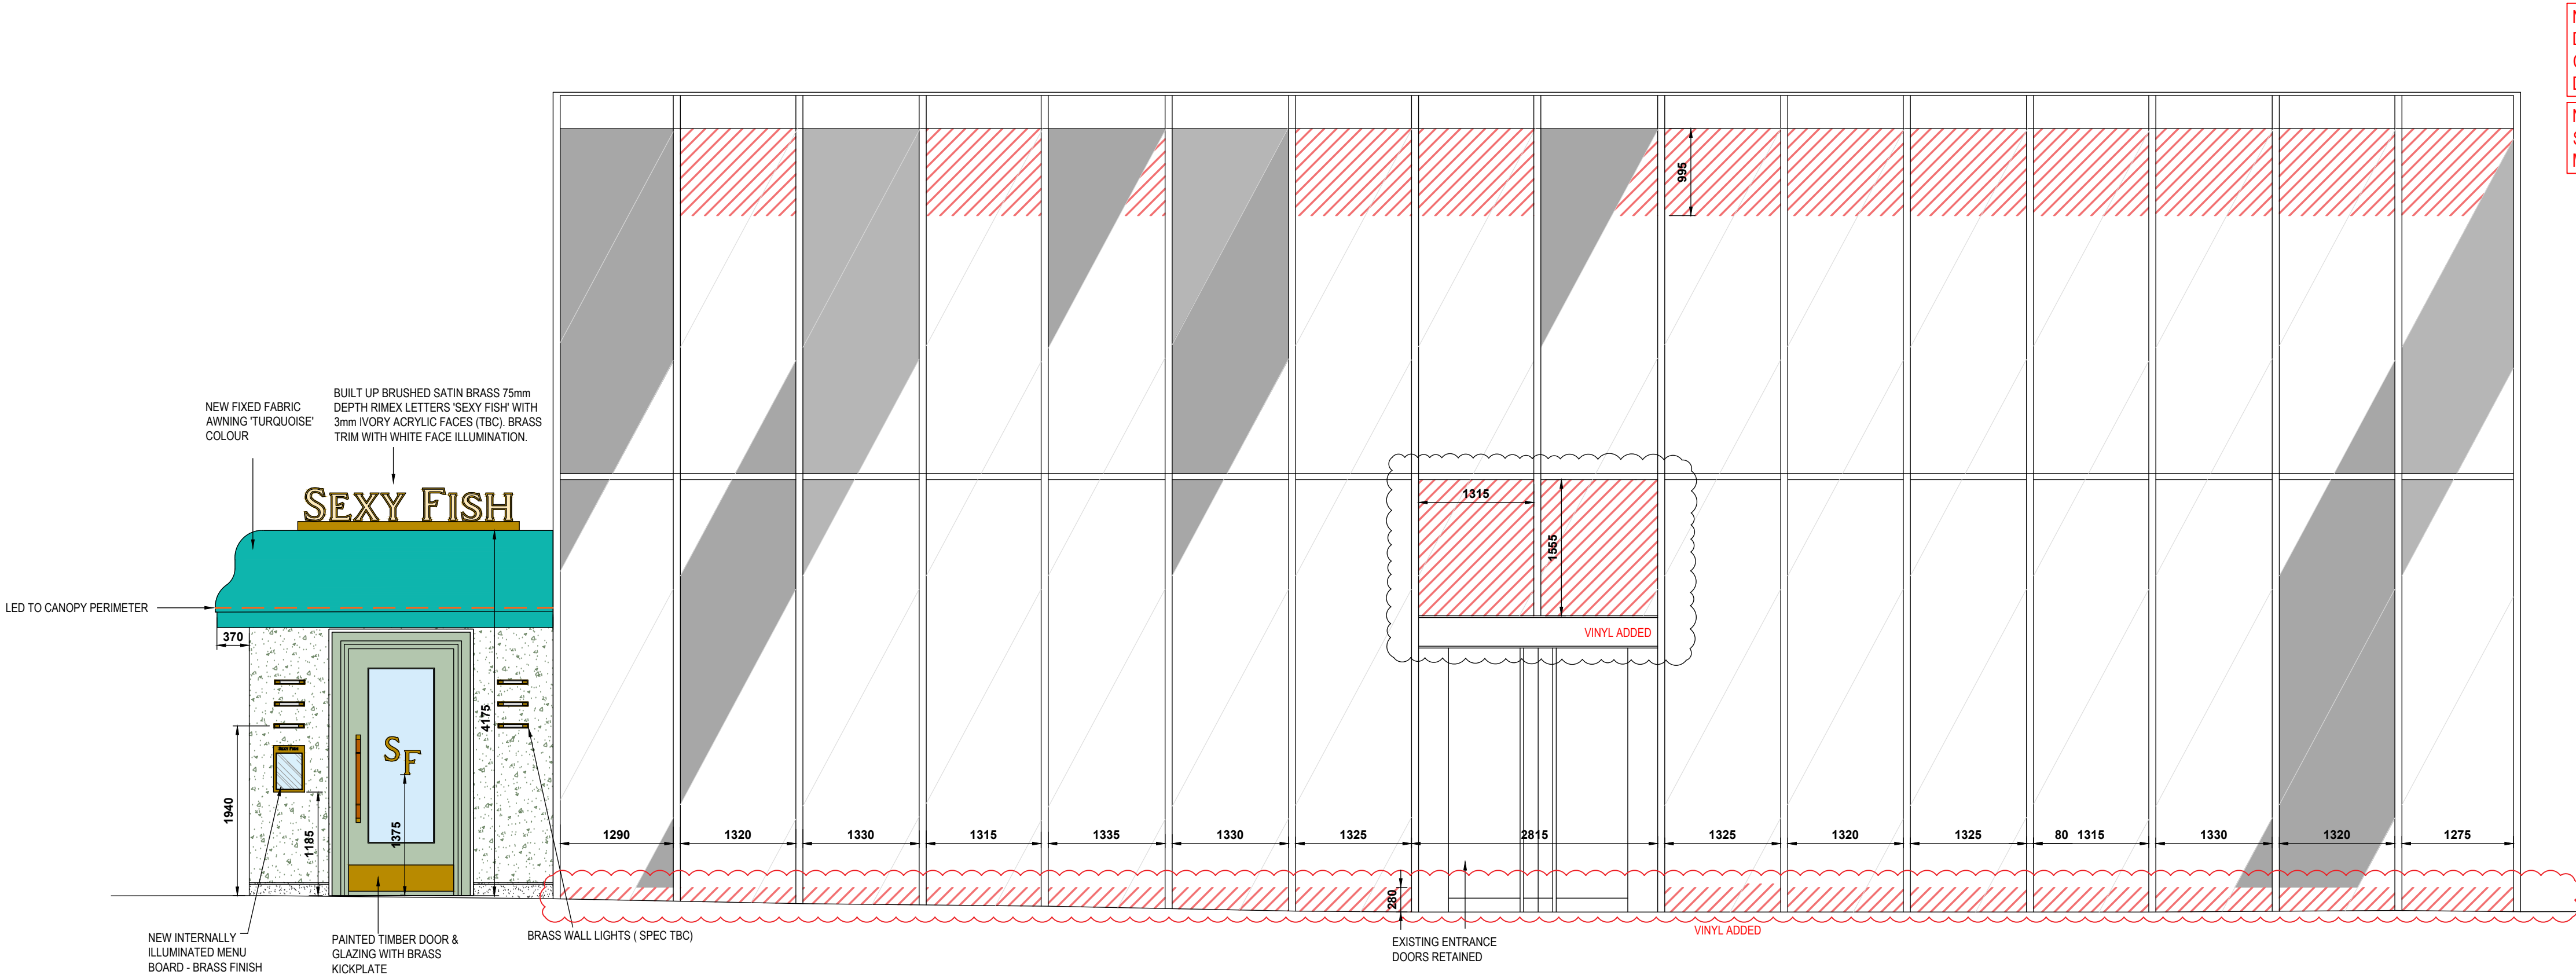

PROPOSED FRONT ELEVATION - DEANSGATE

NOTE
DO NOT SCALE FROM THIS DRAWING. ALL DIMENSIONS ARE TO BE CHECKED ON SITE PRIOR TO MANUFACTURE/CONSTRUCTION. ANY DISCREPANCIES ARE TO BE REPORTED TO PUMPHOUSE DESIGNS

NOTE
SHOP DRAWINGS TO BE PROVIDED FOR SIGN OFF BEFORE MANUFACTURE

GENERAL NOTES


ALL DIMENSIONS TO BE CHECKED ON SITE PRIOR TO COMMENCEMENT OF WORKS - PLEASE REPORT ERRORS OR OMISSIONS TO THE ARCHITECT.

THIS DRAWING HAS BEEN PRODUCED FOR THE PURPOSES OF PLANNING AND BUILDING REGULATIONS APPROVALS ONLY AND IS NOT INTENDED TO BE A FULL WORKING DRAWING.


THIS DRAWING IS TO BE READ IN CONJUNCTION WITH ANY WRITTEN SPECIFICATIONS, SCHEDULES OF WORK AND STRUCTURAL ENGINEER'S DETAILS AS APPROPRIATE.

THIS DRAWING IS THE COPYRIGHT OF PUMPHOUSE DESIGNS AND ANY FURTHER REPRODUCTION OF THE PLAN IS NOT PERMITTED WITHOUT OBTAINING PRIOR CONSENT.

© CROWN COPYRIGHT - LICENCE NO. 100032237

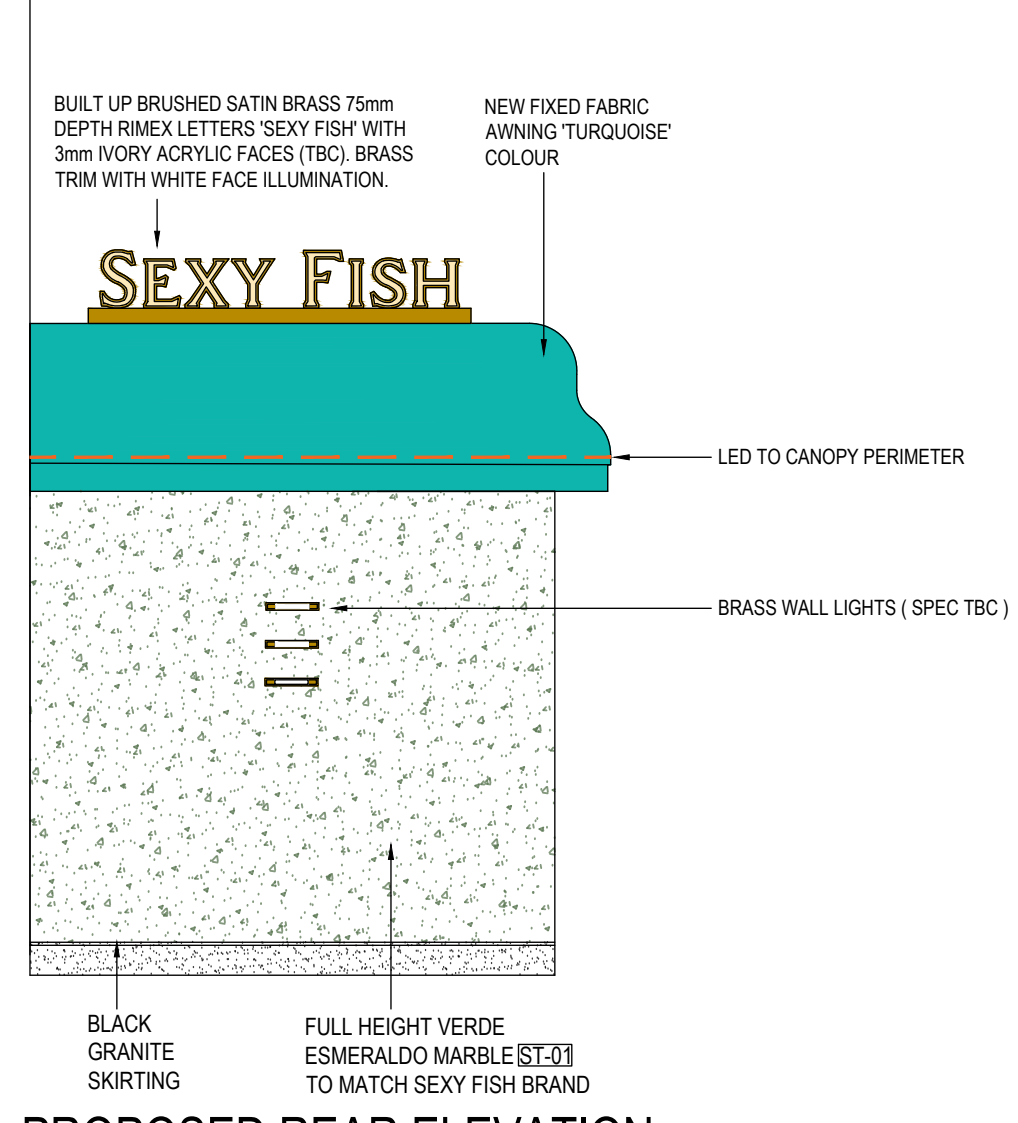

PROPOSED REAR ELEVATION

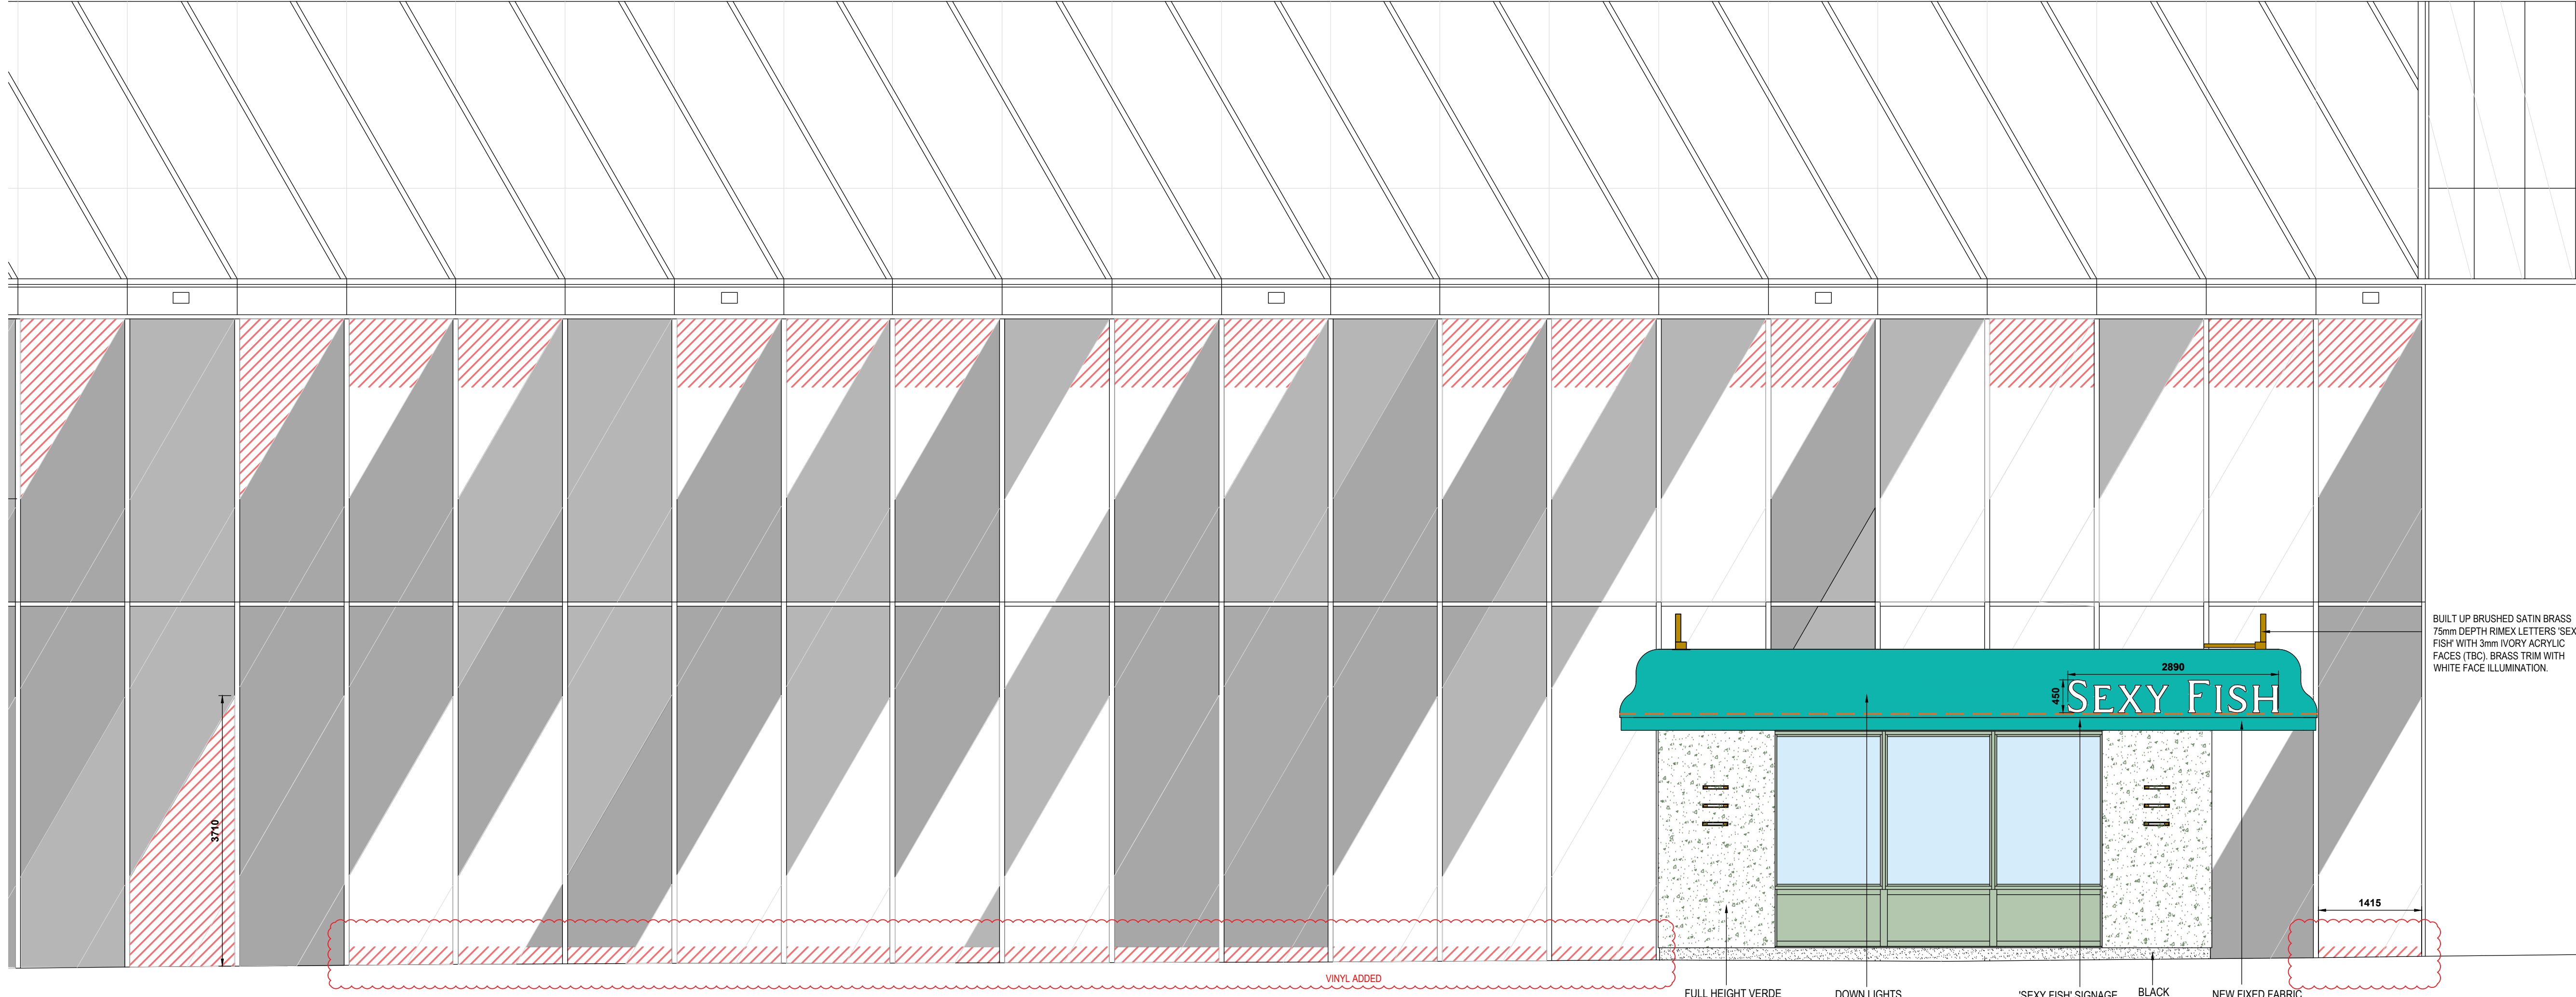

PROPOSED SIDE ELEVATION

HATCH INDICATIVE OF PROPOSED ARTWORK VINYL INFILL APPLIED INTERNALLY


FULL HEIGHT VERDE ESMERALDO MARBLE (SPEC TBC) TO MATCH SEXY FISH BRAND

DOWN LIGHTS UNDER CANOPY

'SEXY FISH' SIGNAGE

BLACK GRANITE SKIRTING

NEW FIXED FABRIC AWNING 'TURQUOISE' COLOUR

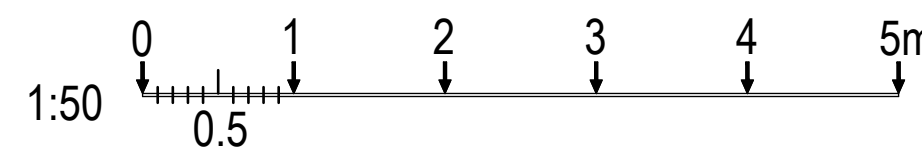

PumpHouse DESIGNS
Architectural & Interior Design Consultants

Pump House Yard
The Green
Sedlescombe
East Sussex
TN33 0QA
info@pumphousedesigns.co.uk
www.pumphousedesigns.co.uk

T: 01424 871120

M	VINYL ADDED, DIMENSIONS ADDED	SM	26.07.23
L	EXTERNAL STRUCTURE AMENDED	PB	03.09.23
K	DOOR HEIGHT AMENDED	PB	10.01.23
J	WINDOW OMITTED ON REAR ELEVATION	CM	05.01.23
I	SIGN WRITING OMITTED	AT	29.11.22
H	WINDOW MOVED OVER	AT	21.11.22
G	UPDATES TO SIGNAGE	AT	10.11.22
F	LED TO CANOPY ADDED SIGNAGE/AMENDMENTS MADE	CM	13.10.22
E	SF LOGO SIZE INCREASE OVERALL AMENDMENTS	CM	11.10.22
D	GLAZING ADDED / ELEVATIONS AMENDED	CM	06.09.22
C	SIGNAGE UPDATED WINDOW & MARBLE PANEL ADDED	CM	04.09.22
B	DOOR / HEIGHT AMENDED	OT	14.07.22
A	HEIGHT INCREASED	OT	07.07.22

SEXY FISH - MANCHESTER
2 SPINNINGFIELDS SQUARE
MANCHESTER
M3 3AE

PROPOSED EXTERNAL ELEVATIONS

DRAWN BY - P BATEHUP
DATE - MARCH 2022
SCALE - 1:50 @ A1

DRAWING No. 7339 / 230 / M