


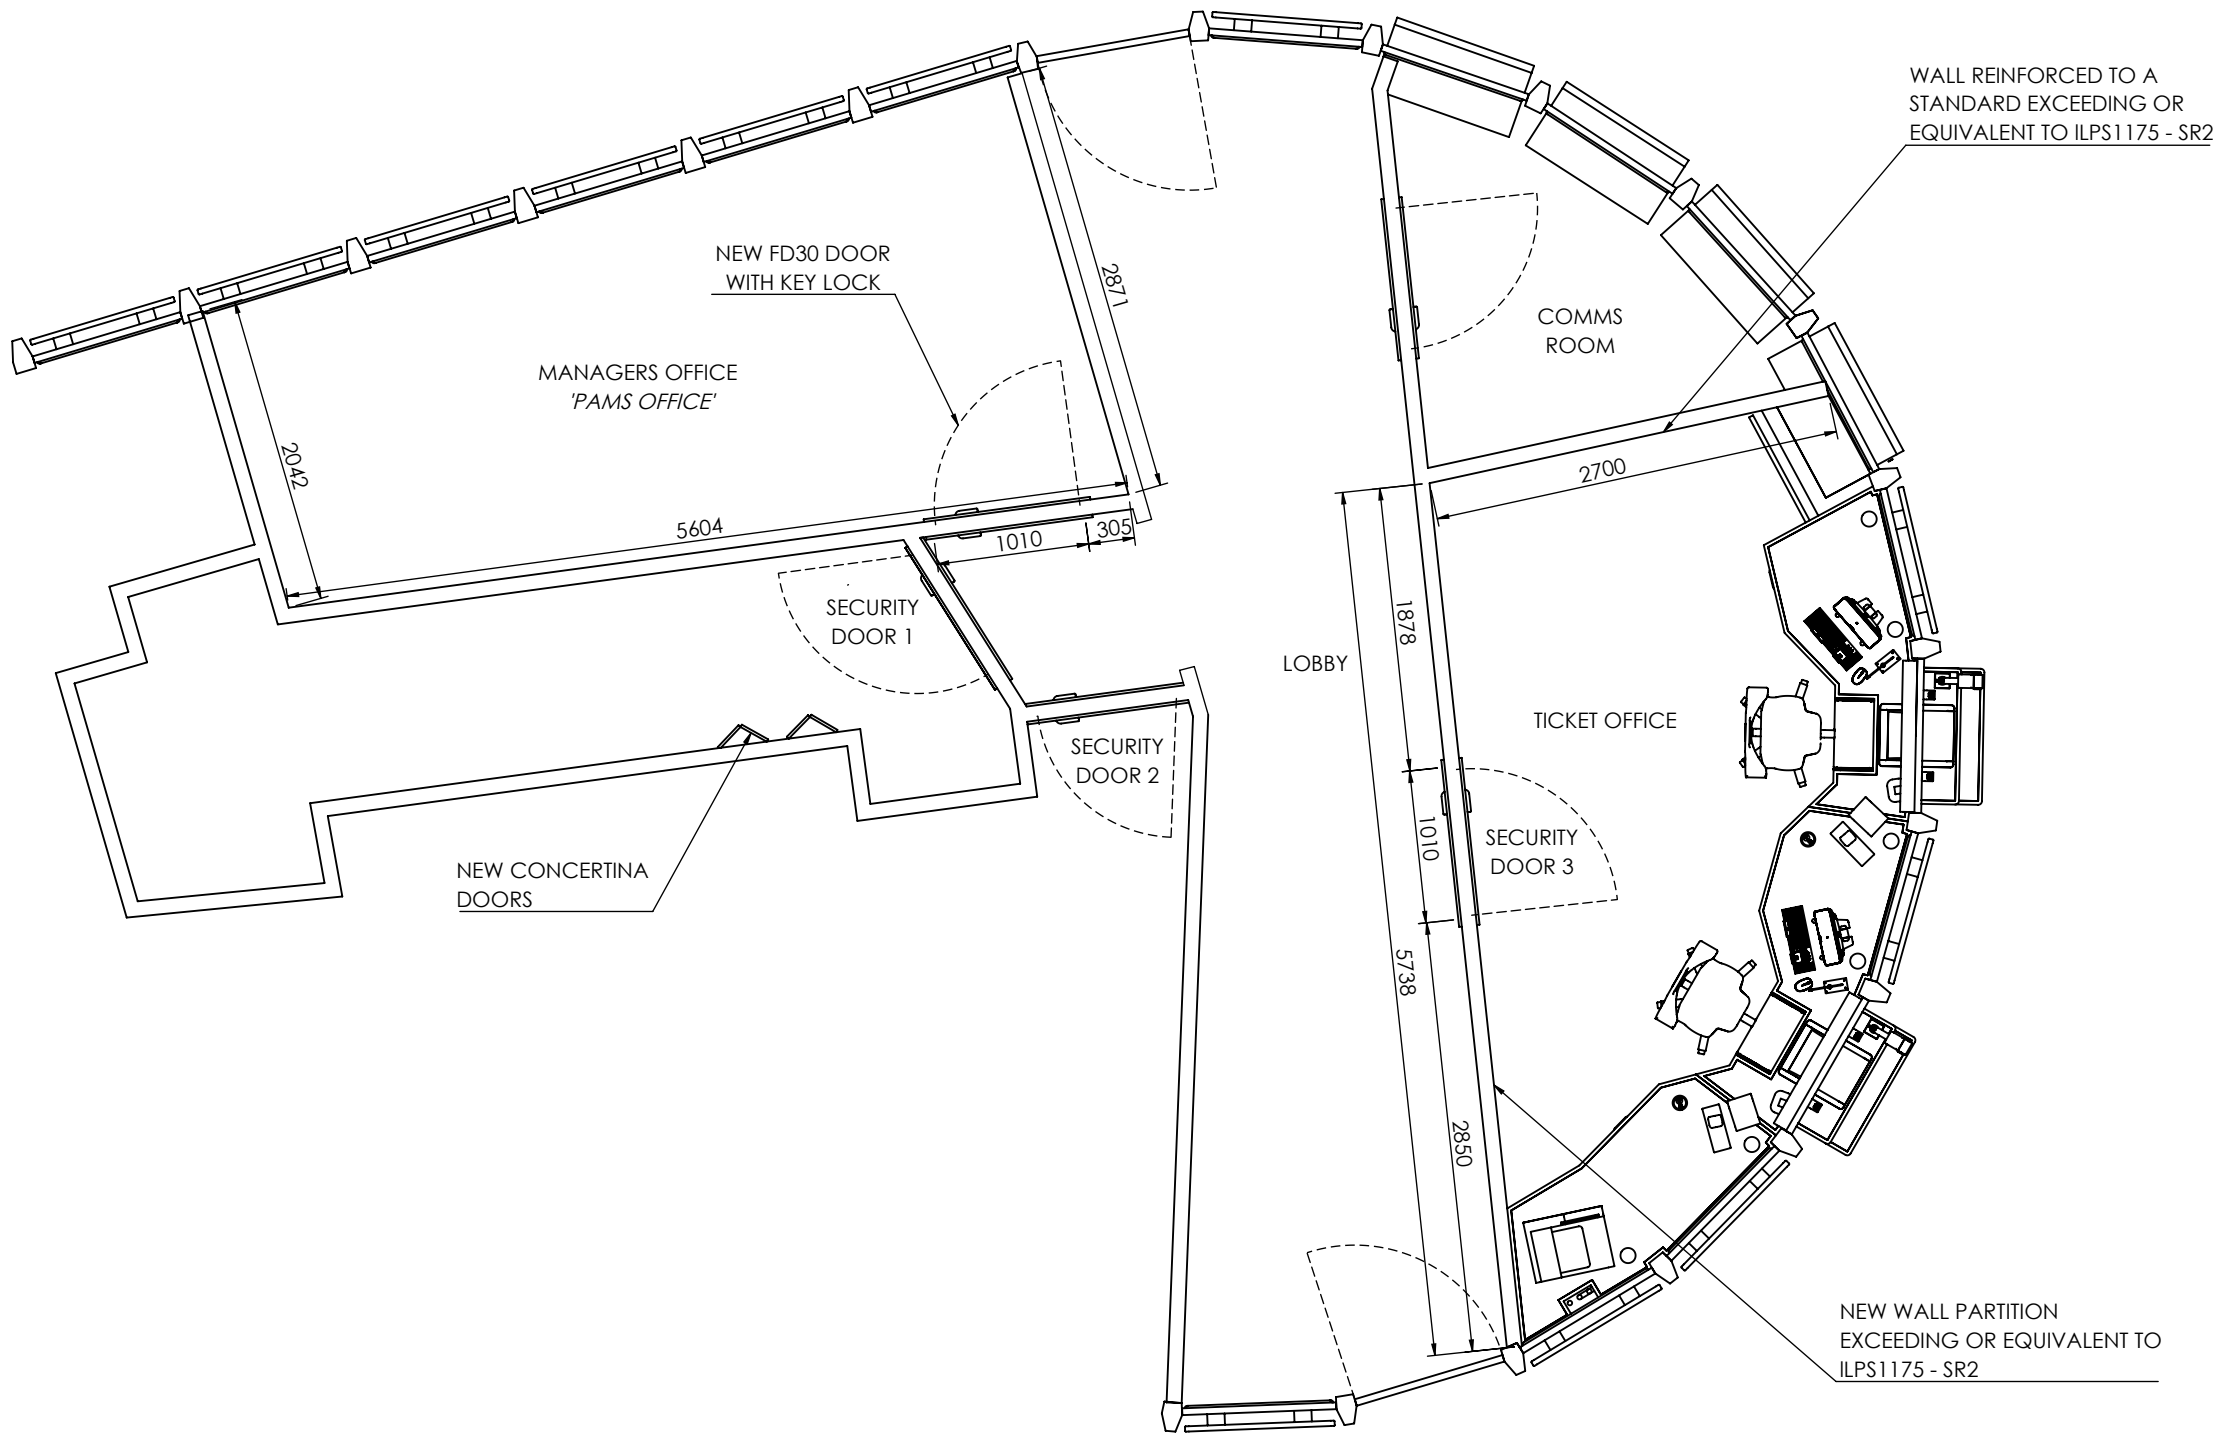

B01	07/11/23	FOR REVIEW AND COMMENT	OS	KL
Rev	Date	Description	Drwn	Chkd

ideas

Warehouse and Offices : Ideas Limited | Unit 34, Wheatley Business Centre | Old London Rd | Wheatley | Oxfordshire OX33 1XW

T: + 44 (0)1844 355 474

This drawing and any information or descriptive material set out on it are the confidential and copyright property of **Ideas Limited**. © and MUST NOT BE DISCLOSED, COPIED, LOANED in whole or part or used for any purpose without the written permission of **Ideas Limited**

PATENT GB2497547 – 'COUNTER SYSTEMS'


Client: NORTHERN RAIL
STORY CONTRACTING LTD

Title: OVERALL PLAN

OXFORD ROAD - MANCHESTER

Status: FOR REVIEW AND COMMENT

Designed:	OS	07/11/2023
Drawn:	OS	21/11/2023
Checked:	KL	21/11/2023
Internal Ref: P9014	Scale: NTS	Sheet: 1 of 8
Drawing No.: P9014-IDL-OXR-001	Revision: B01	

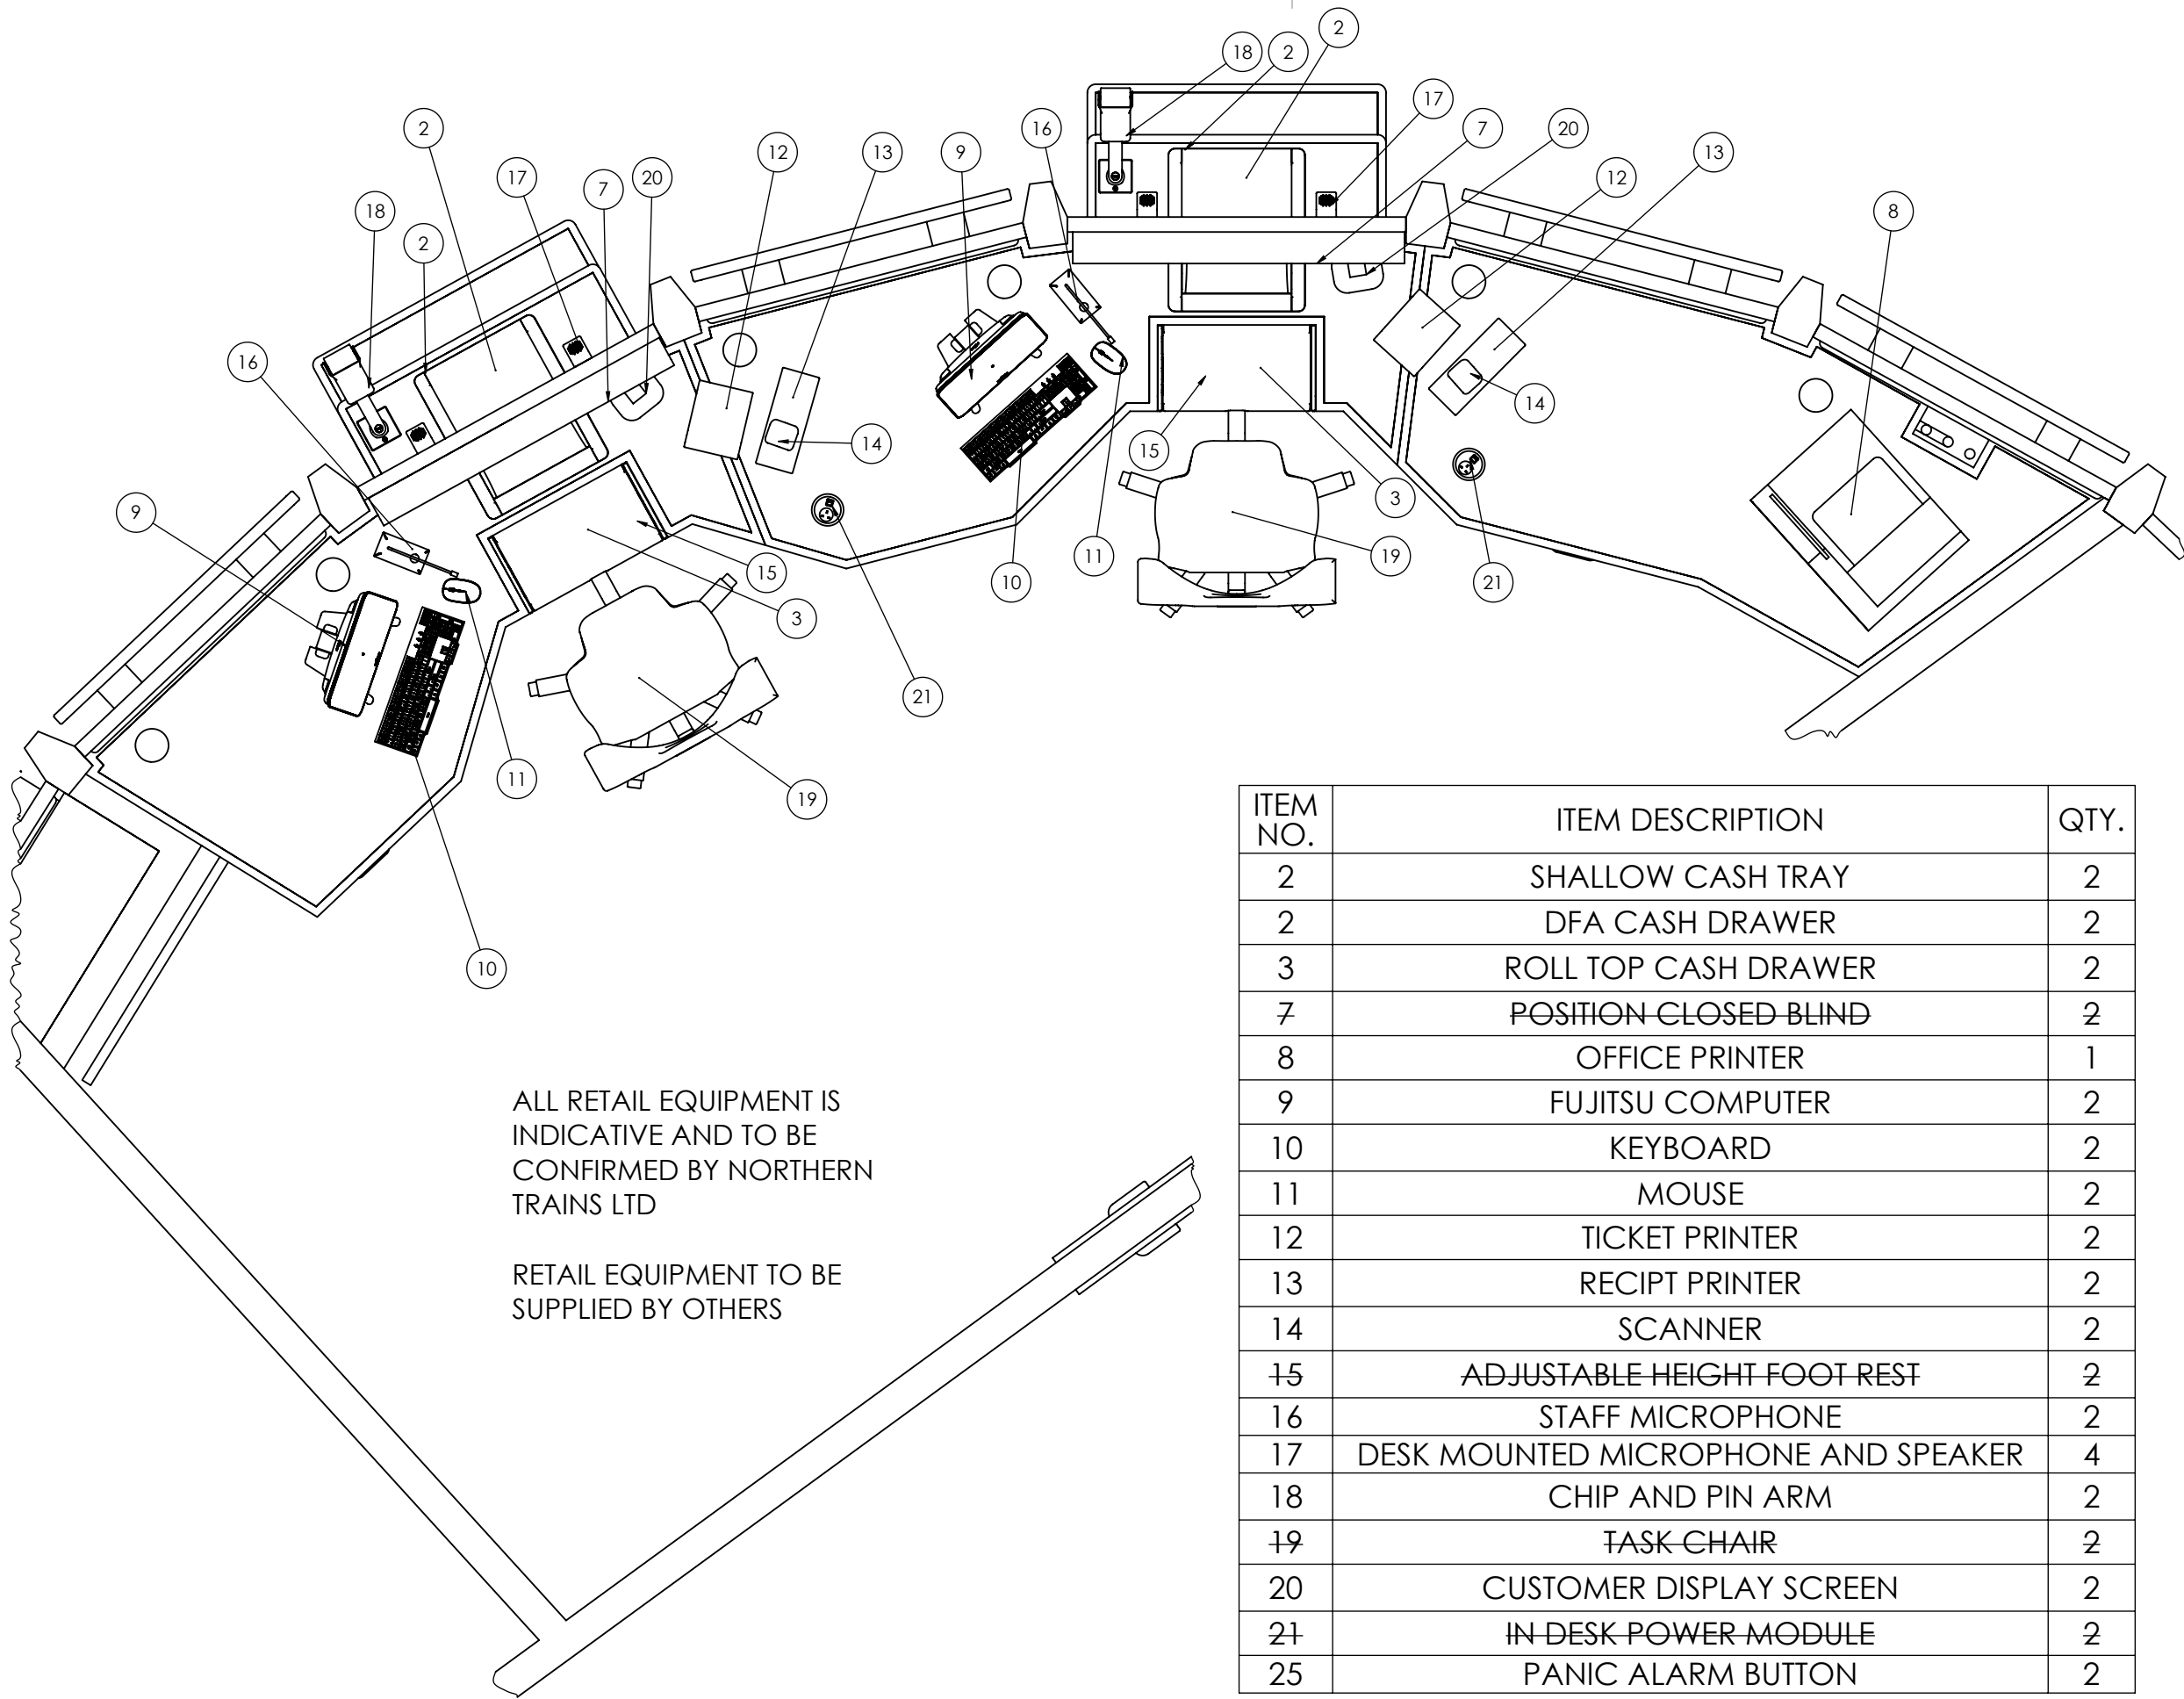

ITEM NO.	ITEM DESCRIPTION	QTY.
2	SHALLOW CASH TRAY	2
2	DFA CASH DRAWER	2
3	ROLL TOP CASH DRAWER	2
7	~~POSITION CLOSED BLIND~~	2
8	OFFICE PRINTER	1
9	FUJITSU COMPUTER	2
10	KEYBOARD	2
11	MOUSE	2
12	TICKET PRINTER	2
13	RECIPT PRINTER	2
14	SCANNER	2
~~15~~	ADJUSTABLE HEIGHT FOOT REST	2
16	STAFF MICROPHONE	2
17	DESK MOUNTED MICROPHONE AND SPEAKER	4
18	CHIP AND PIN ARM	2
~~19~~	TASK CHAIR	2
20	CUSTOMER DISPLAY SCREEN	2
~~21~~	IN DESK POWER MODULE	2
25	PANIC ALARM BUTTON	2

PLEASE NOTE: ANY ITEMS STRUCK OUT ARE CURRENTLY NOT BEING PROVIDED

B01	16/11/23	FOR REVIEW AND COMMENT	OS	KL
Rev	Date	Description	Drwn	Chkd

ideas

Warehouse and Offices : Ideas Limited | Unit 34, Wheatley Business Centre | Old London Rd | Wheatley | Oxfordshire OX33 1XW

T: + 44 (0)1844 355 474

This drawing and any information or descriptive material set out on it are the confidential and copyright property of **Ideas Limited**. © and MUST NOT BE DISCLOSED, COPIED, LOANED in whole or part or used for any purpose without the written permission of **Ideas Limited**

PATENT GB2497547 – ‘COUNTER SYSTEMS’

Client: NORTHERN RAIL
STORY CONTRACTING LTD

Title: EQUIPMENT LAYOUT

OXFORD ROAD - MANCHESTER

Status: FOR REVIEW AND COMMENT

Designed:

OS

07/11/2023

Drawn:

OS

21/11/2023

Checked:

KL

21/11/2023

Internal Ref:

P9014

Scale:

NTS

Sheet:

2 of 8

Drawing No.:

P9014-IDL-OXR-002

Revision:

B01

4

3

2

1

D

D

C






C

B

B

A

A

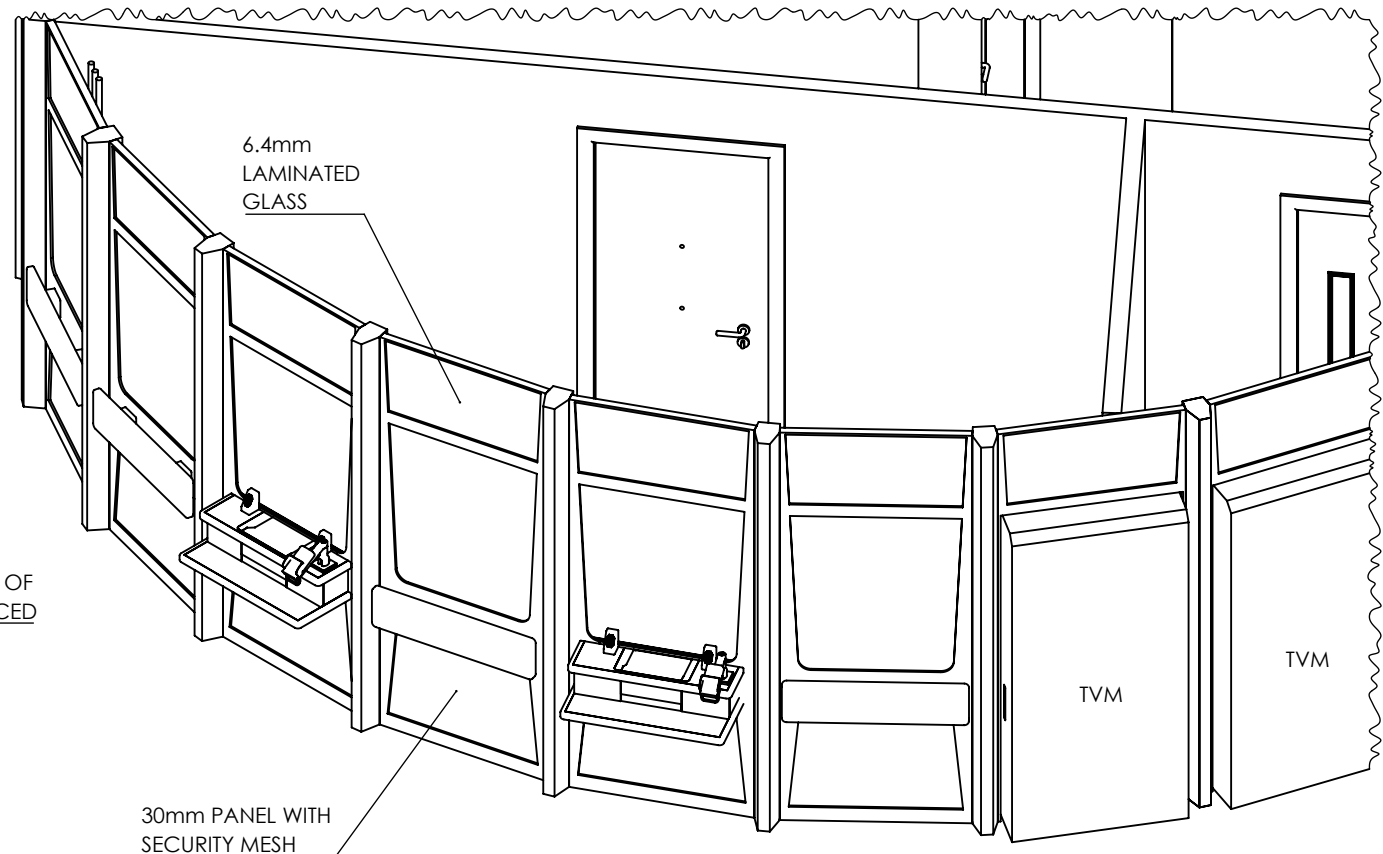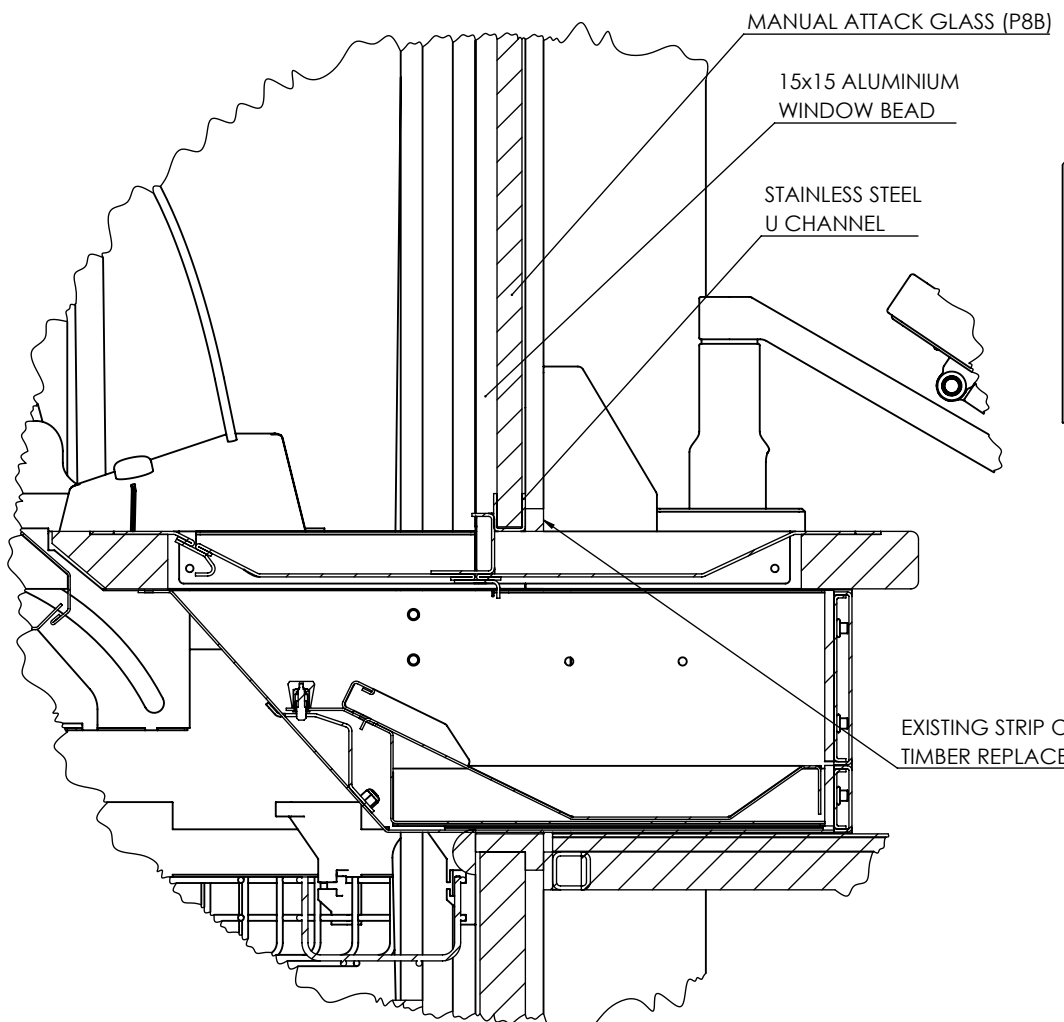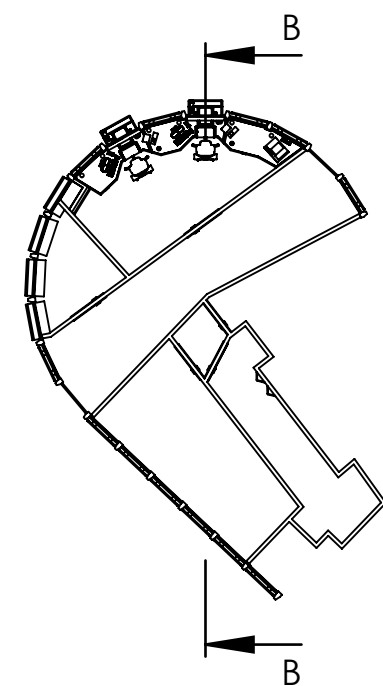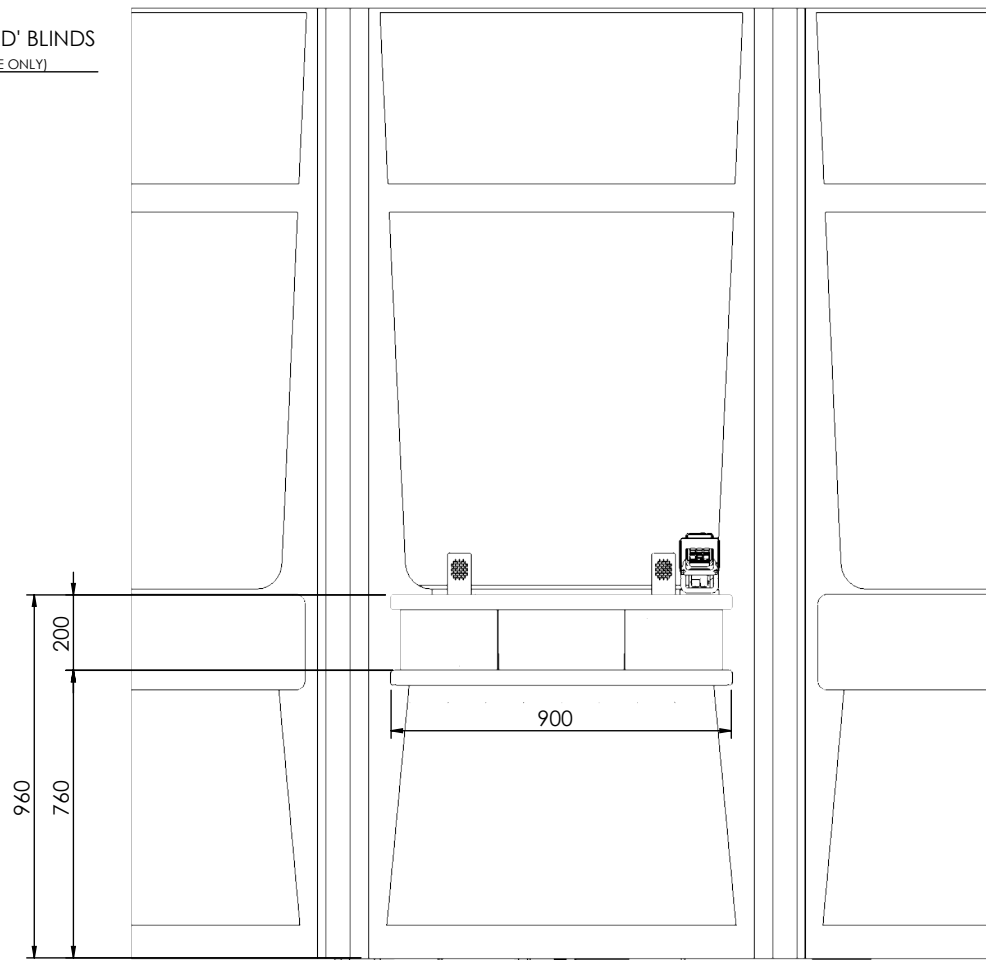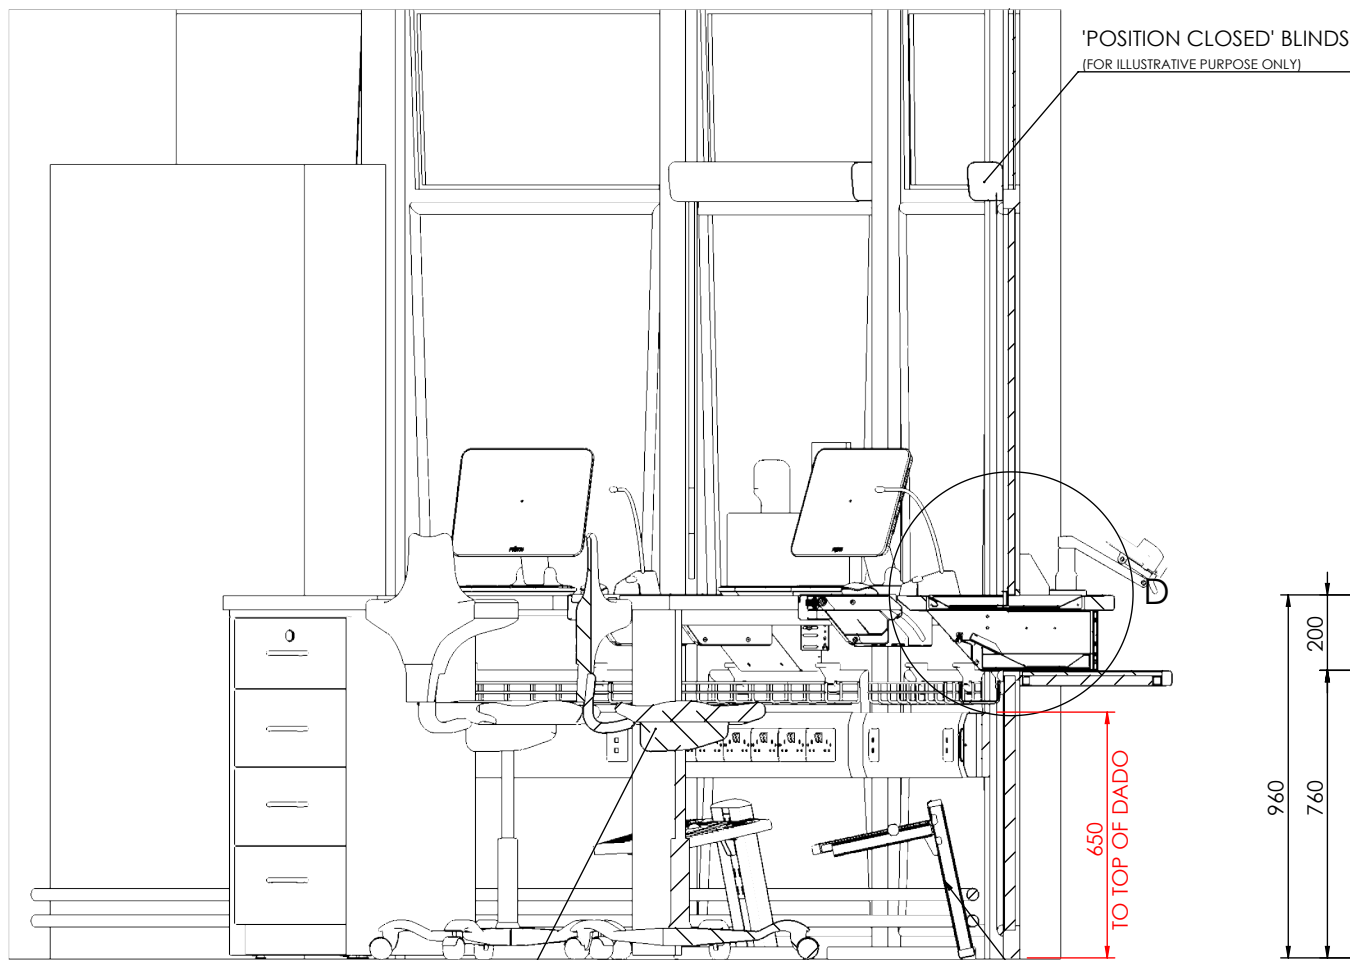


B01	07/11/23	FOR REVIEW AND COMMENT	OS	KL
Rev	Date	Description	Drwn	Chkd


ideas

Warehouse and Offices : Ideas Limited | Unit 34, Wheatley Business Centre | Old London Rd | Wheatley | Oxfordshire OX33 1XW
T: + 44 (0)1844 355 474
This drawing and any information or descriptive material set out on it are the confidential and copyright property of Ideas Limited. © and MUST NOT BE DISCLOSED, COPIED, LOANED in whole or part or used for any purpose without the written permission of Ideas Limited
PATENT GB2497547 - 'COUNTER SYSTEMS'


Client: NORTHERN RAIL STORY CONTRACTING LTD		
Title: SECTIONS AND DETAILS		
OXFORD ROAD - MANCHESTER		
Status: FOR REVIEW AND COMMENT		
Designed:	OS	07/11/2023
Drawn:	OS	21/11/2023
Checked:	KL	21/11/2023
Internal Ref: P9014	Scale: NTS	Sheet: 3 of 8
Drawing No.: P9014-IDL-OXR-003		Revision: B01

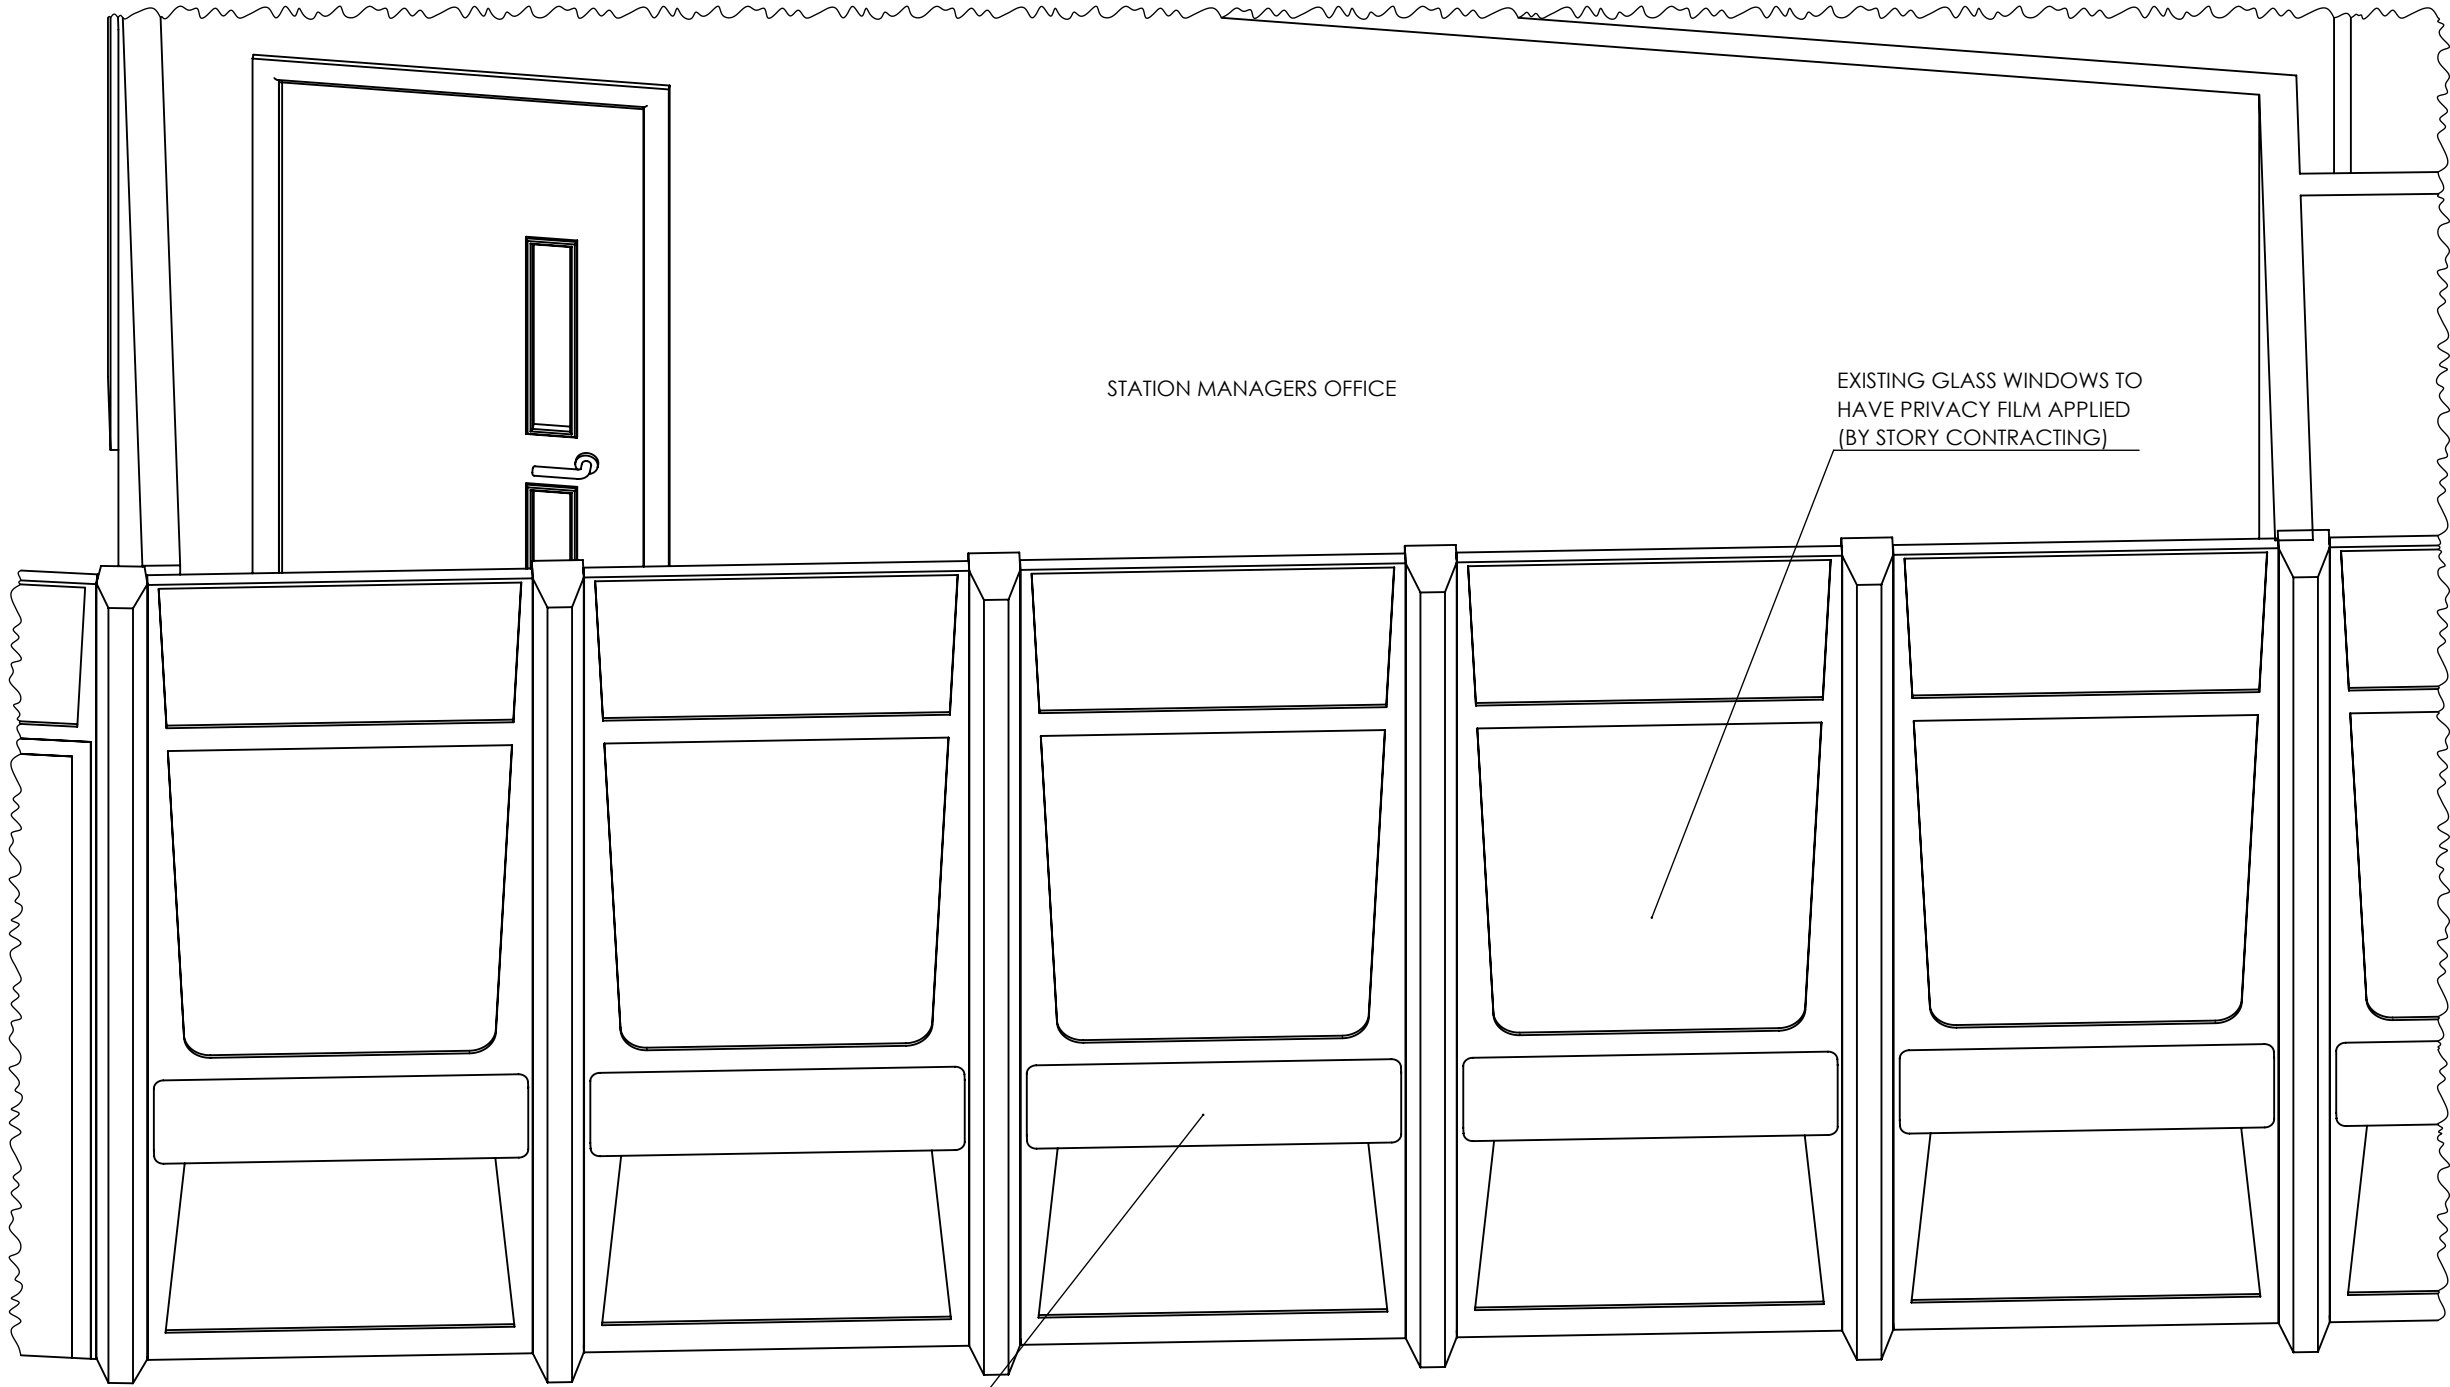

NOMINAL PLANK SIZES
(FRONT)

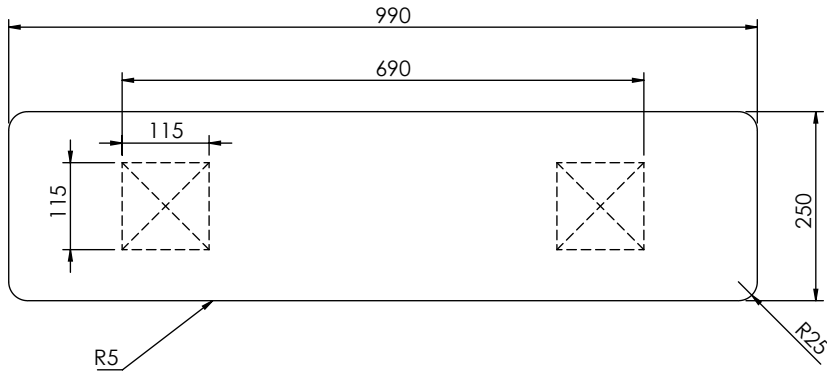

NOMINAL PLANK SIZES
(SIDE)

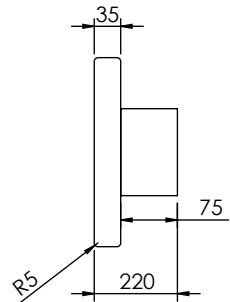

B01	16/11/23	FOR REVIEW AND COMMENT	OS	KL
Rev	Date	Description	Drwn	Chkd

ideas

Warehouseand Offices : Ideas Limited | Unit 34, Wheatley Business Centre | Old London Rd | Wheatley | Oxfordshire OX33 1XW

T: + 44 (0)1844 355 474

This drawing and any information or descriptive material set out on it are the confidential and copyright property of **Ideas Limited**. © and MUST NOT BE DISCLOSED, COPIED, LOANED in whole or part or used for any purpose without the written permission of **Ideas Limited**

PATENT GB2497547 – ‘COUNTER SYSTEMS’

Client:

NORTHERN RAIL
STOREY CONTRACTING LTD

Title:

STATION MANAGERS OFFICE -
EXTERIOR

OXFORD ROAD - MANAGERS

Status:


FOR REVIEW AND COMMENT

Designed:	OS	07/11/2023
Drawn:	OS	21/11/2023
Checked:	KL	21/11/2023

Internal Ref:	Scale:	Sheet:
P9014	NTS	4 of 8

Drawing No.:	Revision:
P9014-IDL-OXR-004	B01

SUGGESTED POWER AND DATA LAYOUT

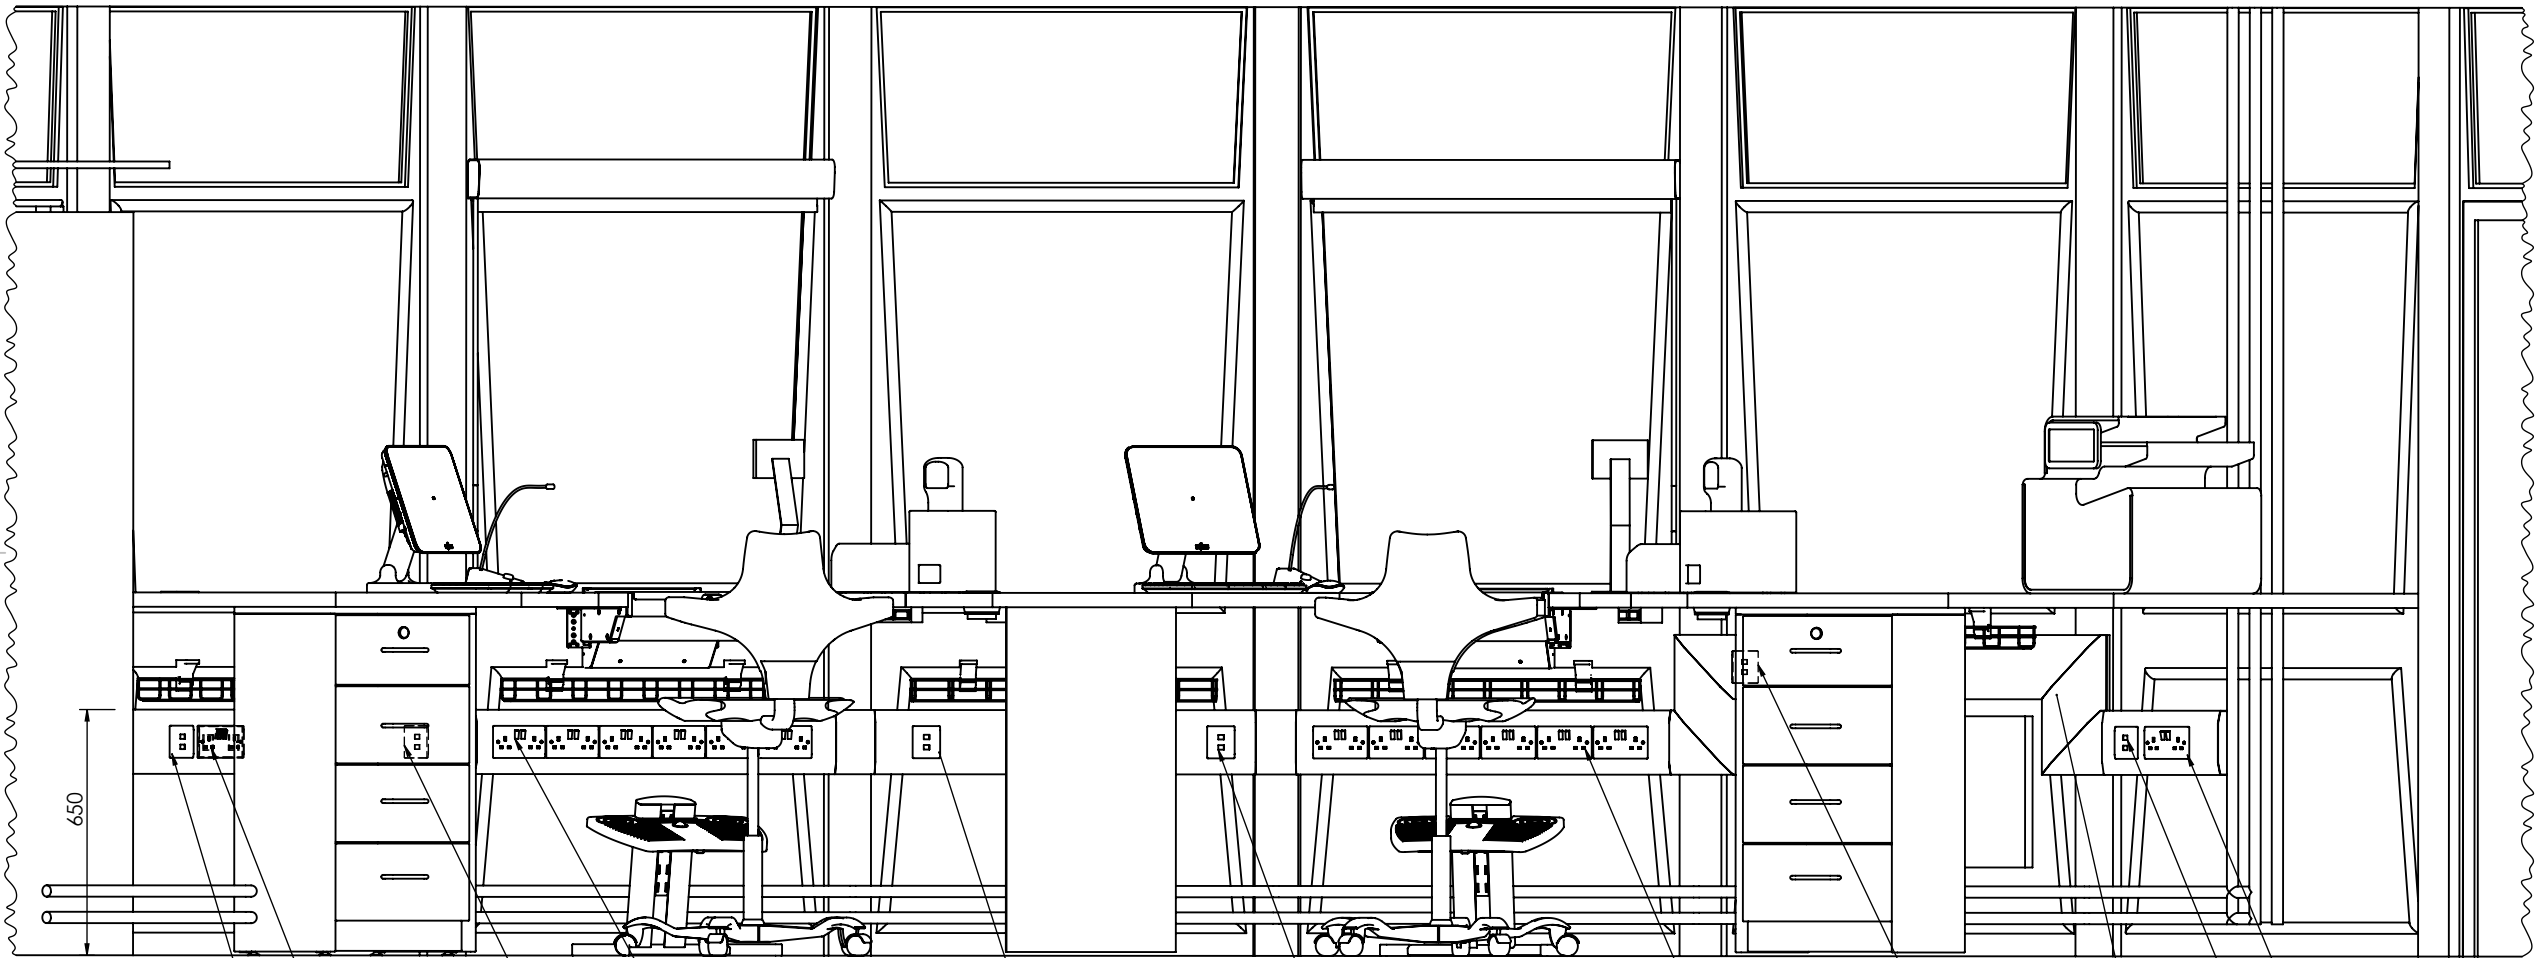

DOUBLE 3PIN
UK PLUG SOCKET

QTY 6 - DOUBLE 3PIN
UK PLUG SOCKET

DOUBLE RJ45
(CAT 6)

DOUBLE RJ45
(CAT 6)

DOUBLE RJ45
(CAT 6)

DOUBLE RJ45
(CAT 6)

QTY 6 - DOUBLE 3PIN
UK PLUG SOCKET


DOUBLE RJ45
(CAT 6)

DOUBLE 3PIN
UK PLUG SOCKET

DOUBLE RJ45
(CAT 6)

DADO TRUNKING TO BE
TAKEN UP AND AROUND THE
EXISTING RADIATOR

TOTAL
QTY 14 - DOUBLE PLUG SOCKETS
QTY 6 - CAT6 DATA

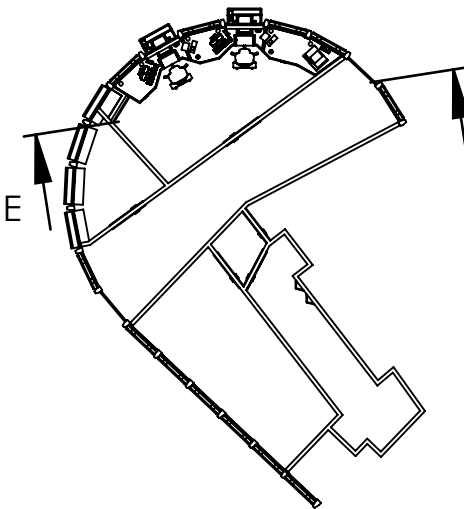

B01	16/11/23	FOR REVIEW AND COMMENT	OS	KL
Rev	Date	Description	Drwn	Chkd

ideas

Warehouse and Offices : Ideas Limited | Unit 34, Wheatley Business Centre | Old London Rd | Wheatley | Oxfordshire OX33 1XW

T: + 44 (0)1844 355 474

This drawing and any information or descriptive material set out on it are the confidential and copyright property of Ideas Limited. © and MUST NOT BE DISCLOSED, COPIED, LOANED in whole or part or used for any purpose without the written permission of Ideas Limited

PATENT GB2497547 – ‘COUNTER SYSTEMS’

Client:

NORTHERN RAIL
STOREY CONTRACTING LTD

Title:

SUGGESTED POWER AND
DATA REQUIREMENTS

OXFORD ROAD - MANCHESTER

Status:

FOR REVIEW AND COMMENT

Designed:	OS	07/11/2023
Drawn:	OS	21/11/2023
Checked:	KL	21/11/2023

Internal Ref:	Scale:	Sheet:
P9014	NTS	5 of 8

Drawing No.:	Revision:
P9014-IDL-OXR-005	B01

4

3

2

1



UNDER COUNTER CUPBOARDS
WITH LOCKABLE TOP DRAWER
(CASH FLOAT DRAWER)
18mm MFC WITH 2MM EDGING
EGGER LIGHT GREY u708 (RAL 7047)

BLANK GABLE PANEL TO
SUPPORT WORKTOP
18mm MFC WITH 2MM EDGING
EGGER LIGHT GREY u708 (RAL 7047)

UNDER COUNTER CUPBOARDS
WITH LOCKABLE TOP DRAWER
(CASH FLOAT DRAWER)
18mm MFC WITH 2MM EDGING
EGGER LIGHT GREY u708 (RAL 7047)

SECURITY DOOR
RATING: LPS1175 - SR2
MATERIAL: STEEL
COLOUR: RAL 5002 'NORTHER RAIL BLUE'
EXTERNAL MANUAL KEY LOCK WITH
THUMB TURN FITTED INTERNALLY
KICK PLATES BOTH SIDES
2NO. SPY HOLES @ 1400 AND 1000

B01	17/11/23	FOR REVIEW AND COMMENT	OS	KL
Rev	Date	Description	Drwn	Chkd

ideas

Warehouse and Offices : Ideas Limited | Unit 34, Wheatley Business Centre | Old London Rd | Wheatley | Oxfordshire OX33 1XW

T: + 44 (0)1844 355 474

This drawing and any information or descriptive material set out on it are the confidential and copyright property of **Ideas Limited**. © and MUST NOT BE DISCLOSED, COPIED, LOANED in whole or part or used for any purpose without the written permission of **Ideas Limited**

PATENT GB2497547 – 'COUNTER SYSTEMS'



Client: NORTHERN RAIL STOREY CONTRACTING LTD		
Title: INTERIOR 3D VIEW		
OXFORD ROAD - MANCHESTER		
Status: FOR REVIEW AND COMMENT		
Designed:	OS	07/11/2023
Drawn:	OS	21/11/2023
Checked:	KL	21/11/2023
Internal Ref: P9014	Scale: NTS	Sheet: 6 of 8
Drawing No.: P9014-IDL-OXR-006		Revision: B01

4

3

2

1

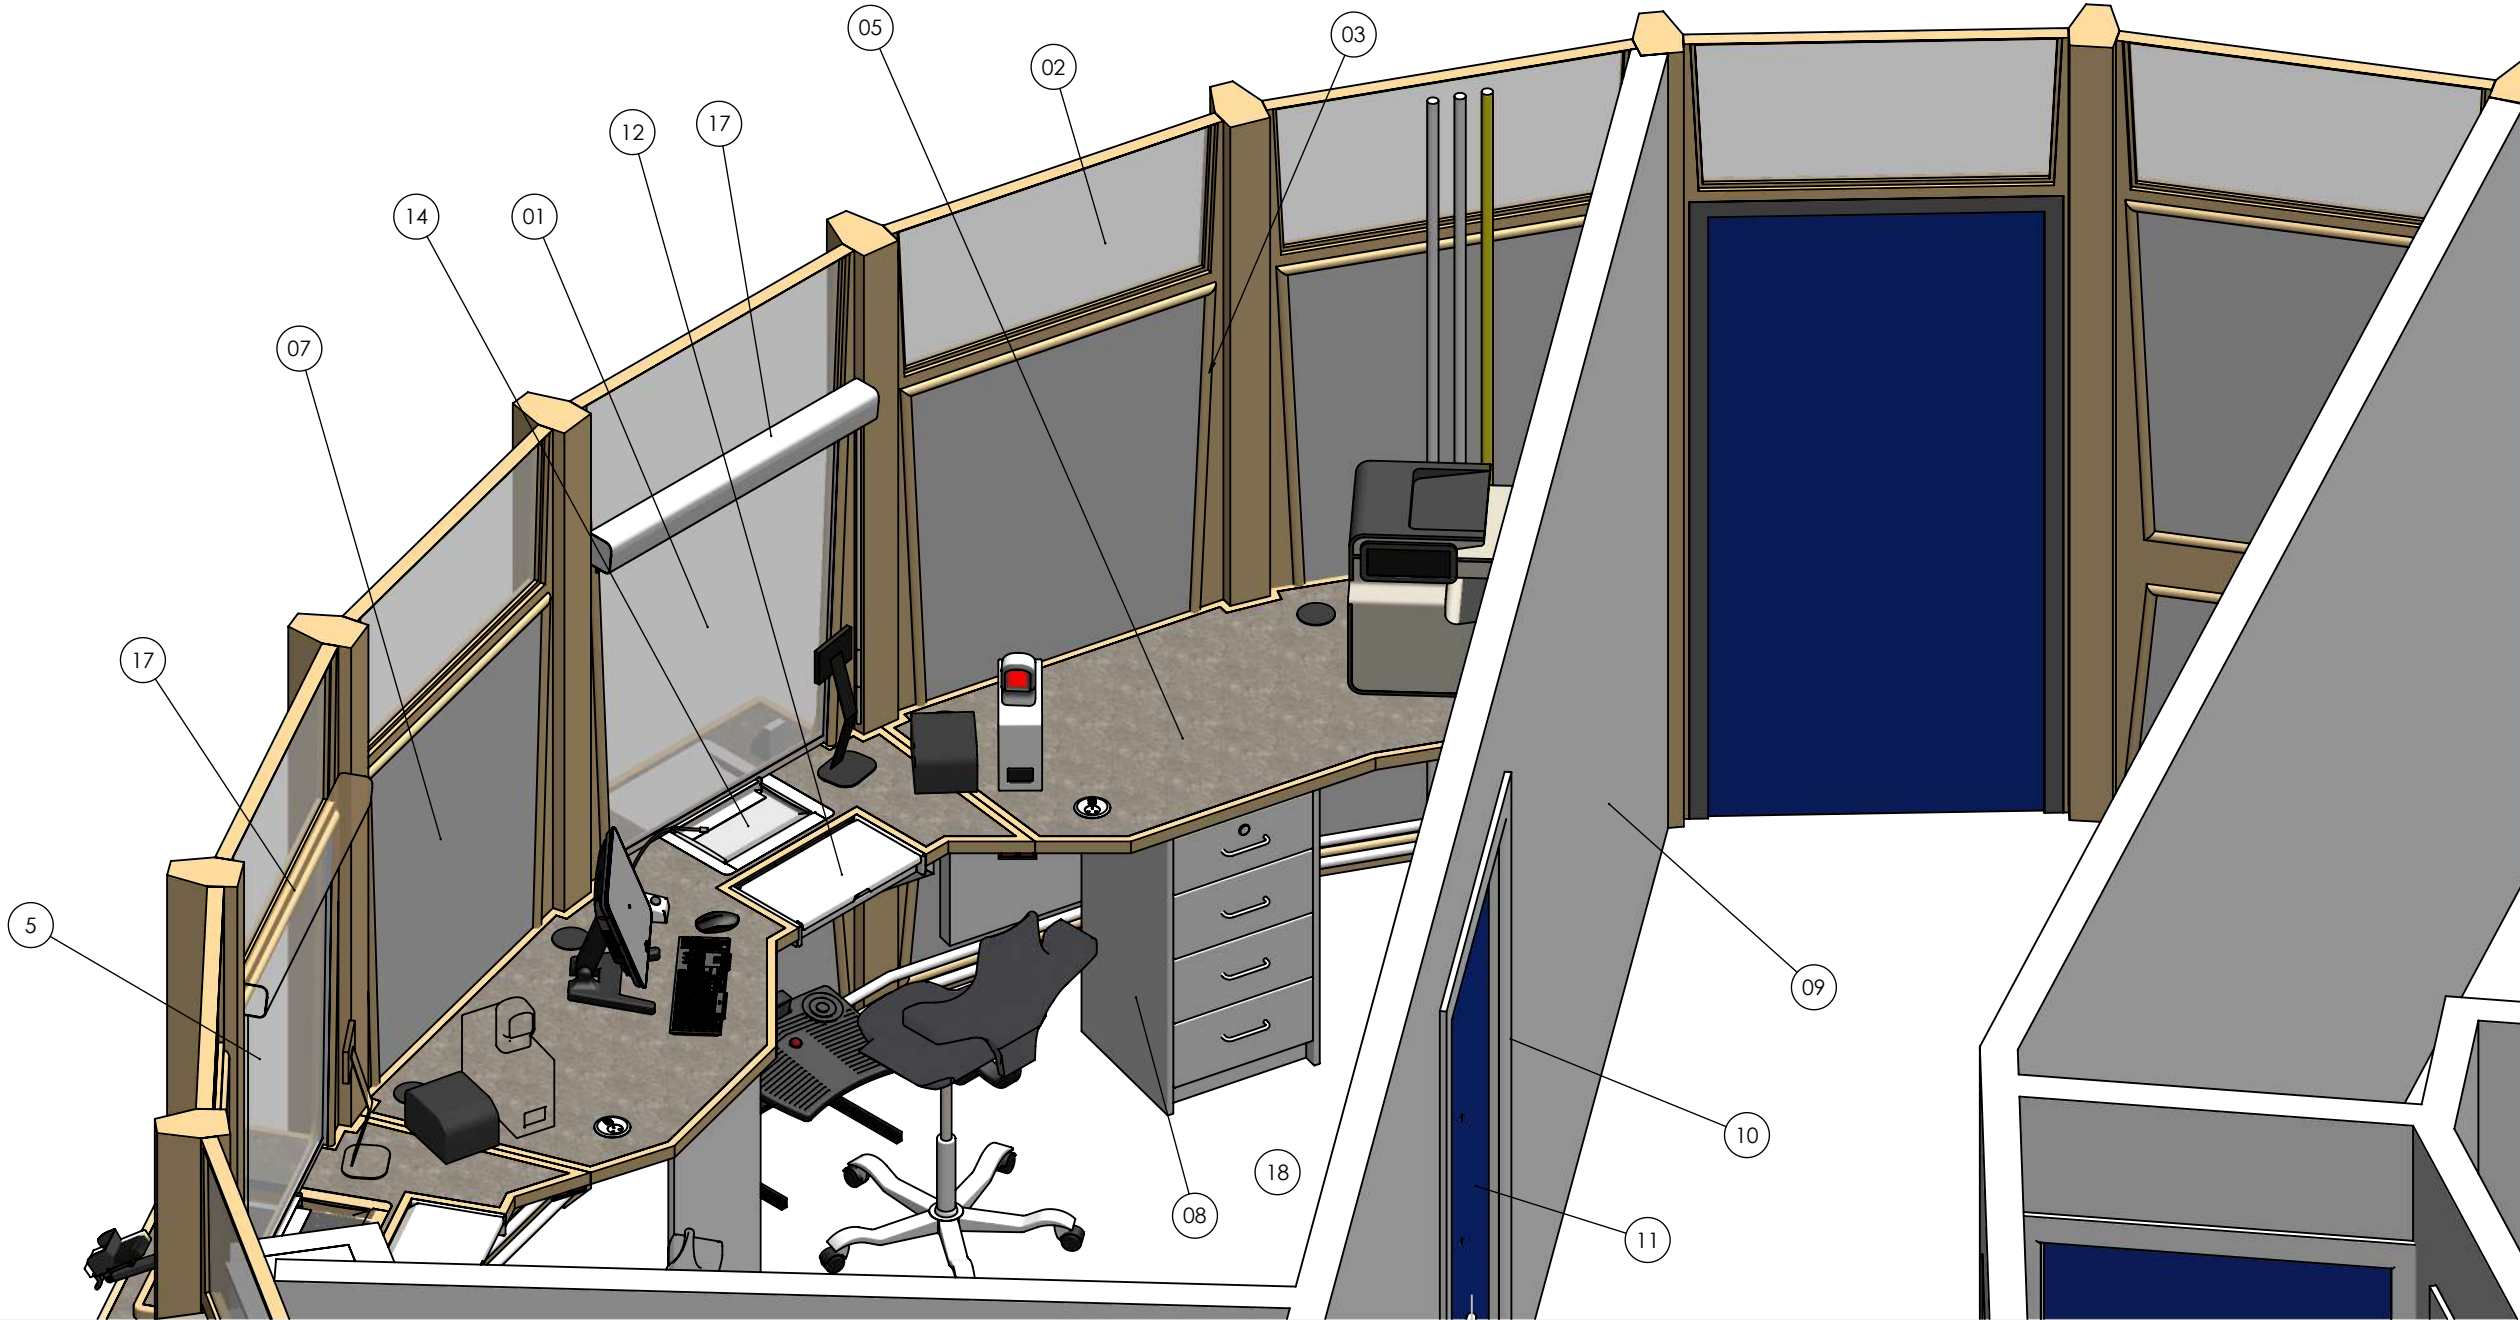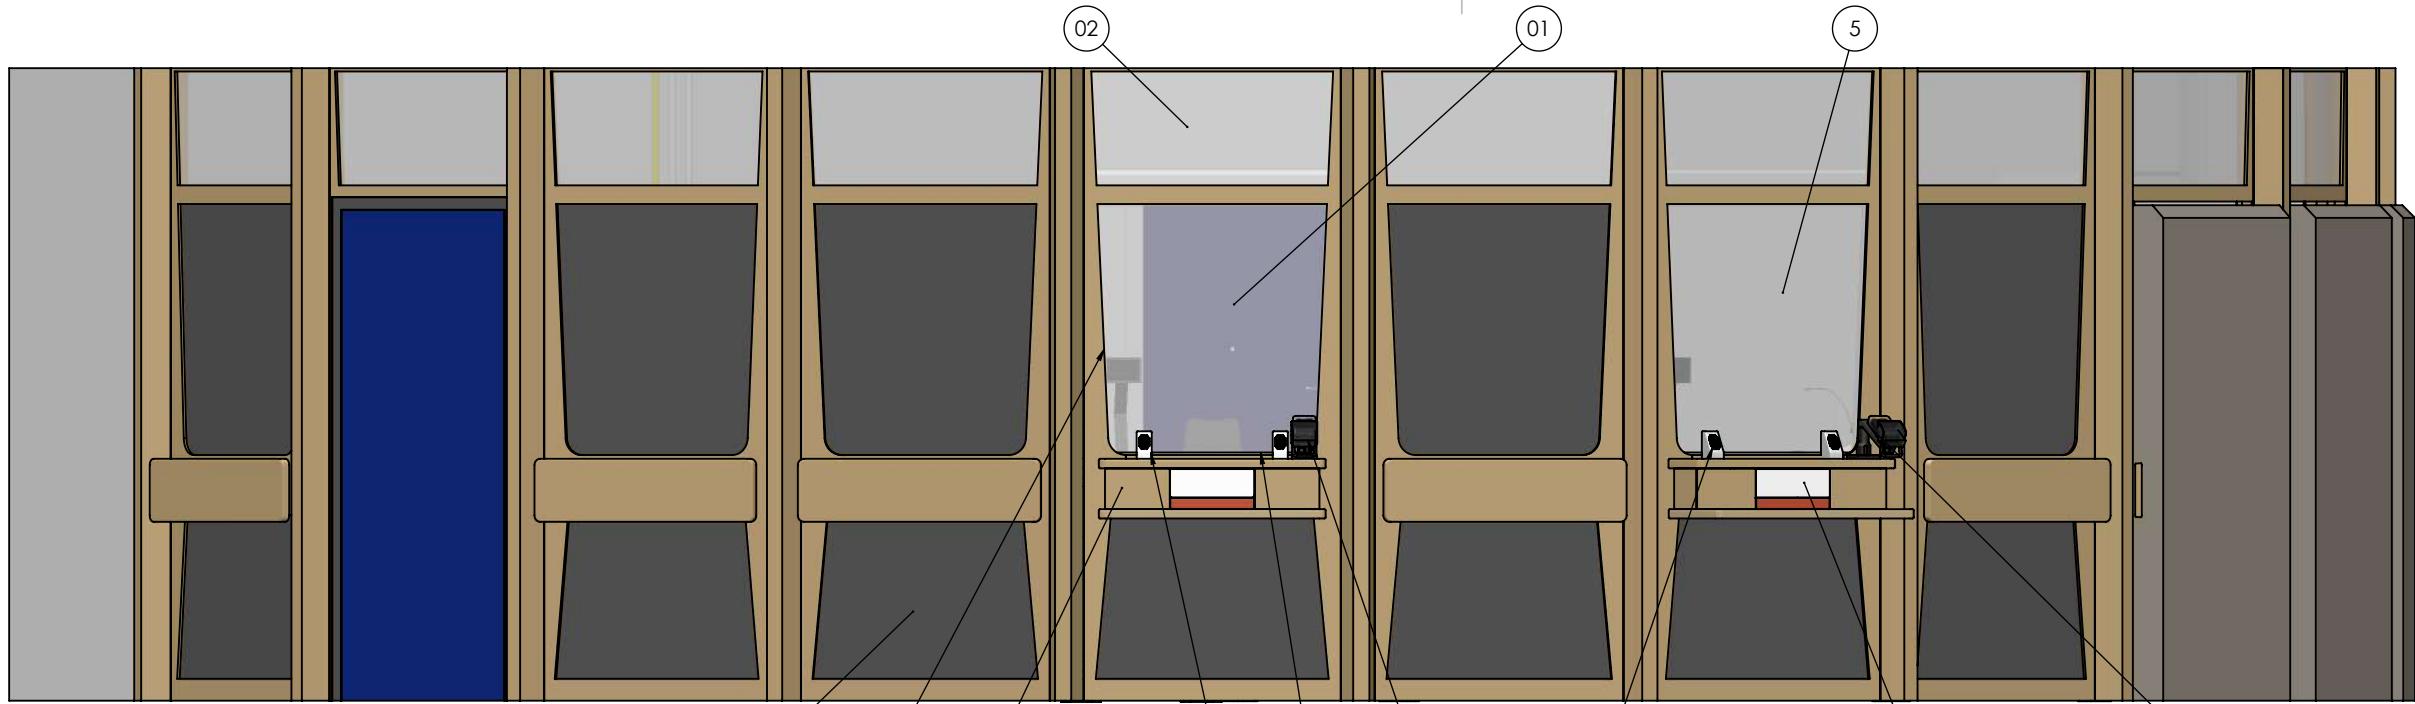

B01	20/11/23	FOR REVIEW AND COMMENT	OS	KL	
Rev	Date	Description	Drwn	Chkd	

ideas

Warehouse and Offices : Ideas Limited | Unit 34, Wheatley Business Centre | Old London Rd | Wheatley | Oxfordshire OX33 1XW
T: + 44 (0)1844 355 474

This drawing and any information or descriptive material set out on it are the confidential and copyright property of Ideas Limited. © and MUST NOT BE DISCLOSED, COPIED, LOANED in whole or part or used for any purpose without the written permission of Ideas Limited

PATENT GB2497547 - 'COUNTER SYSTEMS'

Client: NORTHERN RAIL
STOREY CONTRACTING LTD

Title: MATERIAL SHEDLUE

OXFORD ROAD - MANCHESTER

Status: FOR REVIEW AND COMMENT

Designed:	OS	07/11/2023
Drawn:	OS	21/11/2023
Checked:	KL	21/11/2023

Internal Ref:	Scale:	Sheet:
P9014	NTS	7 of 8

Drawing No.:	Revision:
P9014-IDL-OXR-007	B01

01.SECURITY GLASS

Ideas Code: IDL-0117/A. Manual attack resistant glass - EN356 P8B (T), 16.5mm thick. Clear (not 'low iron').

02.HIGHLEVEL GLASS

6.4mm thick laminated safety glass
Clear (not 'low iron').

03. WINDOW FRAMES

Southern yellow pine - stained and gloss to match

04. WINDOWFRAME - BOTTOM TRIM

Ideas Code: IDL-0117/BT. Stainless steel 316/240 grit.

05.WORKTOPS AND COUNTER

Marmoleum Counter. 2mm thick Marmoleum - Bonded to 25+9mm MR (Moisture Resistant) MDF.
Colour: 3146 'Serene Grey'
Edged with southern yellow pine - stained and gloss to match
5mm radius on leading edges.

06.INTERMEDIATE PANELS BETWEEN COUNTERS

Southern yellow pine - stained and gloss to match

07.INFIL PANELS

Exterior panels - PPC Zintec panels
Exterior grade - Qualicoat Class 1.
Exterior colour: RAL 7024 Graphite Grey - Semi-gloss (TBC)
Interior panels - painted MR MDF
Colour: RAL 7047 Telegrey 4 - Finish: Vinyl Matt or Acrylic Egg Shell
(Close match to DULUX 00A01)

08. CUPBOARDS AND PANELS

18mm MFC / matching ABS edging 2mm on all exposed edges.
Colour and finishes: Egger Light Grey - U708 ST9 (RAL 7047).

Each cupboard has 1 X lockable top drawer (cash float drawer).

09.INTERIOR WALLS

Dulux 000A1 - Vinyl Matt or Acrylic Egg Shell (cleanable)

10. INTERIOR SKIRTING AND DOOR FRAMES

Dulux 00A07 - Gloss

11. Doors

Steel security door - Rated LPS1175 - SR2
Finish: RAL 5002 Dulux Northern Blue - Semi-gloss
External manual key lock with thumb turn fitted internally.
Kick platesfitted both sides
2NO. Spy Holes @ 1400mm and 1000mm

12.ROLL TOP CASH DRAWER

Steel construction. RAL 7047 (light grey / Telegrey 4) - textured.
Complete with removable coin/note tray.

13.DFA CASH TRAY (DUAL HEIGHT TRANSACTION TRAY)

Dual Height counter transfer tray between upper and lower counters
White - RAL 9003 Signla White - Semi-gloss
Orange - RAL 2012 - Salmon Orange - Semi-gloss

14. SHALLOW CASH TRAY (PART OF DFA)

Material - DP1 - Stainless steel brushed upper surface

15.SPEECH TRANSFER SPEAKERS

PPC - Mild Steel
Grey Powder Coated Leatherette

16. EXTENDABLE CHIP AND PIN ARM

For MIURA M020 PED System
Material: SLS - Nylon PA12 - Black

17.WINDOWBLINDS (CURRENTLT NOT BEING SUPPLIED)

Crank handle / white cassette
Blackout blinds screen printed 'Position Closed'
Fire retardant (FR) Fabric
Colour: mid tone grey with contrasting text

18.CARPET TILES

Burmatex Tivoli - St Lucia Night, 21107 - herringbone.

B01	20/11/23	FOR REVIEW AND COMMENT		OS KL
Rev	Date	Description		Drwn Chkd
ideas Warehouseand Offices : Ideas Limited Unit 34, Wheatley Business Centre Old London Rd Wheatley Oxfordshire OX33 1XW T: + 44 (0)1844 355 474 This drawing and any information or descriptive material set out on it are the confidential and copyright property of Ideas Limited. © and MUST NOT BE DISCLOSED, COPIED, LOANED in whole or part or used for any purpose without the written permission of Ideas Limited PATENT GB2497547 – ‘COUNTER SYSTEMS’				
Client: NORTHERN RAIL STOREY CONTRACTING LTD				
Title: MATERIAL SHEDLUE OXFORD ROAD - MANCHESTER				
Status: FOR REVIEW AND COMMENT				
Designed:		OS	07/11/2023	
Drawn:		OS	21/11/2023	
Checked:		KL	21/11/2023	
Internal Ref: P9014			Scale: NTS	Sheet: 8 of 8
Drawing No.: P9014-IDL-OXR-008			Revision: B01	