



TITLE

PROPOSED GROUND FLOOR PLAN

DWG.NO.

2288 - PL - PR - 100

SCALE 1:200 @ A3

ISSUE PLANNING

DATE 08-08-2023

REVISION 04

JOB NO. 2288

NOTES		
Rev	Date	Description
00	10.08.23	Issue DRAFT to Client
01	24.08.23	Issue to Client
02	14.09.23	Issue site plan to Client
03	26.09.23	Issue 001 to PLANNING
04	29.09.23	Refuse area added

NOTE:

Survey dims taken from rooms ONLY. Door and window locations are indicative and are based on old scans of original printed drawings.On site dims should be taken before ordering or designing anything specifically for the intended spaces.

CLIENT Daycare4Dogs

ADDRESS Bradnor Road,
Sharston Industrial Area,
Wythenshawe,
Manchester.
M22 4TE

PROJECT DESCRIPTION Change of use application

PROJECT ADDRESS 124 Longley Lane,
Sharston,
Manchester.
M22 4SP


BUTTERFIELD
ARCHITECTURE


ARCHITECTURE \ INTERIORS \ PROJECT MANAGEMENT

W \ WWW.BUTTERFIELD ARCHITECTURE.CO.UK
E \ INFO@BUTTERFIELDARCHITECTURE.CO.UK
M \ +44 (0) 7779302856
102 ROSENEATH ROAD, URMSTON, MANCHESTER, M41 5AZ

© **COPYRIGHT** This drawing is protected by copyright, it may not be reproduced in any form or by any means for any purpose, without gaining written permission from Butterfield Architecture

NOTES This drawing is to be read in conjunction with all relevant Butterfield Architecture, Structural Engineer's, Service Engineer's, and Subcontractor drawings. Review all drawings and report any discrepancies to Butterfield Architecture prior to consulting. All structural walls to be confirmed by SE / Contractor on site. Do not scale from this drawing for the purposes of construction, pricing or ordering. All dimensions and levels including any abutment to existing structures to be checked on site prior to commencement. All dimensions in millimetres unless stated otherwise. Work from figured dimensions only. No deviation from details shown on this drawing is allowed without Butterfield Architecture's prior permission in writing. All work is to be carried out in accordance with British Standard Codes of Practice, Statutory requirements and the Contract Documents.

 

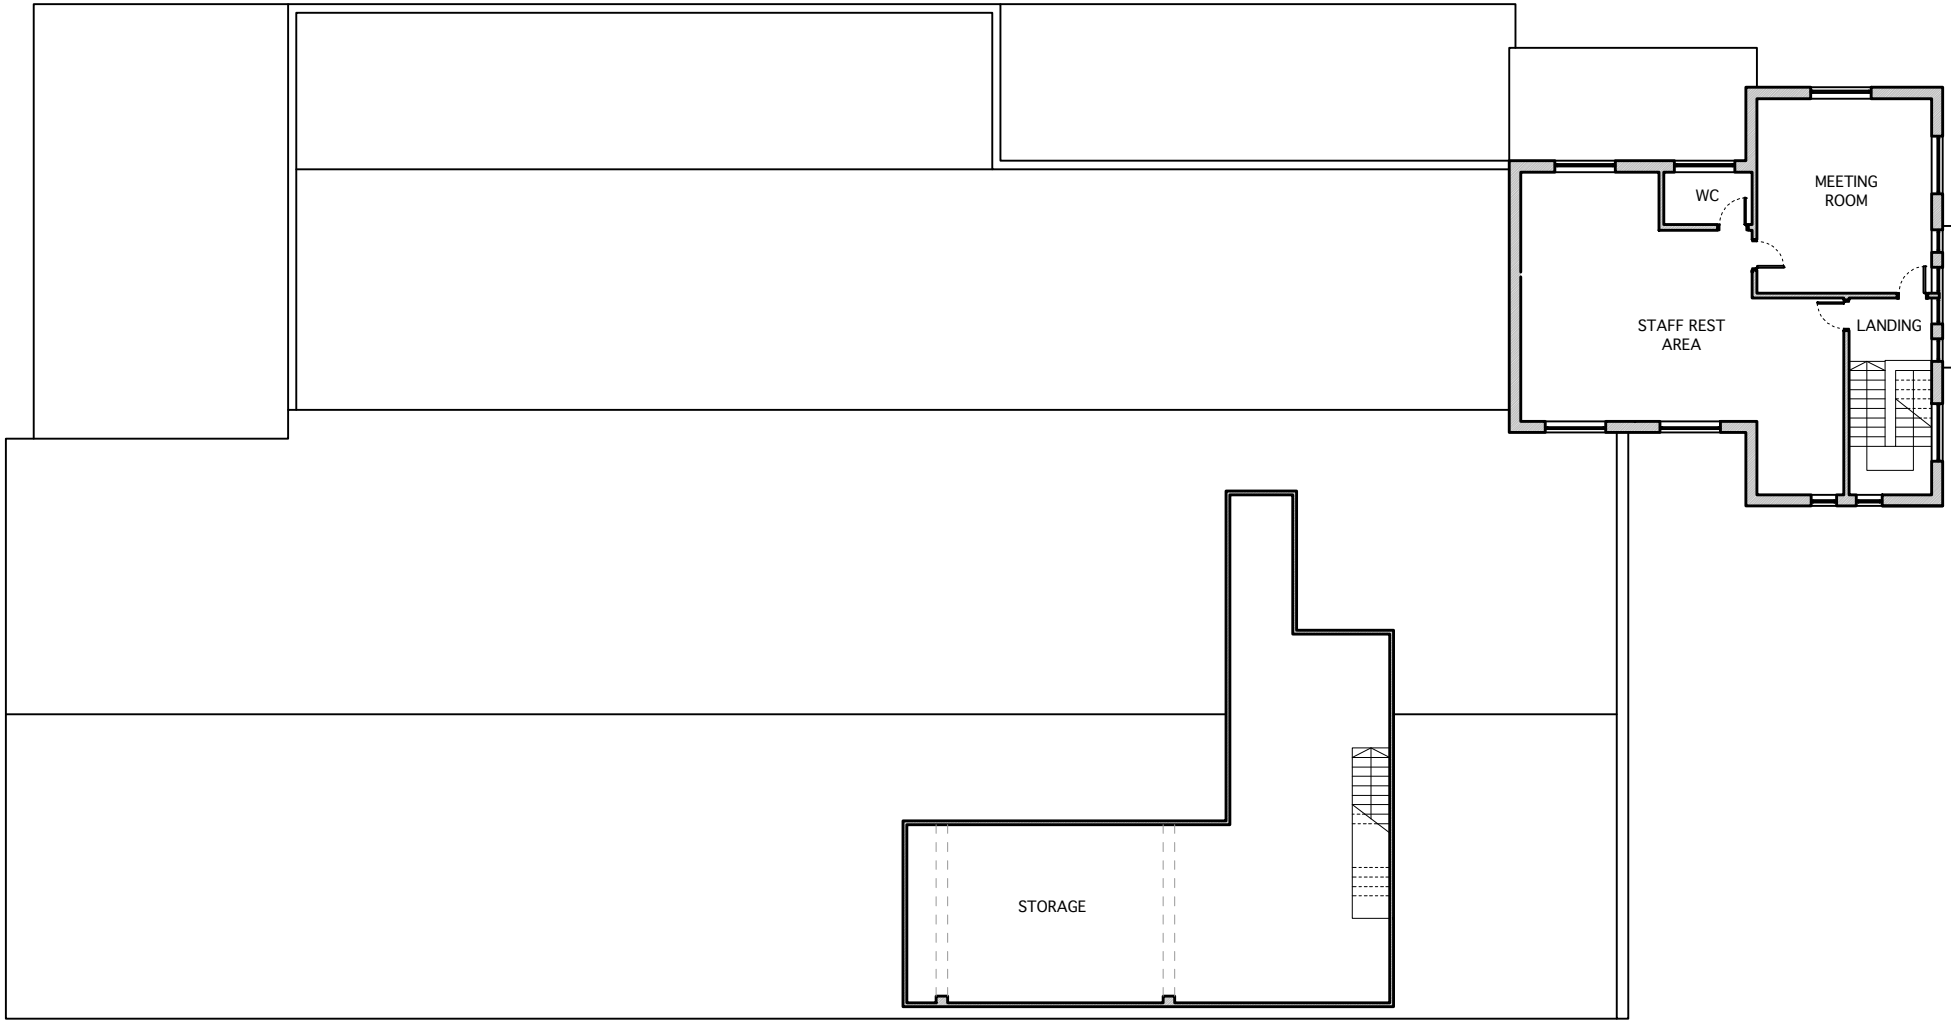

TITLE	
PROPOSED FIRST FLOOR & MEZZ PLAN	
DWG.NO.	
2288 - PL - PR - 100	
SCALE	1:200 @ A3
ISSUE	PLANNING
DATE	08-08-2023
REVISION	JOB NO.
04	2288

NOTES		
Rev	Date	Description
00	10.08.23	Issue DRAFT to Client
01	24.08.23	Issue to Client
02	14.09.23	Issue site plan to Client
03	26.09.23	Issue 001 to PLANNING
04	29.09.23	Refuse area added

CLIENT	Daycare4Dogs
ADDRESS	Bradnor Road, Sharston Industrial Area, Wythenshawe, Manchester. M22 4TE
PROJECT DESCRIPTION	Change of use application
PROJECT ADDRESS	124 Longley Lane, Sharston, Manchester. M22 4SP

BUTTERFIELD
ARCHITECTURE


ARCHITECTURE \ INTERIORS \ PROJECT MANAGEMENT

W \ WWW.BUTTERFIELD ARCHITECTURE.CO.UK
E \ INFO@BUTTERFIELDARCHITECTURE.CO.UK
M \ +44 (0) 7779302856
102 ROSENEATH ROAD, URMSTON, MANCHESTER, M41 5AZ

© **COPYRIGHT** This drawing is protected by copyright, it may not be reproduced in any form or by any means for any purpose, without gaining written permission from Butterfield Architecture

NOTES This drawing is to be read in conjunction with all relevant Butterfield Architecture, Structural Engineer's, Service Engineer's, and Subcontractor drawings. Review all drawings and report any discrepancies to Butterfield Architecture prior to consulting. All structural walls to be confirmed by SE / Contractor on site. Do not scale from this drawing for the purposes of construction, pricing or ordering. All dimensions and levels including any abutment to existing structures to be checked on site prior to commencement. All dimensions in millimetres unless stated otherwise. Work from figured dimensions only. No deviation from details shown on this drawing is allowed without Butterfield Architecture's prior permission in writing. All work is to be carried out in accordance with British Standard Codes of Practice, Statutory requirements and the Contract Documents.



 

TITLE	
PROPOSED ROOF PLAN	
DWG.NO.	
2288 - PL - PR - 102	
SCALE	1:200 @ A3
ISSUE	PLANNING
DATE	08-08-2023
REVISION	JOB NO.
04	2288

NOTES		
Rev	Date	Description
00	10.08.23	Issue DRAFT to Client
01	24.08.23	Issue to Client
02	14.09.23	Issue site plan to Client
03	26.09.23	Issue 001 to PLANNING
04	29.09.23	Refuse area added

CLIENT	Daycare4Dogs
ADDRESS	Bradnor Road, Sharston Industrial Area, Wythenshawe, Manchester. M22 4TE
PROJECT DESCRIPTION	Change of use application
PROJECT ADDRESS	124 Longley Lane, Sharston, Manchester. M22 4SP

BUTTERFIELD

ARCHITECTURE

ARCHITECTURE \ INTERIORS \ PROJECT MANAGEMENT

W \ WWW.BUTTERFIELD ARCHITECTURE.CO.UK
E \ INFO@BUTTERFIELDARCHITECTURE.CO.UK
M \ +44 (0) 7779302856
102 ROSENEATH ROAD, URMSTON, MANCHESTER, M41 5AZ

© **COPYRIGHT** This drawing is protected by copyright, it may not be reproduced in any form or by any means for any purpose, without gaining written permission from Butterfield Architecture

NOTES This drawing is to be read in conjunction with all relevant Butterfield Architecture, Structural Engineer's, Service Engineer's, and Subcontractor drawings. Review all drawings and report any discrepancies to Butterfield Architecture prior to consulting. All structural walls to be confirmed by SE / Contractor on site. Do not scale from this drawing for the purposes of construction, pricing or ordering. All dimensions and levels including any abutment to existing structures to be checked on site prior to commencement. All dimensions in millimetres unless stated otherwise. Work from figured dimensions only. No deviation from details shown on this drawing is allowed without Butterfield Architecture's prior permission in writing. All work is to be carried out in accordance with British Standard Codes of Practice, Statutory requirements and the Contract Documents.

