

Do not scale from this drawing. All dimensions and levels are to be checked on site. All areas are approximate and are for information only.
This drawing is to be read in conjunction with all other relevant documents and all works are to comply with the current Building regulations, British Standards and Codes of Practice etc.
All details of the existing structure are to be verified by others on site prior to any works commencing.
The copyright of this drawing and all works executed from this drawing remain the property of View Associates Ltd.
Any 3rd party survey information contained on this drawing is not the responsibility of View Associates Ltd




Proposed South Elevation (To Beech Road Park)




Proposed East Elevation (To Cross Road)



Proposed North Elevation

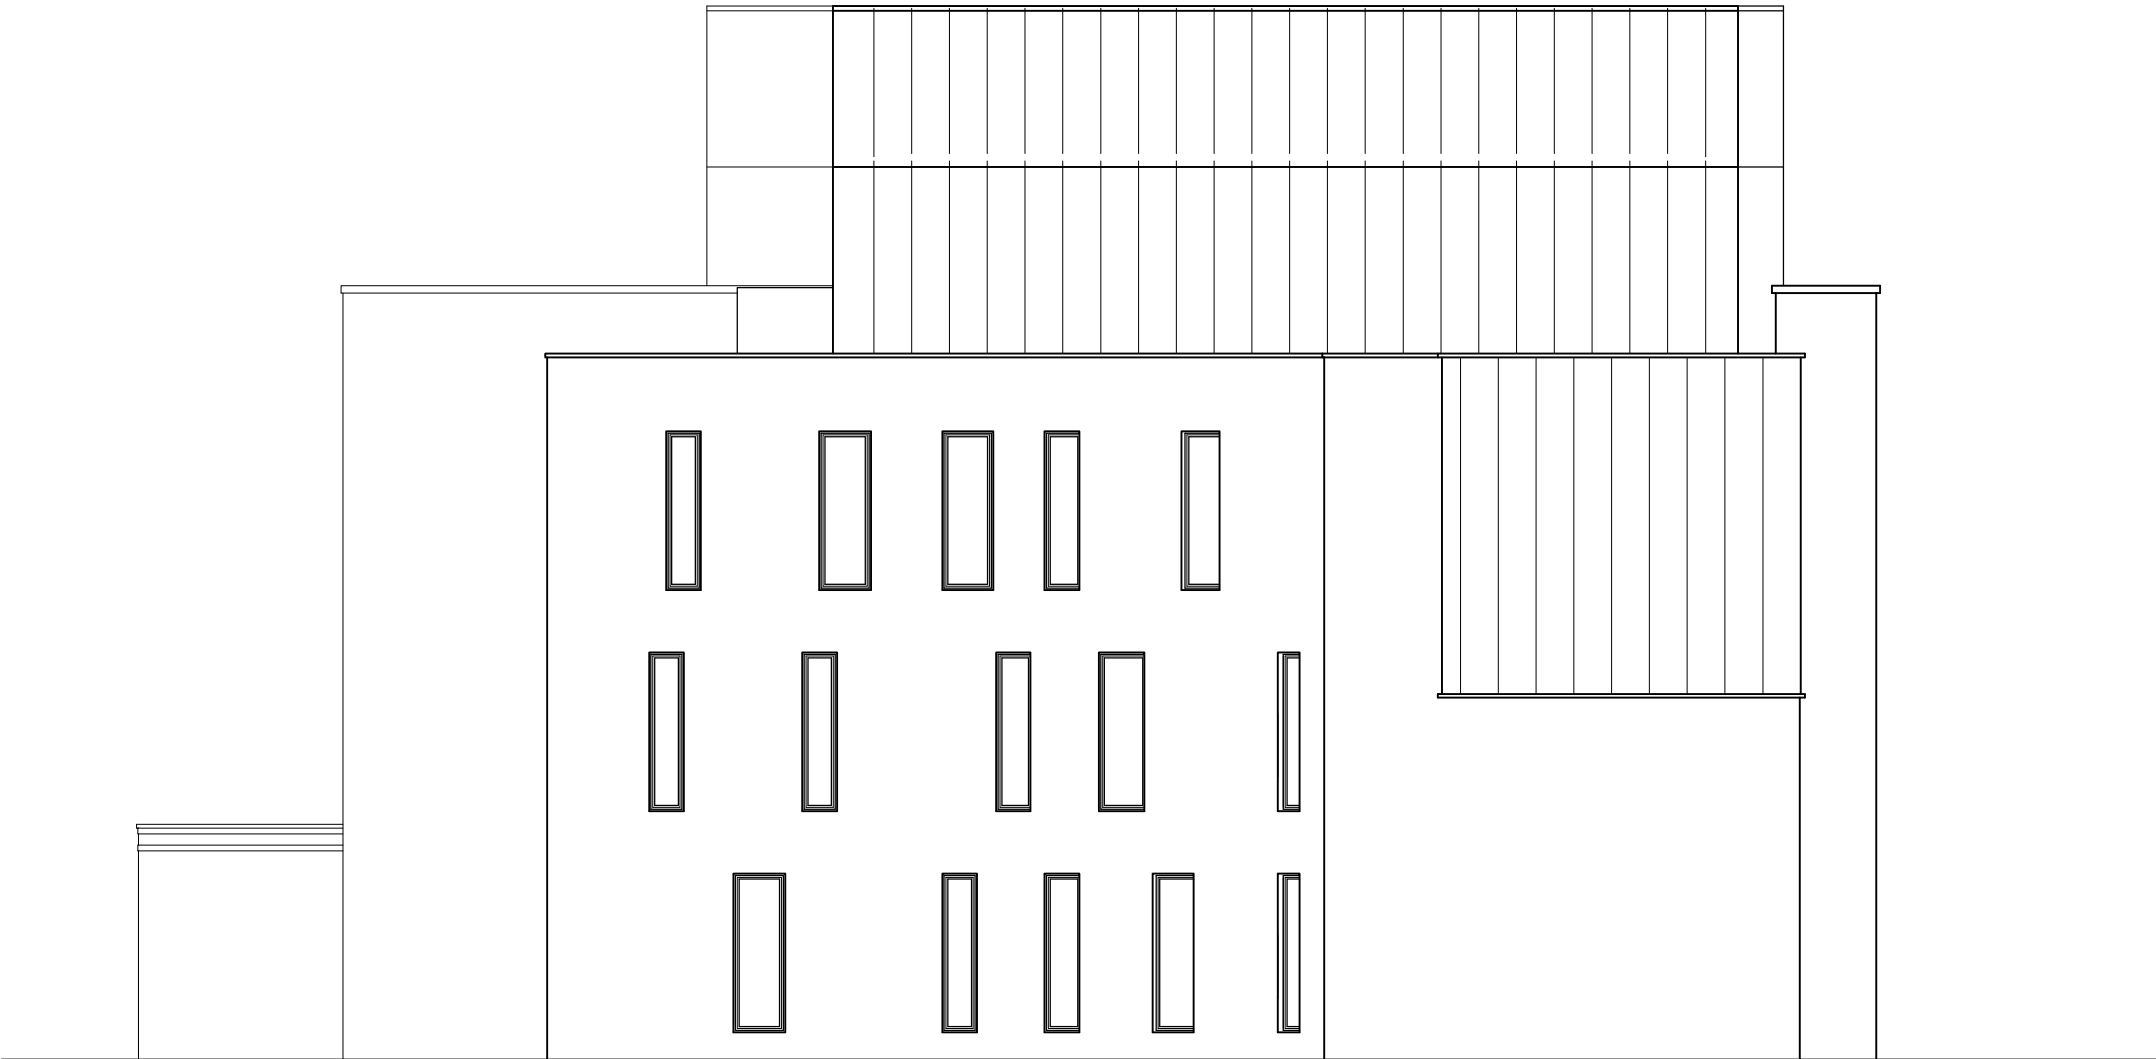

Proposed West Elevation (To Thornbridge Avenue)

 

Cross Road, Chorlton

Rev	Description:	Date:	By:	Client:	Drawing Number:
				J Greenwood (Builders) Limited	(PL)102
				Drawing Title:	Stage: Planning
				Proposed Elevations	Scale: 1:100 @ A1
				Drawn By: HH	Checked By: IJ
				Date:	09.10.23



VIEW
ASSOCIATES
CHARTERED ARCHITECT

RIBA 

T 0161 941 7458
W viewassociates.co.uk
View Associates Ltd
Suite A, Kings Court
Railway Street
Altrincham WA14 2RD