



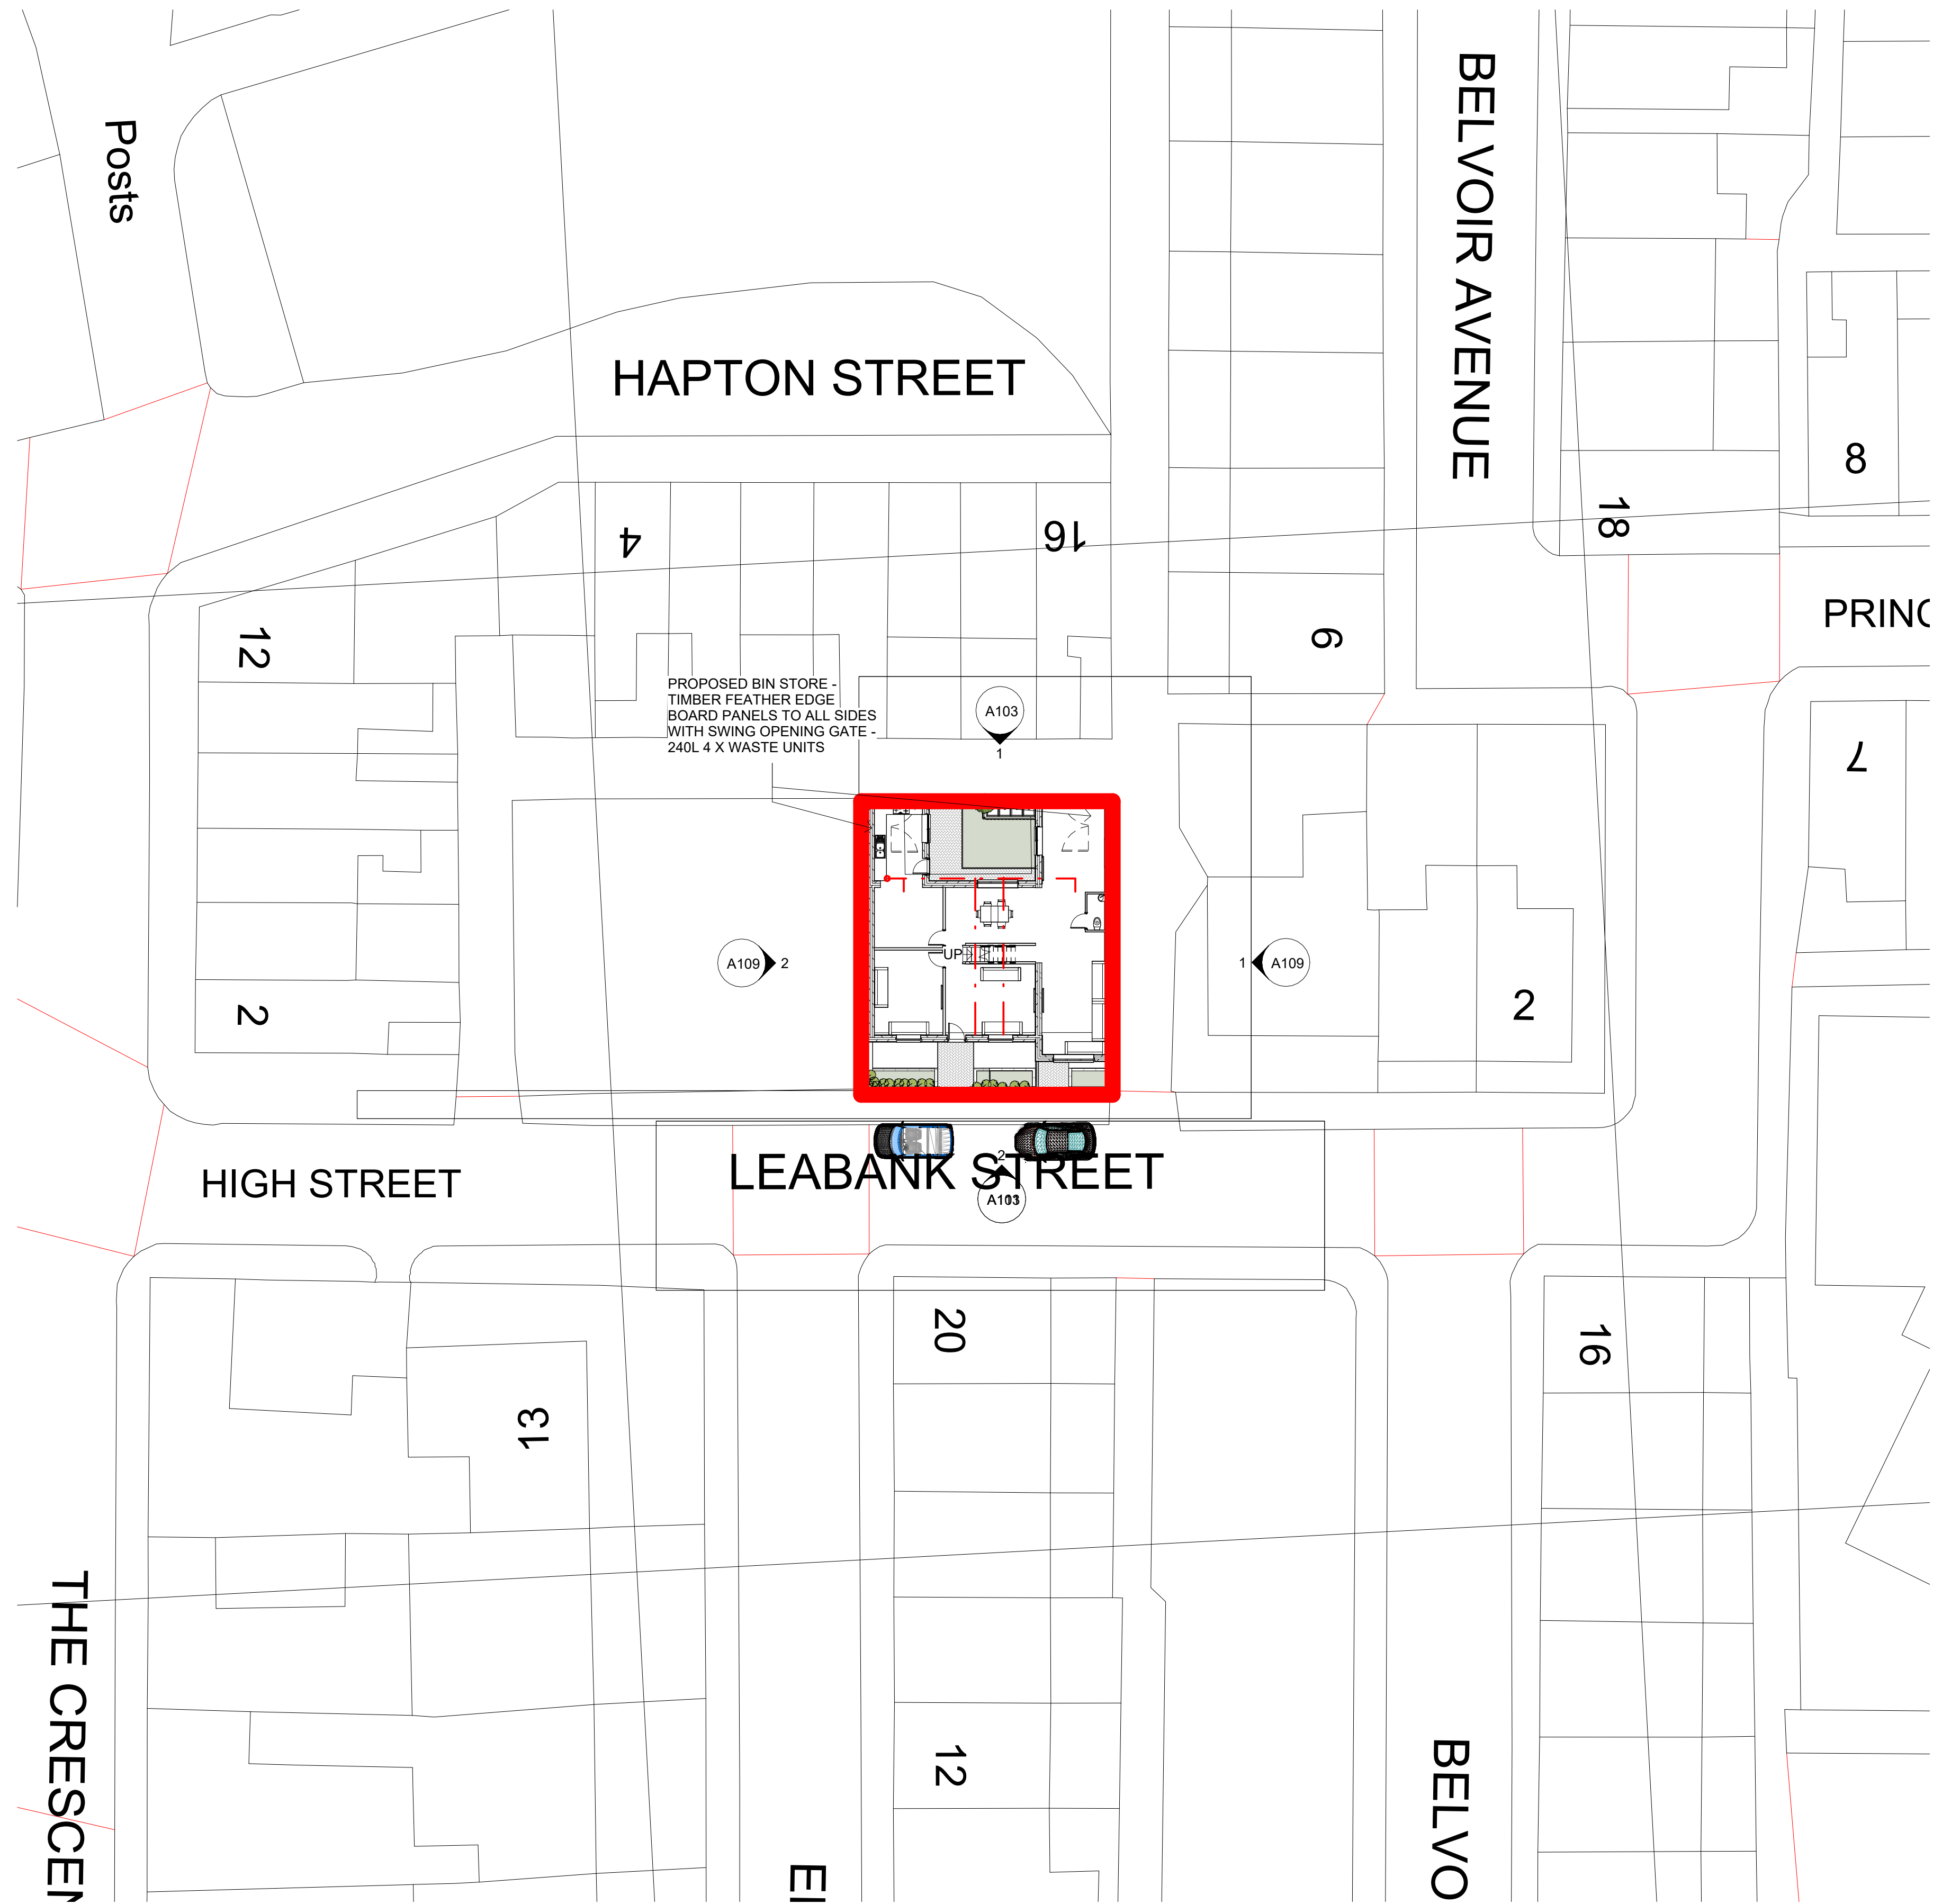

2 SITE PLAN

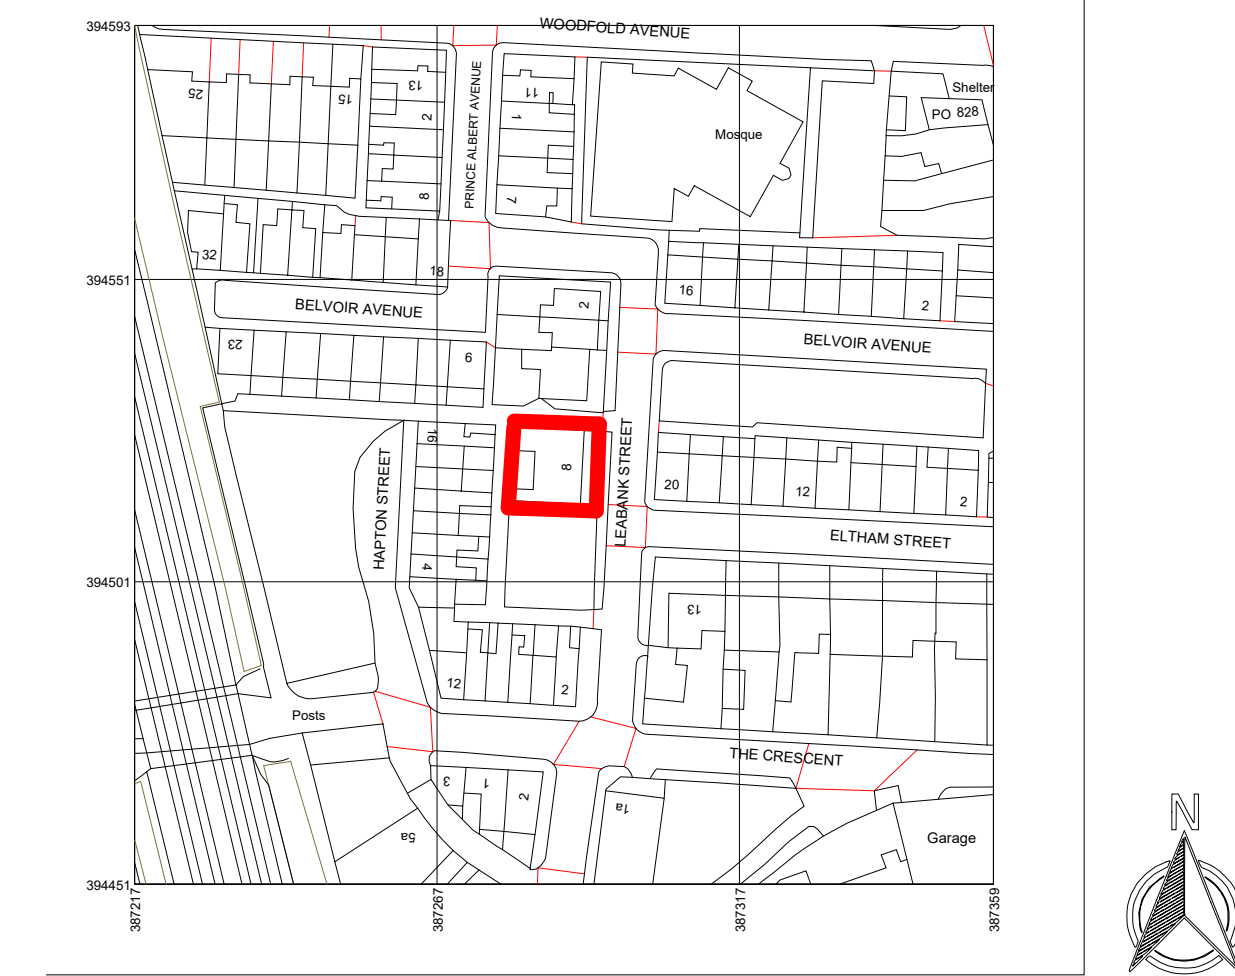

1 LOCATION PLAN

RED LINE INDICATING SITE BOUNDARY
8 Leabank Road,
Levenshulme, Manchester
M19 3DU

RED LINE DASHED INDICATING SITE
DRAINAGE ROUTE

Rev	Description	Date	Dr by	App by
original by NK		date created 11/06/22		approved by NK



Enquiries@nkarchitectural.co.uk
 : 0161 818 7185
 www.nkarchitectural.co.uk
 19 HEXAGON CLOSE, MANCHESTER, M9 8RN

client name
Mr Ashfaq Sardar

project
8 Leabank Road, Levenshulme, M19 3DU - TWO STOREY SIDE EXTENSION

drawing

SITE AND LOCATION PLAN

computer file C:\Users\NKARKID\ropbox\NKARC\8 LEABANK ROAD - ASHFAQ\PP8 LEA BANK - OPTION 5 2stry ext-rt		plot date	
project number 2021.0042.2678		scale As indicated @A1	
drawing number A105	rev	issue status	

This drawing is to be read in conjunction with all related drawings. All dimensions must be checked and verified on site before commencing any work or producing shop drawings. The originator should be notified immediately of any discrepancy. This drawing is copyright and remains the property of NK Architectural.

