



SAFETY, HEALTH & ENVIROMENTAL INFORMATION

IN ADDITION TO HAZARDS/RISKS NORMALLY ASSOCIATED WITH THE TYPES OF WORK INDICATED ON THIS DRAWING, NOTE THE FOLLOWING:

CONSTRUCTION:

TBC.


MAINTENANCE & CLEANING:

TBC.


DECOMMISSIONING/DEMOLITION:

TBC.

NOTE: IT IS ASSUMED THAT ALL WORKS WILL BE CARRIED OUT BY A CONTRACTOR THAT IS COMPETENT IN THE WORKS IDENTIFIED AND (WHERE APPROPRIATE) THE CONTRACTOR WORKS TO AN APPROVED METHOD STATEMENT.

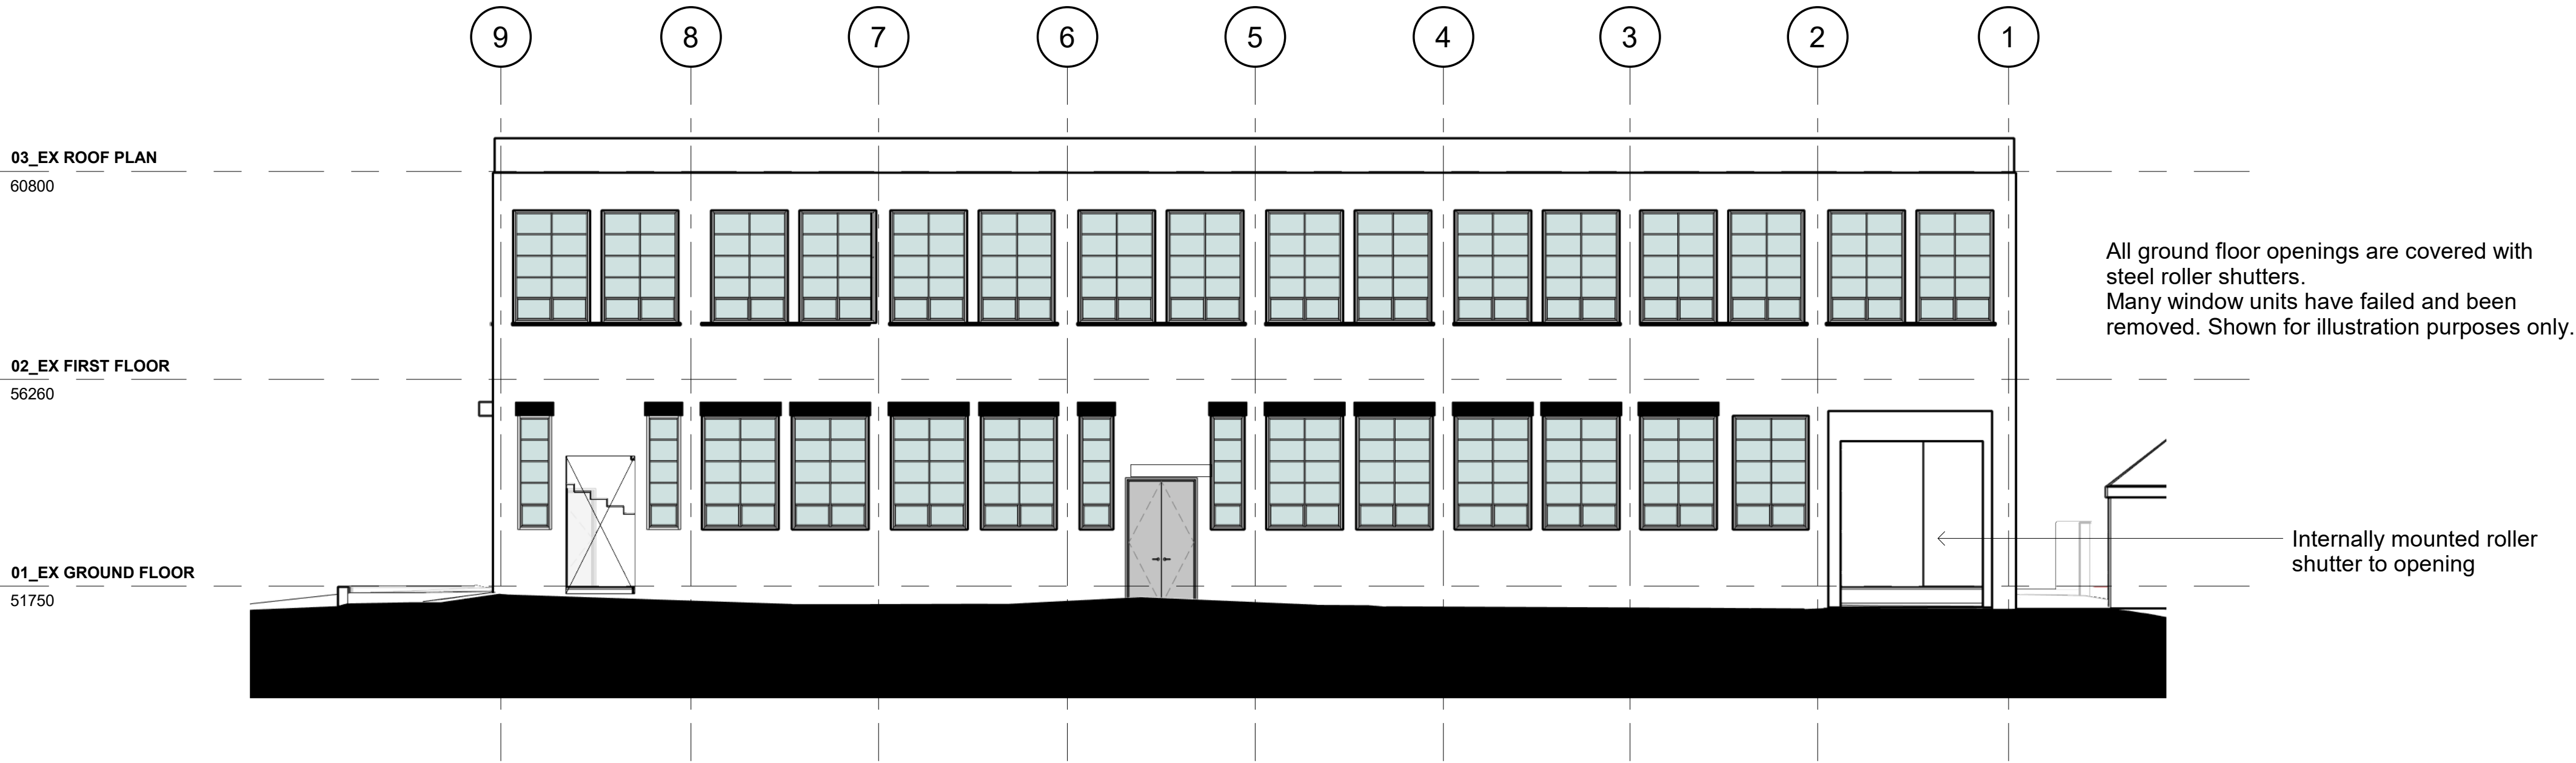

NORTH ELEVATION - DERBY STREET

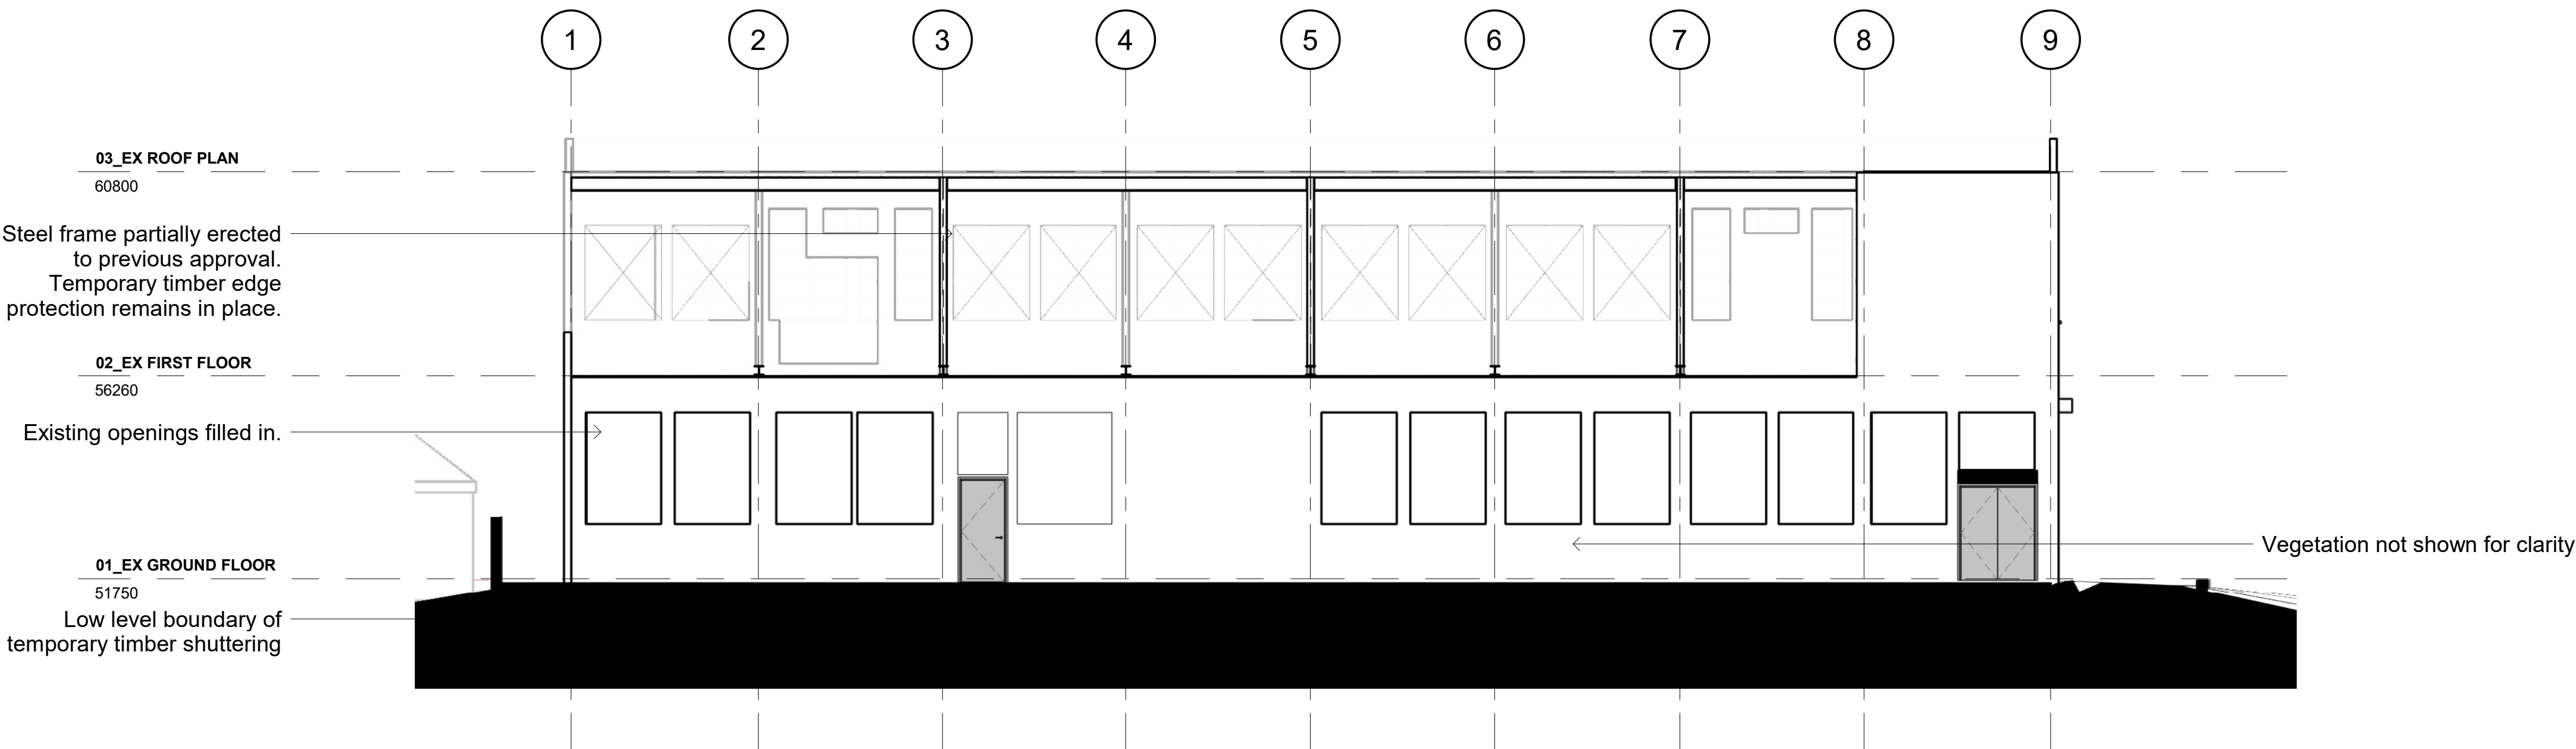

SOUTH ELEVATION - ST THOMAS PLACE

|                   |          |                      |           |           |
|-------------------|----------|----------------------|-----------|-----------|
| P2                | 20.09.23 | Planning Application | PD        | NS        |
| P1                | 28.07.23 | For Approval         | AU        | JC        |
| Rev               | Date     | Description          | Issued by | Issued to |
| Revision Schedule |          |                      |           |           |

Client:  
JC Wholesale

Project:  
**P0605: 1A Derby Street**

Drawing Title:  
**North & South Elevations as Existing**


|              |                 |             |             |
|--------------|-----------------|-------------|-------------|
| Status:      | Drawing Status: |             | Date:       |
| A1           | STAGE 3         |             | 27 OCT 2022 |
| Drawn By:    | PD              | Checked By: | NS          |
| Approved By: | NS              | Scale @ A1: | 1 : 100     |
|              |                 | Revision:   | P2          |

Drawing No.:  
**P0605-PSK-XX-ZZ-D-A-020301**

**[PS]K Design Ltd**

[PS]K Design Limited  
Unit 4, Cadman House,  
2-16 Wharf Road, Sale, Cheshire  
M33 2AF  
EMAIL: info@pskdesign.co.uk  
http://www.pskdesign.co.uk

General Notes:  
- [PS]K Design Ltd shall have no responsibility for any use made of this document other than for that which it was prepared and issued.  
- All dimensions should be site checked on site.  
- Do not scale from this drawing.  
- Any drawing errors or divergences should be brought to the attention of [PS]K Design Ltd at the address shown.

 

GRAPHIC SCALE: 1:100