

 


LOCATION PLAN SCALE 1:1250

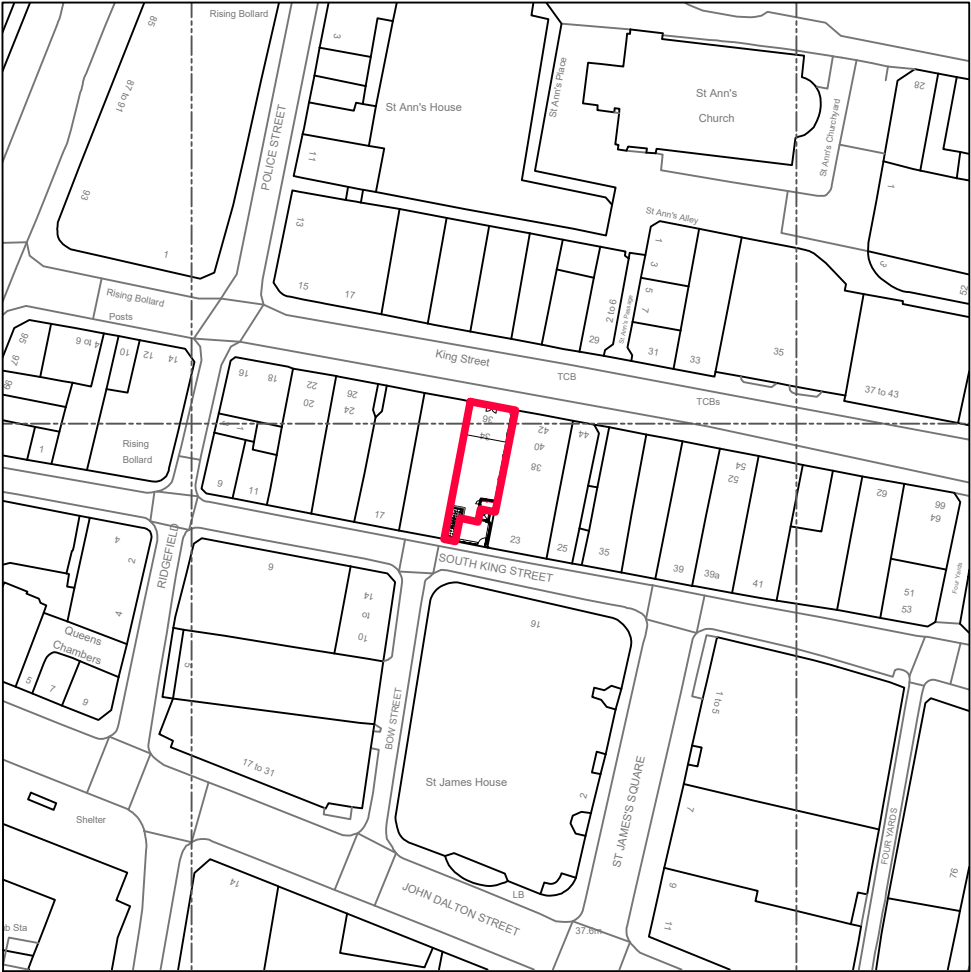


SCALE BAR SCALE 1:1250


Crown Copyright and database rights 2023 OS Licence no. 100019311

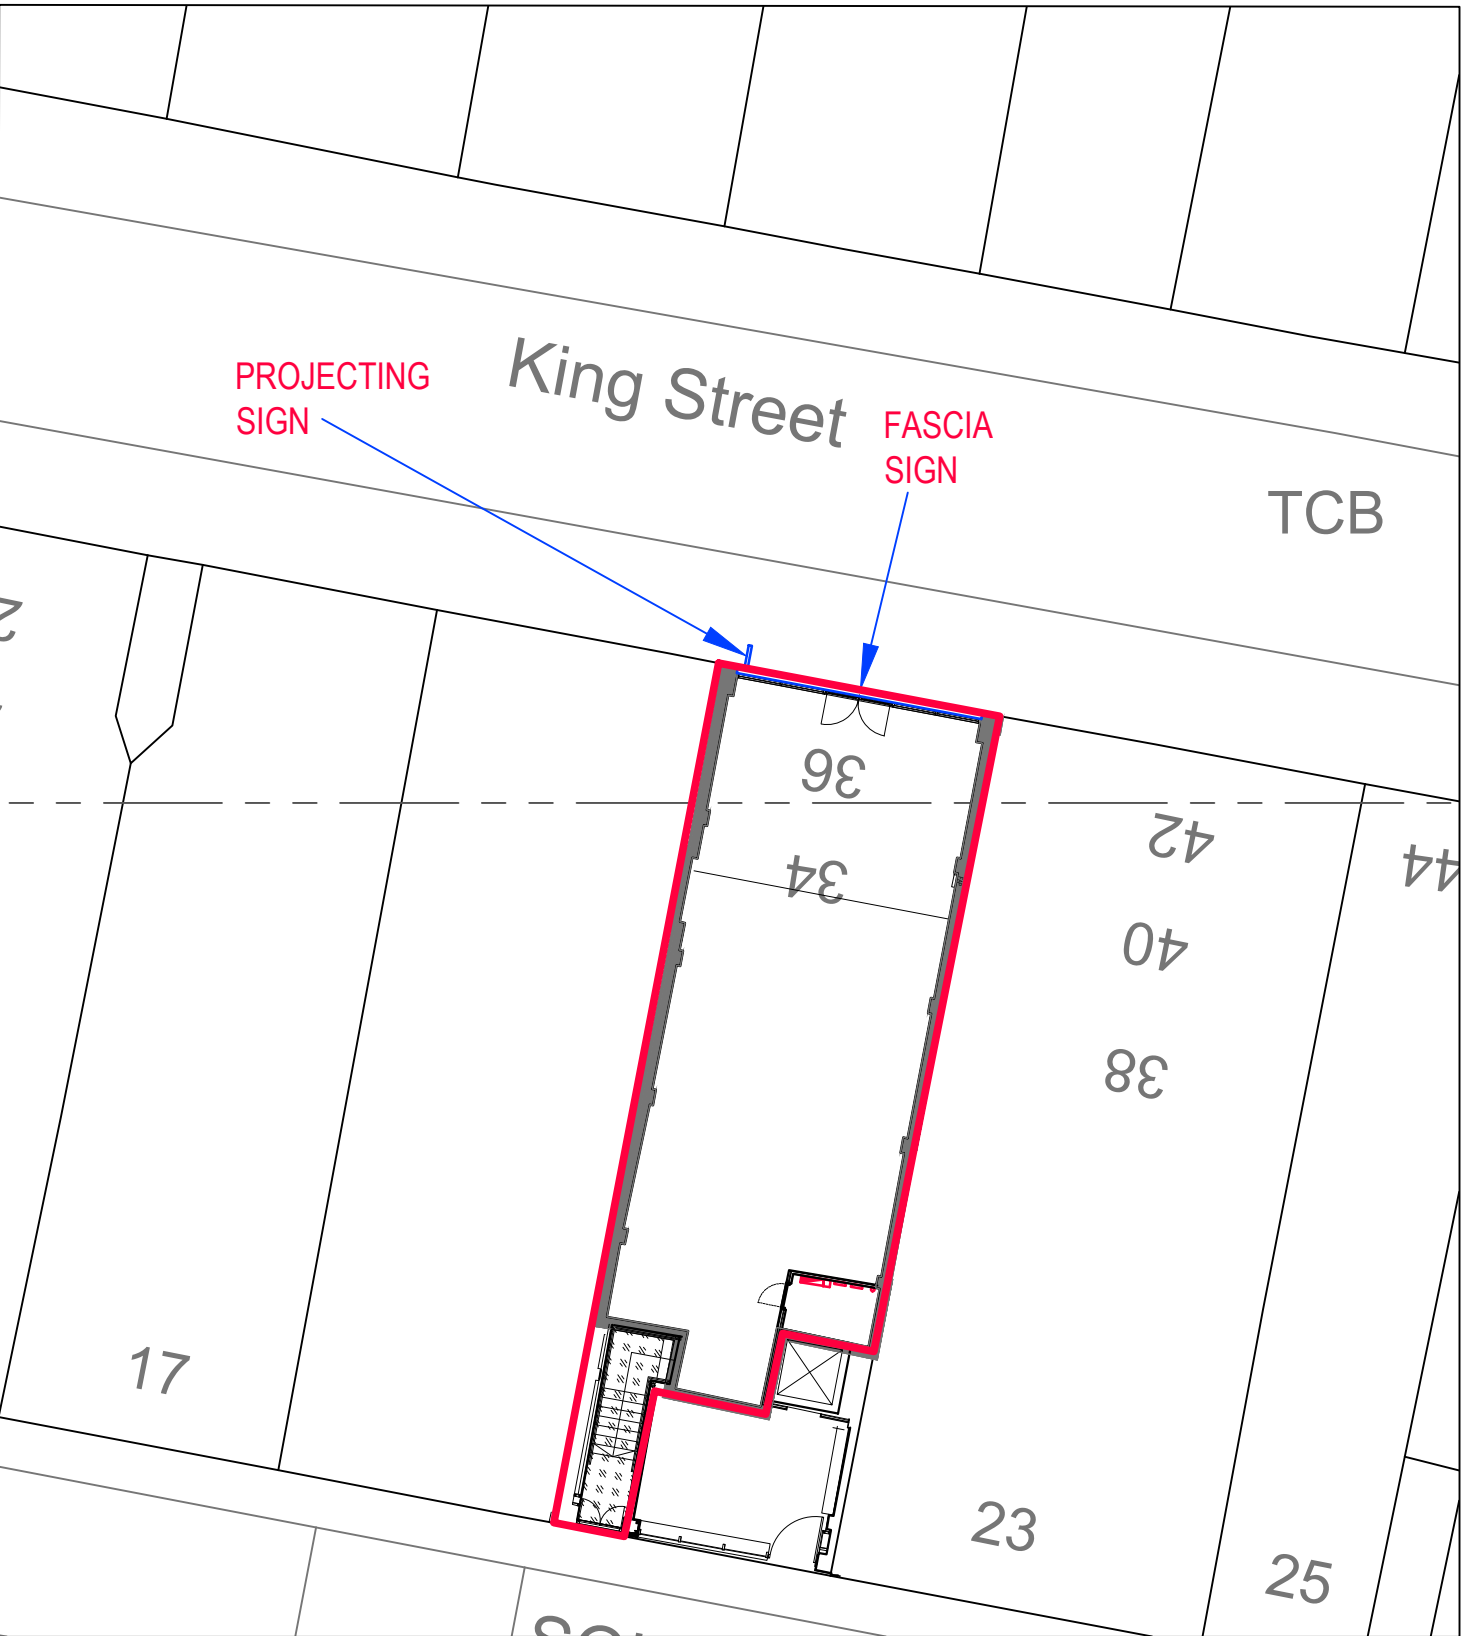


SITE PLAN SCALE 1:200

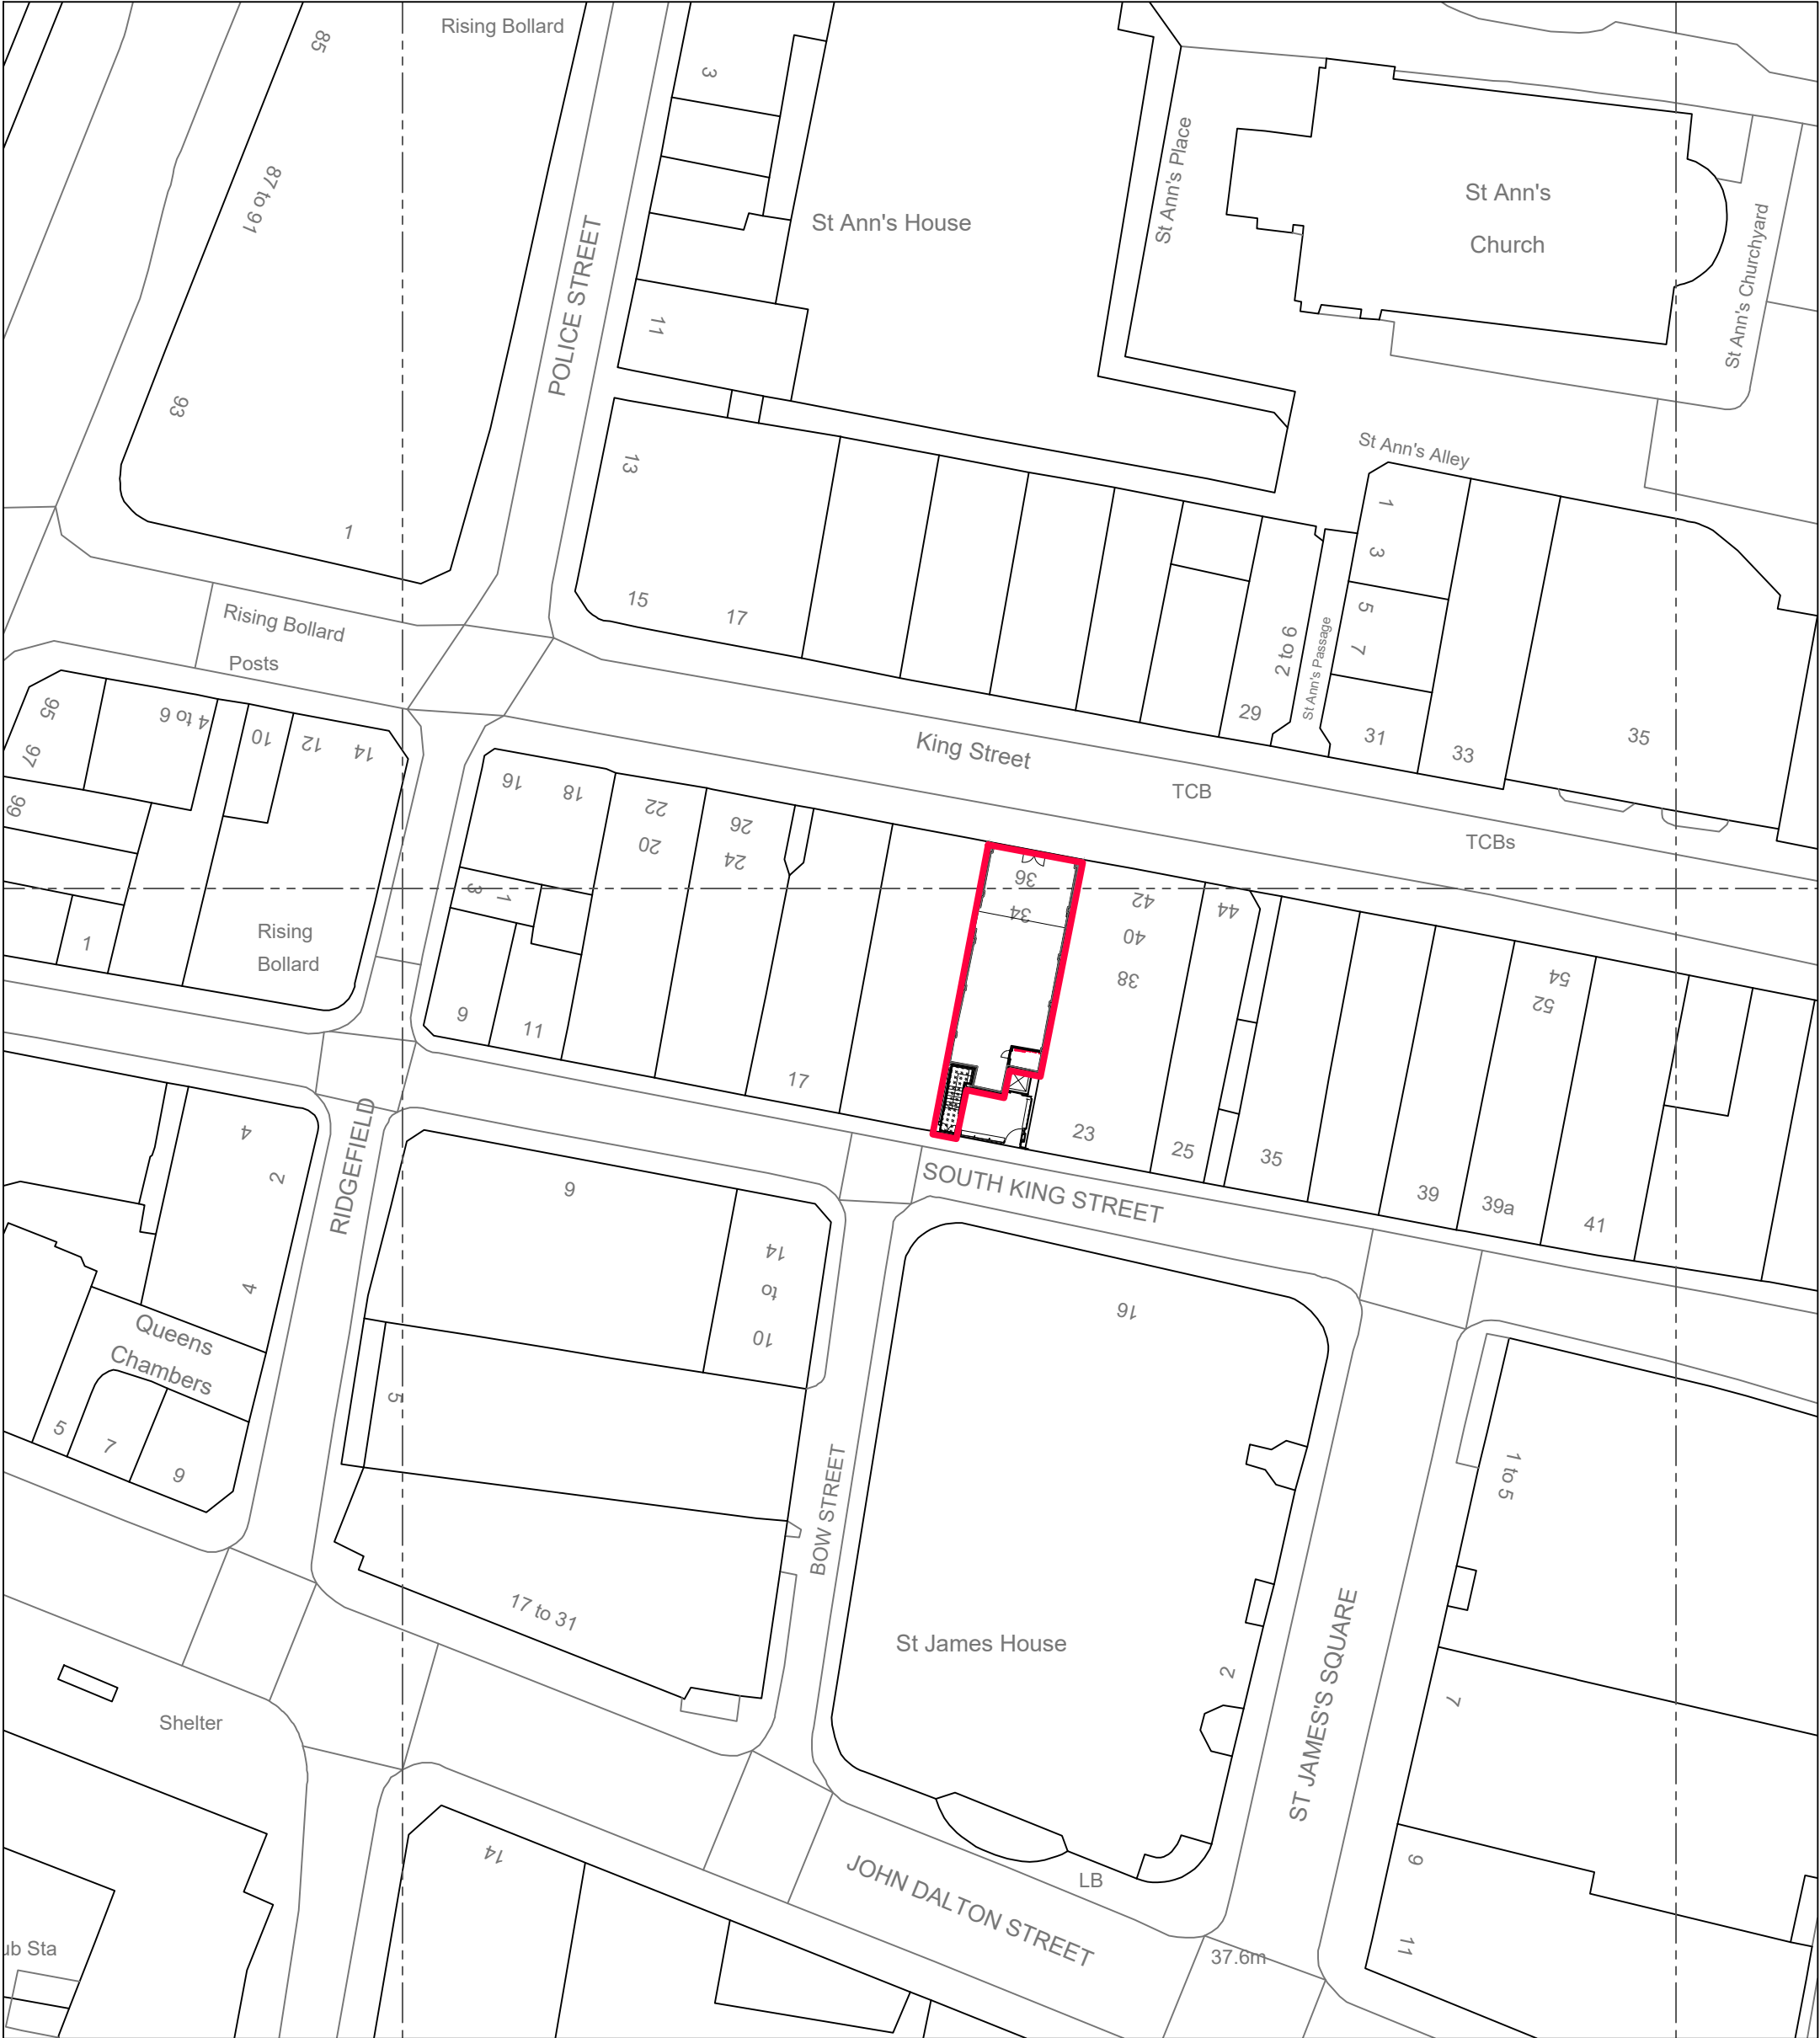

BLOCK PLAN SCALE 1:500

 


SCALE BAR SCALE 1:500

 

SCALE BAR SCALE 1:200

This drawing is the copyright of Street Elite Associates Limited. Do not scale from drawings. All dimensions and levels to be checked on site prior to commencement of work or manufacture of items. Notify SEA of any discrepancies. This drawing to be read in conjunction with specifications, specialist drawings and any bill of quantities. The Contractor is to comply with all relevant statutory legislation whether or not specifically stated on these drawings.

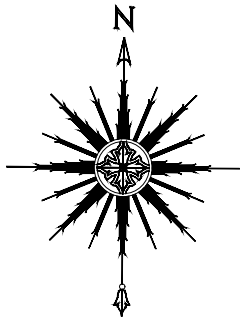

Client: TOWNHOUSE

Project: Manchester 34 King Street

Drg title: Site & Location Plan

Scheme: TOWNHOUSE

Scale: 1:1250/500/200@A2 Date: 08.08.23

Drg No: 223172/02.0 Rev:

Drg by: JJ Check: SJ

Rev by:

SEA Design Group, Unit 13D Princes Drive, Kenilworth, Warwickshire CV8 2FD UK
Email: office@seadesigngroup.com
Telephone: +44 (0)1926 864440