




EXISTING REAR ELEVATION  
1:100



EXISTING FRONT ELEVATION  
1:100

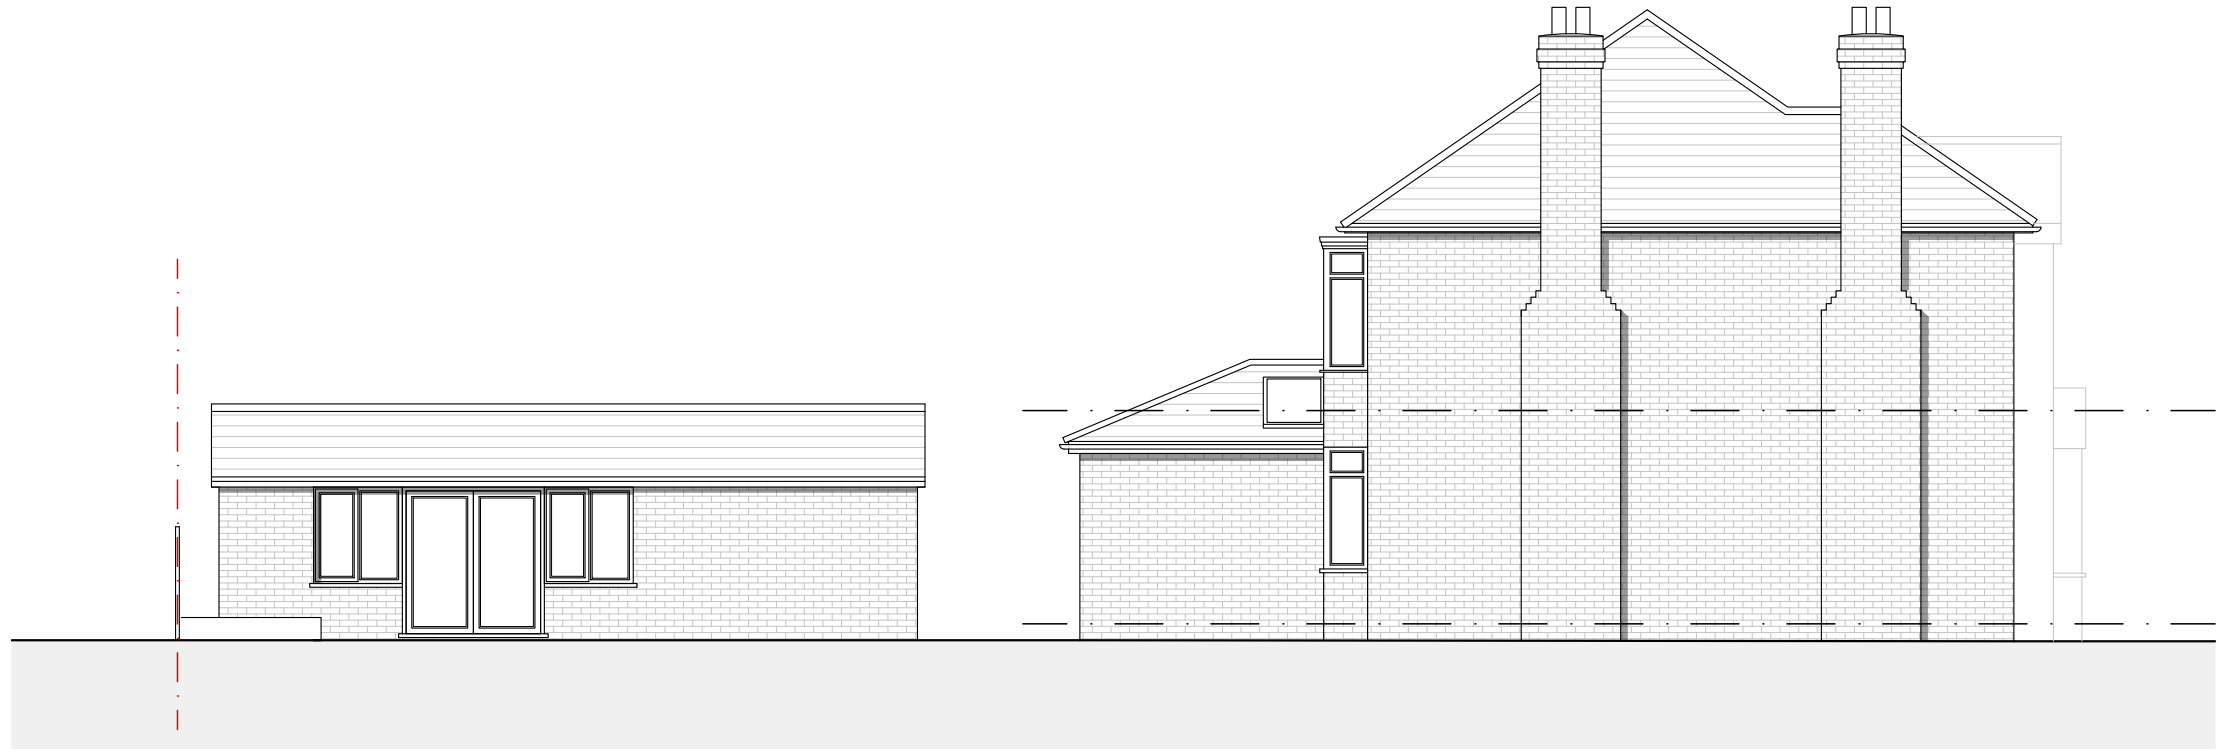

EXISTING FLANK ELEVATION  
1:100

Issue:

PLANNING

Revision:

0mm 20mm 40mm  
0m 2m 4m  
SCALE BAR - 1:100

DSQUARE ARCHITECTS  
61 Mosley Street, Manchester, M2 3HZ  
0161 222 3734 | info@dsquare-architects.co.uk  
www.dsquare-architects.co.uk

Client:  
Messrs. Leek and Paterson

Site:  
470 Parrs Wood Road  
Manchester, M20 5QQ

Title:  
Existing Elevations  
(Sheet 1)

|                   |           |
|-------------------|-----------|
| Scale: 1:100 @ A3 | Drawn: DD |
| Date: Sept. 2023  |           |
| Drg. No. 2318-03  | Rev. P1   |