




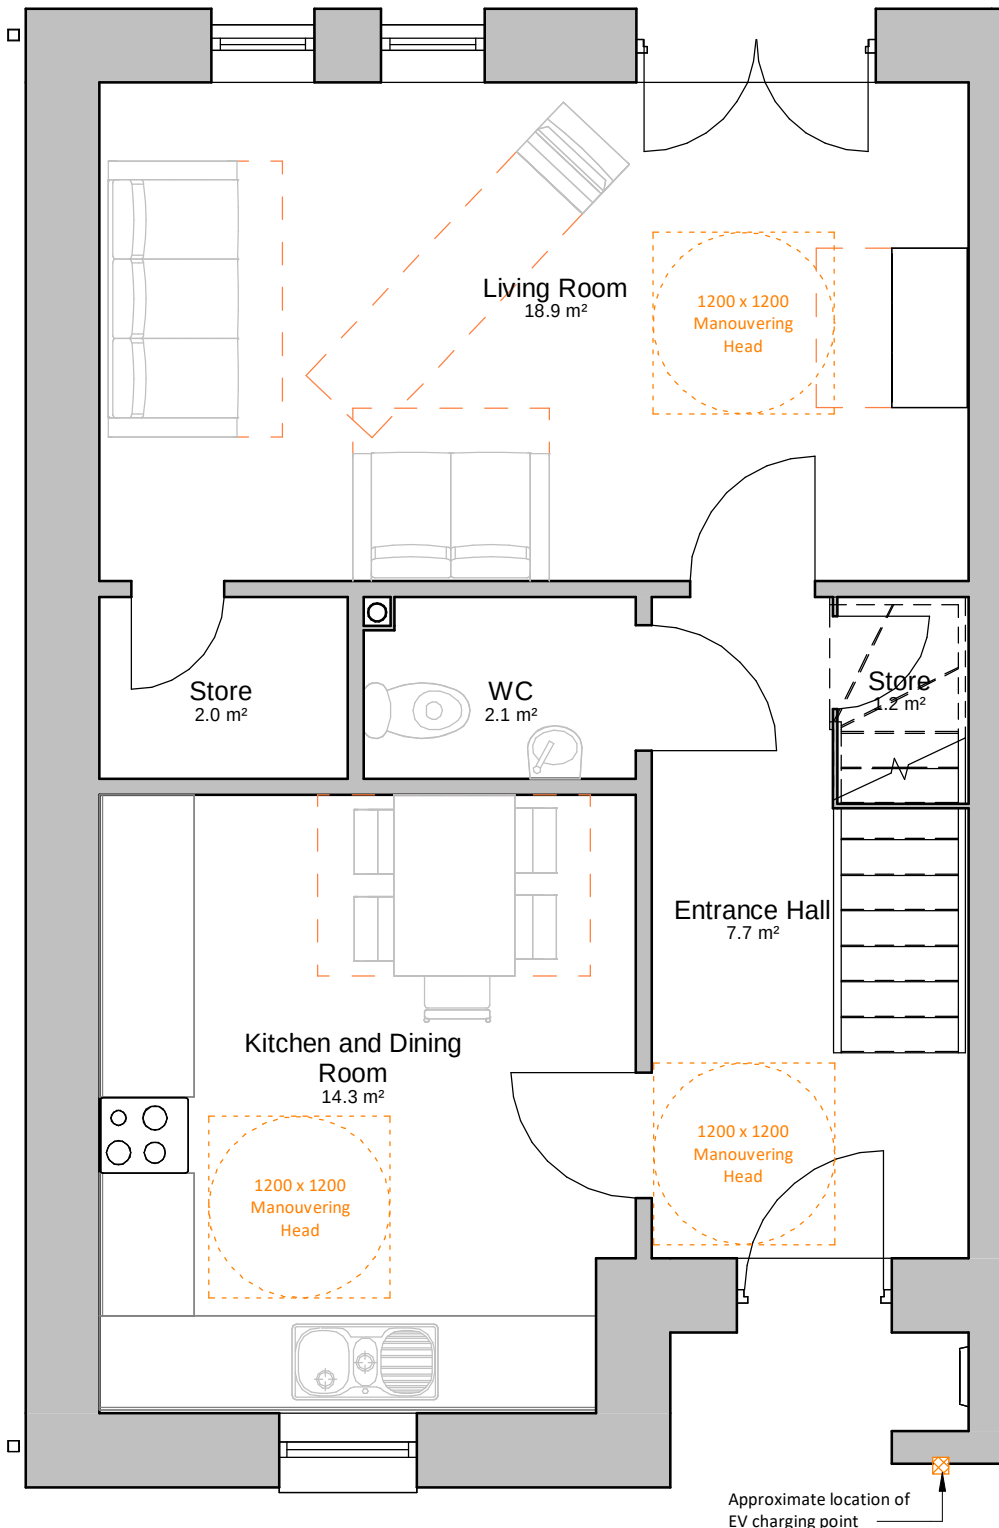


House Type 2 - 3BH 96m² Ground Floor Plan
1 : 50

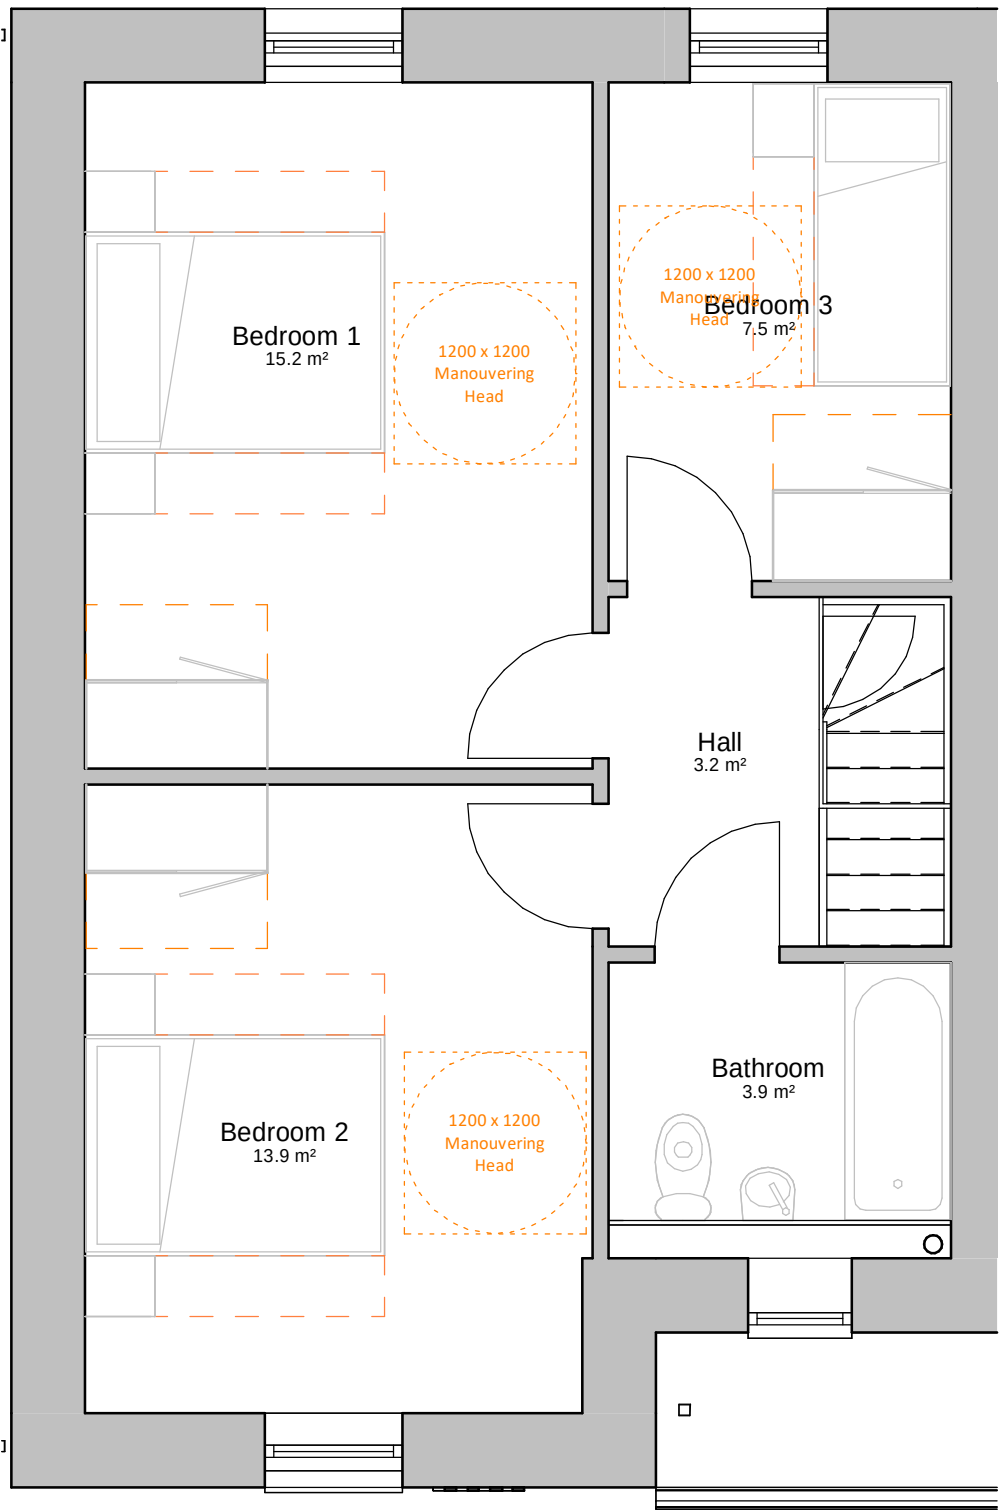

House Type 2 - 3BH 96m² First Floor Plan
1 : 50

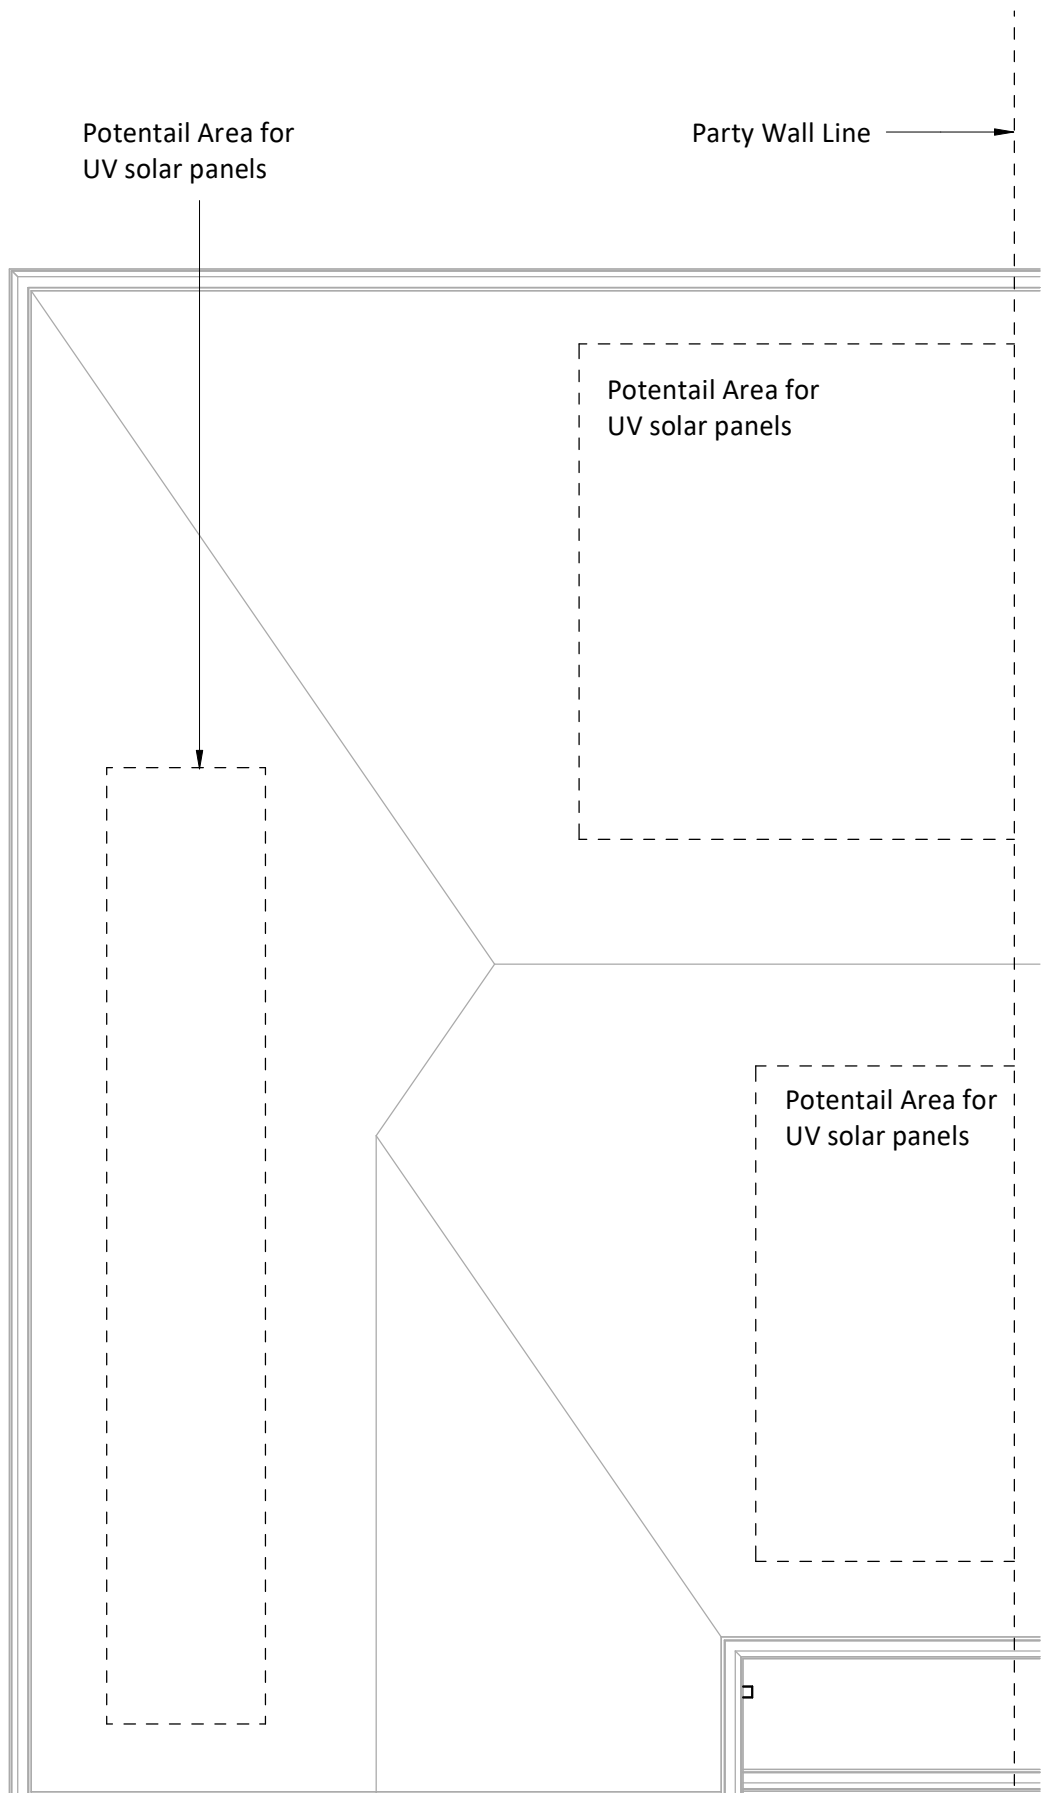

House Type 2 - 3BH 96m² Roof Plan
1 : 50

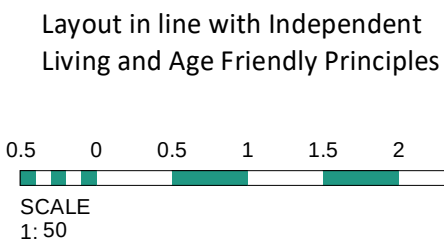

3	08.12.23	JW	Drawing package revised to show increased wall build-up and 195mm reveal
2	13.07.23	JW	House type updated following value engineering. Update of file identifier and title block. Information provided regarding bat and swift boxes inline with EM Ecology reports
1	18.04.23	HG	Bicycle storage relocated to the rear in line with client comments following meeting
Rev	Date	Int	Description



CLIENT:
Jigsaw

PROJECT:
P500 House Type 2

DESCRIPTION:
House Type 2 - Proposed Plans 01

PURPOSE OF ISSUE:
Planning

DRAWN BY:	CHECKED	DATE:	SCALE @ A1:
JW	VS	13.02.23	1 : 50

JOB NO:	STATUS CODE:	DRAWING NO:	REV
3788	S2	156	3

FILE IDENTIFIER:
LR-BTP-01-ZZ-DR-A-3788_156.3