




Existing North East Elevation




Proposed North East Elevation

MATERIAL KEY
Refer to Drawing (02) 040 for full bay study


- | | |
|---|--|
| Facing Brick. Conservation multi red brick 65mm brick with natural mortar laid in stretcher bond. Sample panel to be constructed for sign off by LPA, client and designer. Full brick reveal to jambs and heads to all openings. | Zinc paneling as approved. Panel joints as per elevations to marry in with solidier coursing. Concealed fixing. Cladding to sit flush with brickwork as per drawing (21) 001 |
| Solidier course brick slip system using approved brick within lintel to allow full brick reveal to all openings. | Entrance door and glazed panel to be powder coated RAL 9005. Brick reveal to head and jambs. Door to provide accessible threshold and have a maximum 75mm frame and 50mm surround. |
| Aluminum window frame with clear glazing. Frame to have thin 50mm profile with 25mm dummy glazing bar. Frames to be powder coated finish, colour RAL 9005. Aluminum cill to match window colour. Full brick reveal to jamb and head to all window and door openings | Glazed fire exit door, powder coated in RAL 9005. to only be used in the event of a fire. Recessed door with Corten Steel return to head and jambs. Maximum 50mm frame. |
| Powder coated aluminum coping to match window colours. RAL 9005 see Bay Study (02) 040 for sectional profile | Existing Render |
| External metal doors with powder coated finish RAL 9005 solid frame with louvered panel inserts to doors and head. Brick reveal to head and jambs or aluminum cladding to central portion. | |

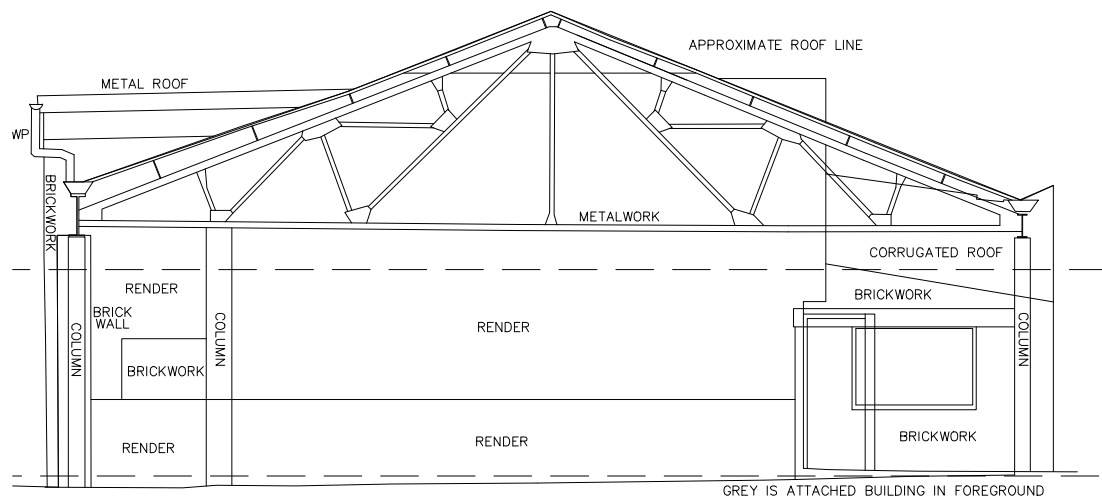


Existing North West Elevation

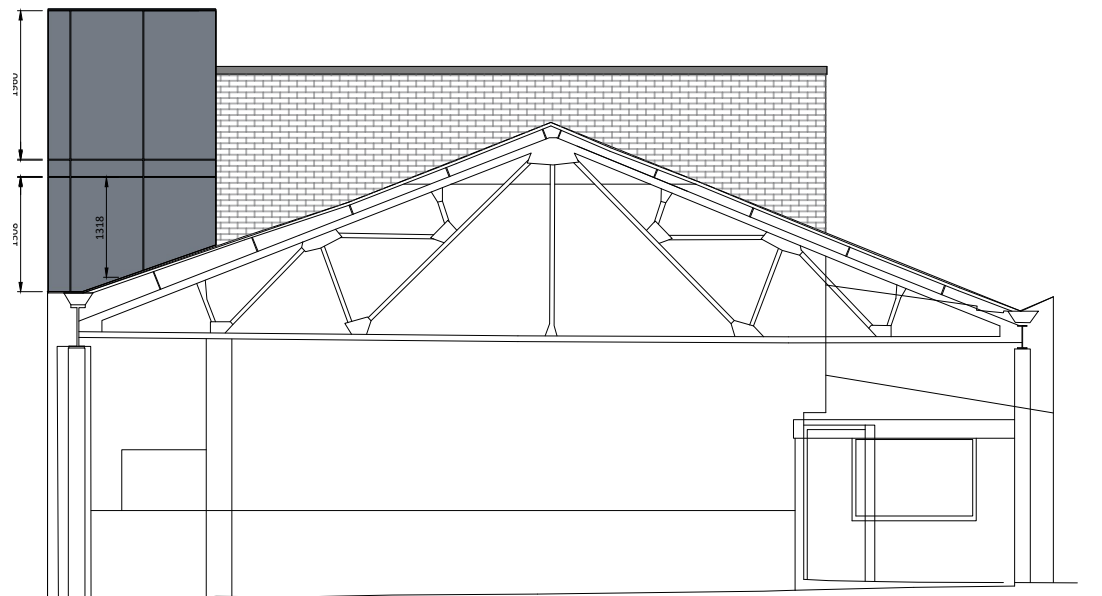


Existing North West Elevation

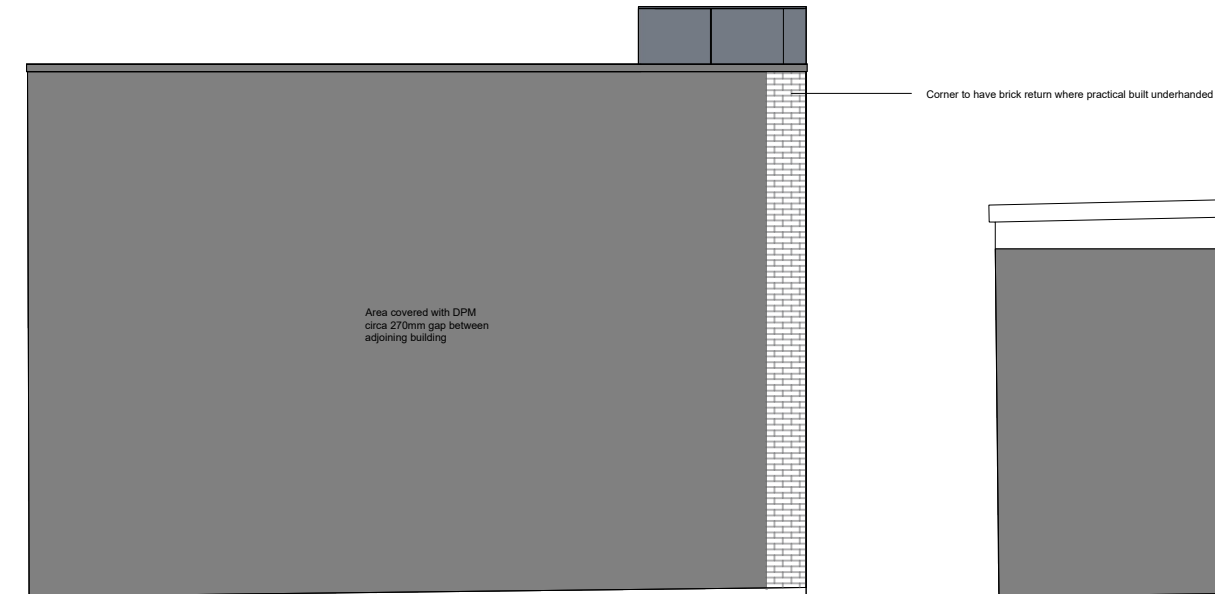


Proposed South East Elevation

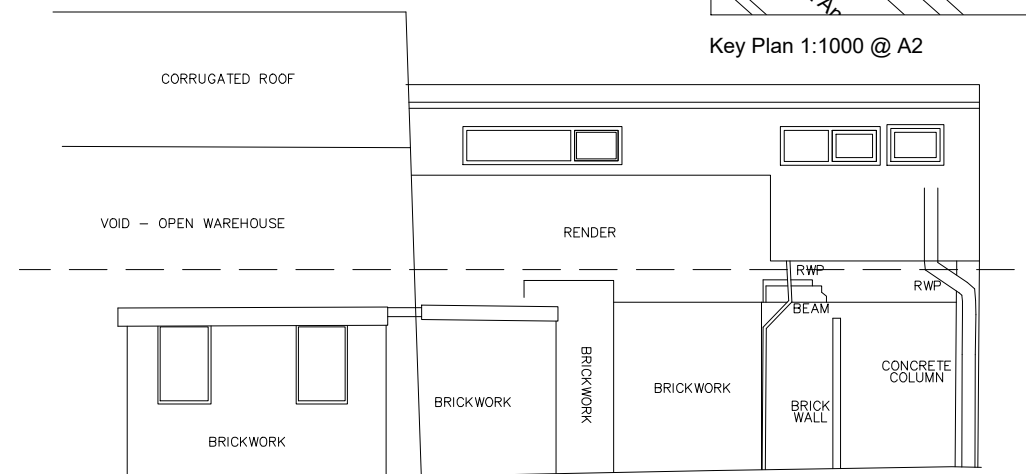

Existing South West Elevation

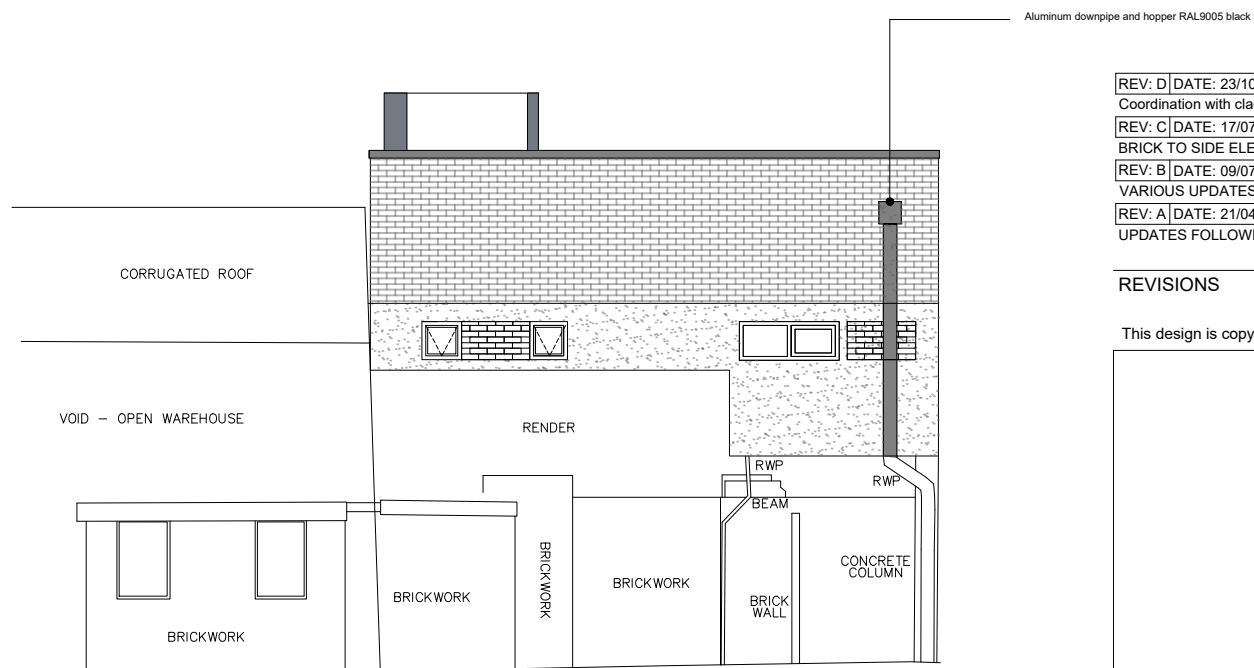

Proposed South West Elevation

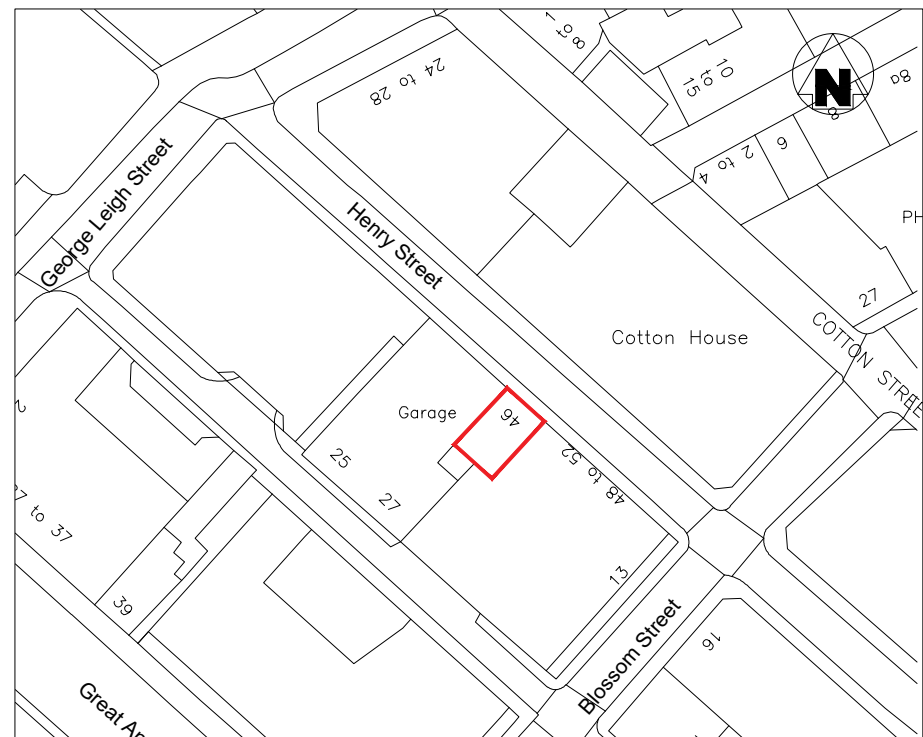

Key Plan 1:1000 @ A2

REV: D	DATE: 23/10/23	DRAWN: JE	CHECKED: BJ
Coordination with cladding detailing			
REV: C	DATE: 17/07/23	DRAWN: JE	CHECKED: BJ
BRICK TO SIDE ELEVATIONS			
REV: B	DATE: 09/07/23	DRAWN: JE	CHECKED: BJ
VARIOUS UPDATES FOLLOWING PLANNING CONSULTATION			
REV: A	DATE: 21/04/23	DRAWN: JE	CHECKED: BJ
UPDATES FOLLOWING VALIDATION CRITERIA			

REVISIONS

This design is copyright ©

FRESH FUEL
46 HENRY STREET, ANCOATS
EXISTING AND PROPOSED ELEVATIONS

Drawn: JE
Date: FEB23
Scale: 1:100 @ A2
Checked:



Dwg No: 037/01(02)004 D

