


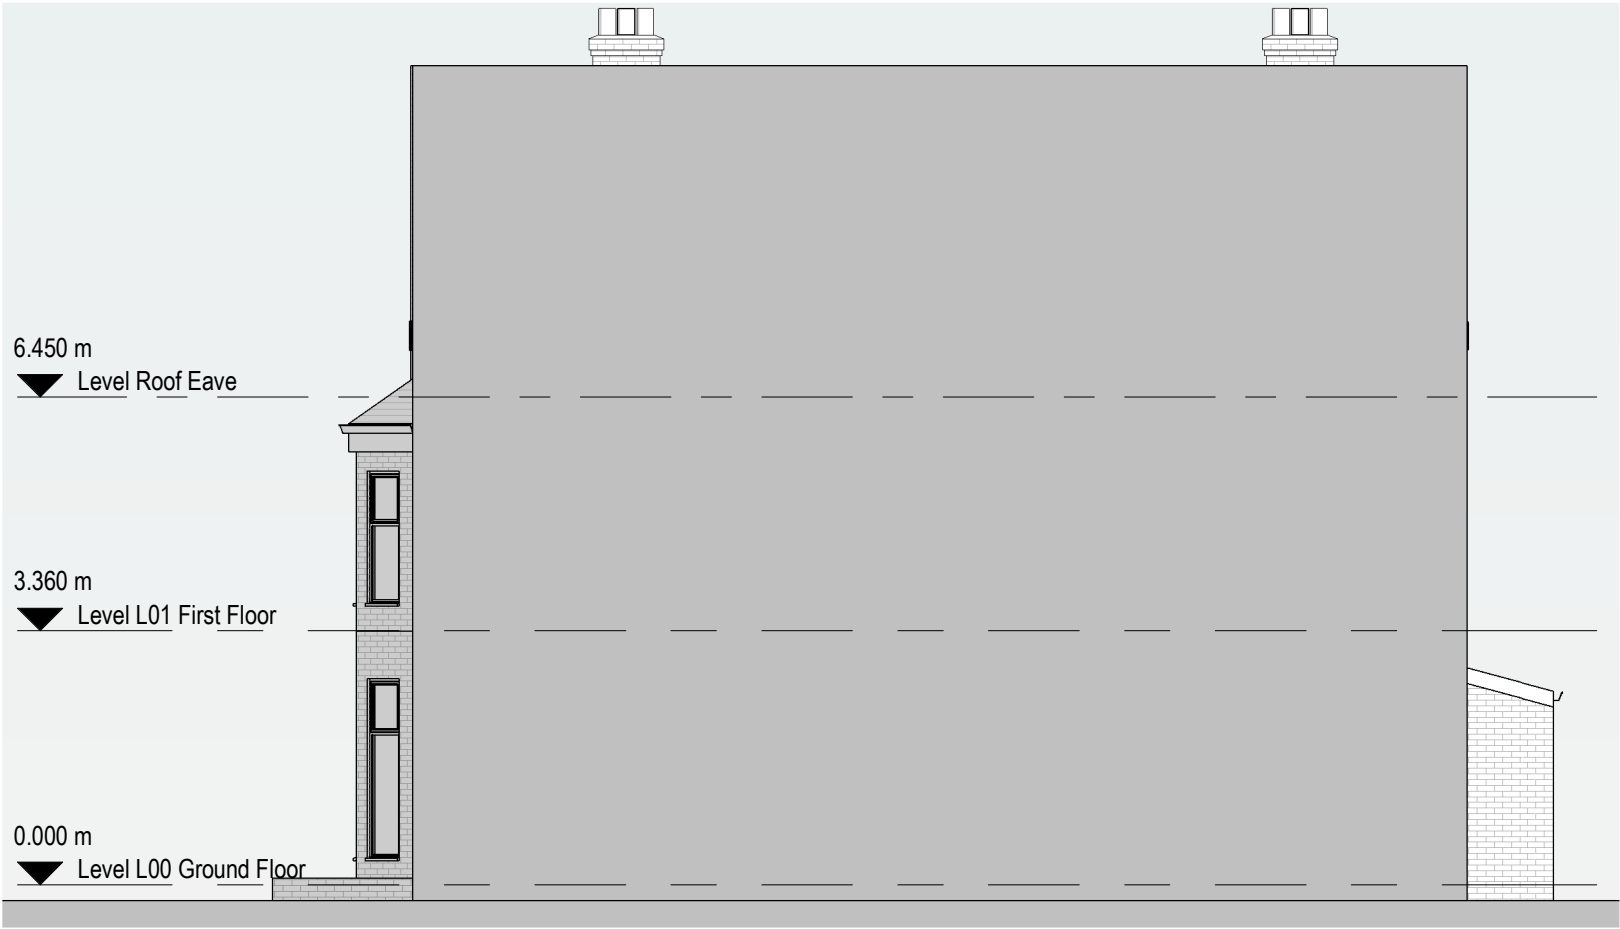

1 Existing East Elevation
1 : 100



2 Existing West Elevation
1 : 100

General Notes

The Architect shall have no responsibility for any use made of this document other than for that which it was prepared and issued.

All dimensions should be checked on site. Do not scale from this drawing

To be read in conjunction with all other Consultant's drawings.

The Architect to be immediately notified of any discrepancies.

Copyright on this drawing retained by the Architect.

P2 26/09/23 SA SH Amended Elevations Details
P1 09/02/23 SA SH Initial Issue

No.	Date	Dwn	Chk	App	Revision or reason for issue
-----	------	-----	-----	-----	------------------------------

Client

Views

createitstudios
... leave an impression

Create It Studios (NW) Ltd
Universal Square
Devonshire Street North
Manchester
M12 6JH
info@createitstudios.co.uk

Project Title
8 Deerpark Road, Manchester M16
8FR

Scale / North Point

1 : 100

Drawing Title
Existing Elevations

Drawing Number	Revision
A1477(01)AP004	P1
Drawing Status	Preliminary