


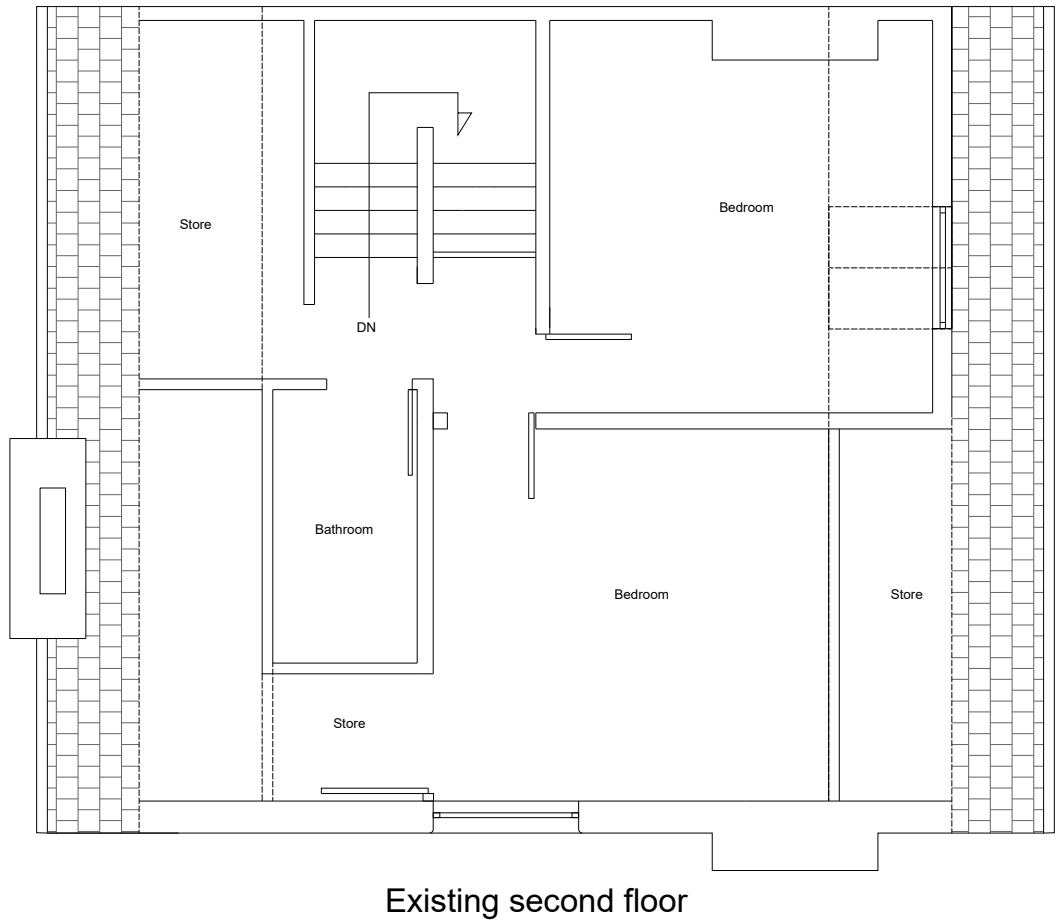


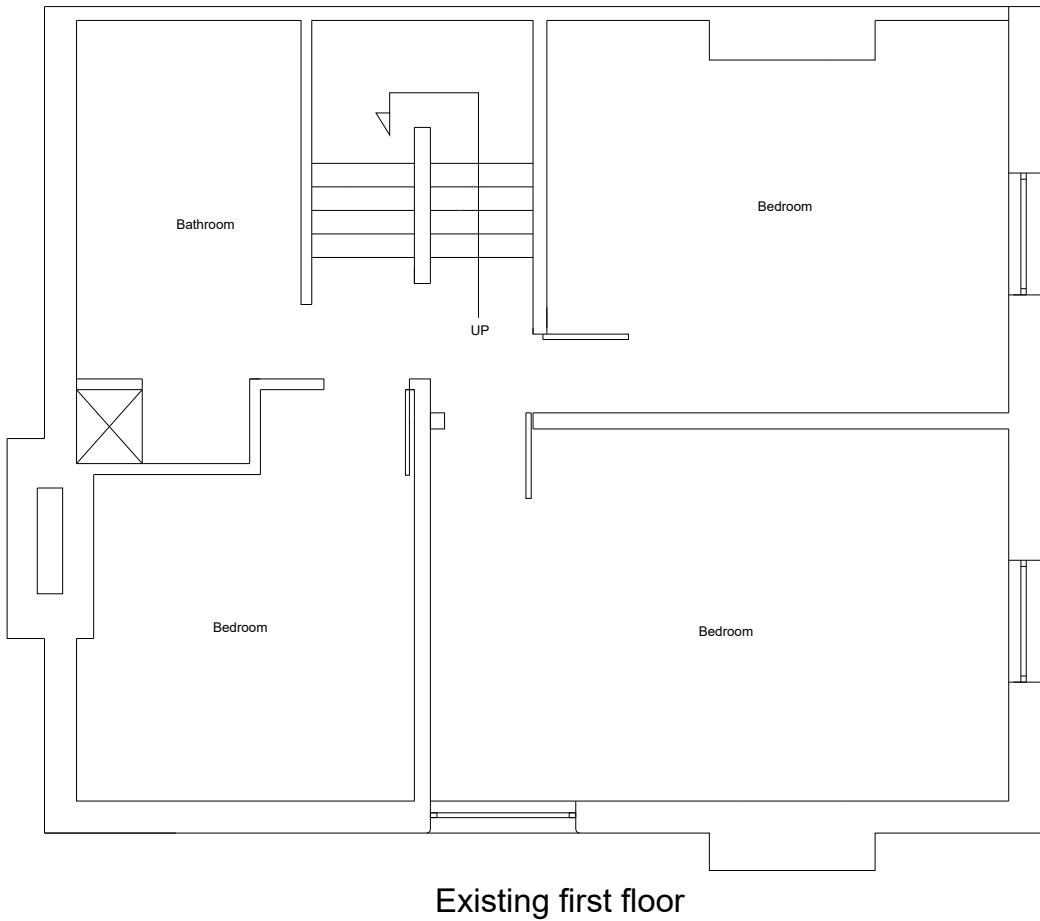

Project: Proposed side extension at: 10 Gorden Place M20 3LD		
Client: Mr & Mrs Baker		
DRG Title: Existing plans		
Date: 7/06/2023	Job No 23.07.00	Dwg. No A02
Scale: 1:50 on A1		
Agent: Mrs Jouliana Tanous Sunbulli@hotmail.co.uk		

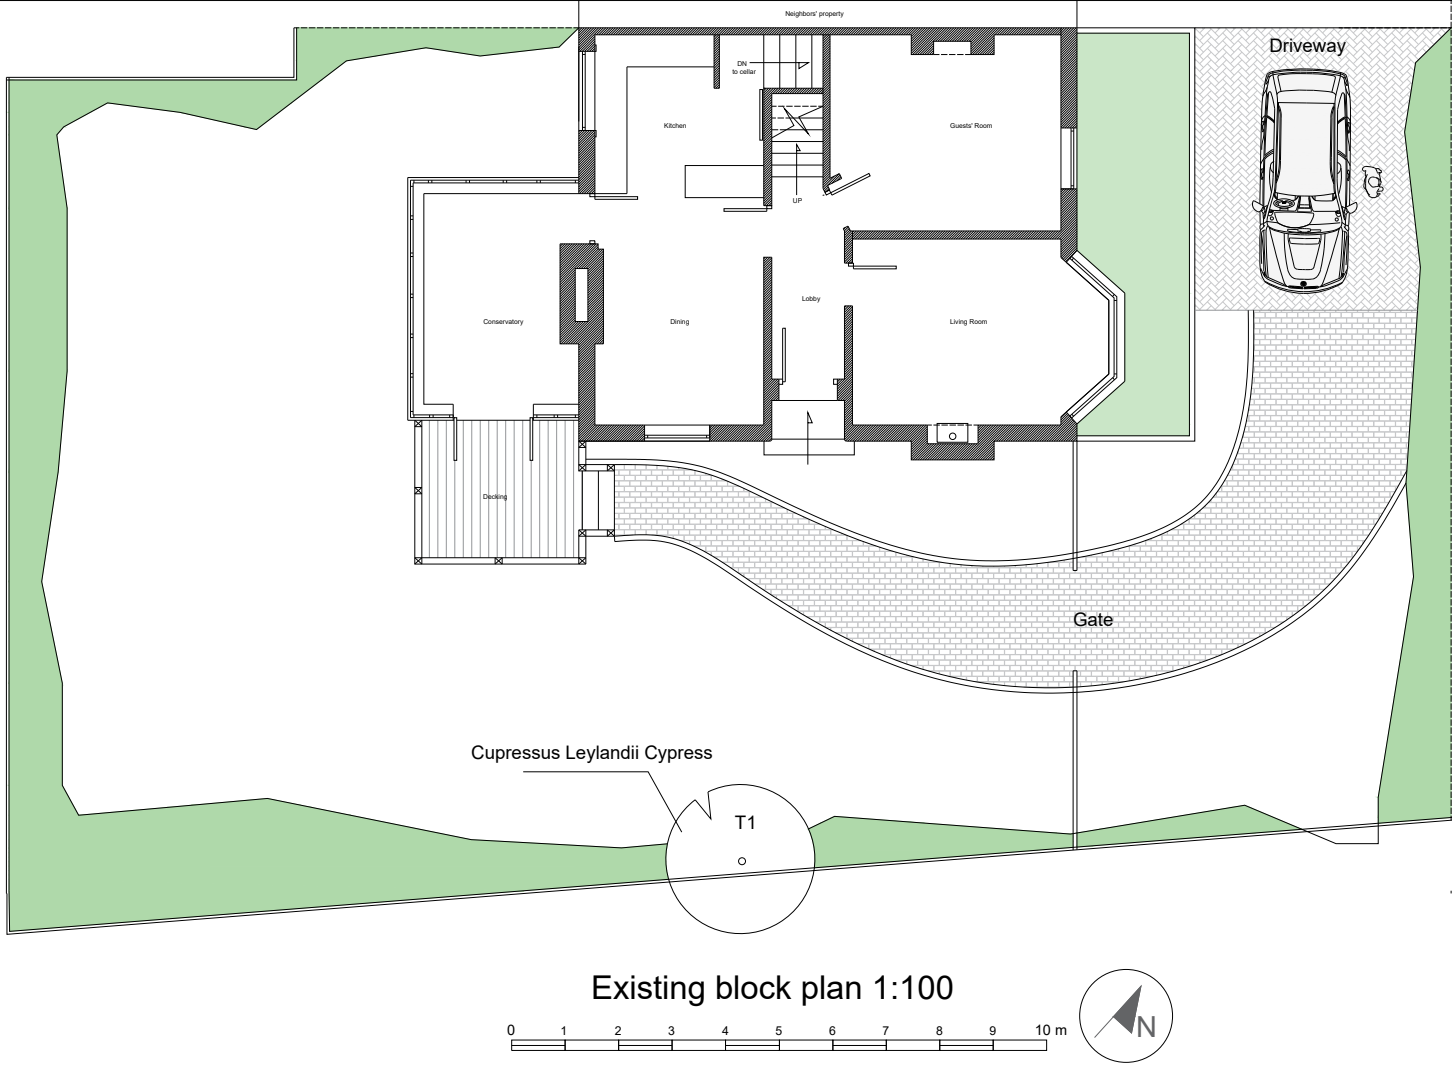

Existing side elevation (south)

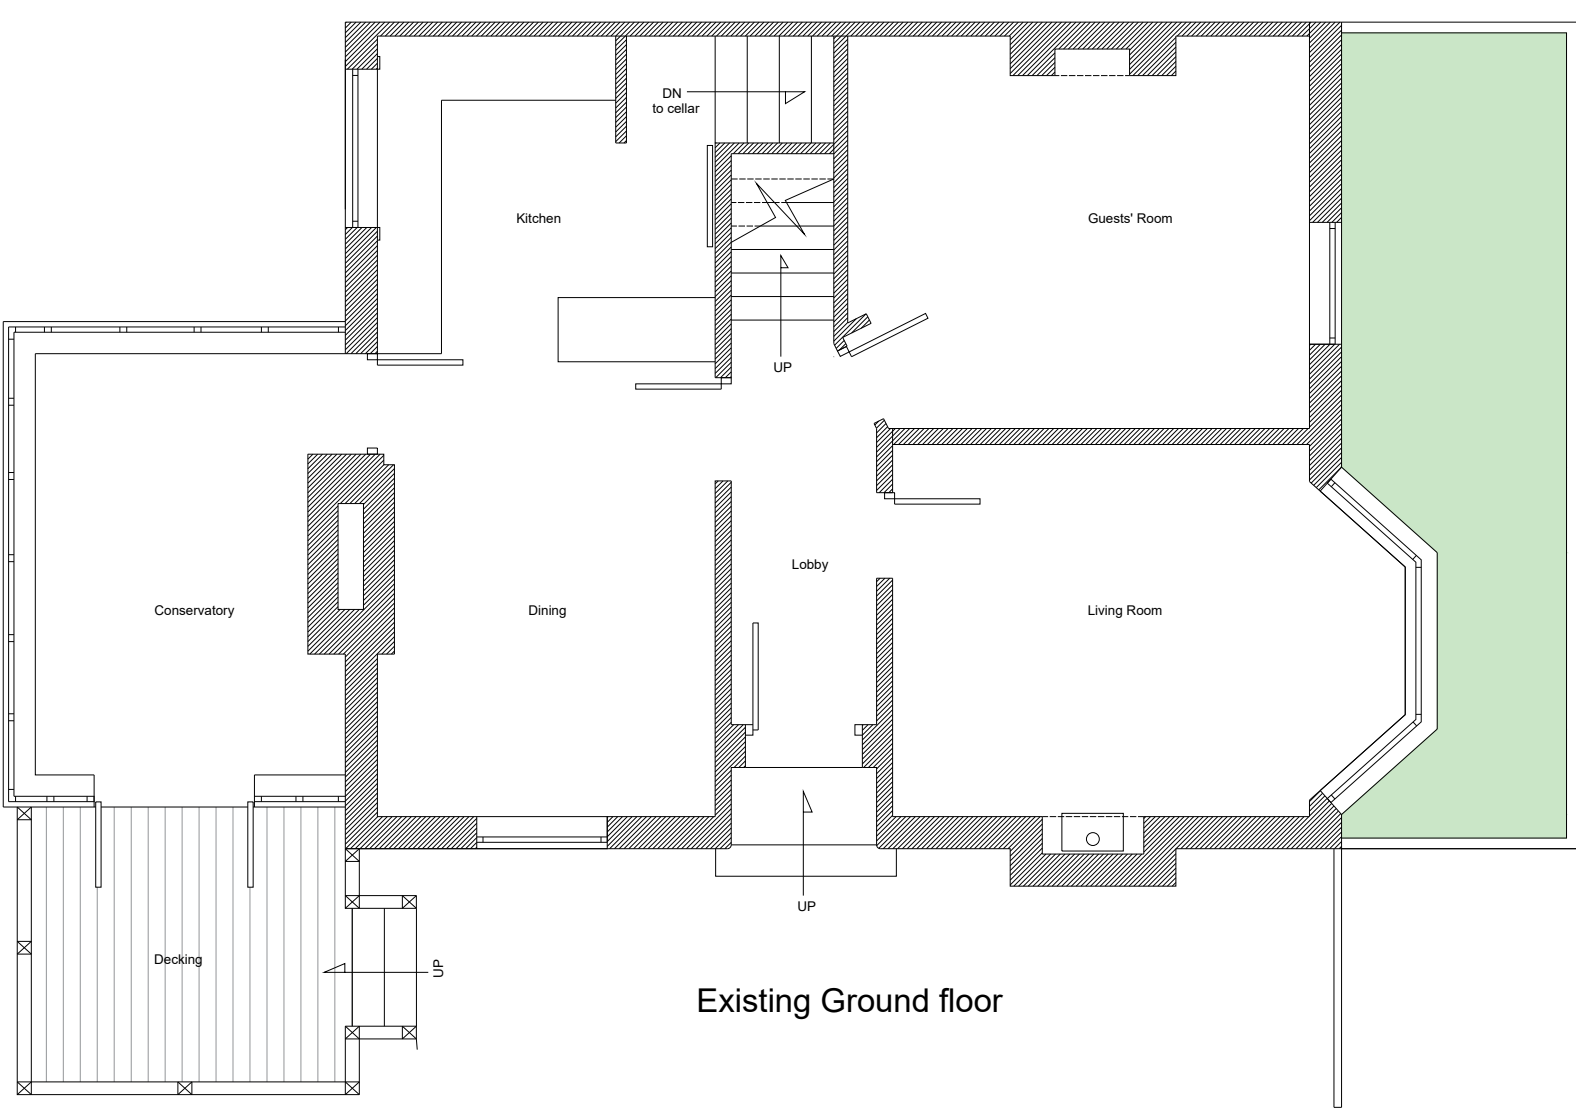


Existing front elevation

Project: Proposed side extension at: 10 Gorden Place M20 3LD		
Client: Mr & Mrs Baker		
DRG Title: Existing elevations		
Date: 7/06/2023	Job No 23.07.00	Dwg. No A03
Agent: Mrs Jouliana Tanous Sunbullli@hotmail.co.uk		






Existing side elevation (west)

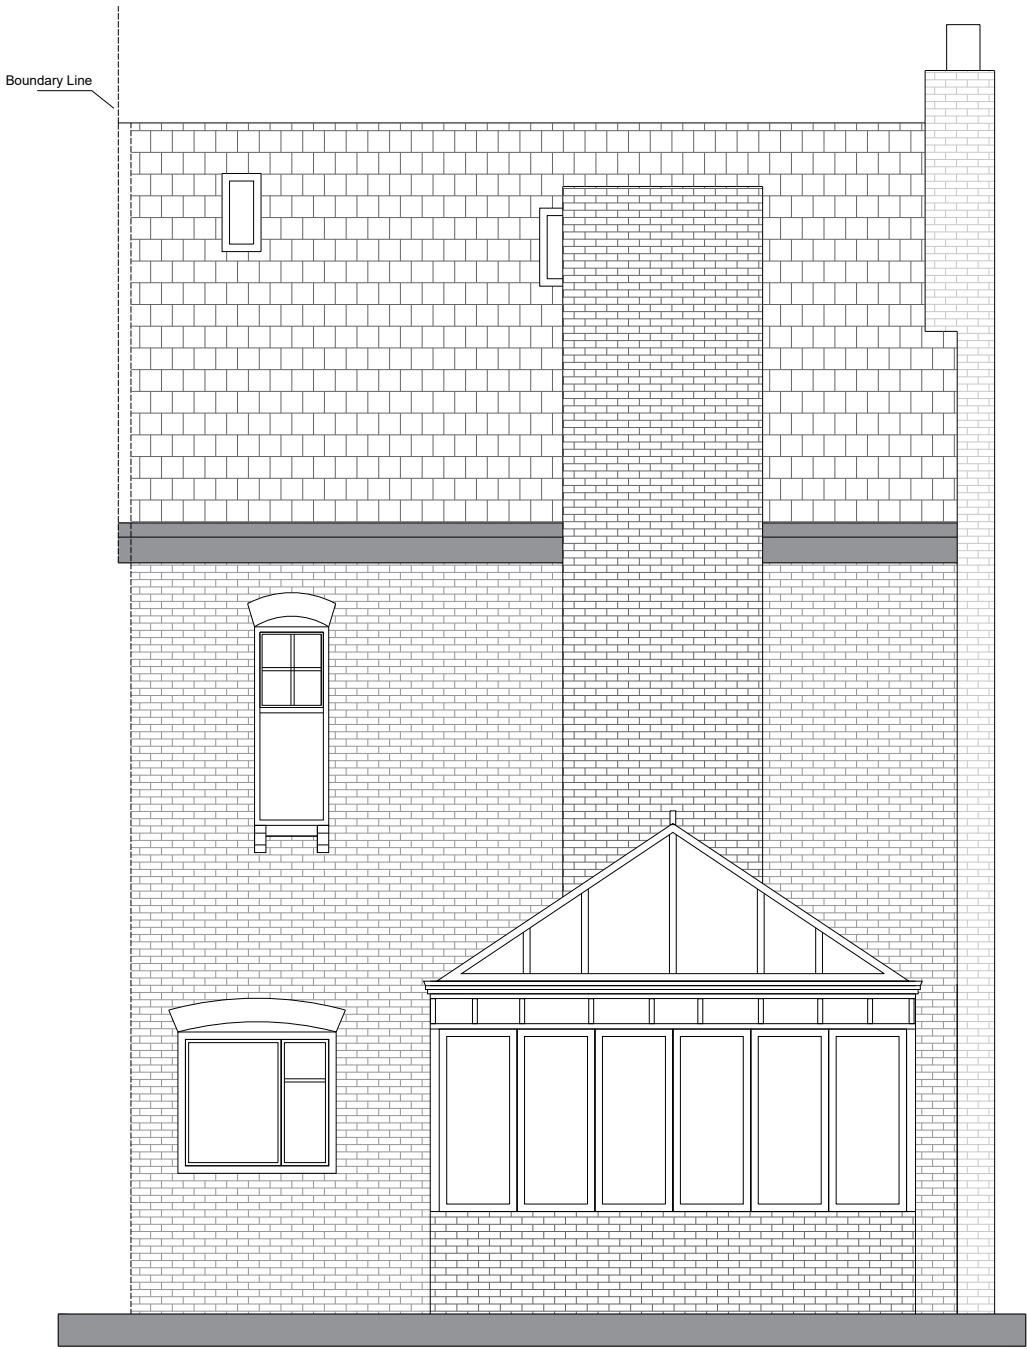


Existing rear elevation

Project: Proposed side extension at: 10 Gorden Place M20 3LD		
Client: Mr & Mrs Baker		
DRG Title: Existing elevations		
Date: 7/06/2023	Job No 23.07.00	Dwg. No A04
Scale: 1:50 on A1		
Agent: Mrs Jouliana Tanous Sunbullii@hotmail.co.uk		




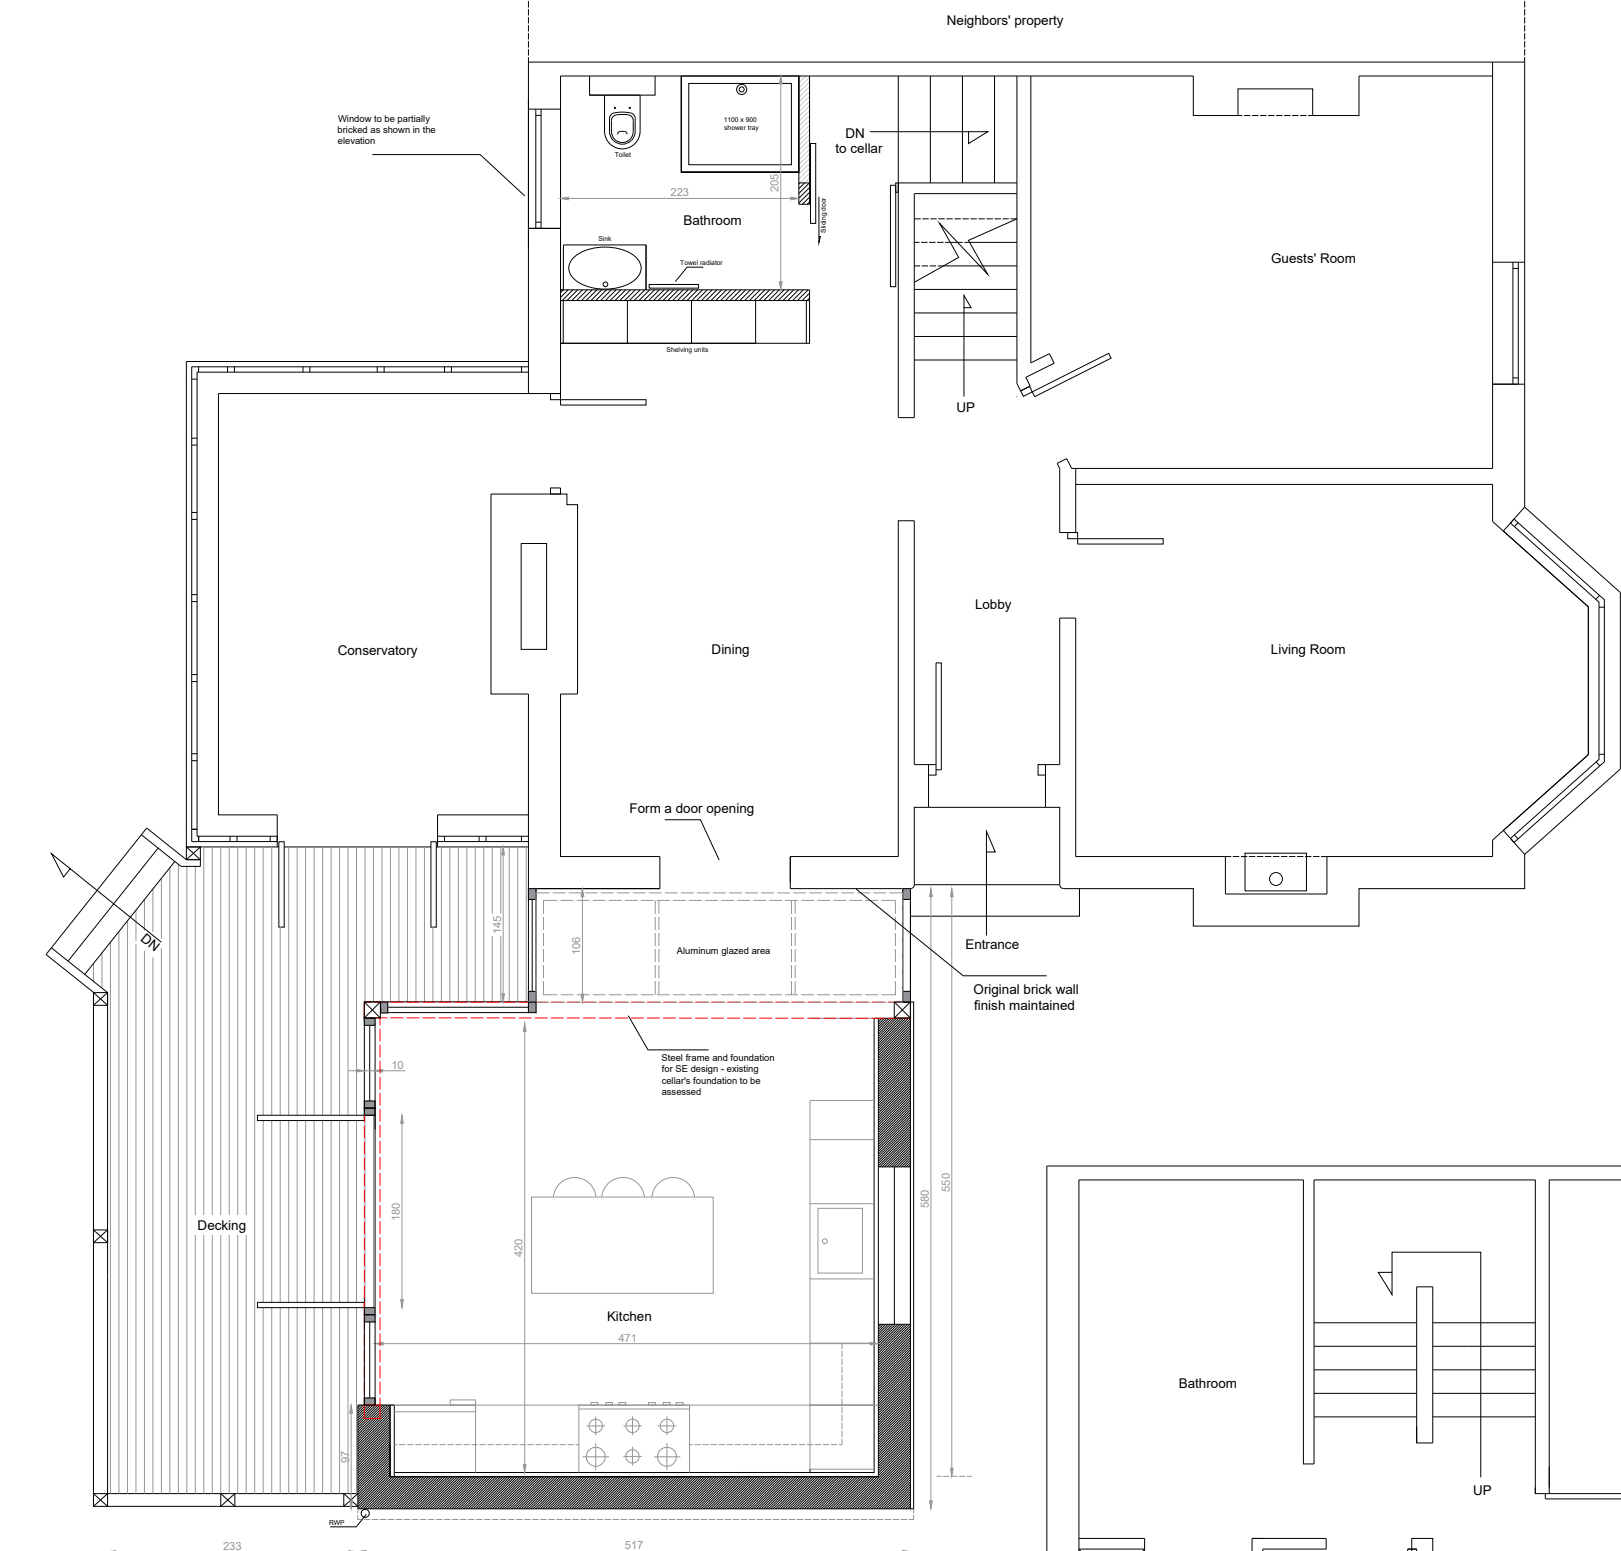


Proposed ground floor

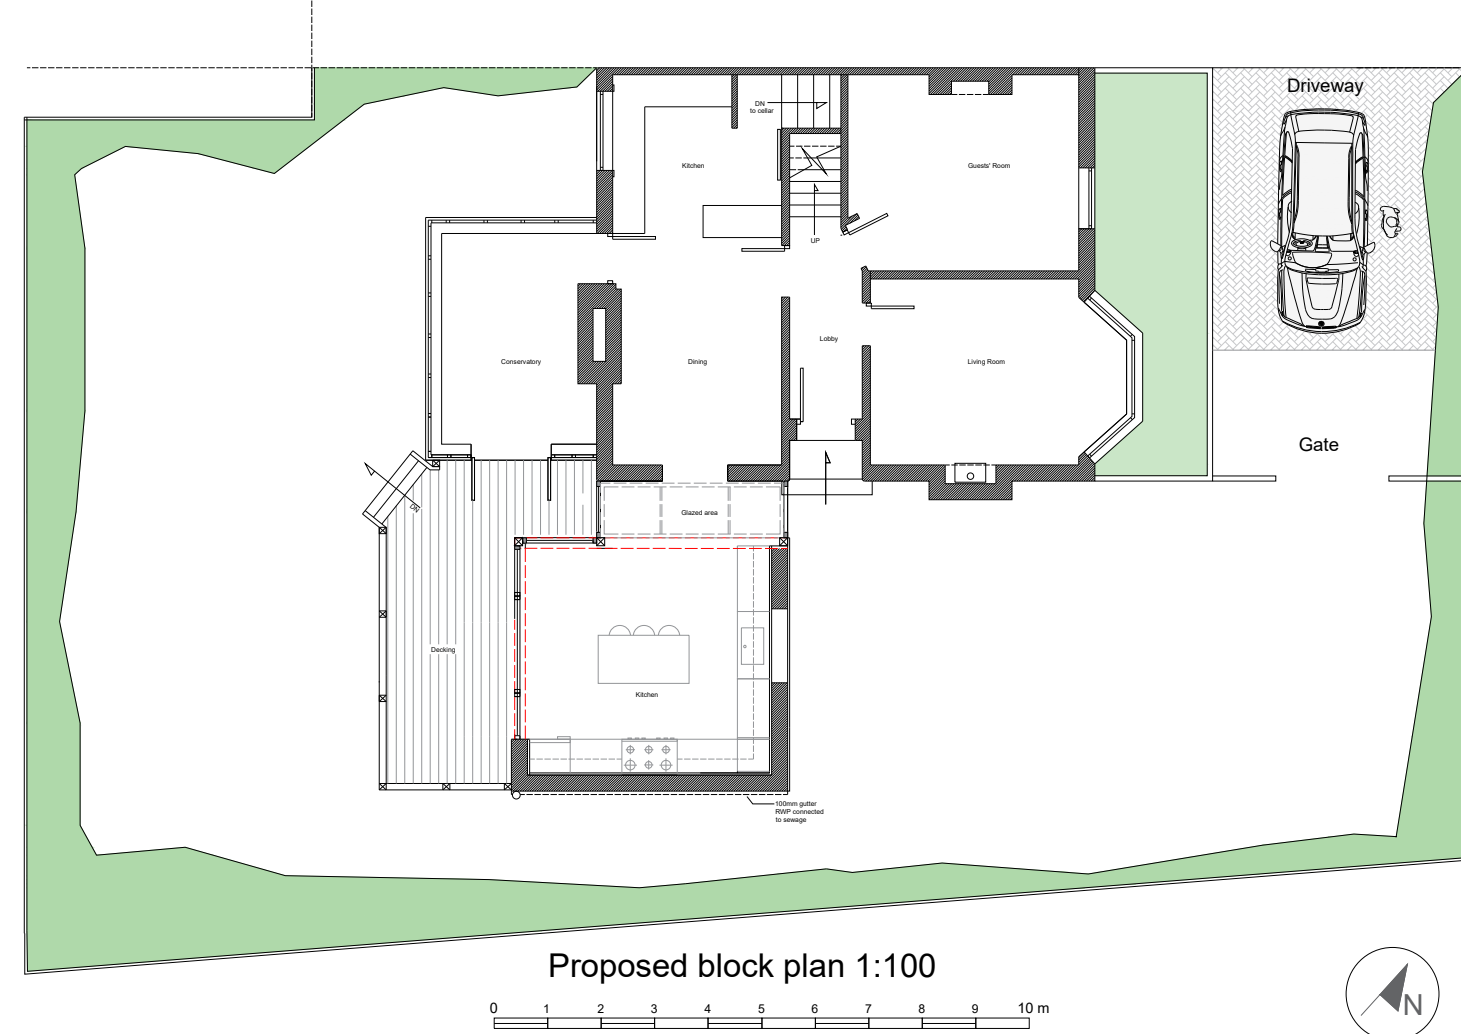

Proposed block plan 1:100

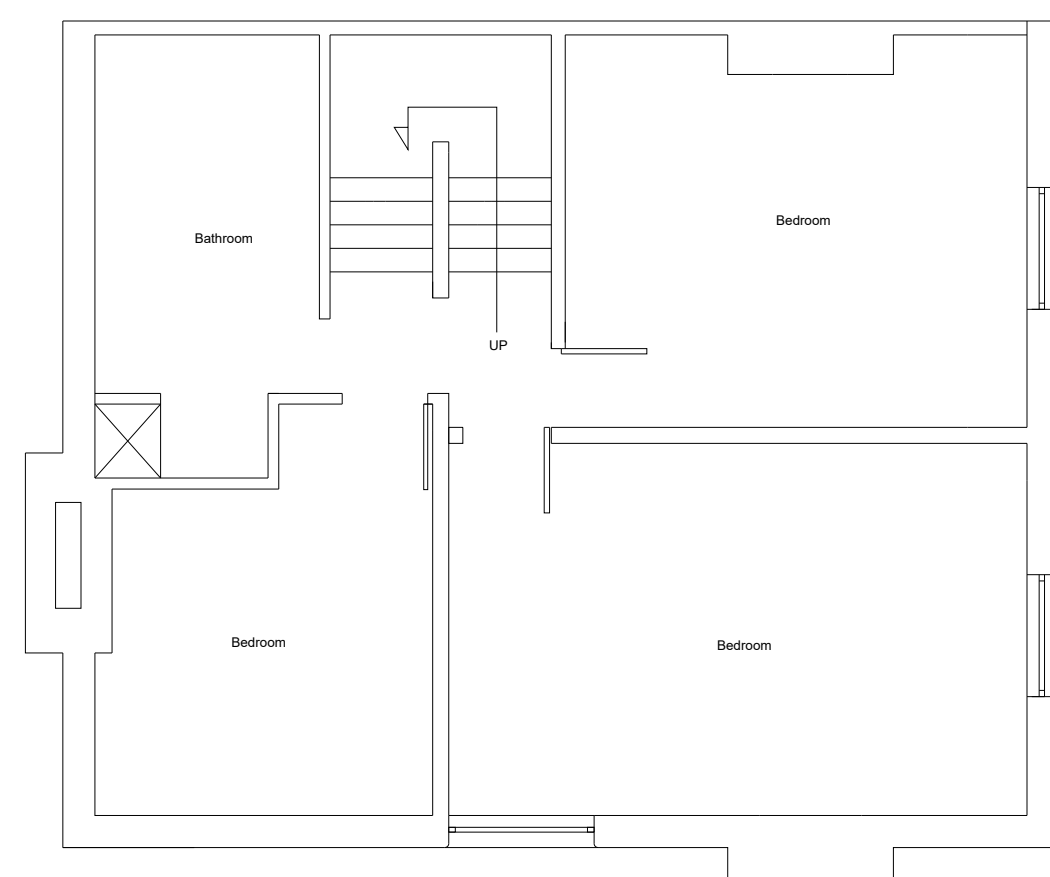

Proposed first floor

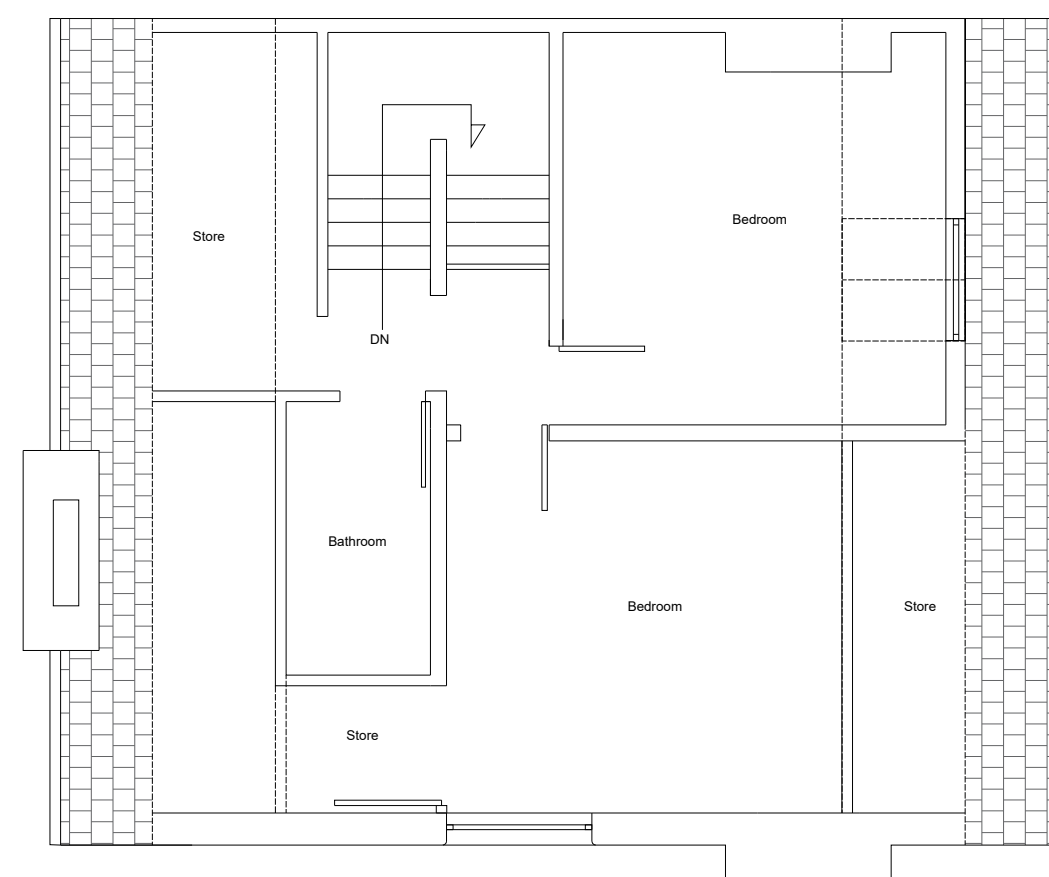

Proposed second floor

Project:
Proposed side extension at:
10 Gorden Place
M20 3LD


Client: Mr & Mrs Baker

DRG Title:
Proposed plans

Date: 7/06/2023	Job No: 23.07.00	Dwg. No: A05
Scale: 1:50 on A1		


Agent: Mrs Jouliana Tanous
Sunbuli@hotmail.co.uk

- Roof, steel frame and foundation to be designed by a qualified structure engineer
- Subject to Planning Permission and Building Regulations approval

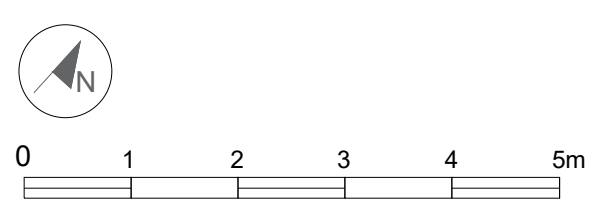



Proposed side elevation (south)

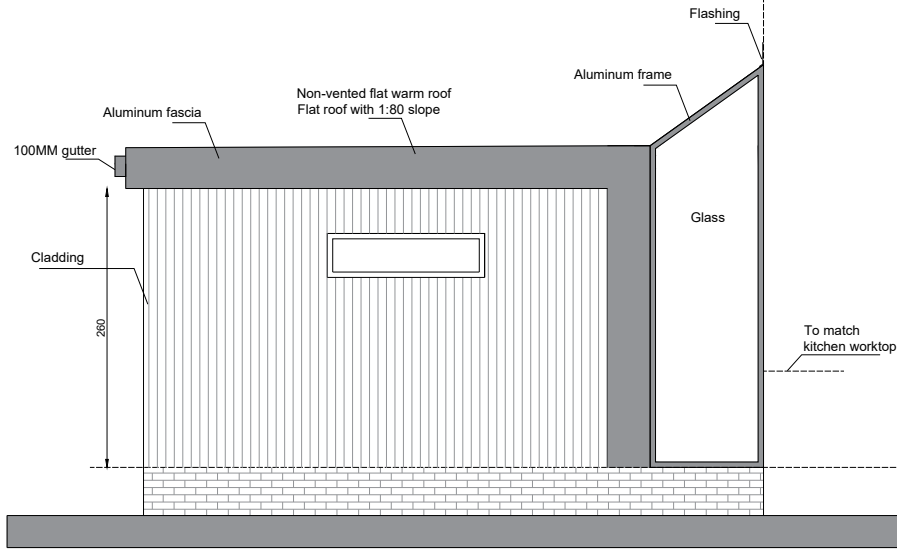


Proposed extension's front elevation



Proposed front elevation

Project: Proposed side extension at: 10 Gorden Place M20 3LD		
Client: Mr & Mrs Baker		
DRG Title: Proposed elevations		
Date: 7/06/2023	Job No 23.07.00	Dwg. No A06
Agent: Mrs Jouliana Tanous Sunbulli@hotmail.co.uk		
- Roof, steel frame and foundation to be designed by a qualified structure engineer - Subject to Planning Permission and Building Regulations approval		



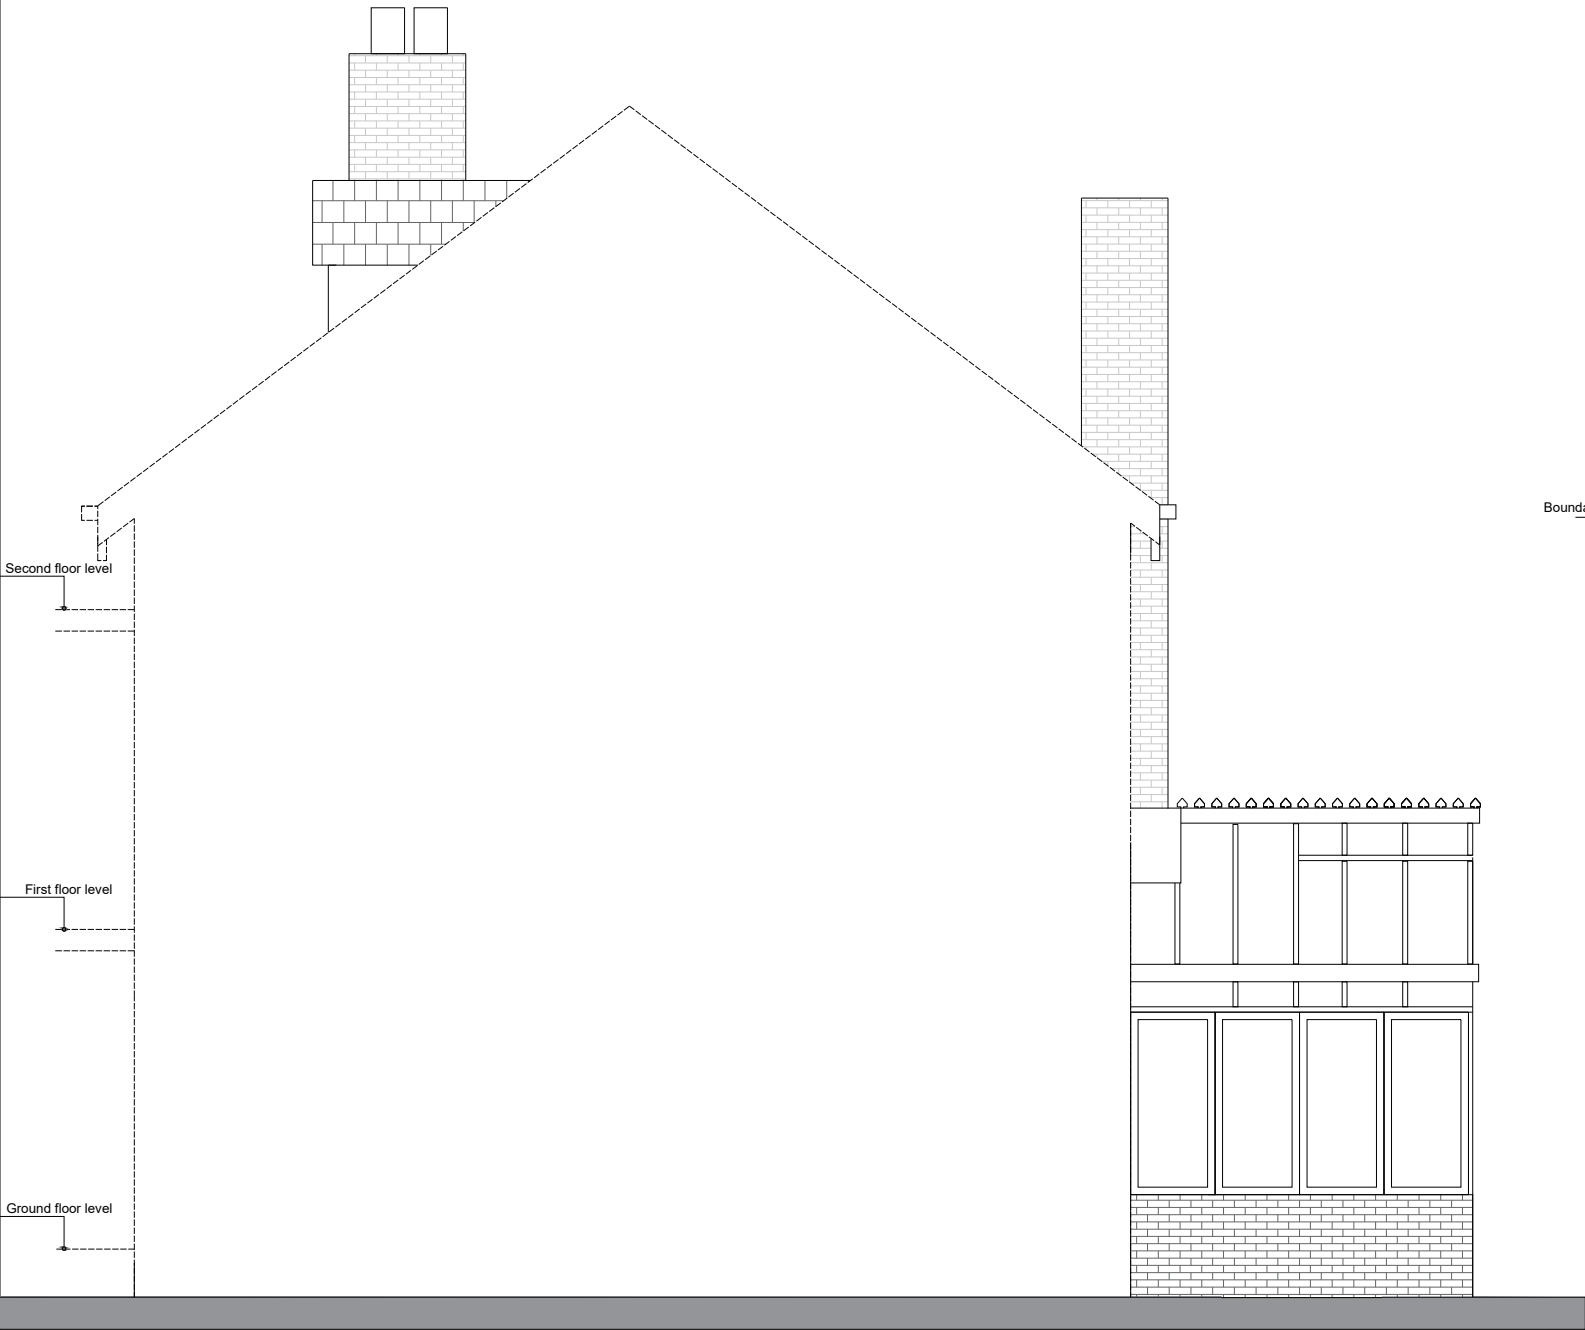

Proposed side elevation (west)



Proposed rear elevation

Project: Proposed side extension at: 10 Gorden Place M20 3LD		
Client: Mr & Mrs Baker		
DRG Title: Proposed elevations		
Date: 7/06/2023	Job No 23.07.00	Dwg. No A07
Scale: 1:50 on A1		
Agent: Mrs Jouliana Tanous Sunbuli@hotmail.co.uk		
- Roof, steel frame and foundation to be designed by a qualified structure engineer - Subject to Planning Permission and Building Regulations approval		

