



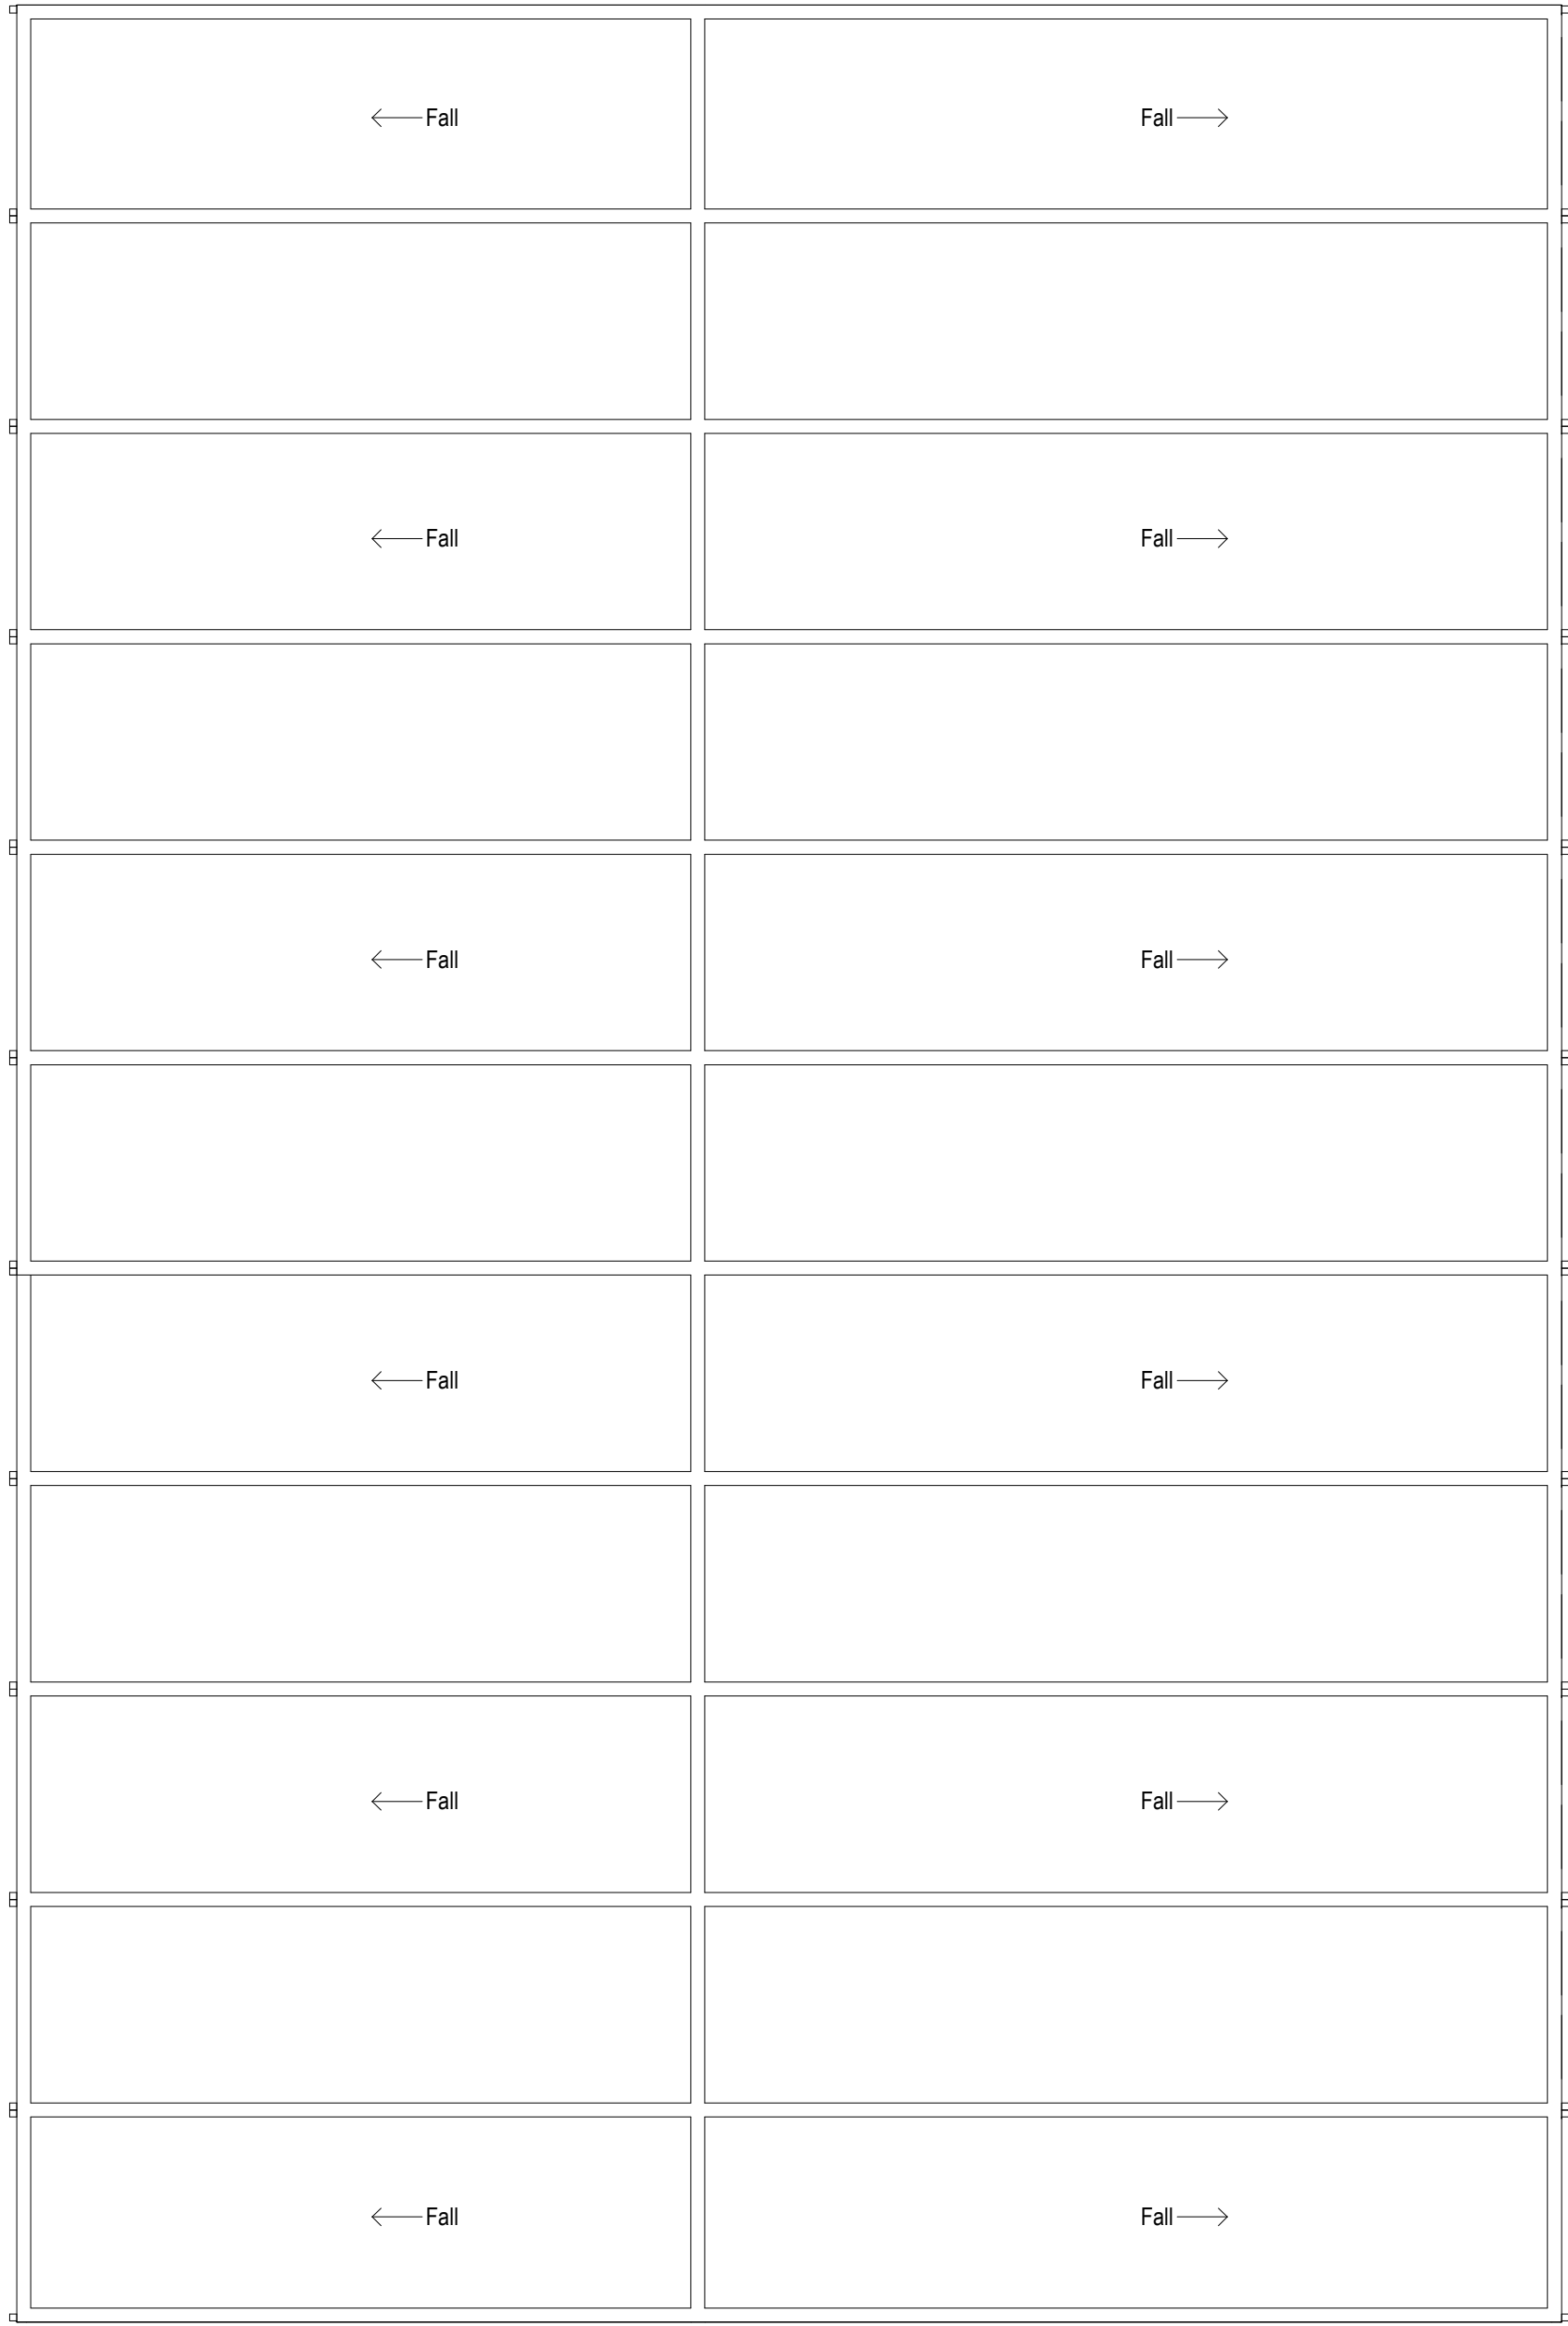

Proposed Roof Plan

1 : 100

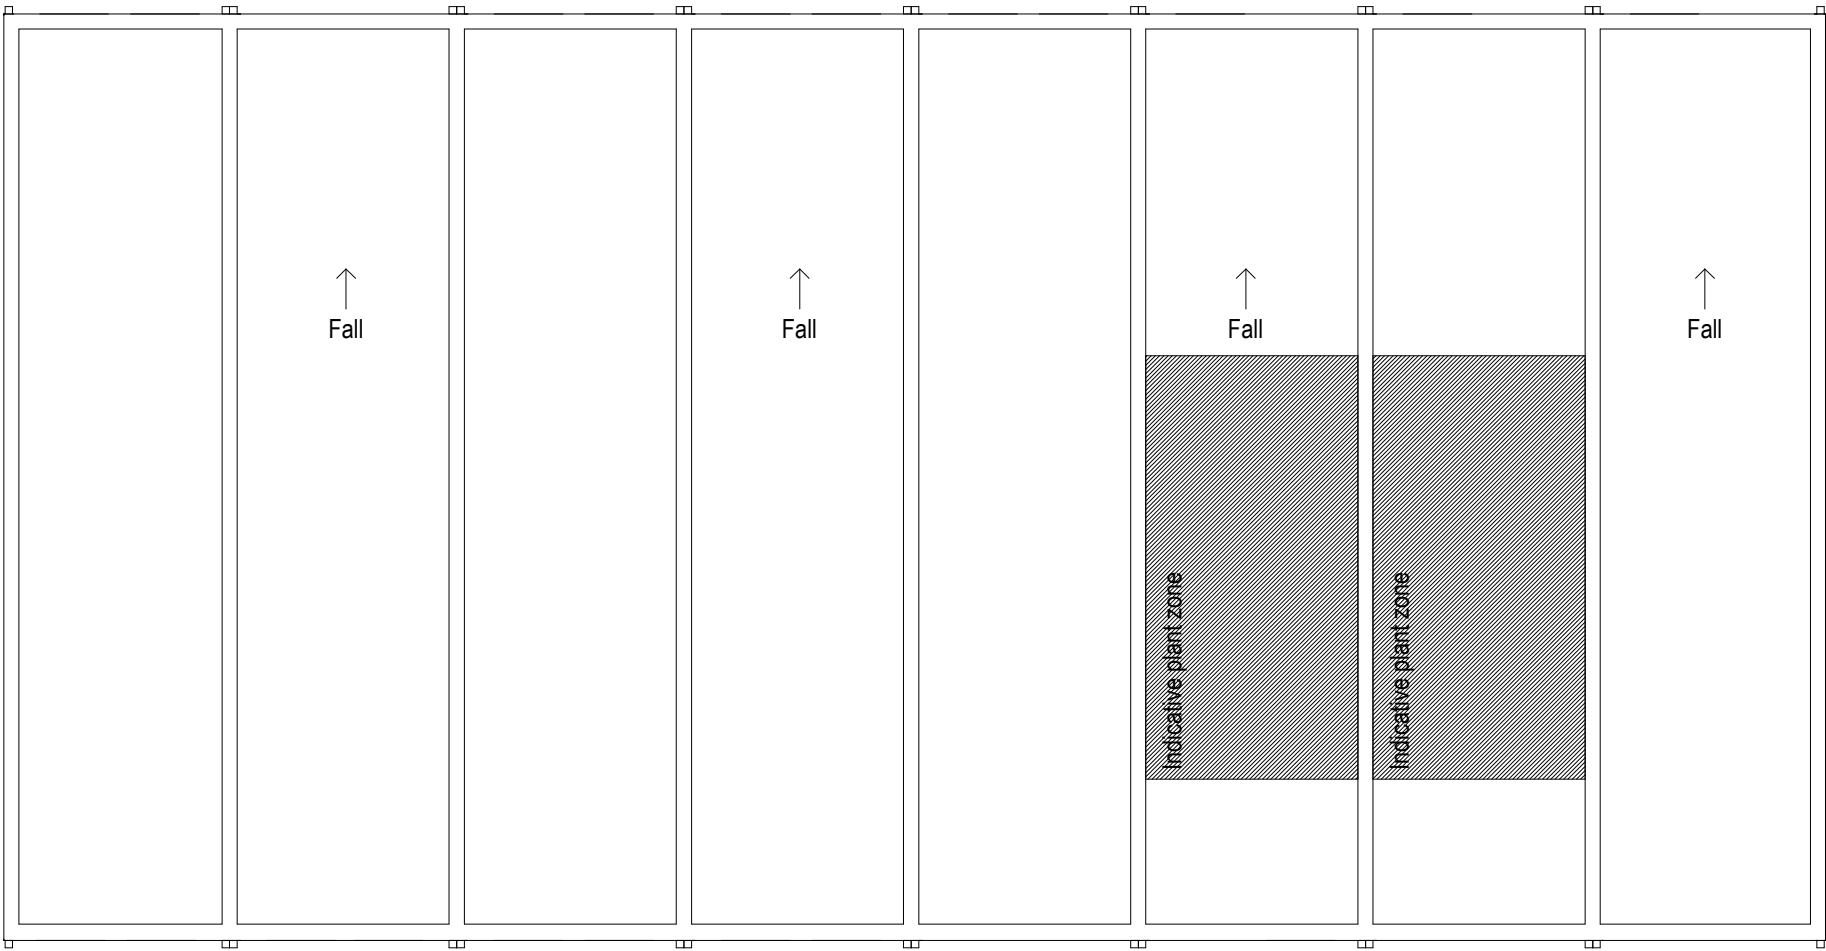

Materials:
Wall - Proprietary manufactured 100mm thick steel bonded interlocking PUR composite panels
Colour: F5867 (TATA Product)
Roof - IP1000 Profile Steel Sheet Roof System
Colour: Goosewing Grey RAL 7038
Doors - Steel faced
Windows - PVC-U frames with double glazing
Colour: White
Rainwater Goods
External squareline gutter system
Colour: White

Notes:

- This drawing is copyright.
- Do not scale dimensions from this drawing.
- This drawing is to be read in conjunction with all other relevant drawings.
- All discrepancies on this drawing are to be reported to the architect.
- Do not modify any element of this drawing.
- Use drawing only for purpose(s) issued.
- This drawing may contain colour.

Scale Bar
0 1m 3m 5m
Scale: 1:100

North Point

Key Plan

Hazard
To warn of significant hazards or information that is unusual
To be read in conjunction with all other consultant's information
Refer to CDM Schedule XXXX-IBI-WB-XX-SH-A-200-XXXX

The following external model files are included within this drawing:

P01

20/03/2023

First Issue

WL

EA

Rev

Date

Revision Notes

Drawn

Review

Logos

BI

Intelligence Buildings Infrastructure

www.ibigroup.com

Project

Dixons Academy

Drawing Title

Roof Plan - Temporary Building

Job Number

142037

Date

16/03/2023

Security Classification

Drawn By

WL

Scale@A1

As indicated

Purpose

STAGE APPROVAL

Reviewed By

EA

Drawing Number

FS0998-IBI-A-2-TRL-D-A-0006

Revision

P01

Suitability

S4