



SIDE ELEVATION 1:100

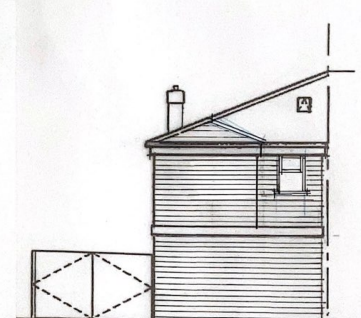

REAR ELEVATION - SCALE 1:100

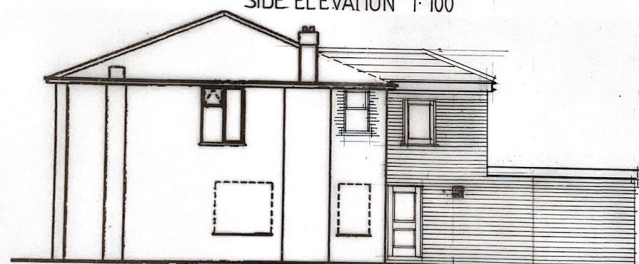

SIDE ELEVATION - SCALE 1:100



FRONT ELEVATION - SCALE 1:100

FULL PLANNING PERMISSION APPLICATION				
DRAWING:	Approved by - date	Filename	Date	Scale :
PROPOSED ELEVATIONS	XXXXXXXXXXXX	AL1001	30/11/2018	1:100
CLIENT:		MR. ALI		
SITE ADD:		50 BURTON ROAD		
Edition DWG. no		MANCHESTER M20 3EB		
A3 (PALI)				