




"Copyright in this drawing remains with the designer. Responsibility is not accepted for errors made by others in scaling from this drawing. All construction information should be taken from figured dimensions only. Check all dimensions on site. In case of any discrepancy, refer query to the designer."

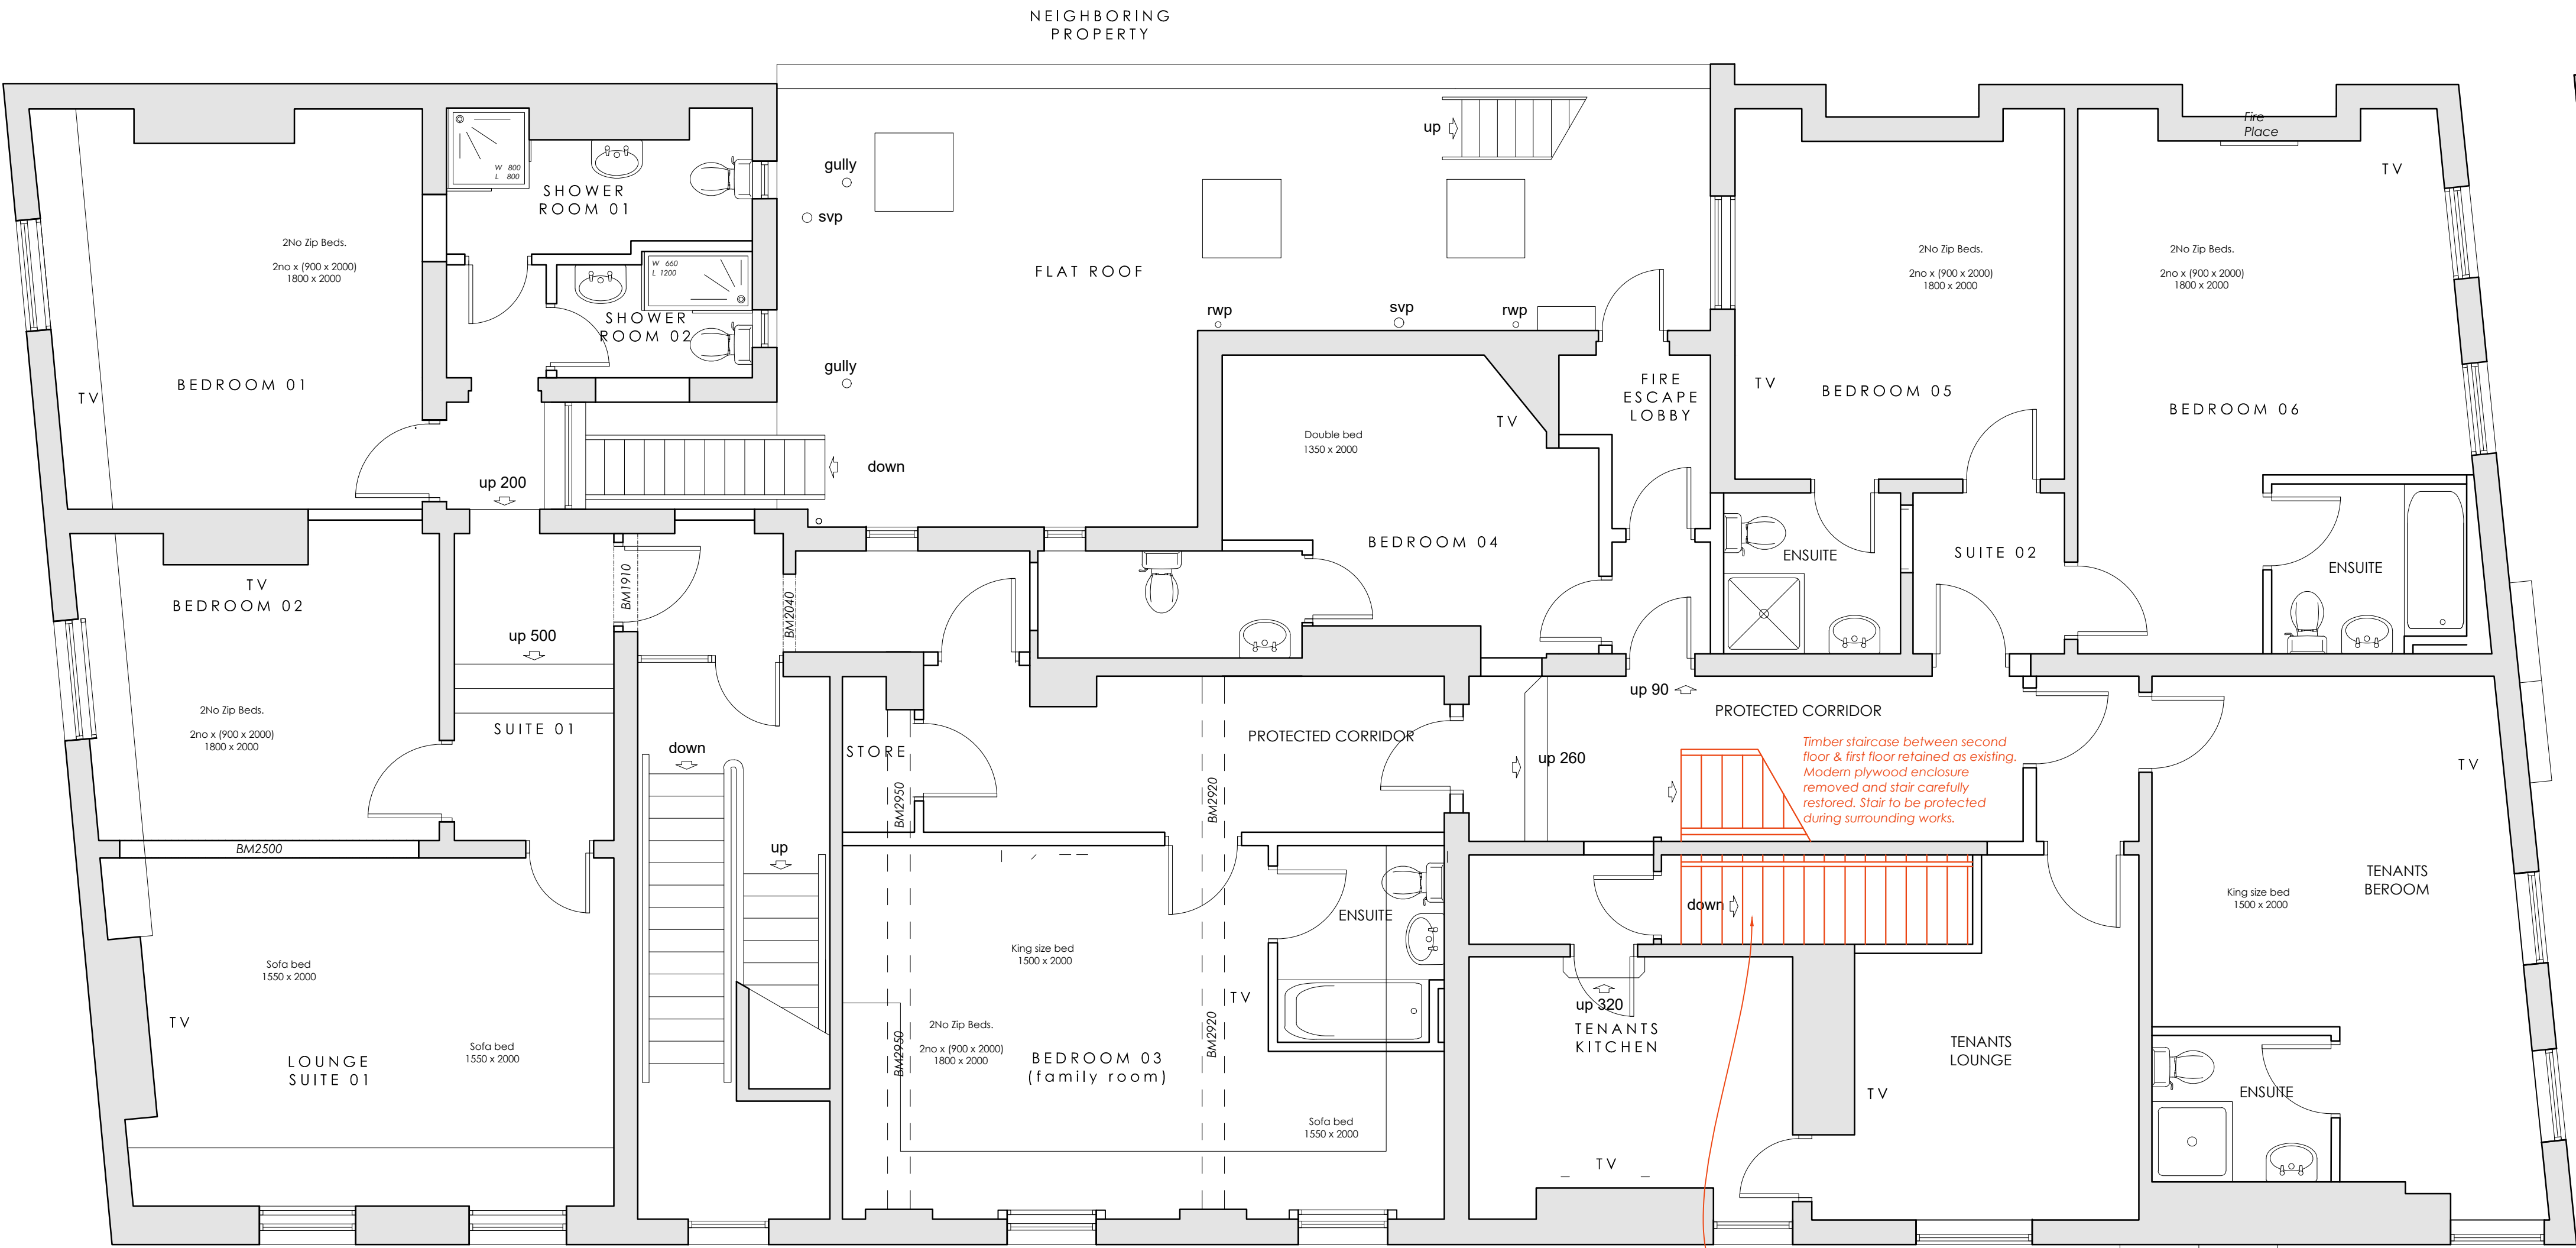

FIRST FLOOR PLAN AS PROPOSED

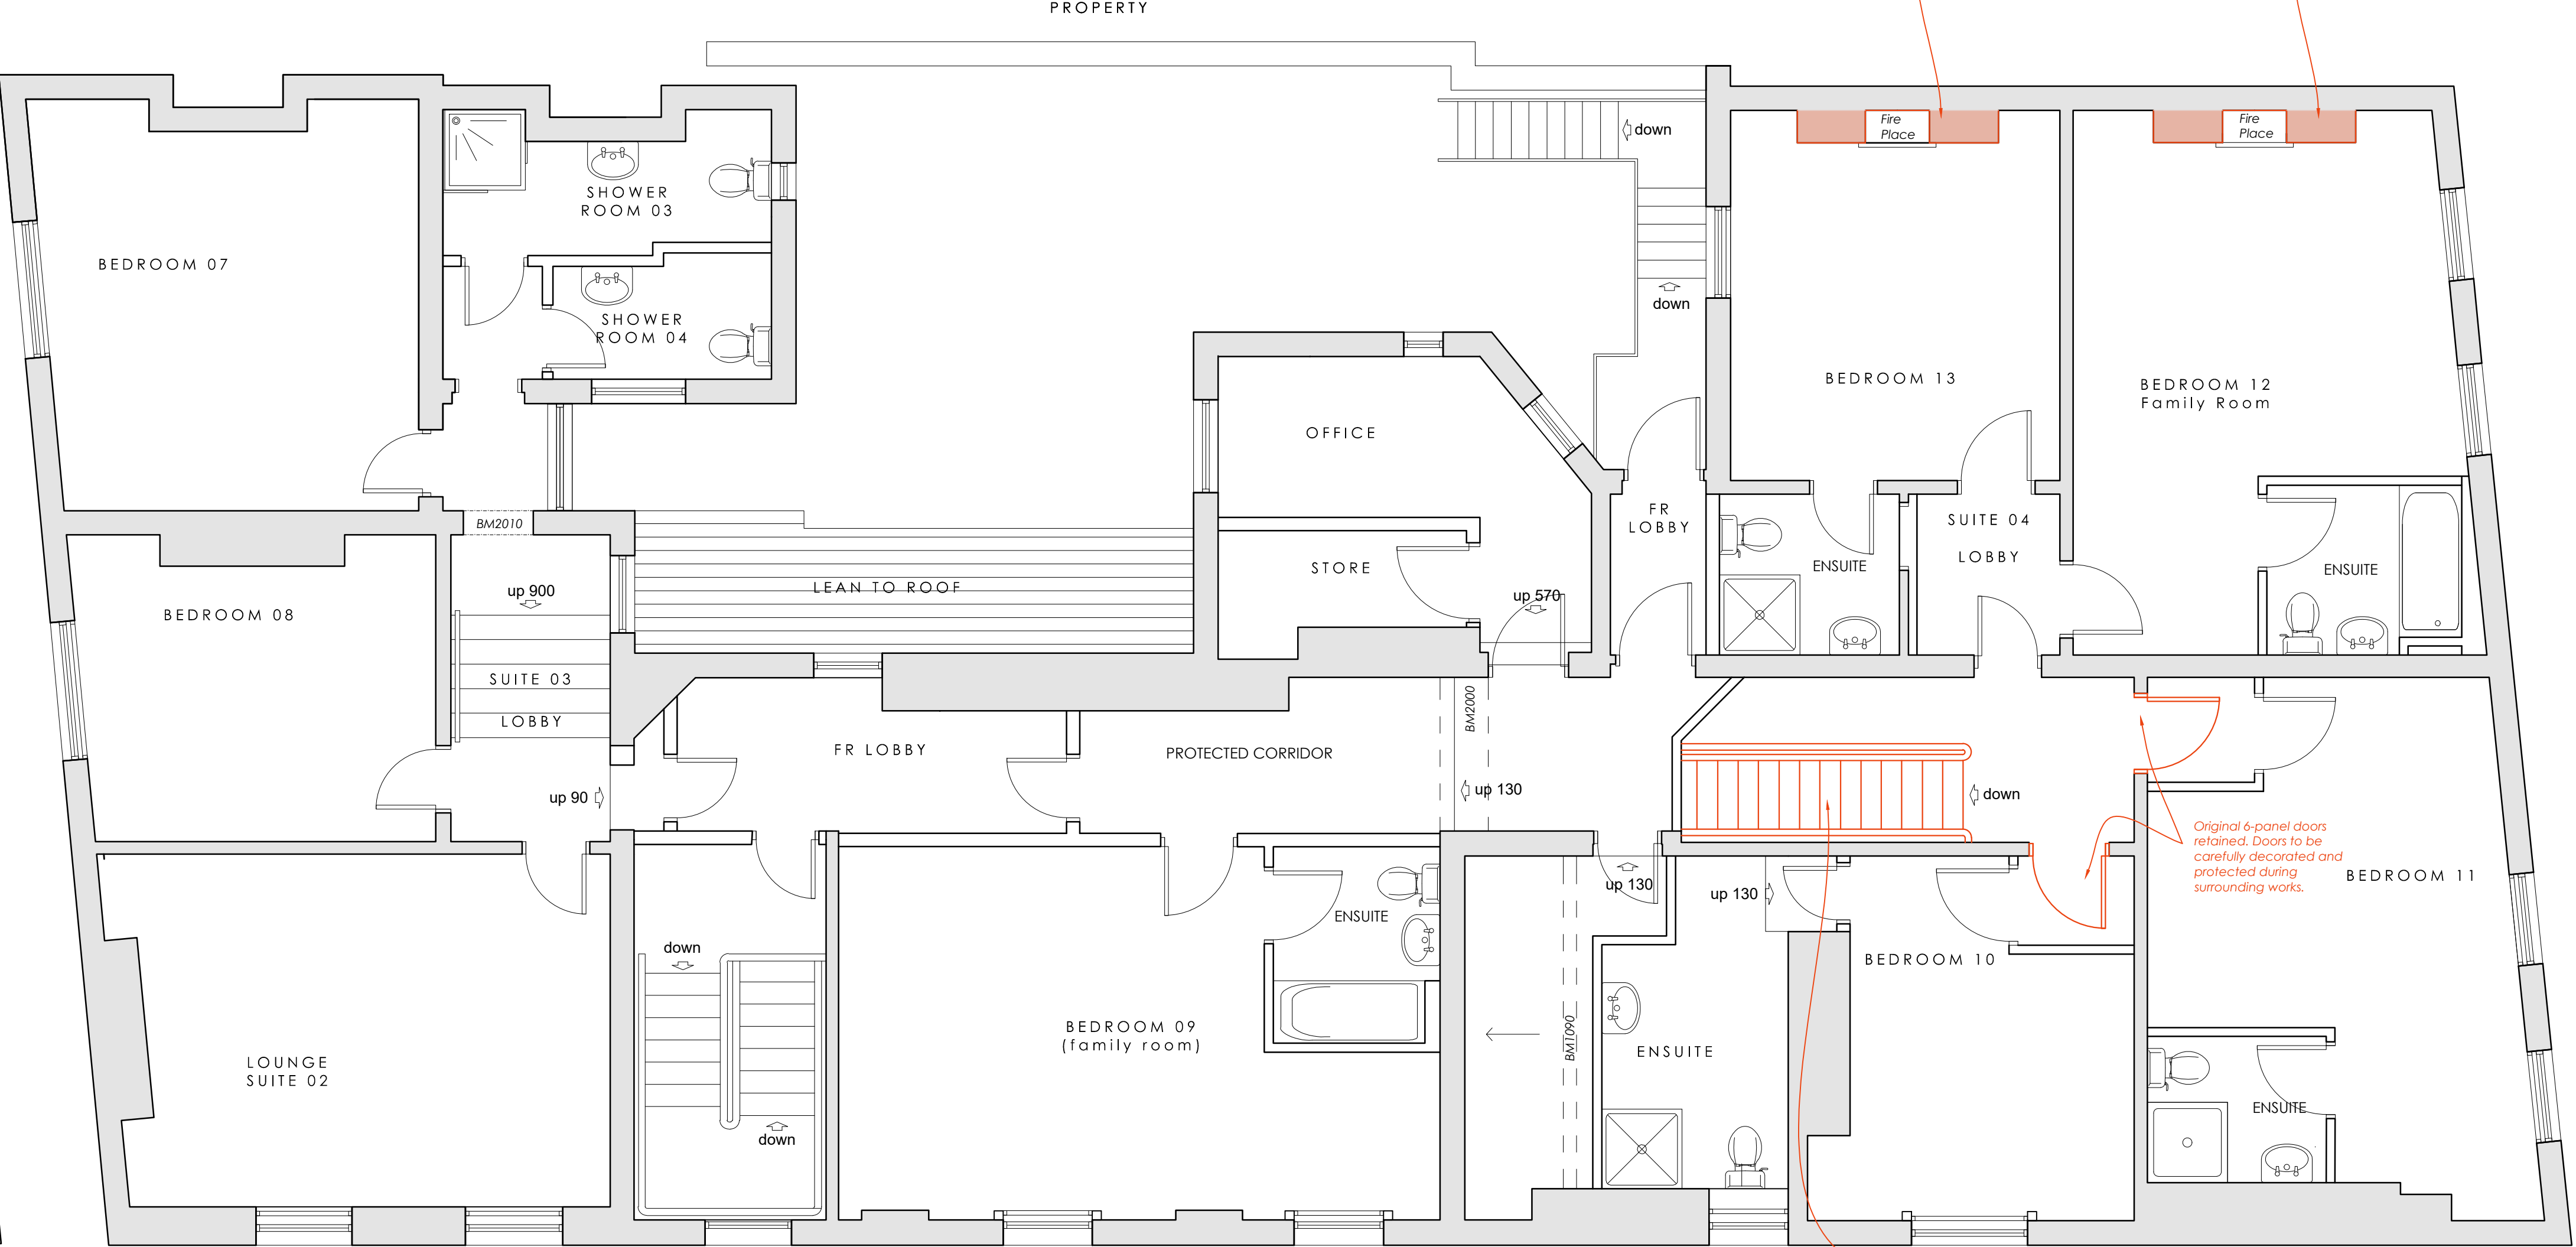

SECOND FLOOR PLAN AS PROPOSED

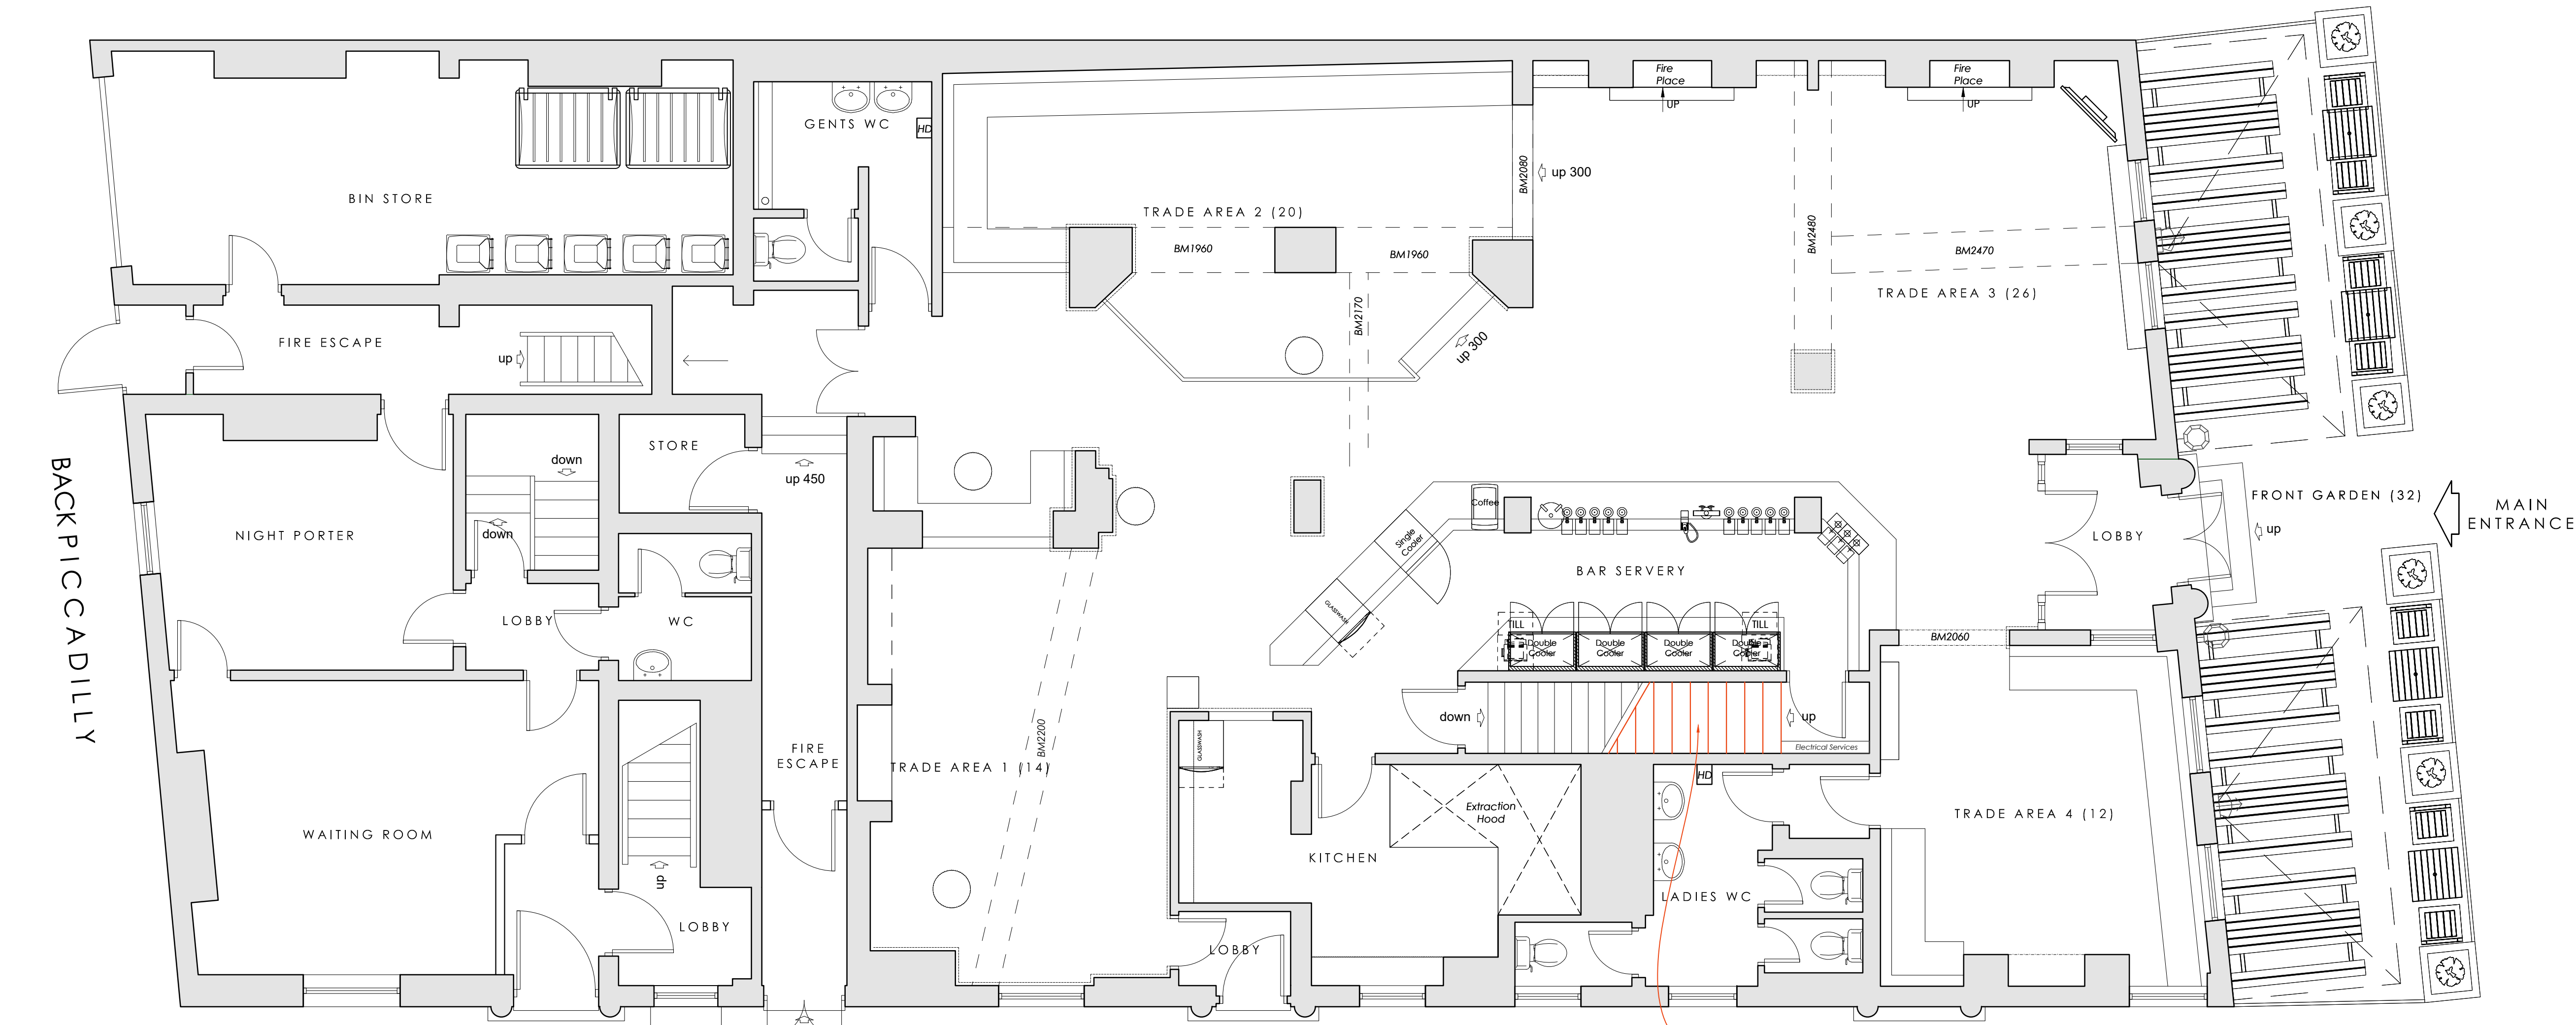

GROUND FLOOR PLAN AS PROPOSED



Rev	Description	By	Date

INVENTIVE DESIGN ASSOCIATES
ARCHITECTURE & INTERIOR DESIGN

57 Station Road, Cheadle Hulme
Stockport, Greater Manchester SK8 7AA
Company Reg No: 9251414

TRUST PUBS
The Brunswick
97 Piccadilly, Manchester M1 2DB
HERITAGE WORKS PLAN

DRAWN	MBG	DATE	30/8/23	DRAWING NO.	
SCALE	1:50@A0	REV.		22108-311	

0161 428 0310
office@inventiveda.com
www.inventiveda.com
@inventiveda